




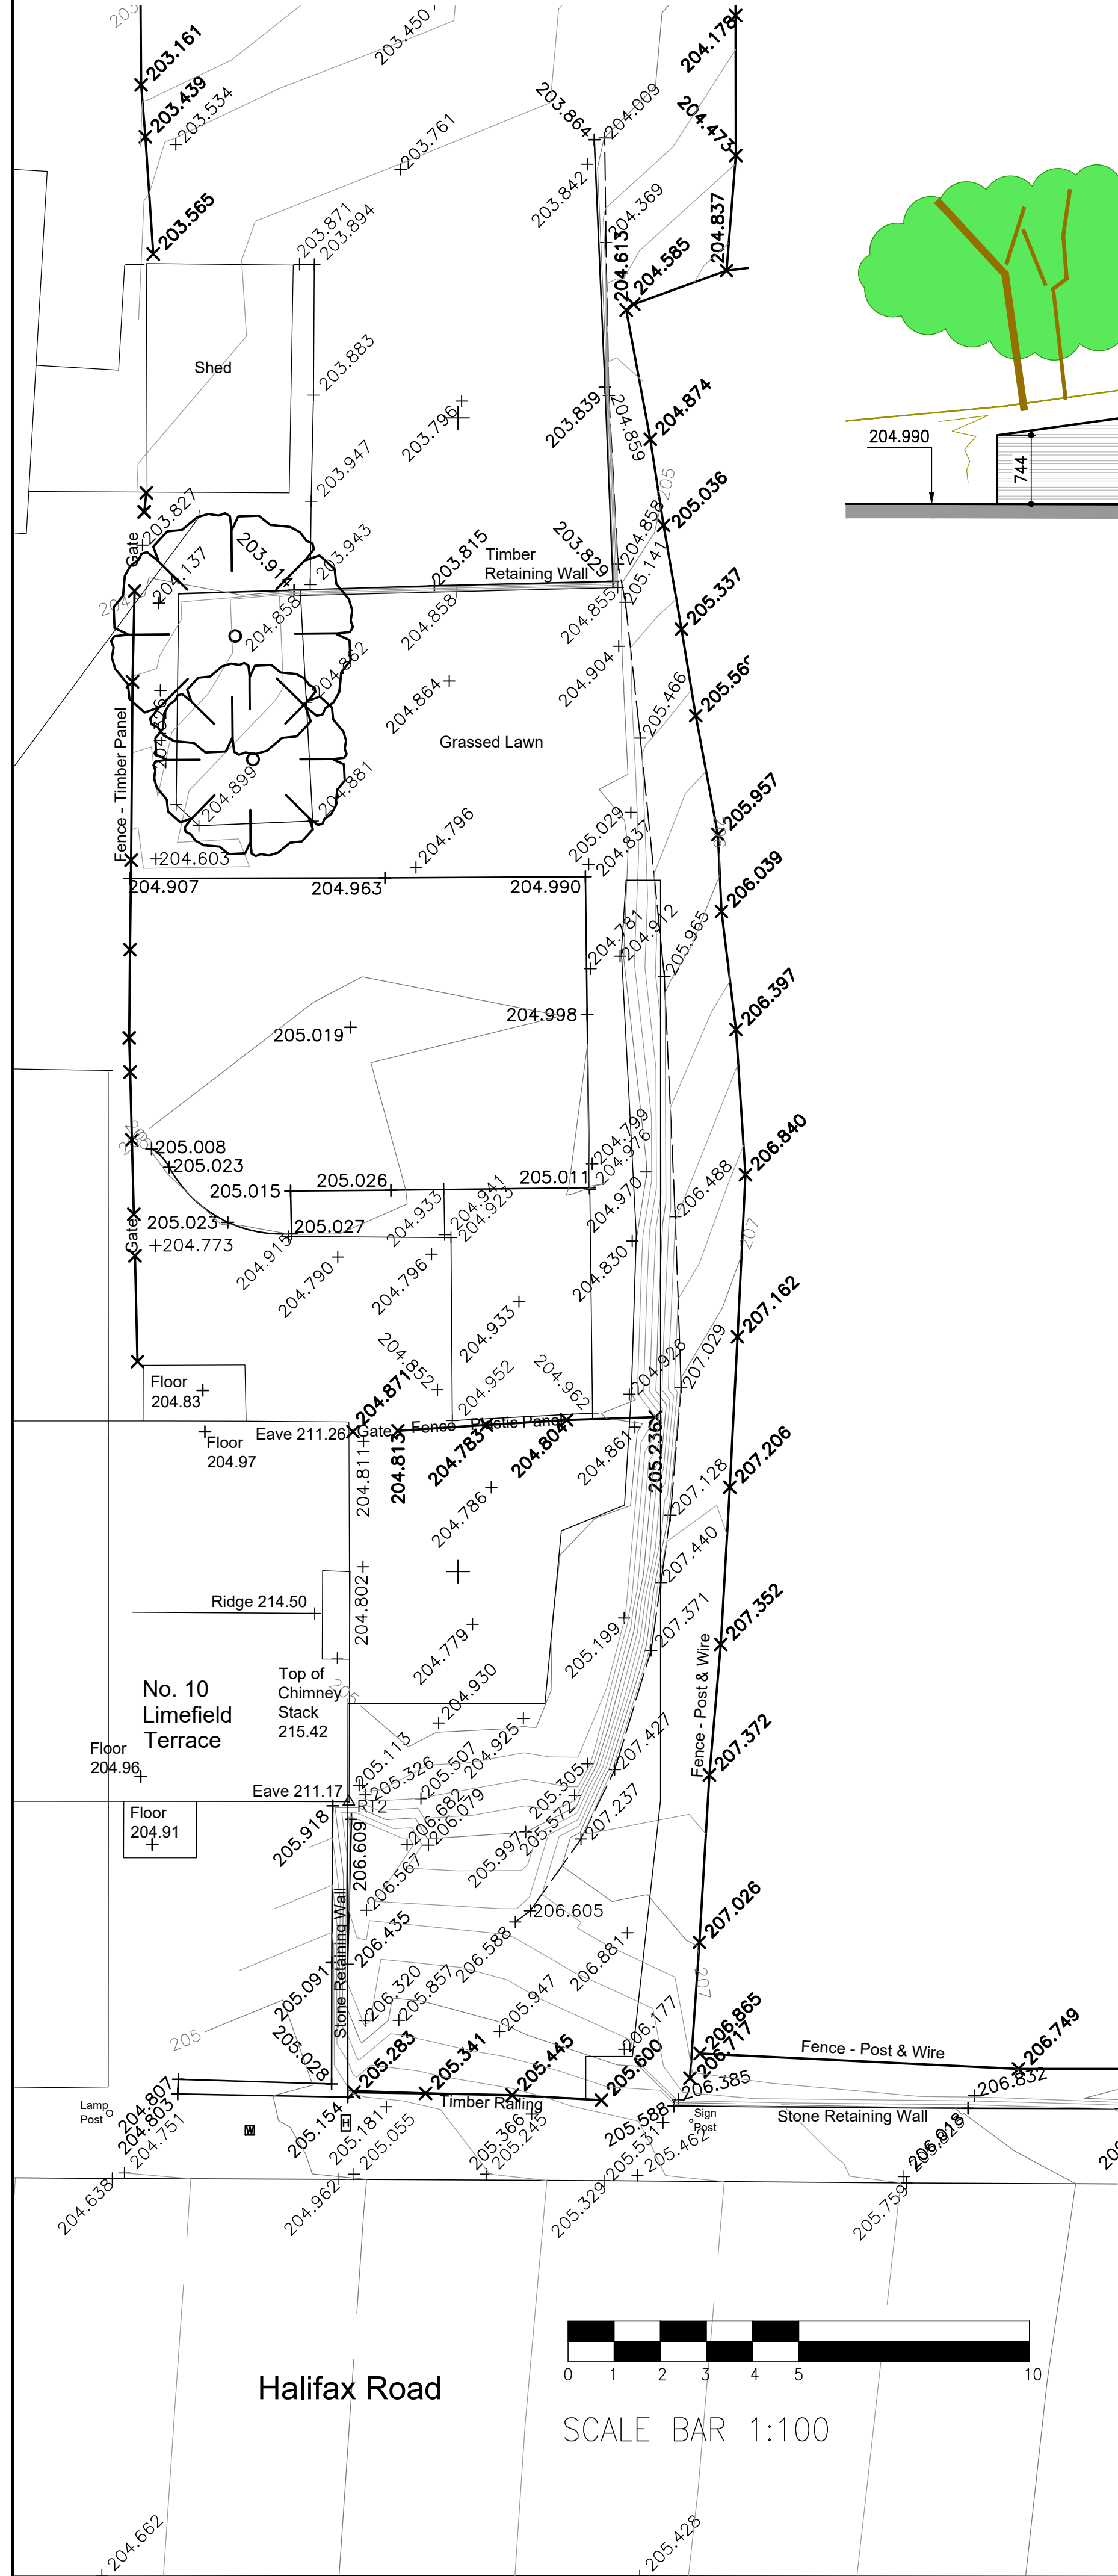


EXISTING TOPOGRAPHICAL SURVEY (1:100)

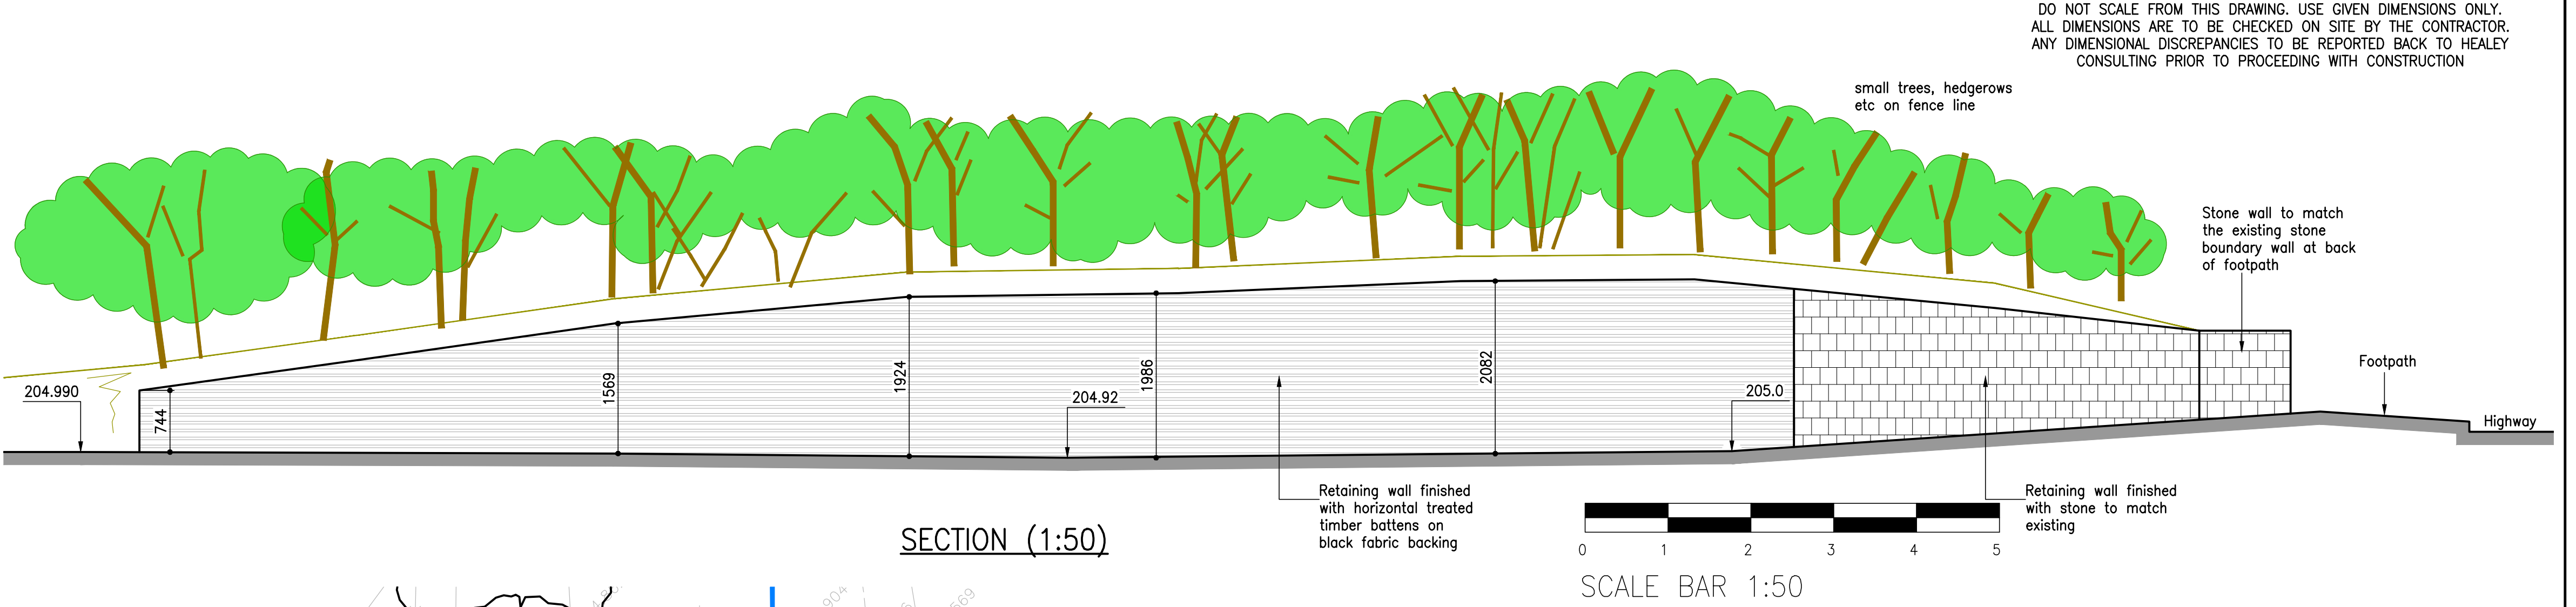


SECTION (1:50)

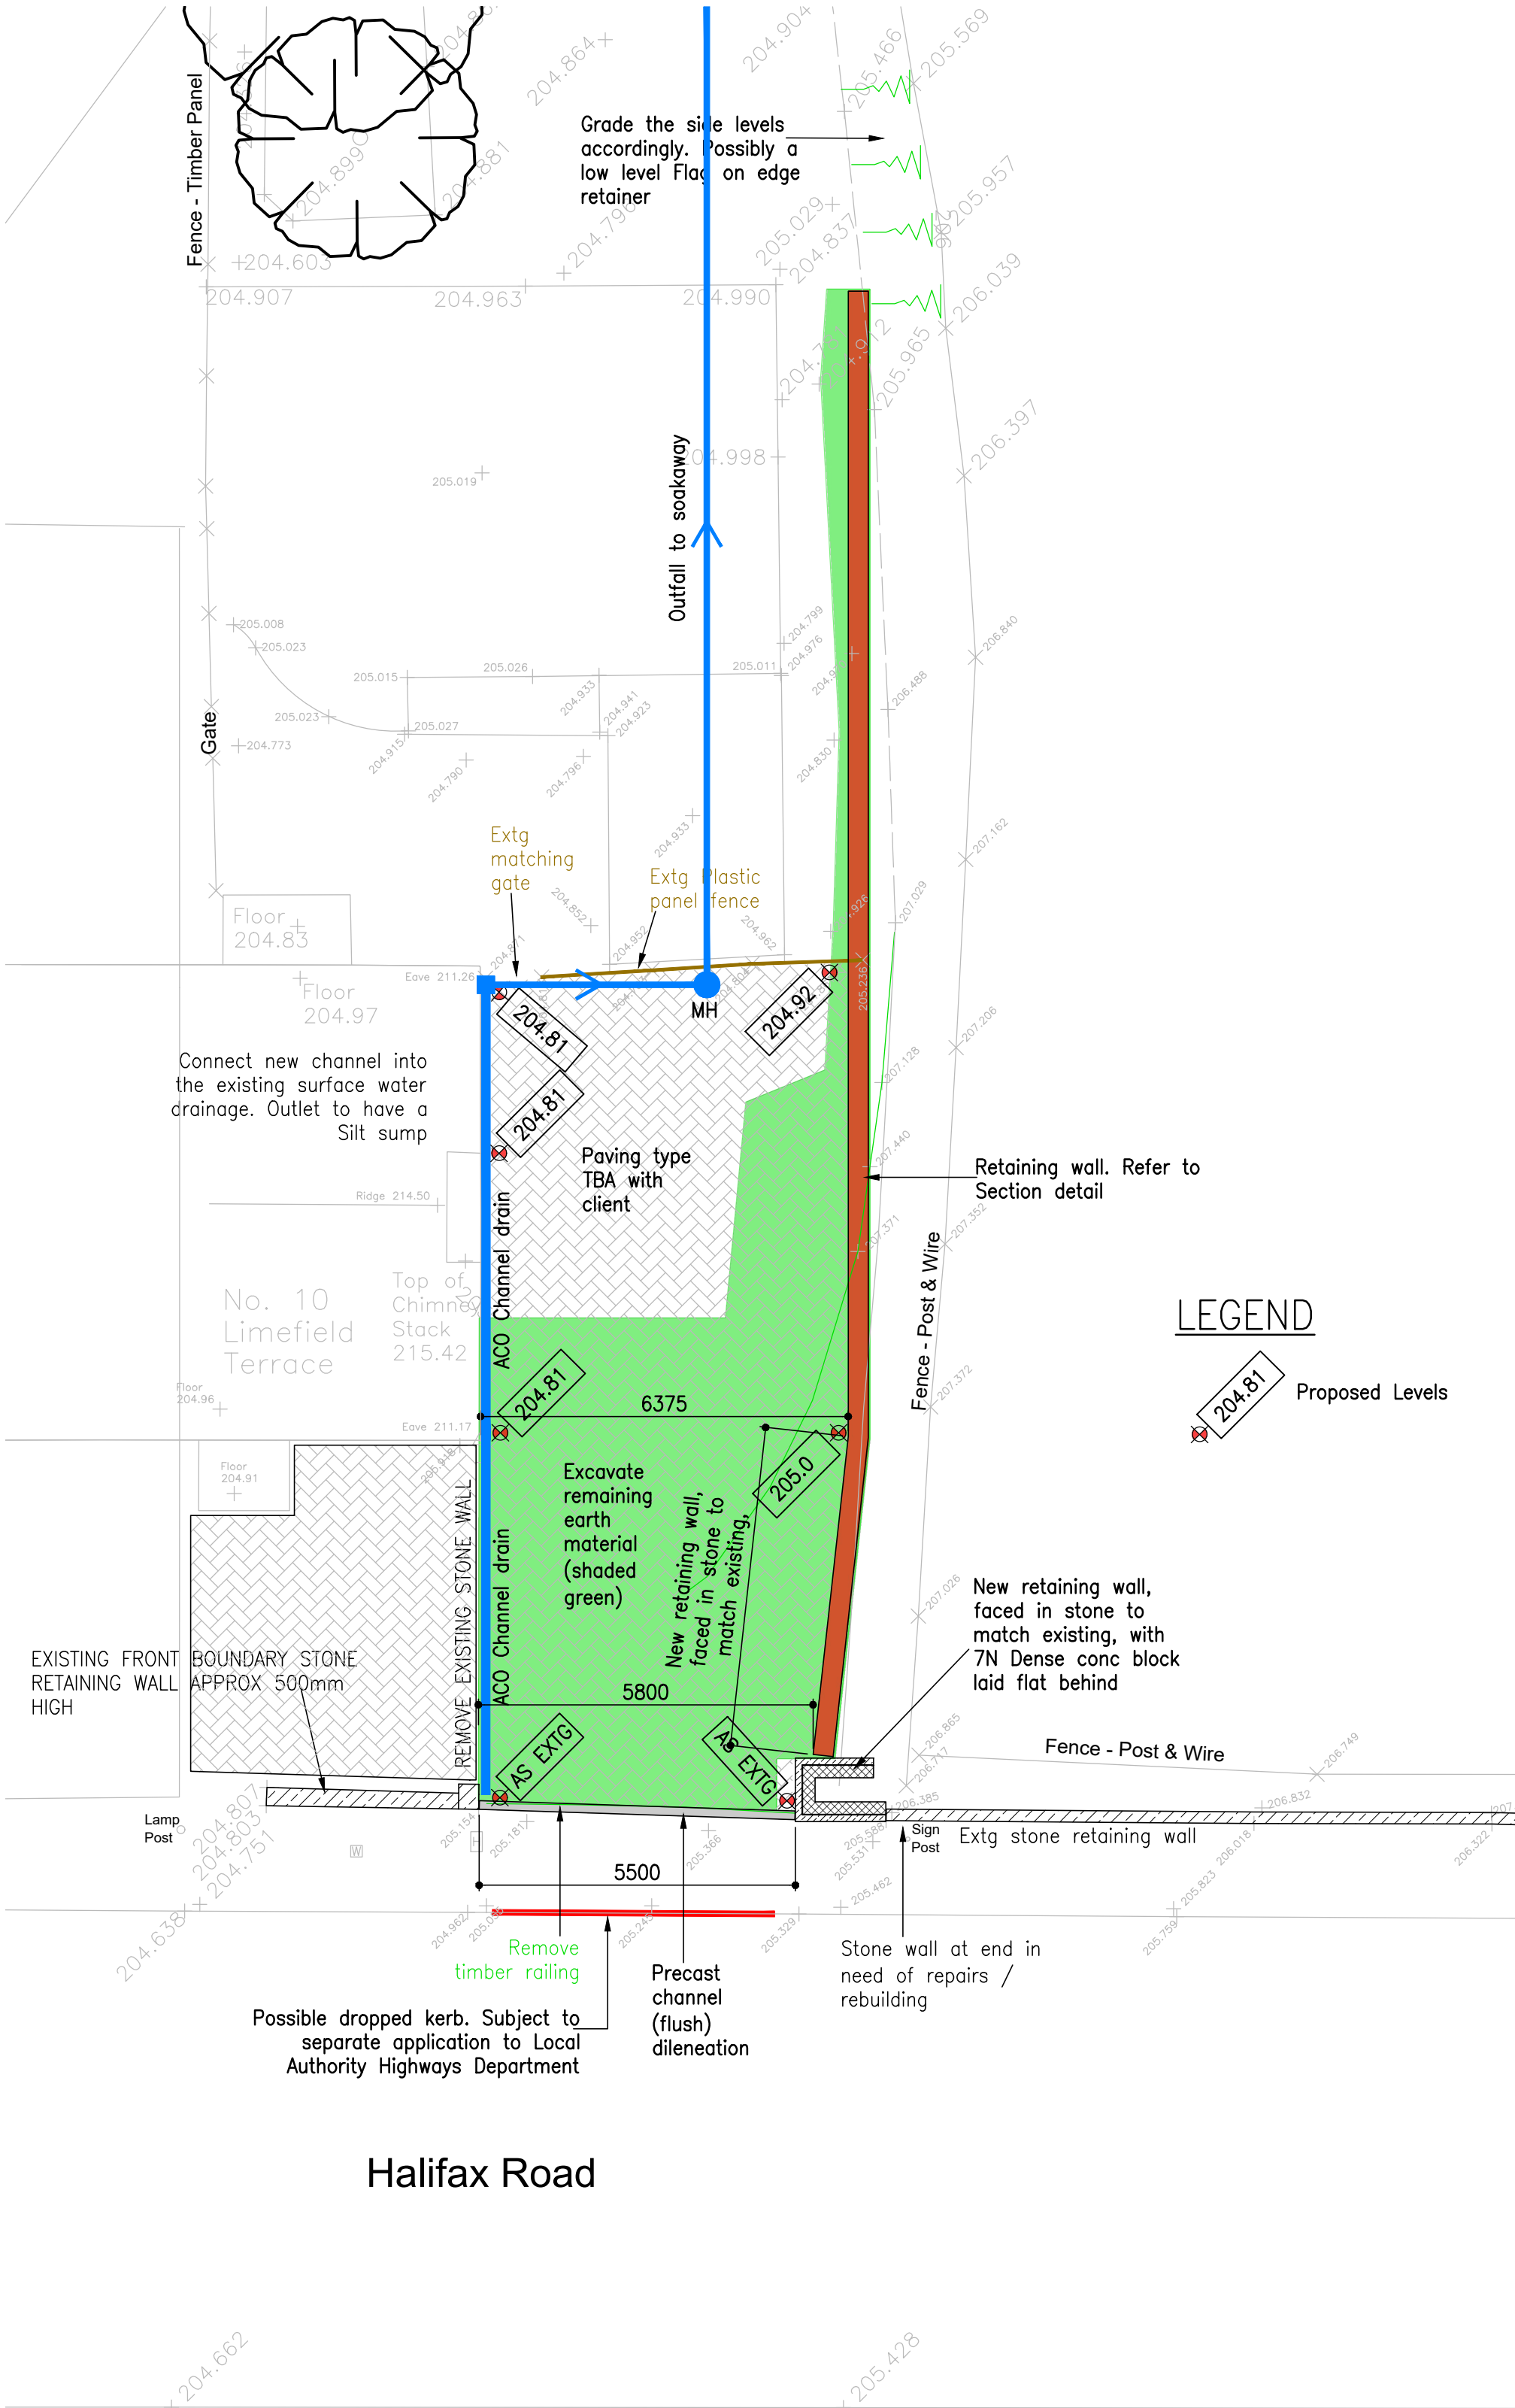

PROPOSED SITE PLAN (1:100)

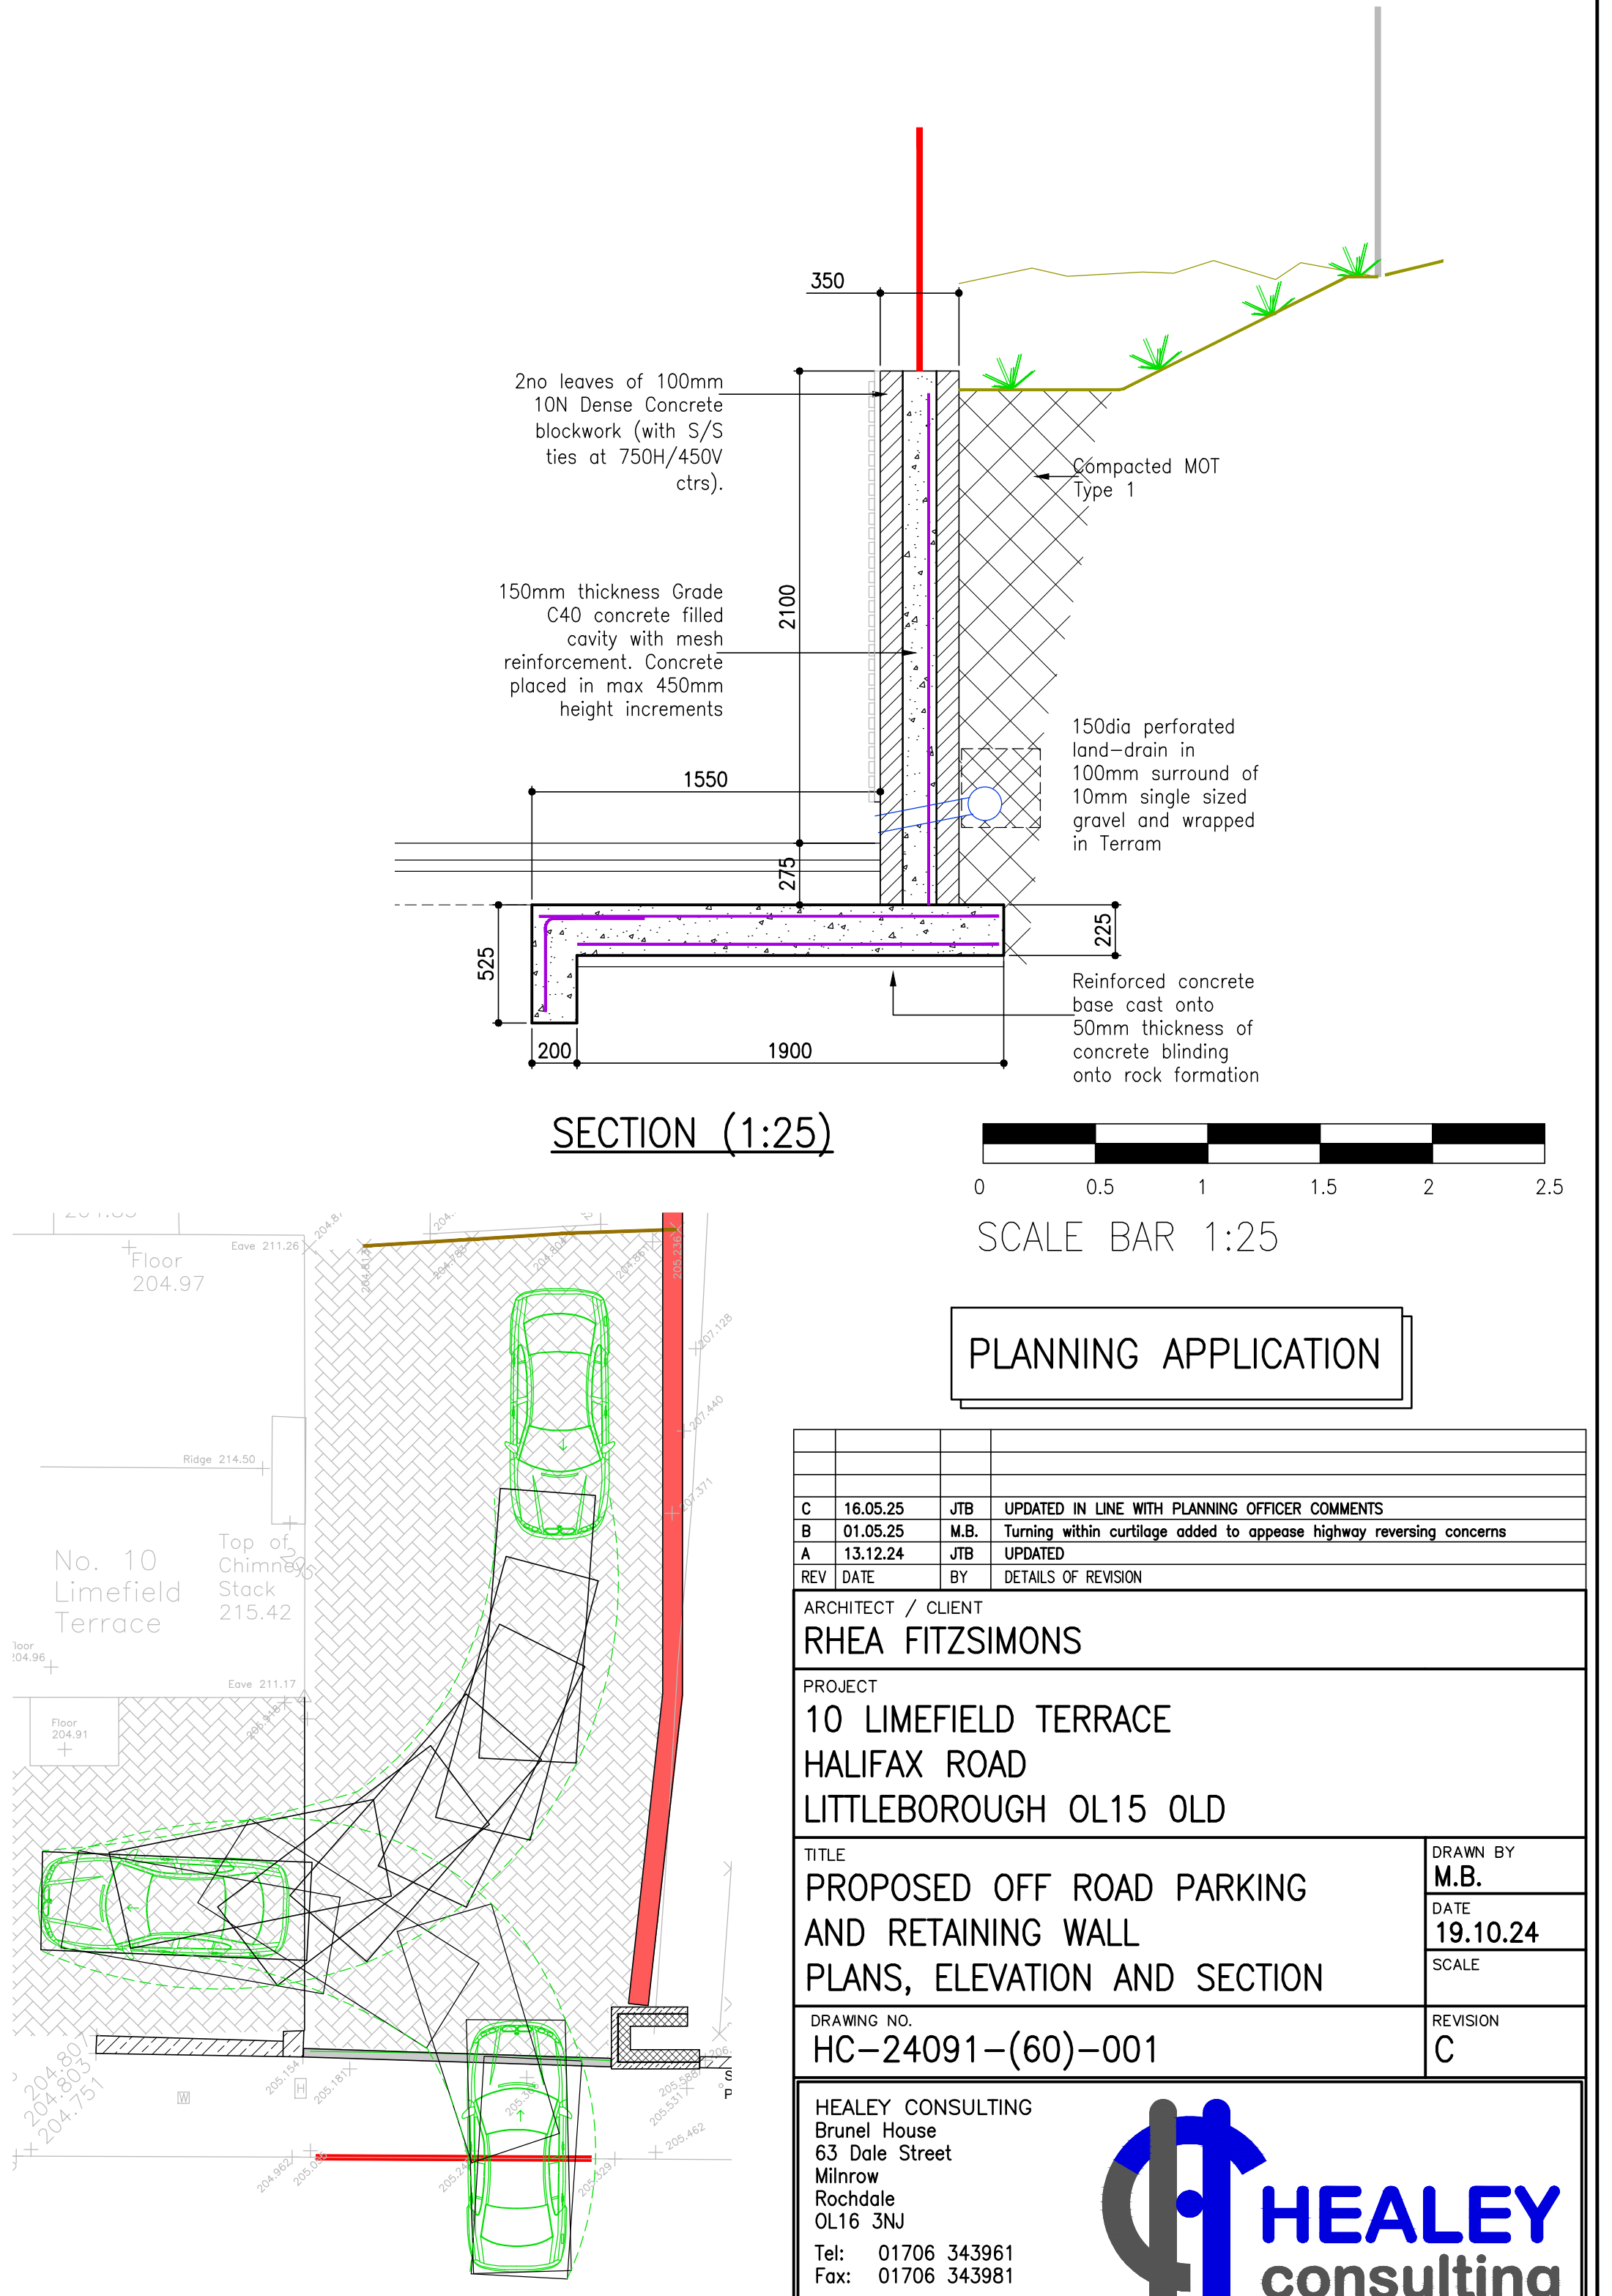


CAR SWEEP PATH (1:100)

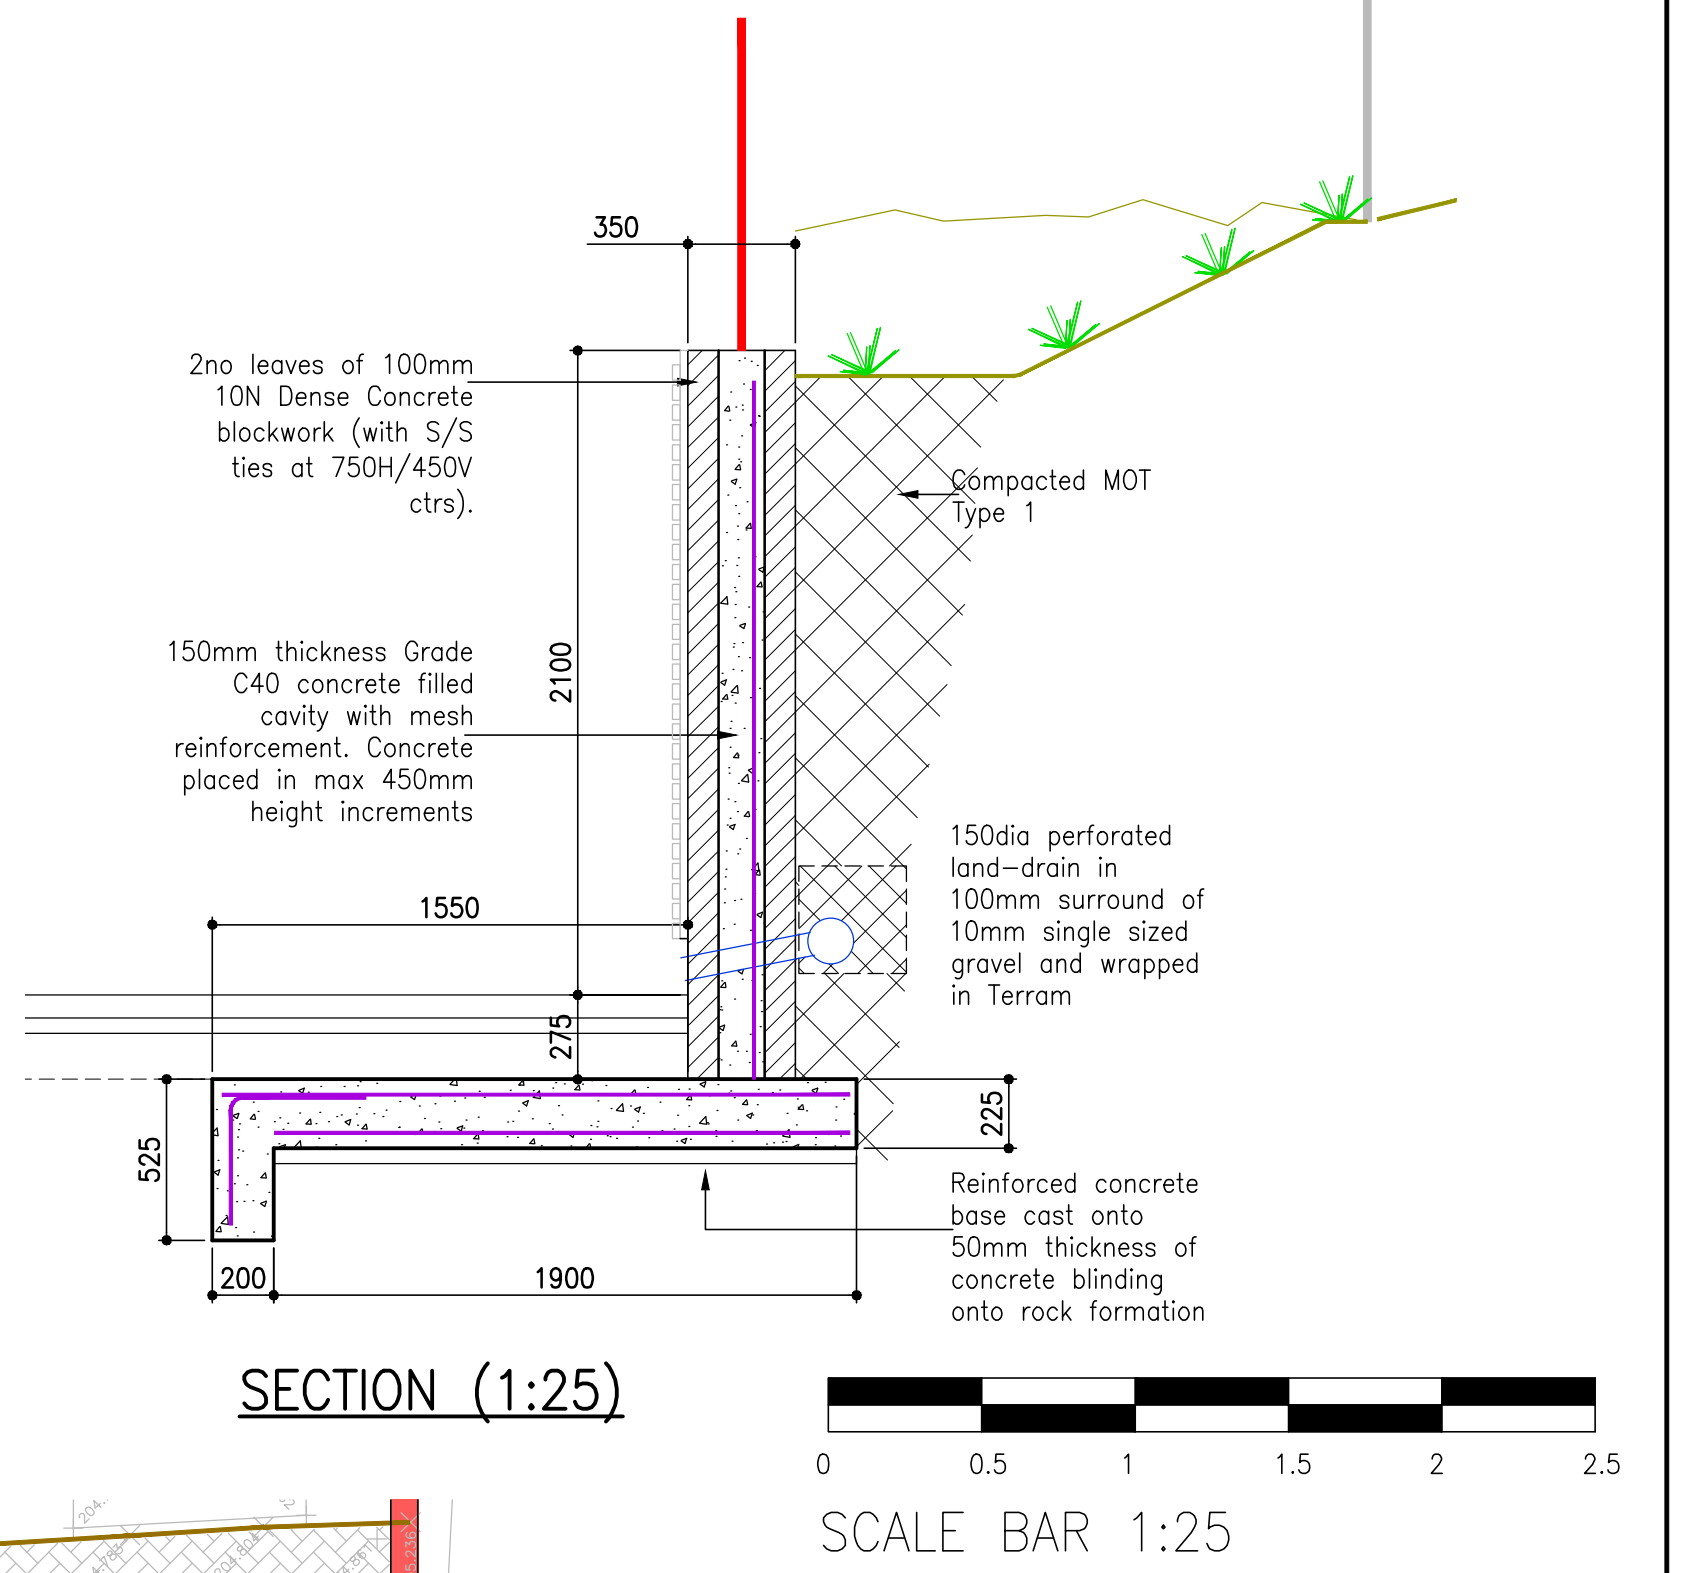

SECTION (1:25)

PLANNING APPLICATION

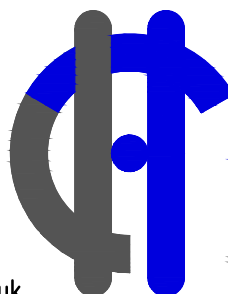C	16.05.25	JTB	UPDATED IN LINE WITH PLANNING OFFICER COMMENTS	
B	01.05.25	M.B.	Turning within curtilage added to appease highway reversing concerns	
A	13.12.24	JTB	UPDATED	
REV	DATE	BY	DETAILS OF REVISION	
ARCHITECT / CLIENT				
RHEA FITZSIMONS				
PROJECT				
10 LIMEFIELD TERRACE				
HALIFAX ROAD				
LITTLEBOROUGH OL15 OLD				
TITLE			DRAWN BY	
PROPOSED OFF ROAD PARKING			M.B.	
AND RETAINING WALL			DATE	
PLANS, ELEVATION AND SECTION			19.10.24	
			SCALE	
DRAWING NO.			REVISION	
HC-24091-(60)-001			C	
HEALEY CONSULTING				
Brunel House				
63 Dale Street				
Milnrow				
Rochdale				
OL16 3NJ				
Tel: 01706 343961				
Fax: 01706 343981				
email: office@healeyconsulting.co.uk				
copyright: Healey Consulting				
				
HEALEY				
consulting				
structural engineering consultants				