




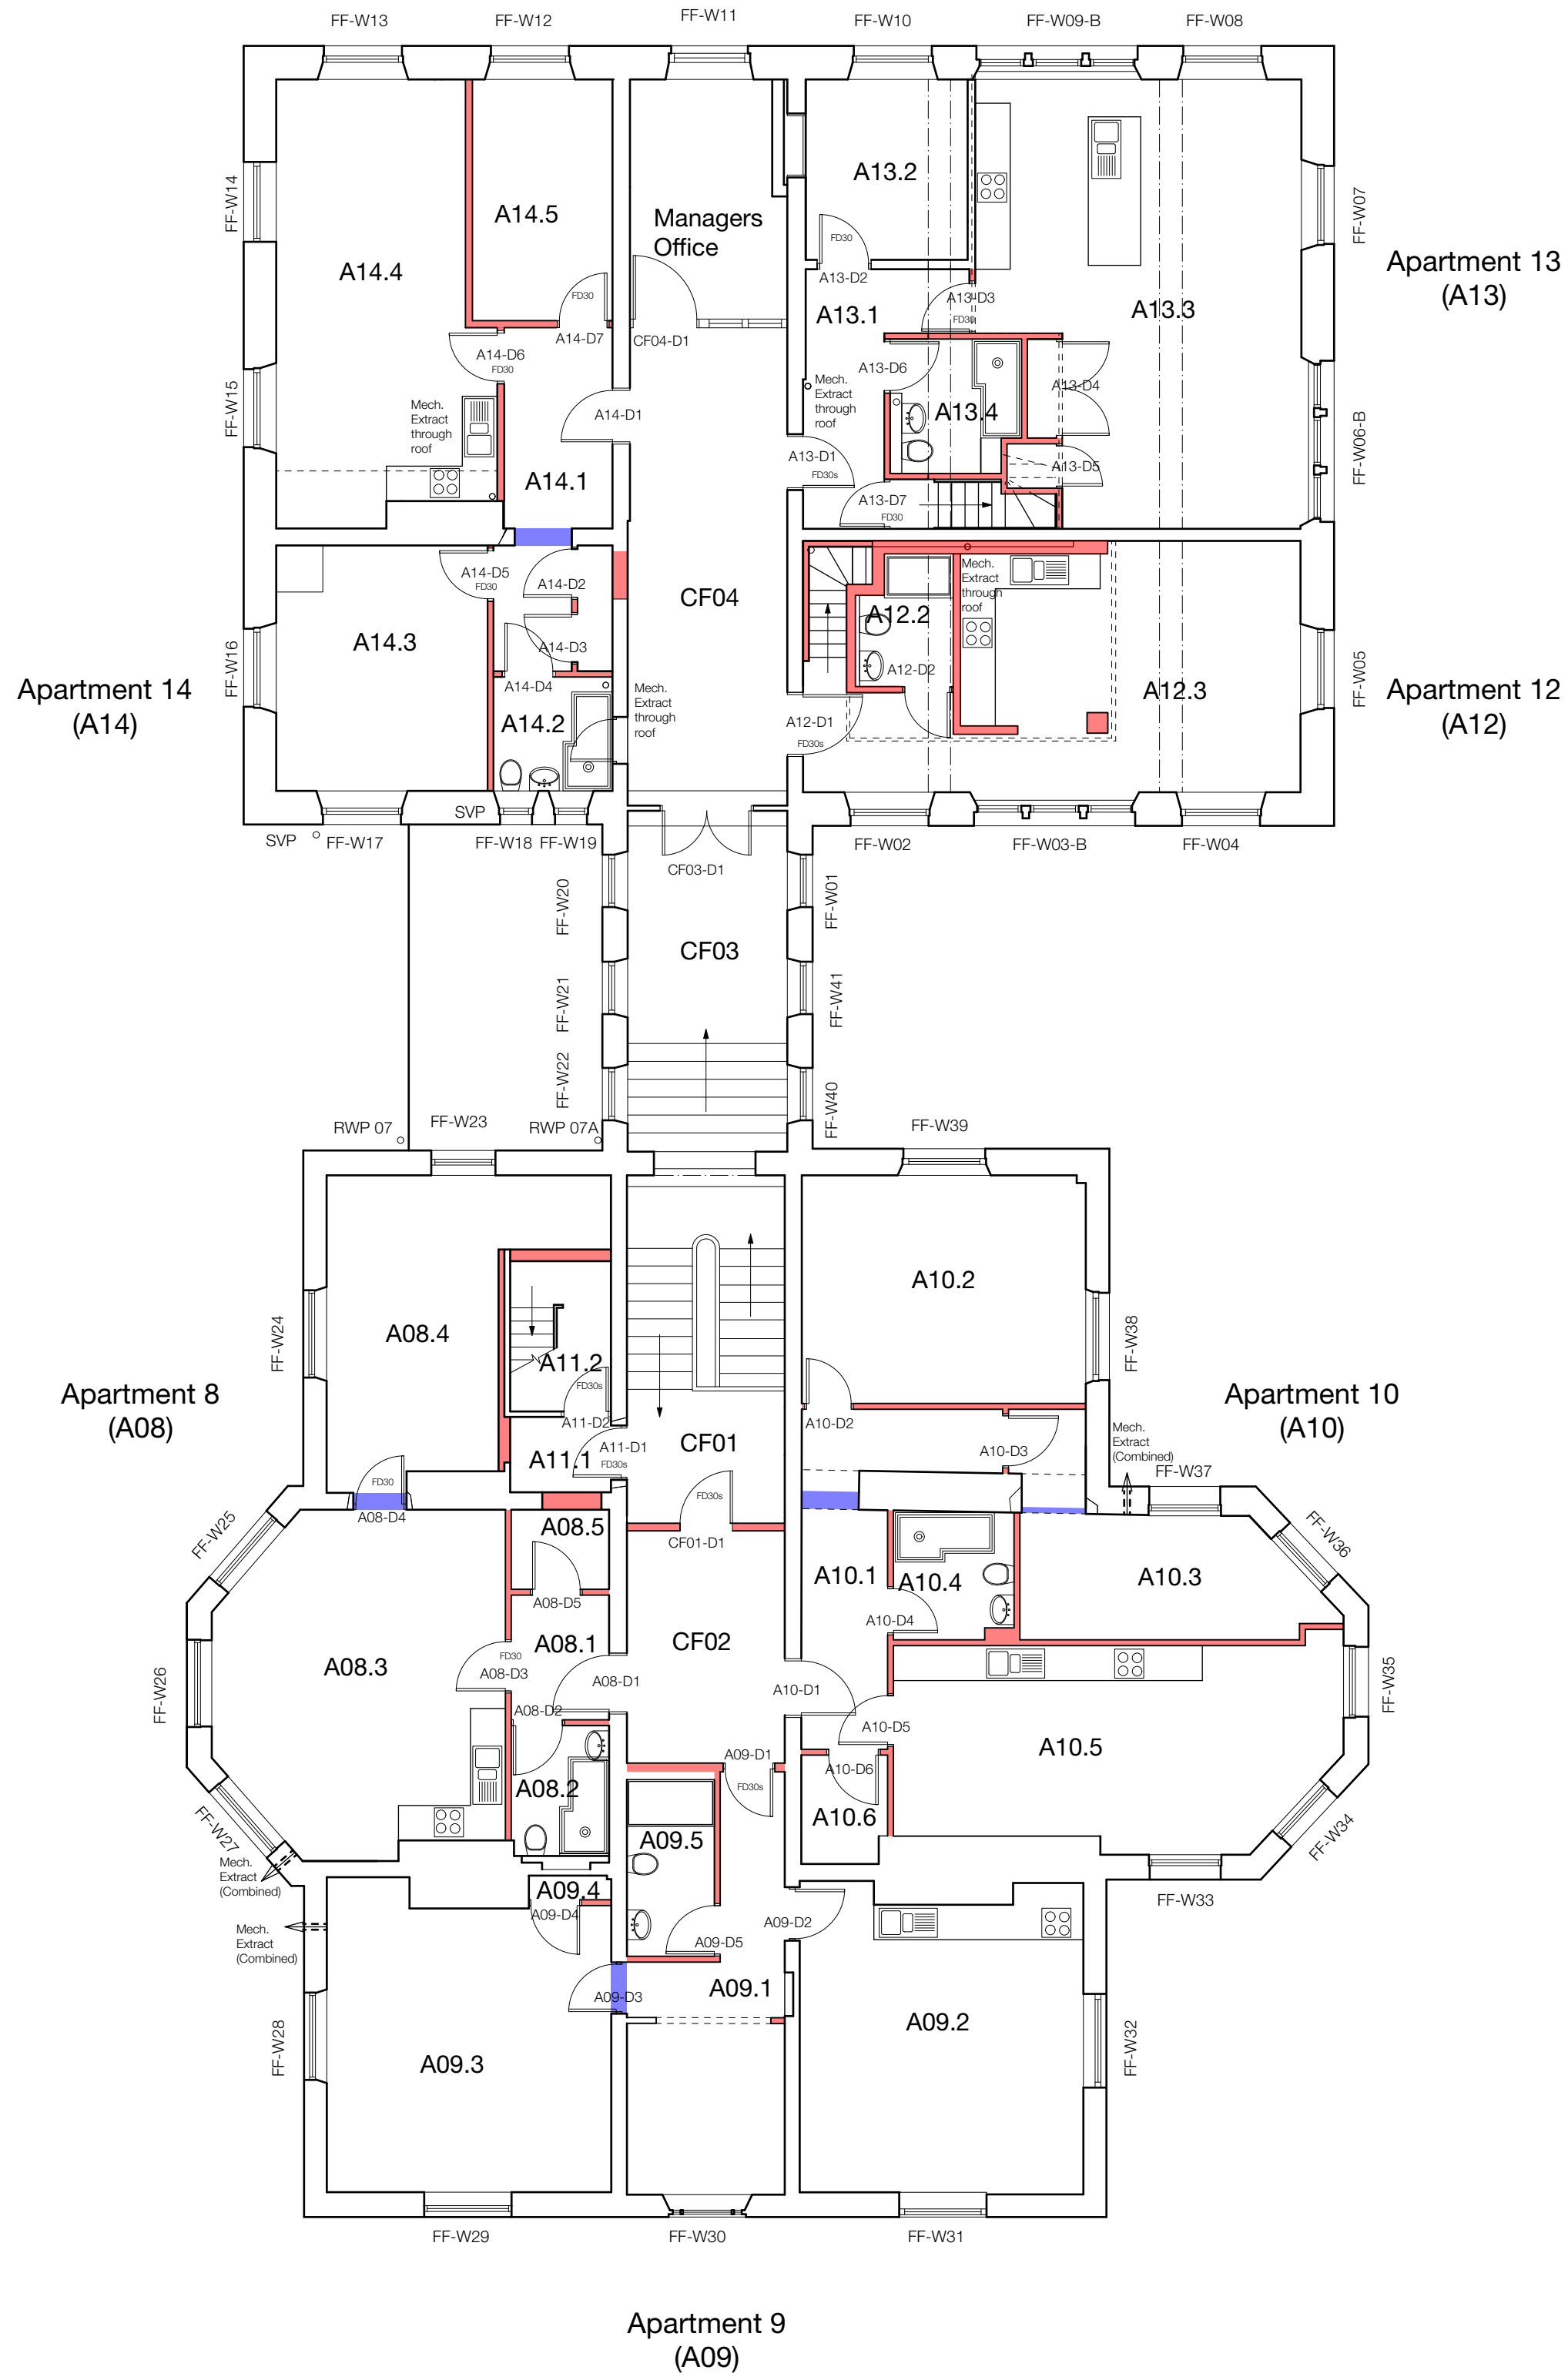

First Floor Plan

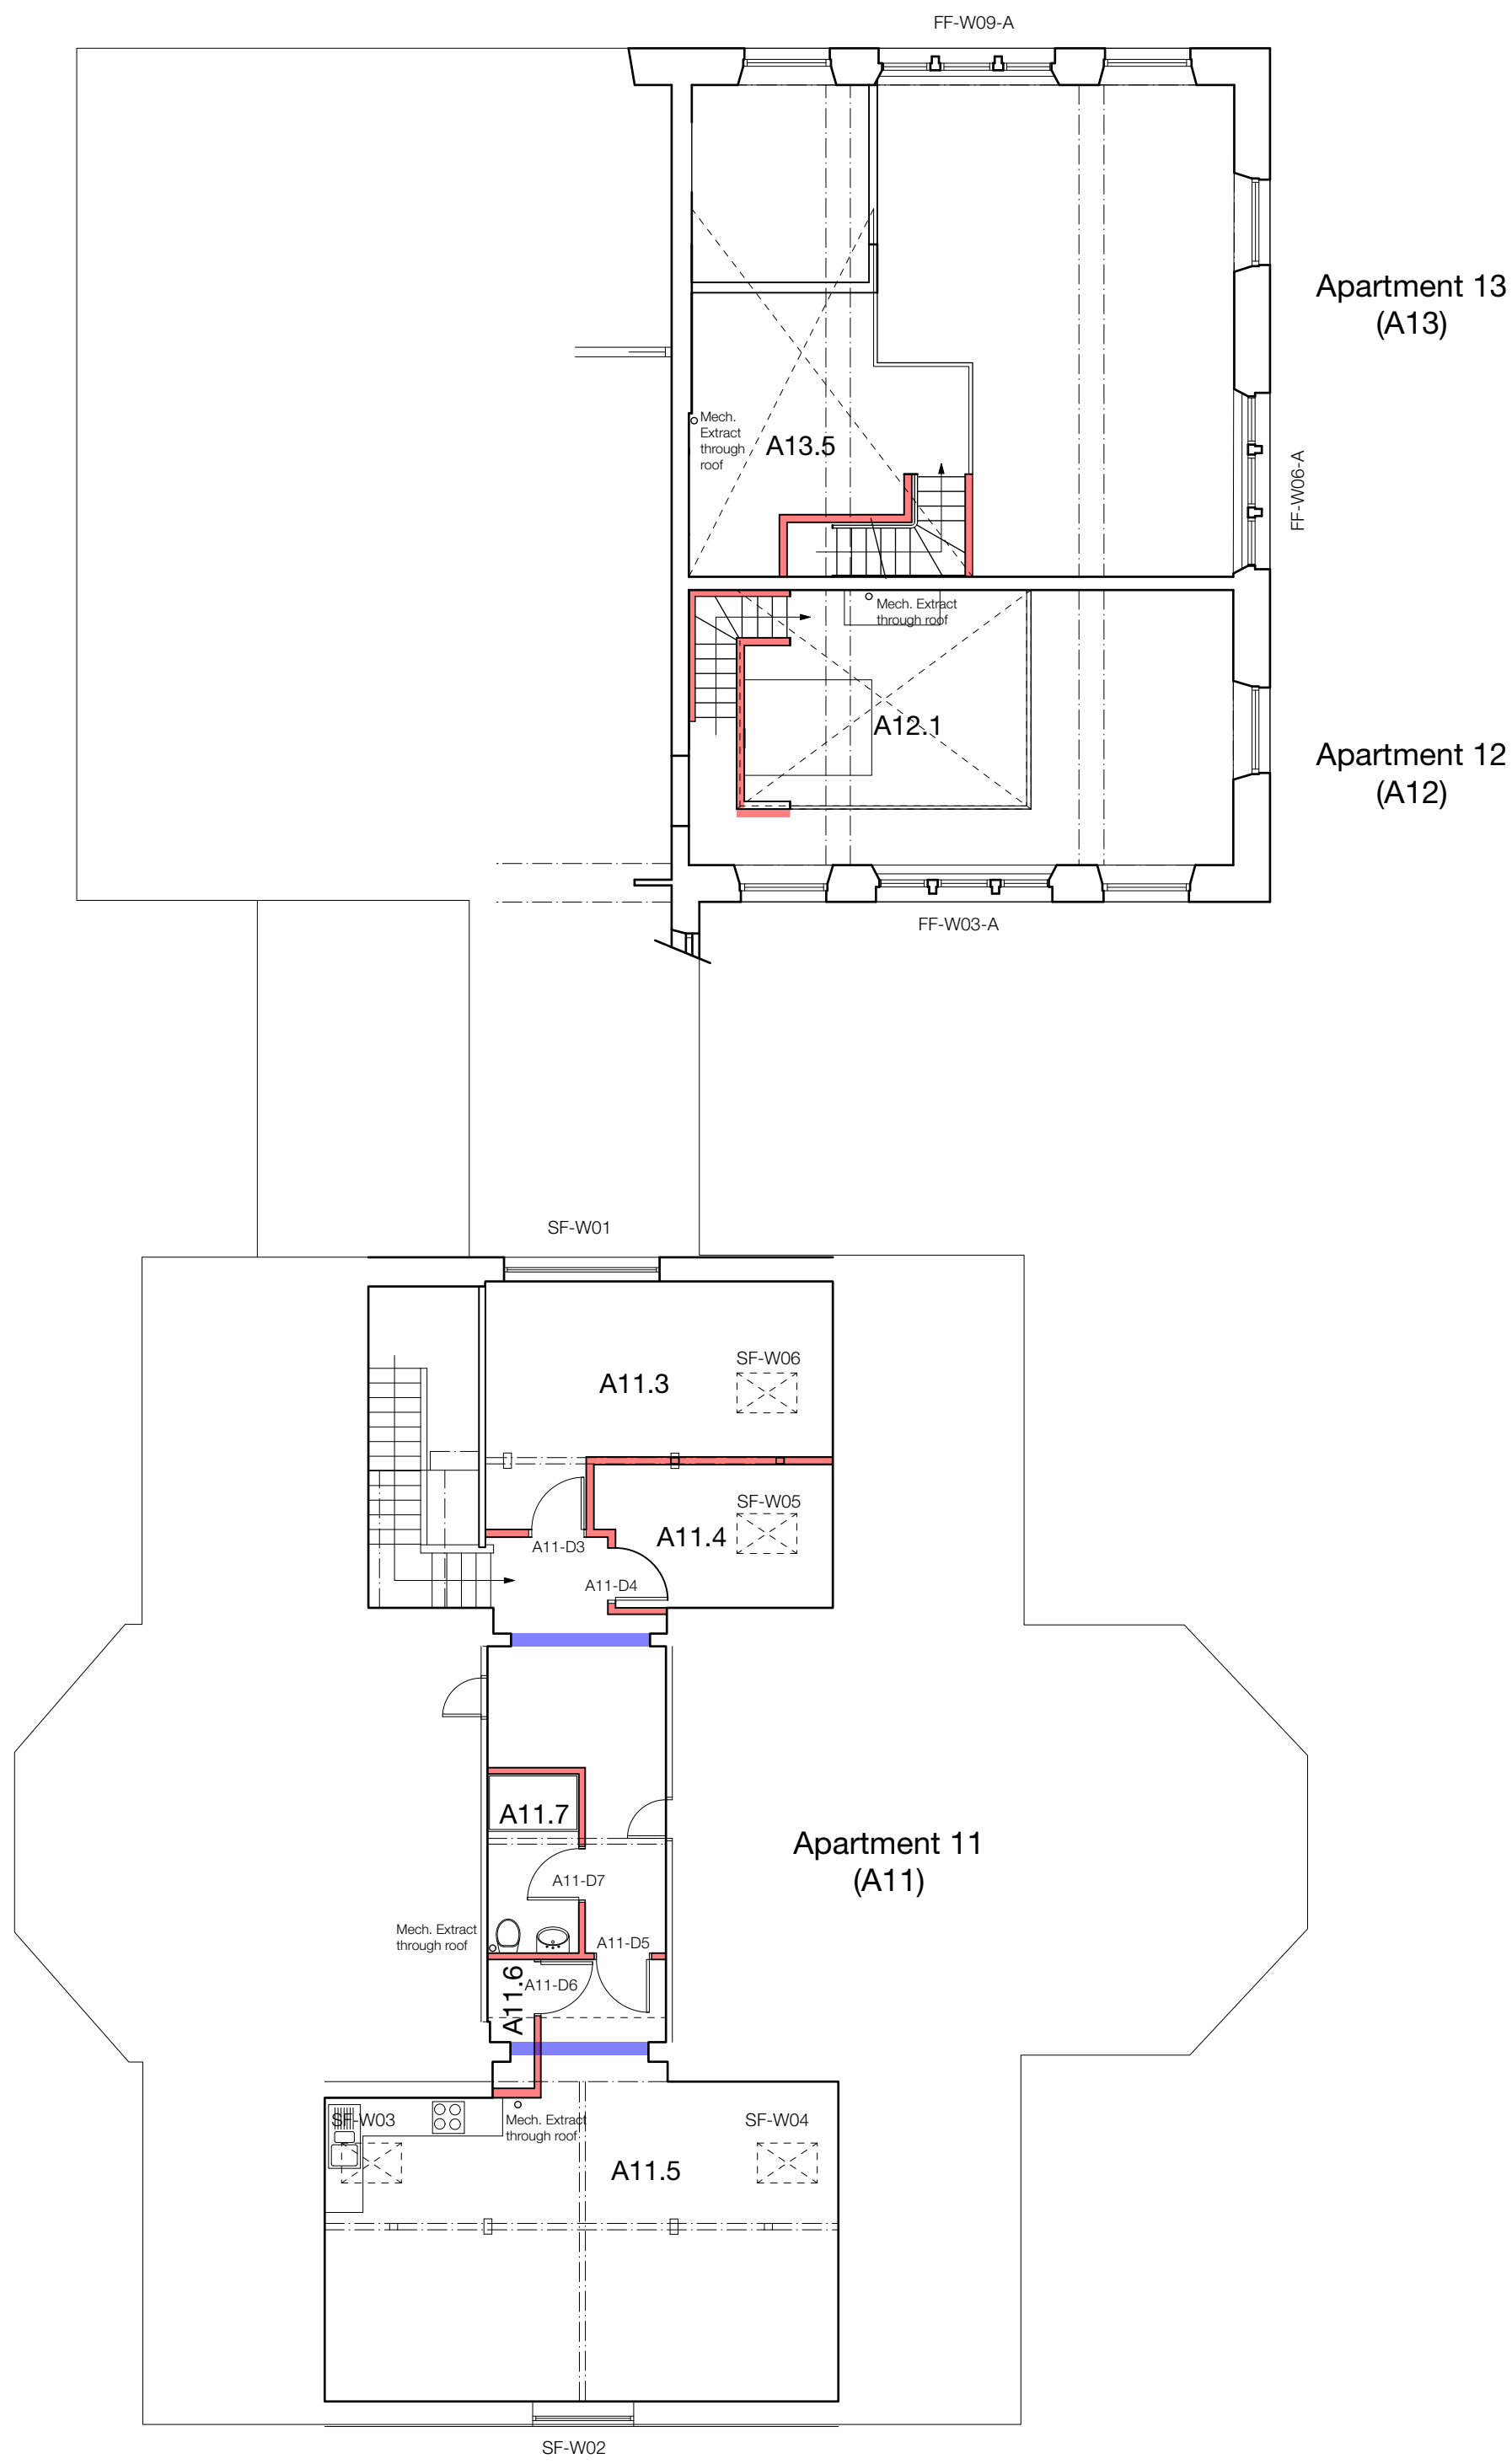

Second Floor Plan

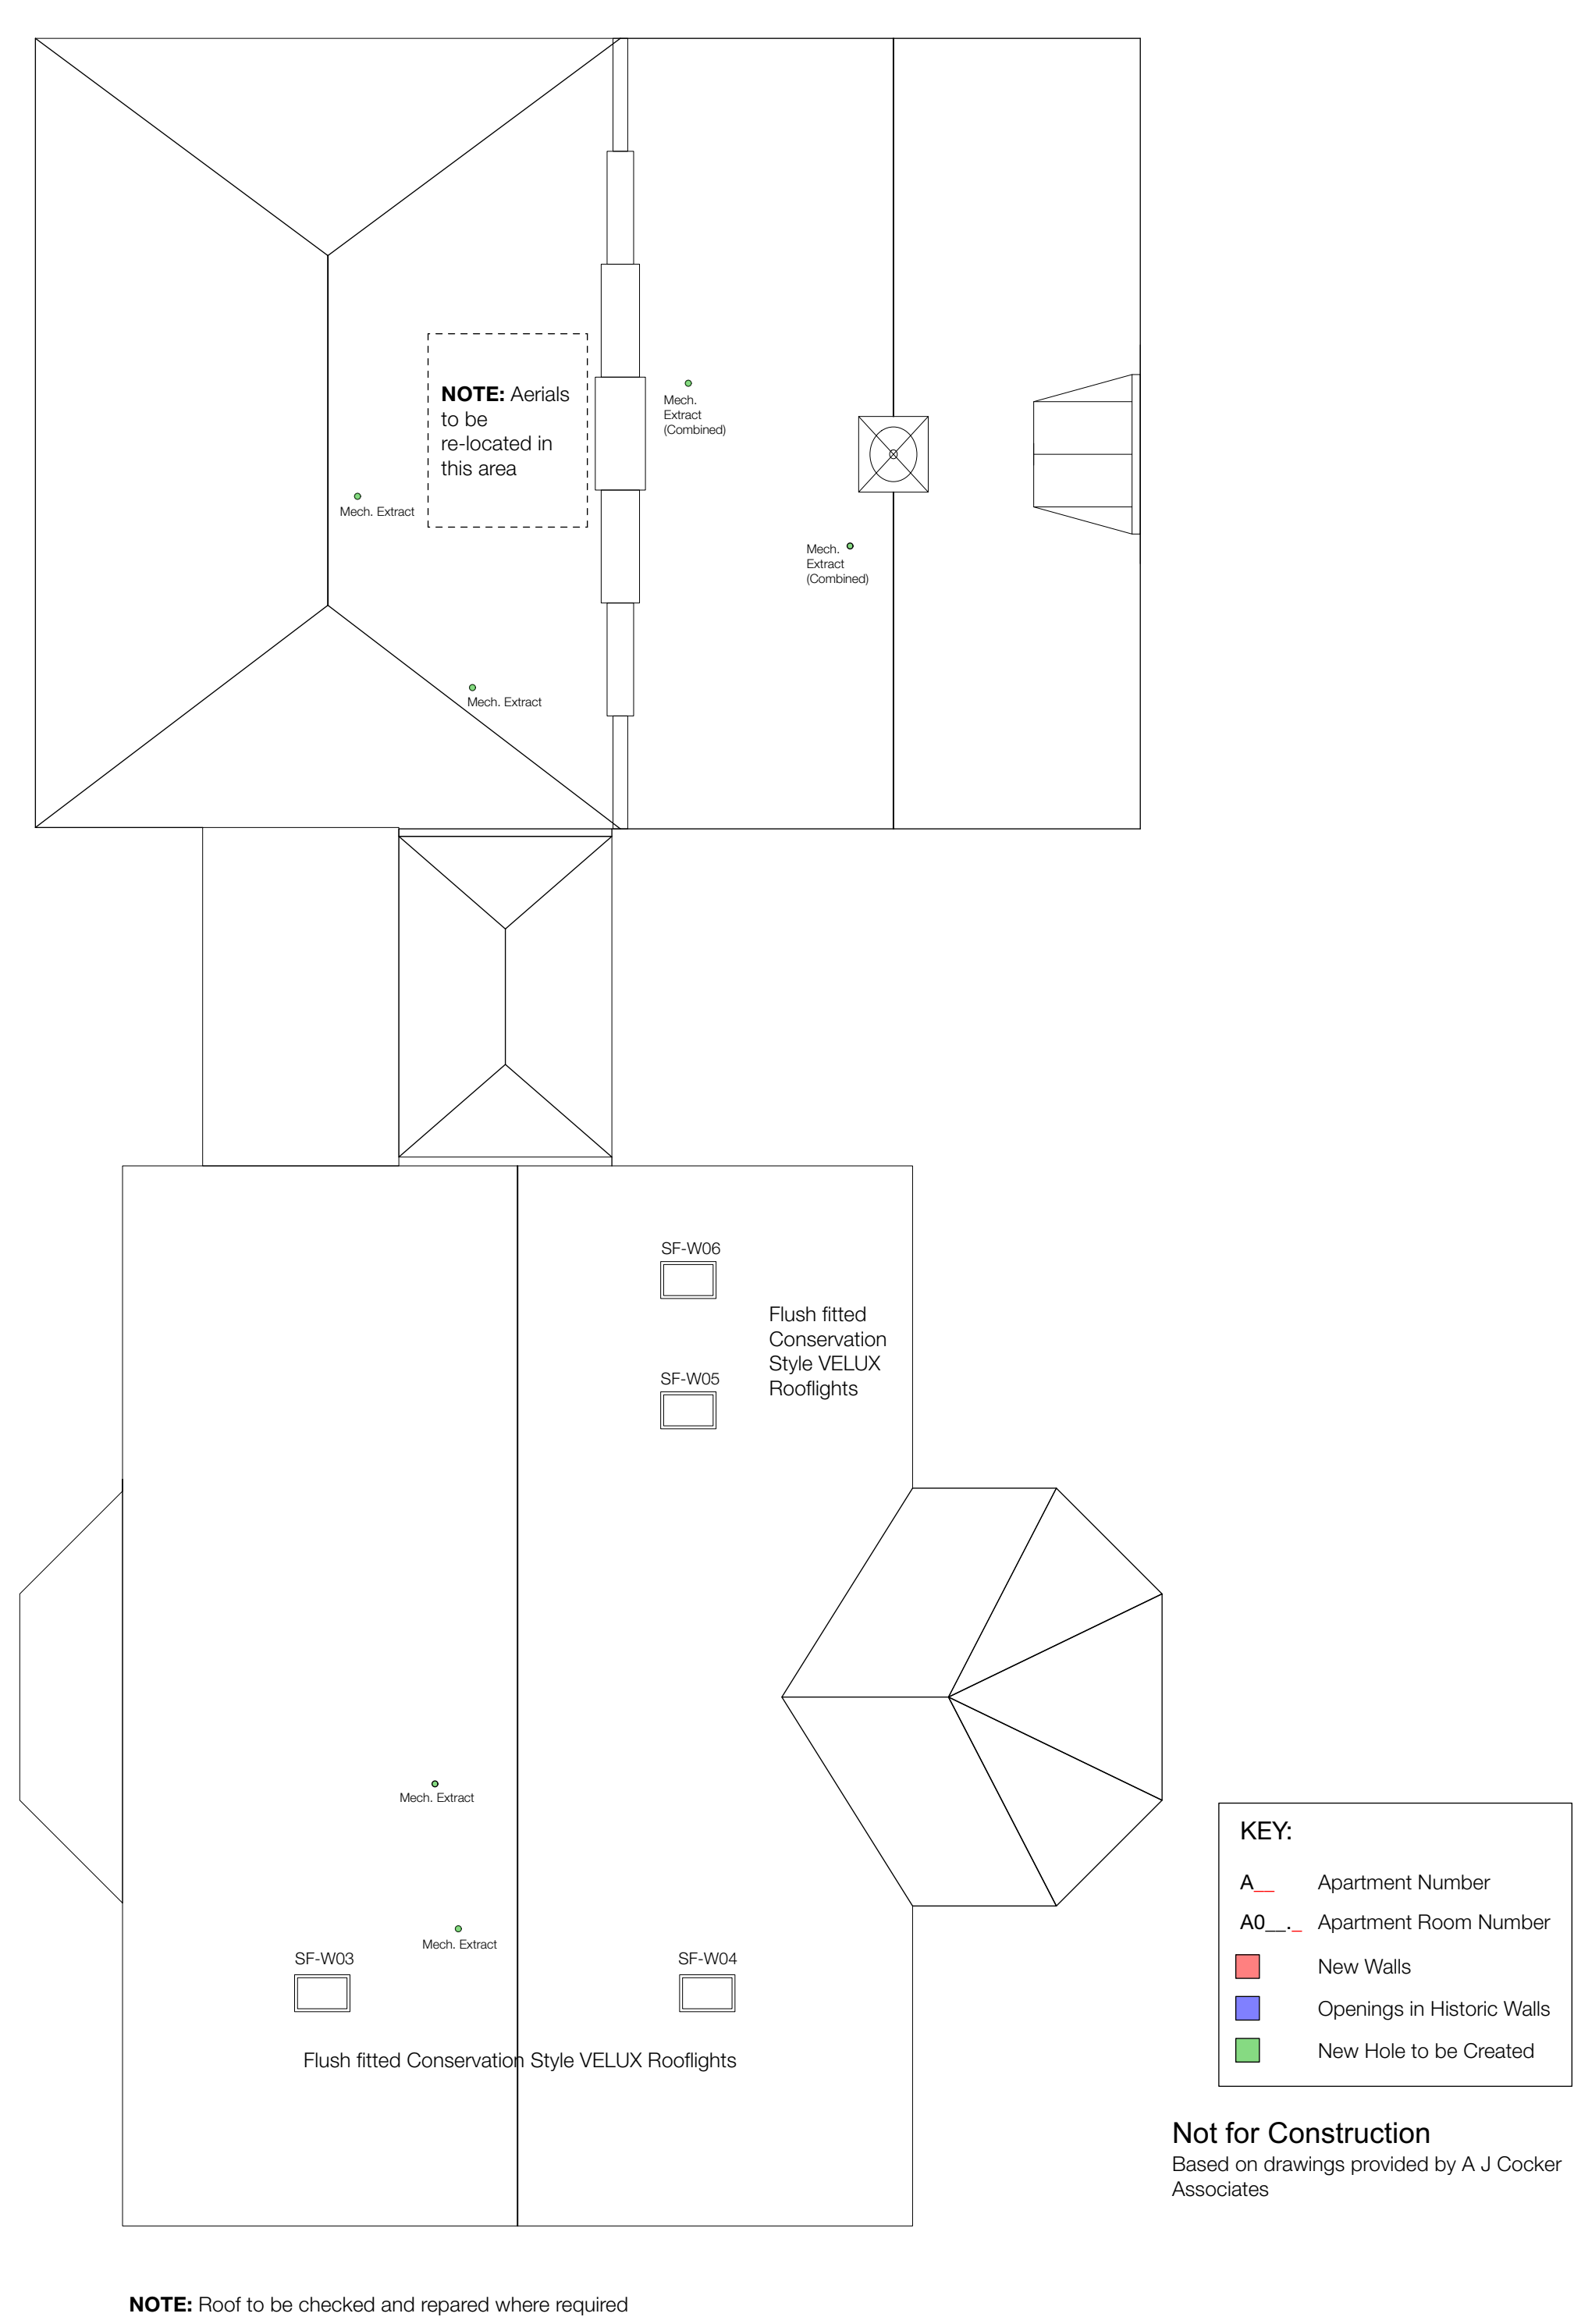

Roof Plan

KEY:

- A - Apartment Number
- A0... - Apartment Room Number
- Red - New Walls
- Blue - Openings in Historic Walls
- Green - New Hole to be Created

NOT for Construction
Based on drawings provided by A J Cocker Associates

Revision
Project
Proposed Apartments

Address
**Townhead,
Yorkshire Street, Rochdale**

Client
**Raj Property Investments Ltd
(Townhead)**

Drawing
**Prop First, Second & Roof
Plans**

storah architecture
Chartered Architects
RIBA Chartered Practice

www.storah.com mail@storah.com 01706 813214

Scale Sheet Size Date Drawn
1:100 ISO A1 Nov 2022 LA

Drawing Number Revision
22-039 - 211

© Storah Architecture Ltd.

