


THIS DRAWING IS PROTECTED BY COPYRIGHT AND MUST NOT BE COPIED OR REPRODUCED WITHOUT THE WRITTEN CONSENT OF RSG PARTNERSHIP LIMITED. NO DIMENSIONS ARE TO BE SCALED FROM THIS DRAWING. ALL DIMENSIONS AND NEEDS TO BE CHECKED ON SITE. NORTH POINTS SHOWN ARE INDICATIVE. ©

SITE SPECIFIC HAZARDS

IN ACCORDANCE WITH THE REQUIREMENTS OF THE CON REGULATIONS 2015 THE FOLLOWING SIGNIFICANT RESIDUAL HAZARDS HAVE NOT BEEN DERIVED OUT OF THIS PROJECT AND MUST BE TAKEN INTO CONSIDERATION BY CONTRACTORS PLANNING TO UNDERTAKE THE WORKS SHOWN ON THIS DRAWING


SCALE 1:500

0m 5 10 15 20 25 30

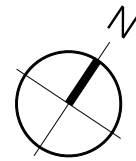

SITE PLAN BASED ON TOPOGRAPHIC SURVEY BY SURVEY OPERATIONS. REFER TO DRAWING AD 21G200/001 FOR FULL DETAILS

BUILDING PLANS BASED ON BUILDING SURVEY BY BLACK CAT CONSULTANCY. REFER TO DRAWING BCC-WR-A01-001

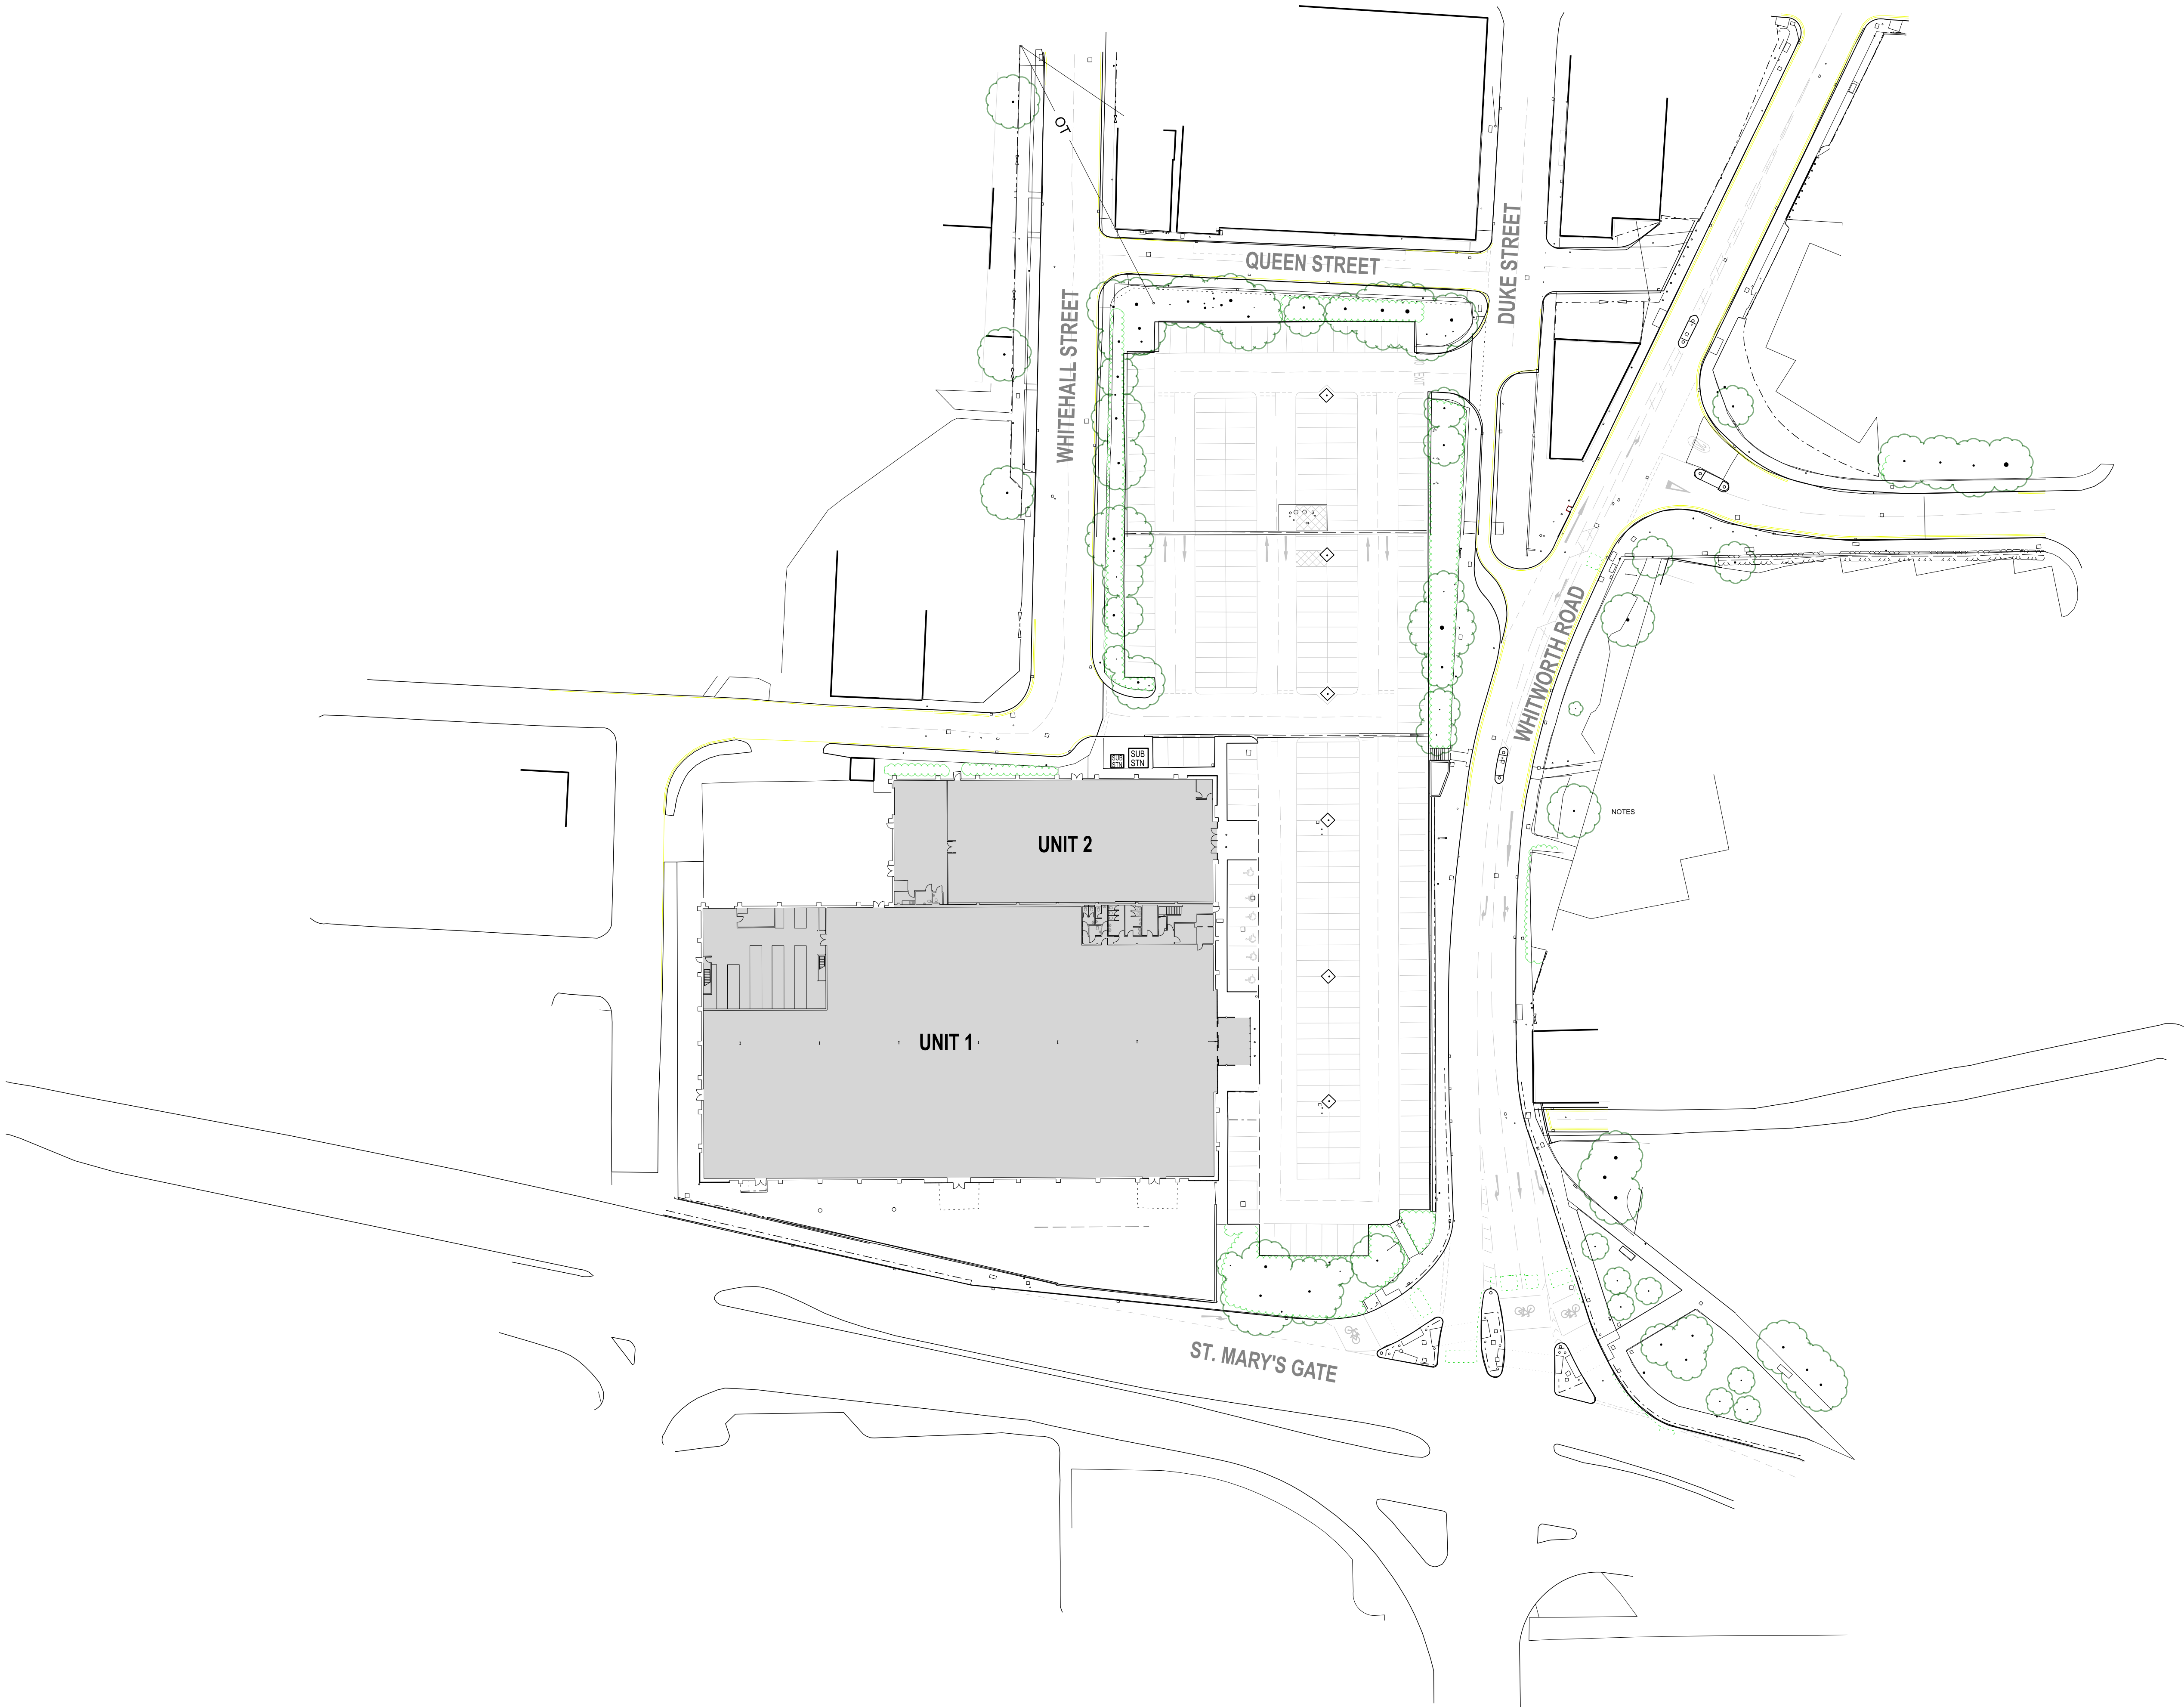

REV. A 19.02.24 UPDATED TO COMMENTS RECEIVED FROM PLANNING CONSULTANT

REV. DATE NOTES INIT.

CLIENT / PROJECT

GLENBROOK
ST. MARY'S GATE
ROCHDALE

DRAWING TITLE
**EXISTING AND PROPOSED
SITE PLAN**

STATUS
PLANNING

DATE 19.10.23 DRAWN RG SCALE @ A1 1:500

PROJECT NUMBER	UNIT / BLOCK	Q / SR CODE	TYPE & NUMBER	REVISION LETTER
11390	PL	U1&2	L02	A

Site Location Plans	L	GA Plans	P	Elevations
Sections	S	Details	D	Profile Colour

THE RATCLIFFE GROVES PARTNERSHIP

MANCHESTER
100 MANCHESTER ROAD
BURY LANCASHIRE BL9 6TD
www.rsg-uk.com

RSG
architects