


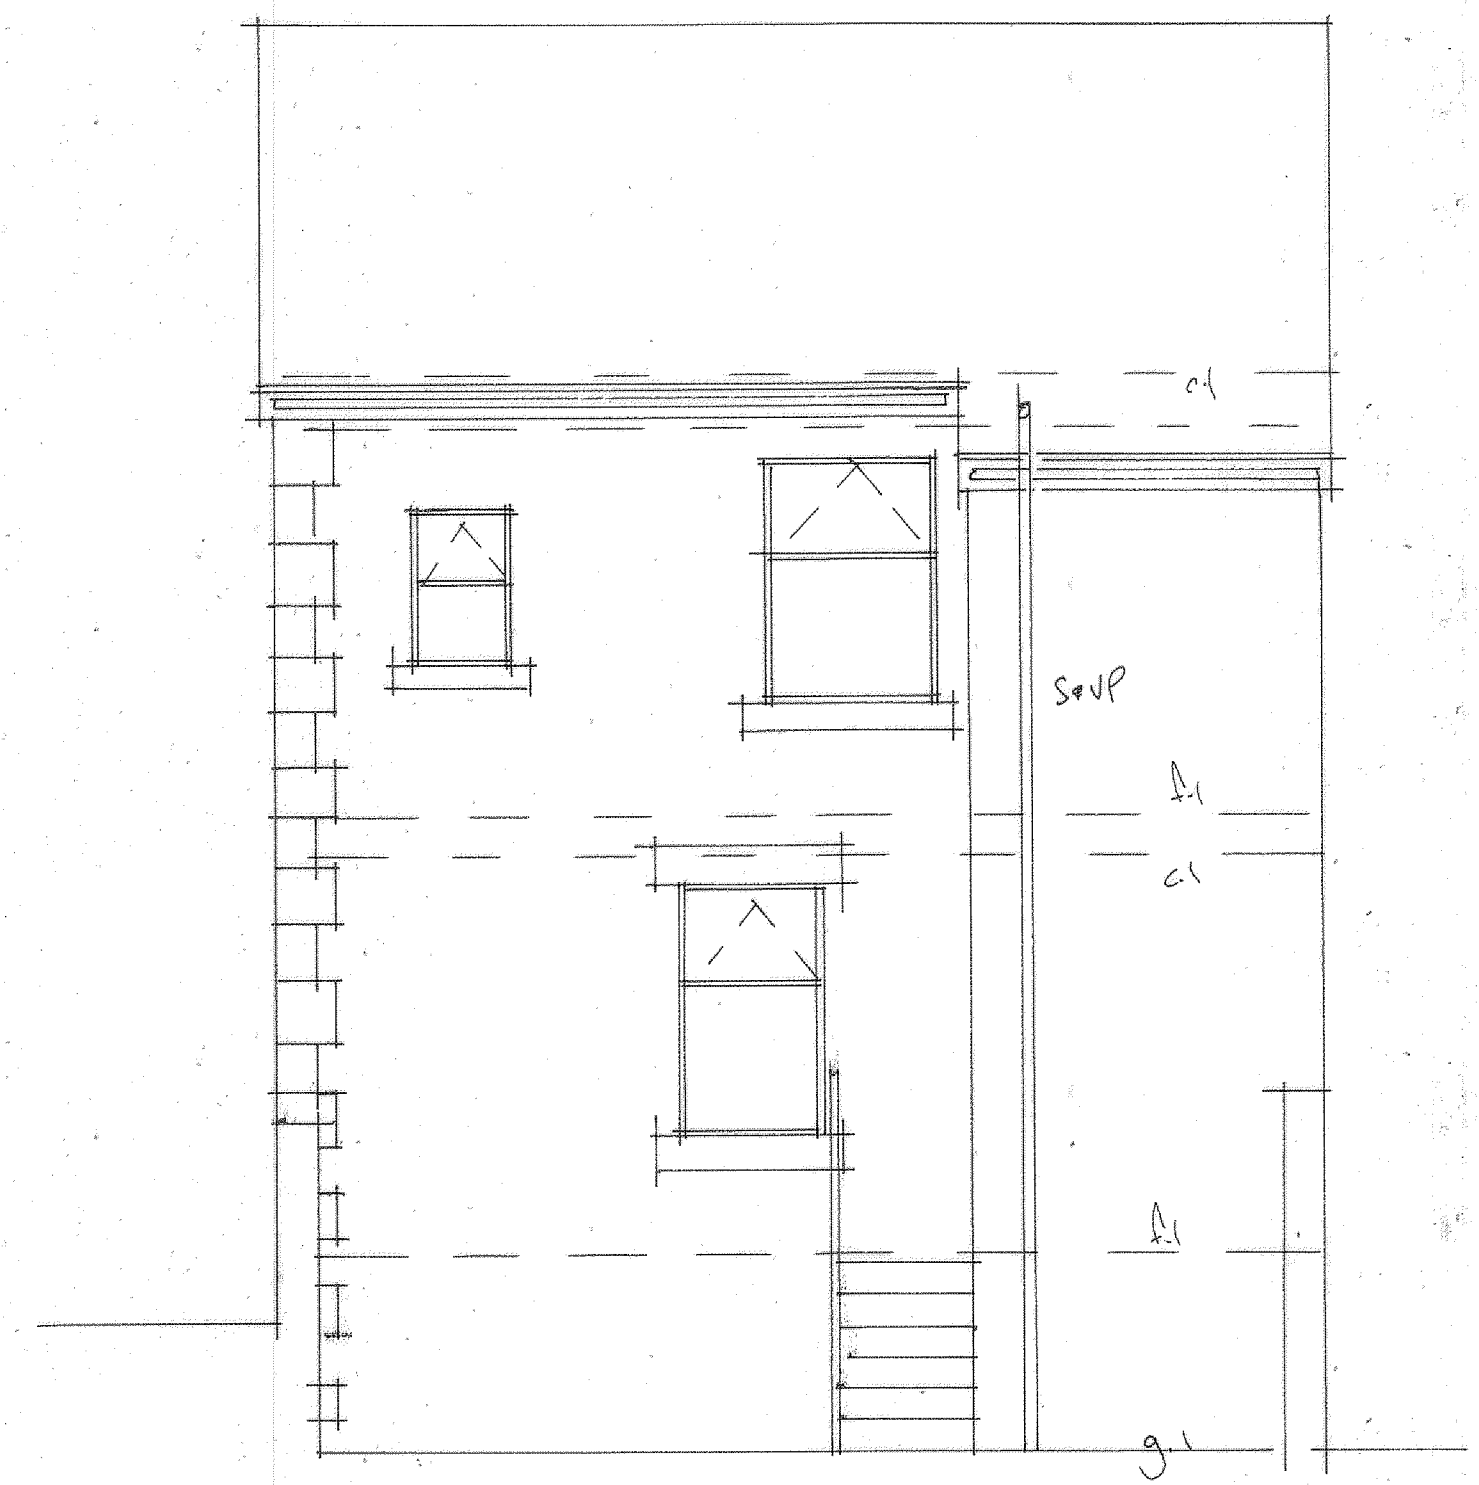


SIDE ELEVATION




FRONT ELEVATION



REAR ELEVATION

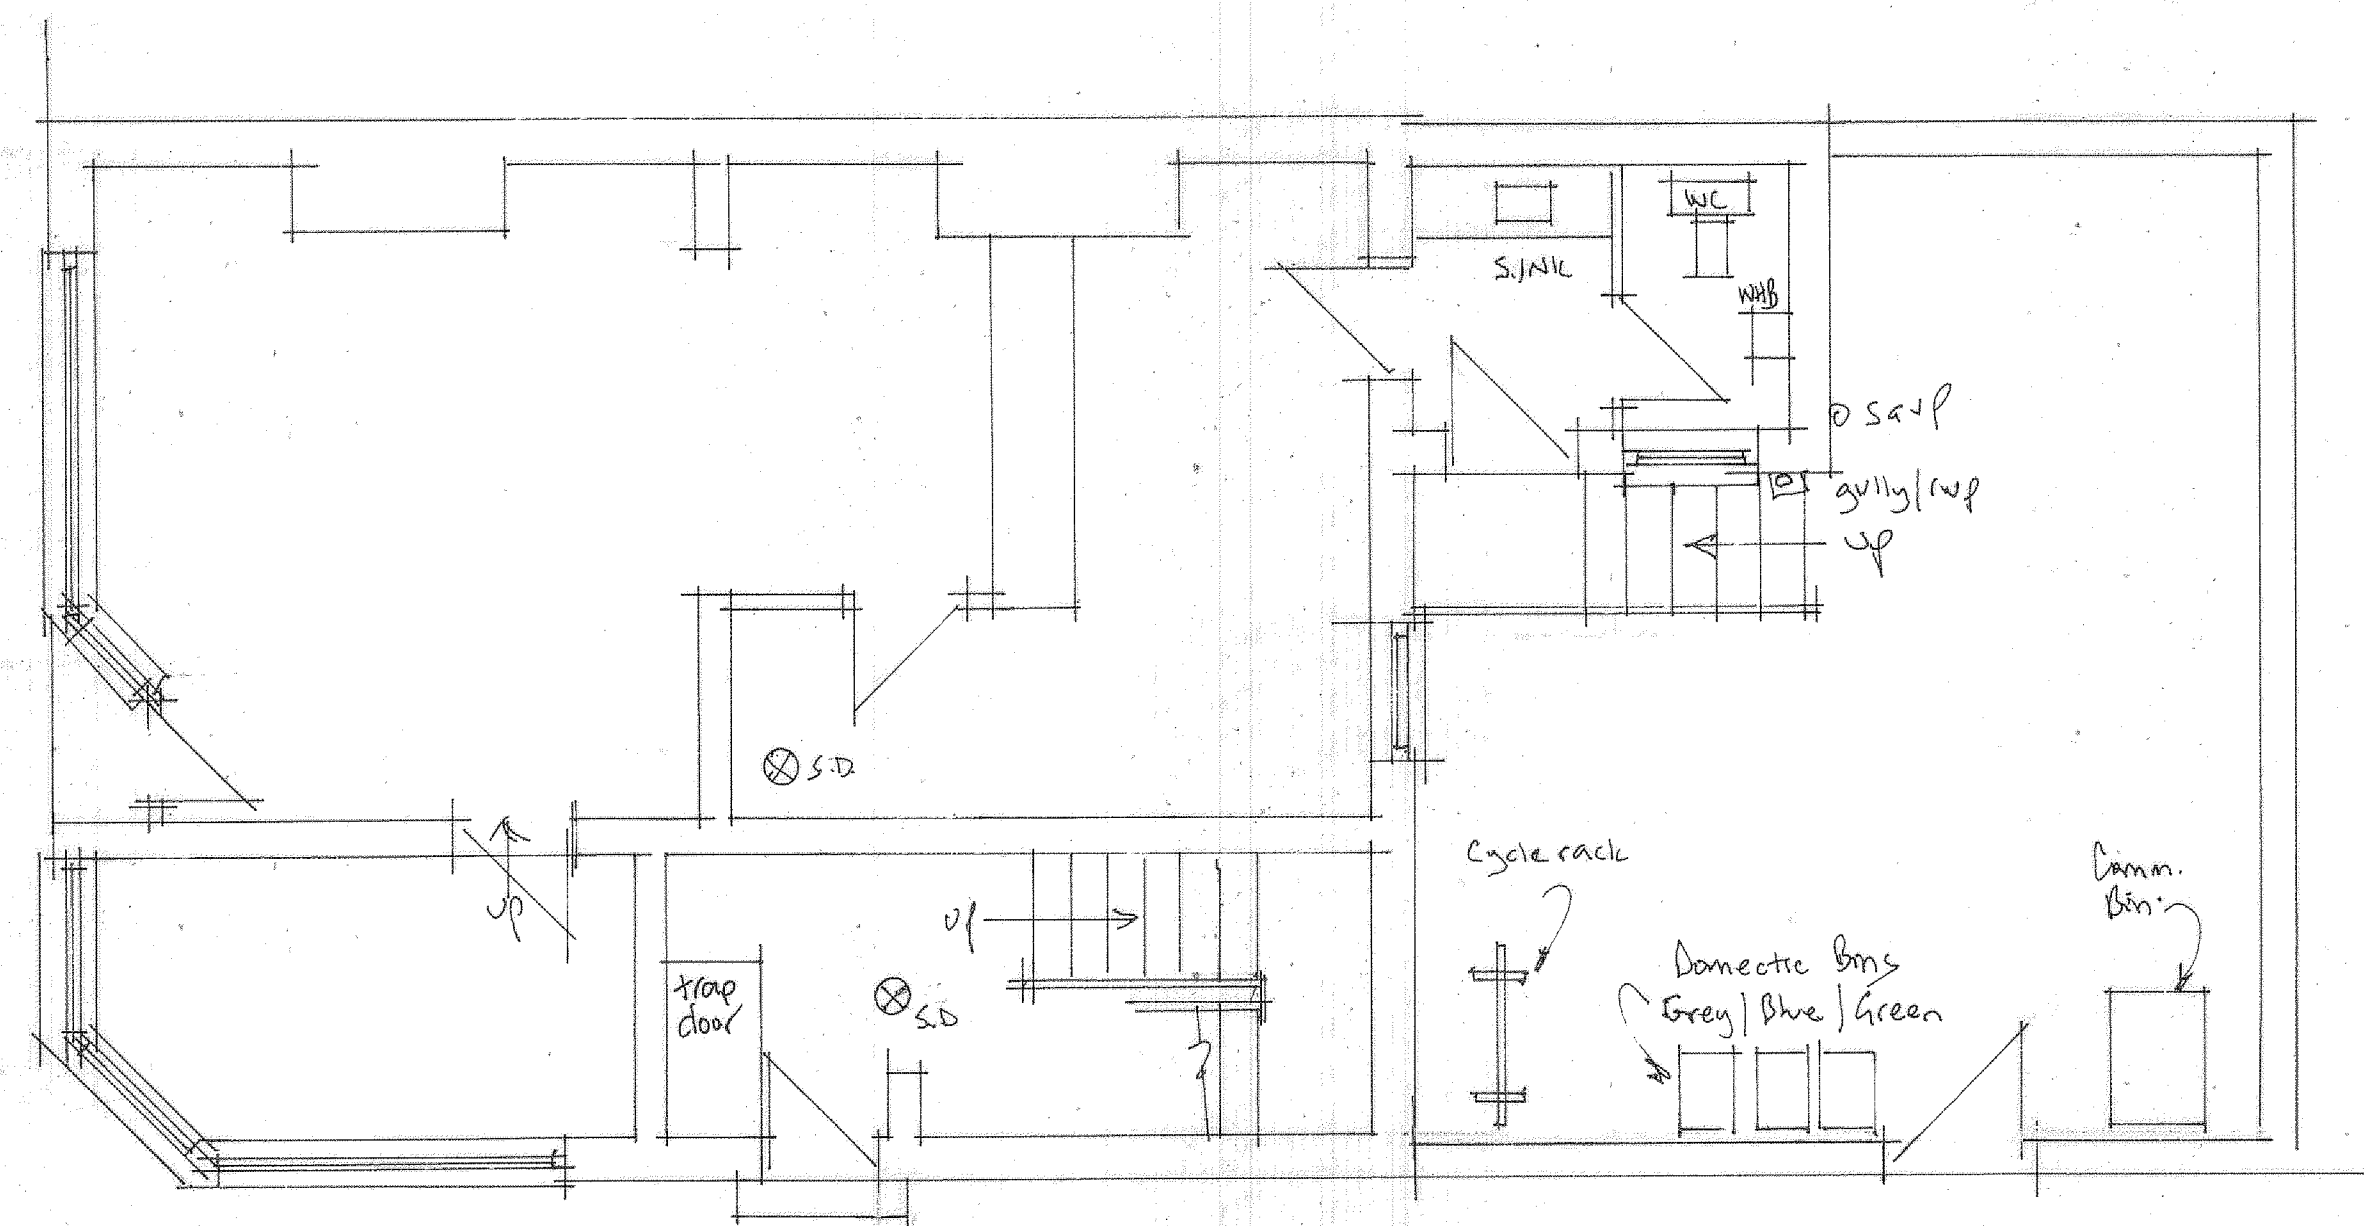


GROUND FLOOR LAYOUT

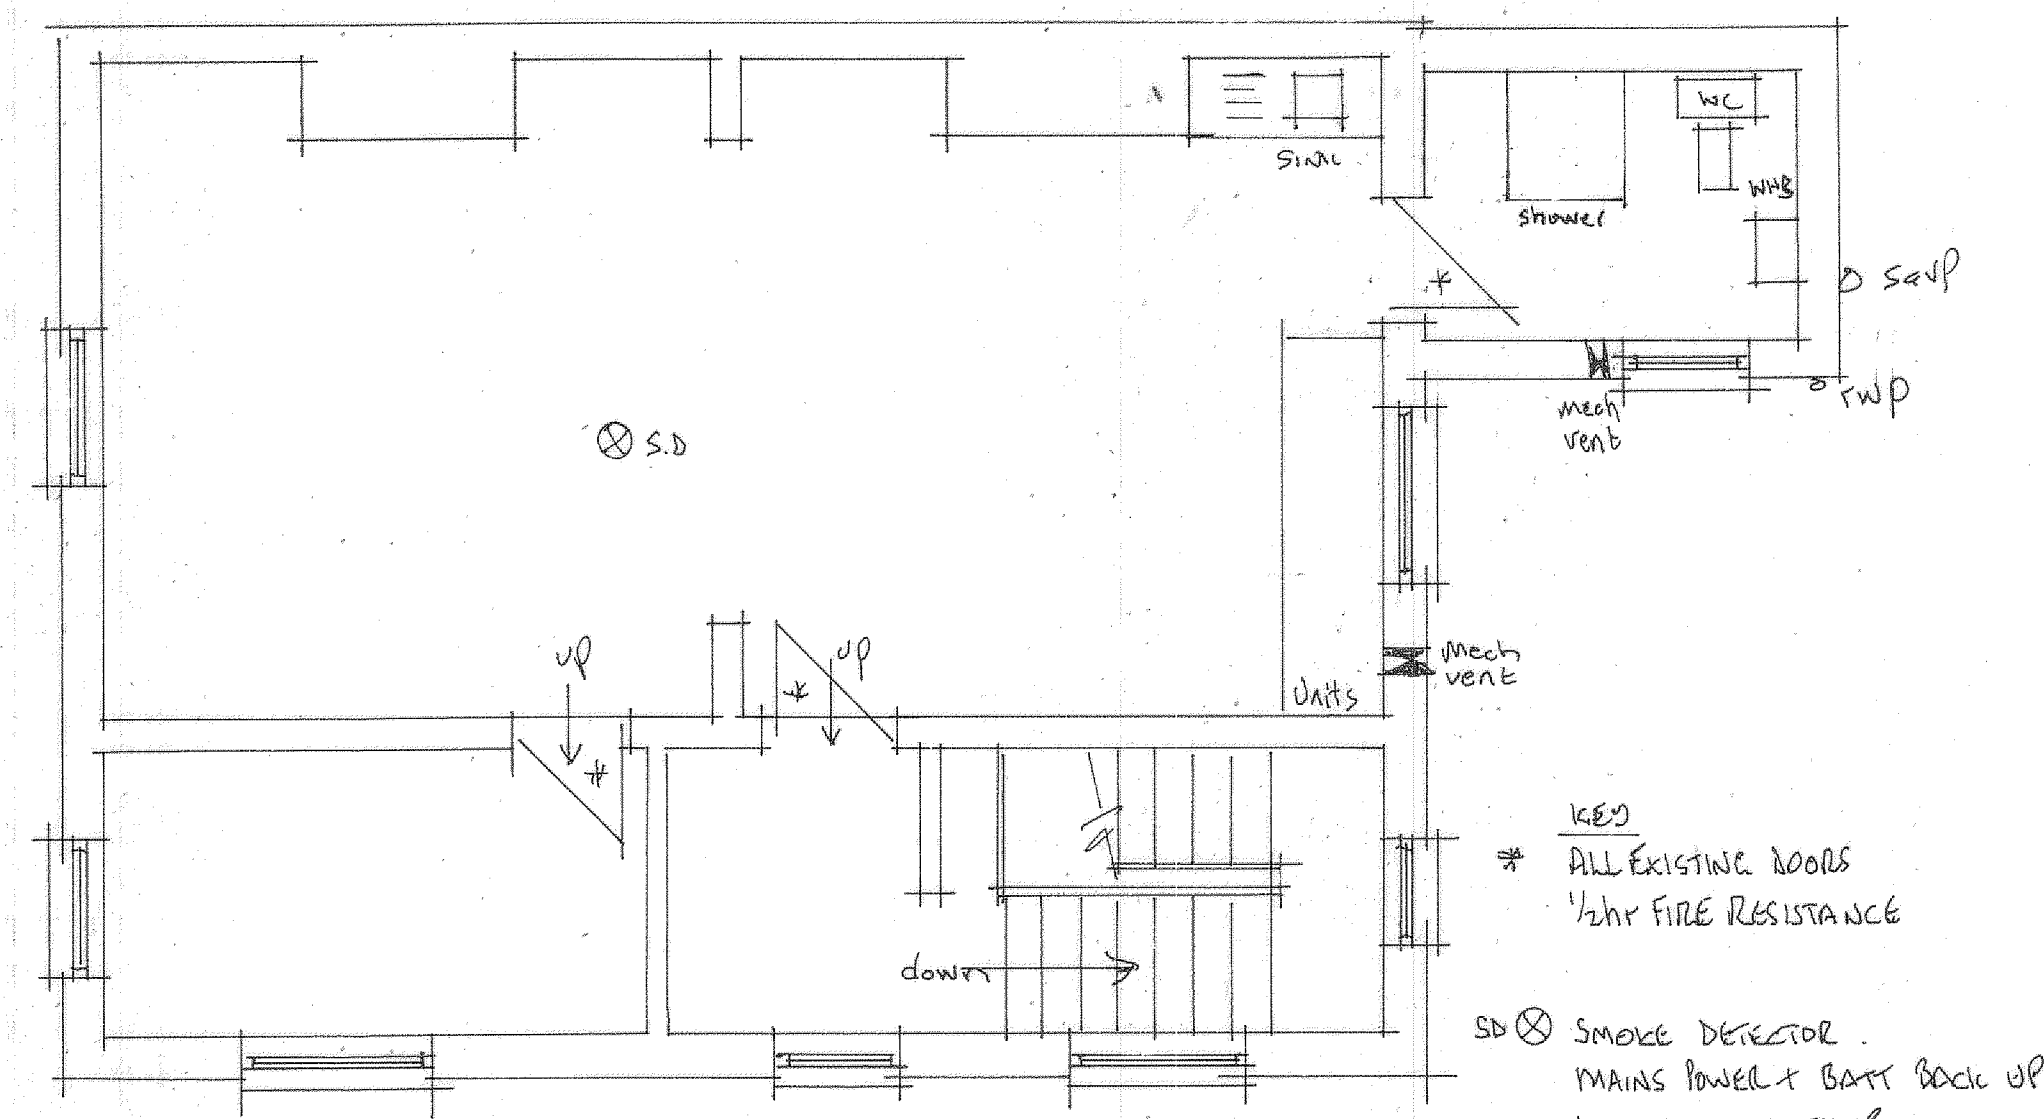

FIRST FLOOR LAYOUT

KEY
 * ALL EXISTING DOORS
 1/2 HR FIRE RESISTANCE
 SD ⊗ SMOKE DETECTOR
 MAINS POWER + BATT BACK UP
 LINKED WITH STAIR

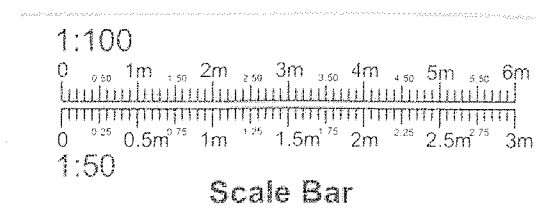

PROJECT
 PROPOSED CHANGE OF USE
 FROM NAIL BAR INTO SELF
 CONTAINED FLAT.
 DRAWING TITLE
 PROPOSED LAYOUTS
 AND ELEVATIONS.
 CLIENT
 MR SHERAZ KHAN.
 ADDRESS
 33, YORK STREET,
 HEYWOOD.
 OL10 4NN.
 SCALE
 SCALE 1:50@A1
 DRAWING No
 CL 03245882/2.
 DATE
 MAR 2024.

YORK ST

Queens Park Road