



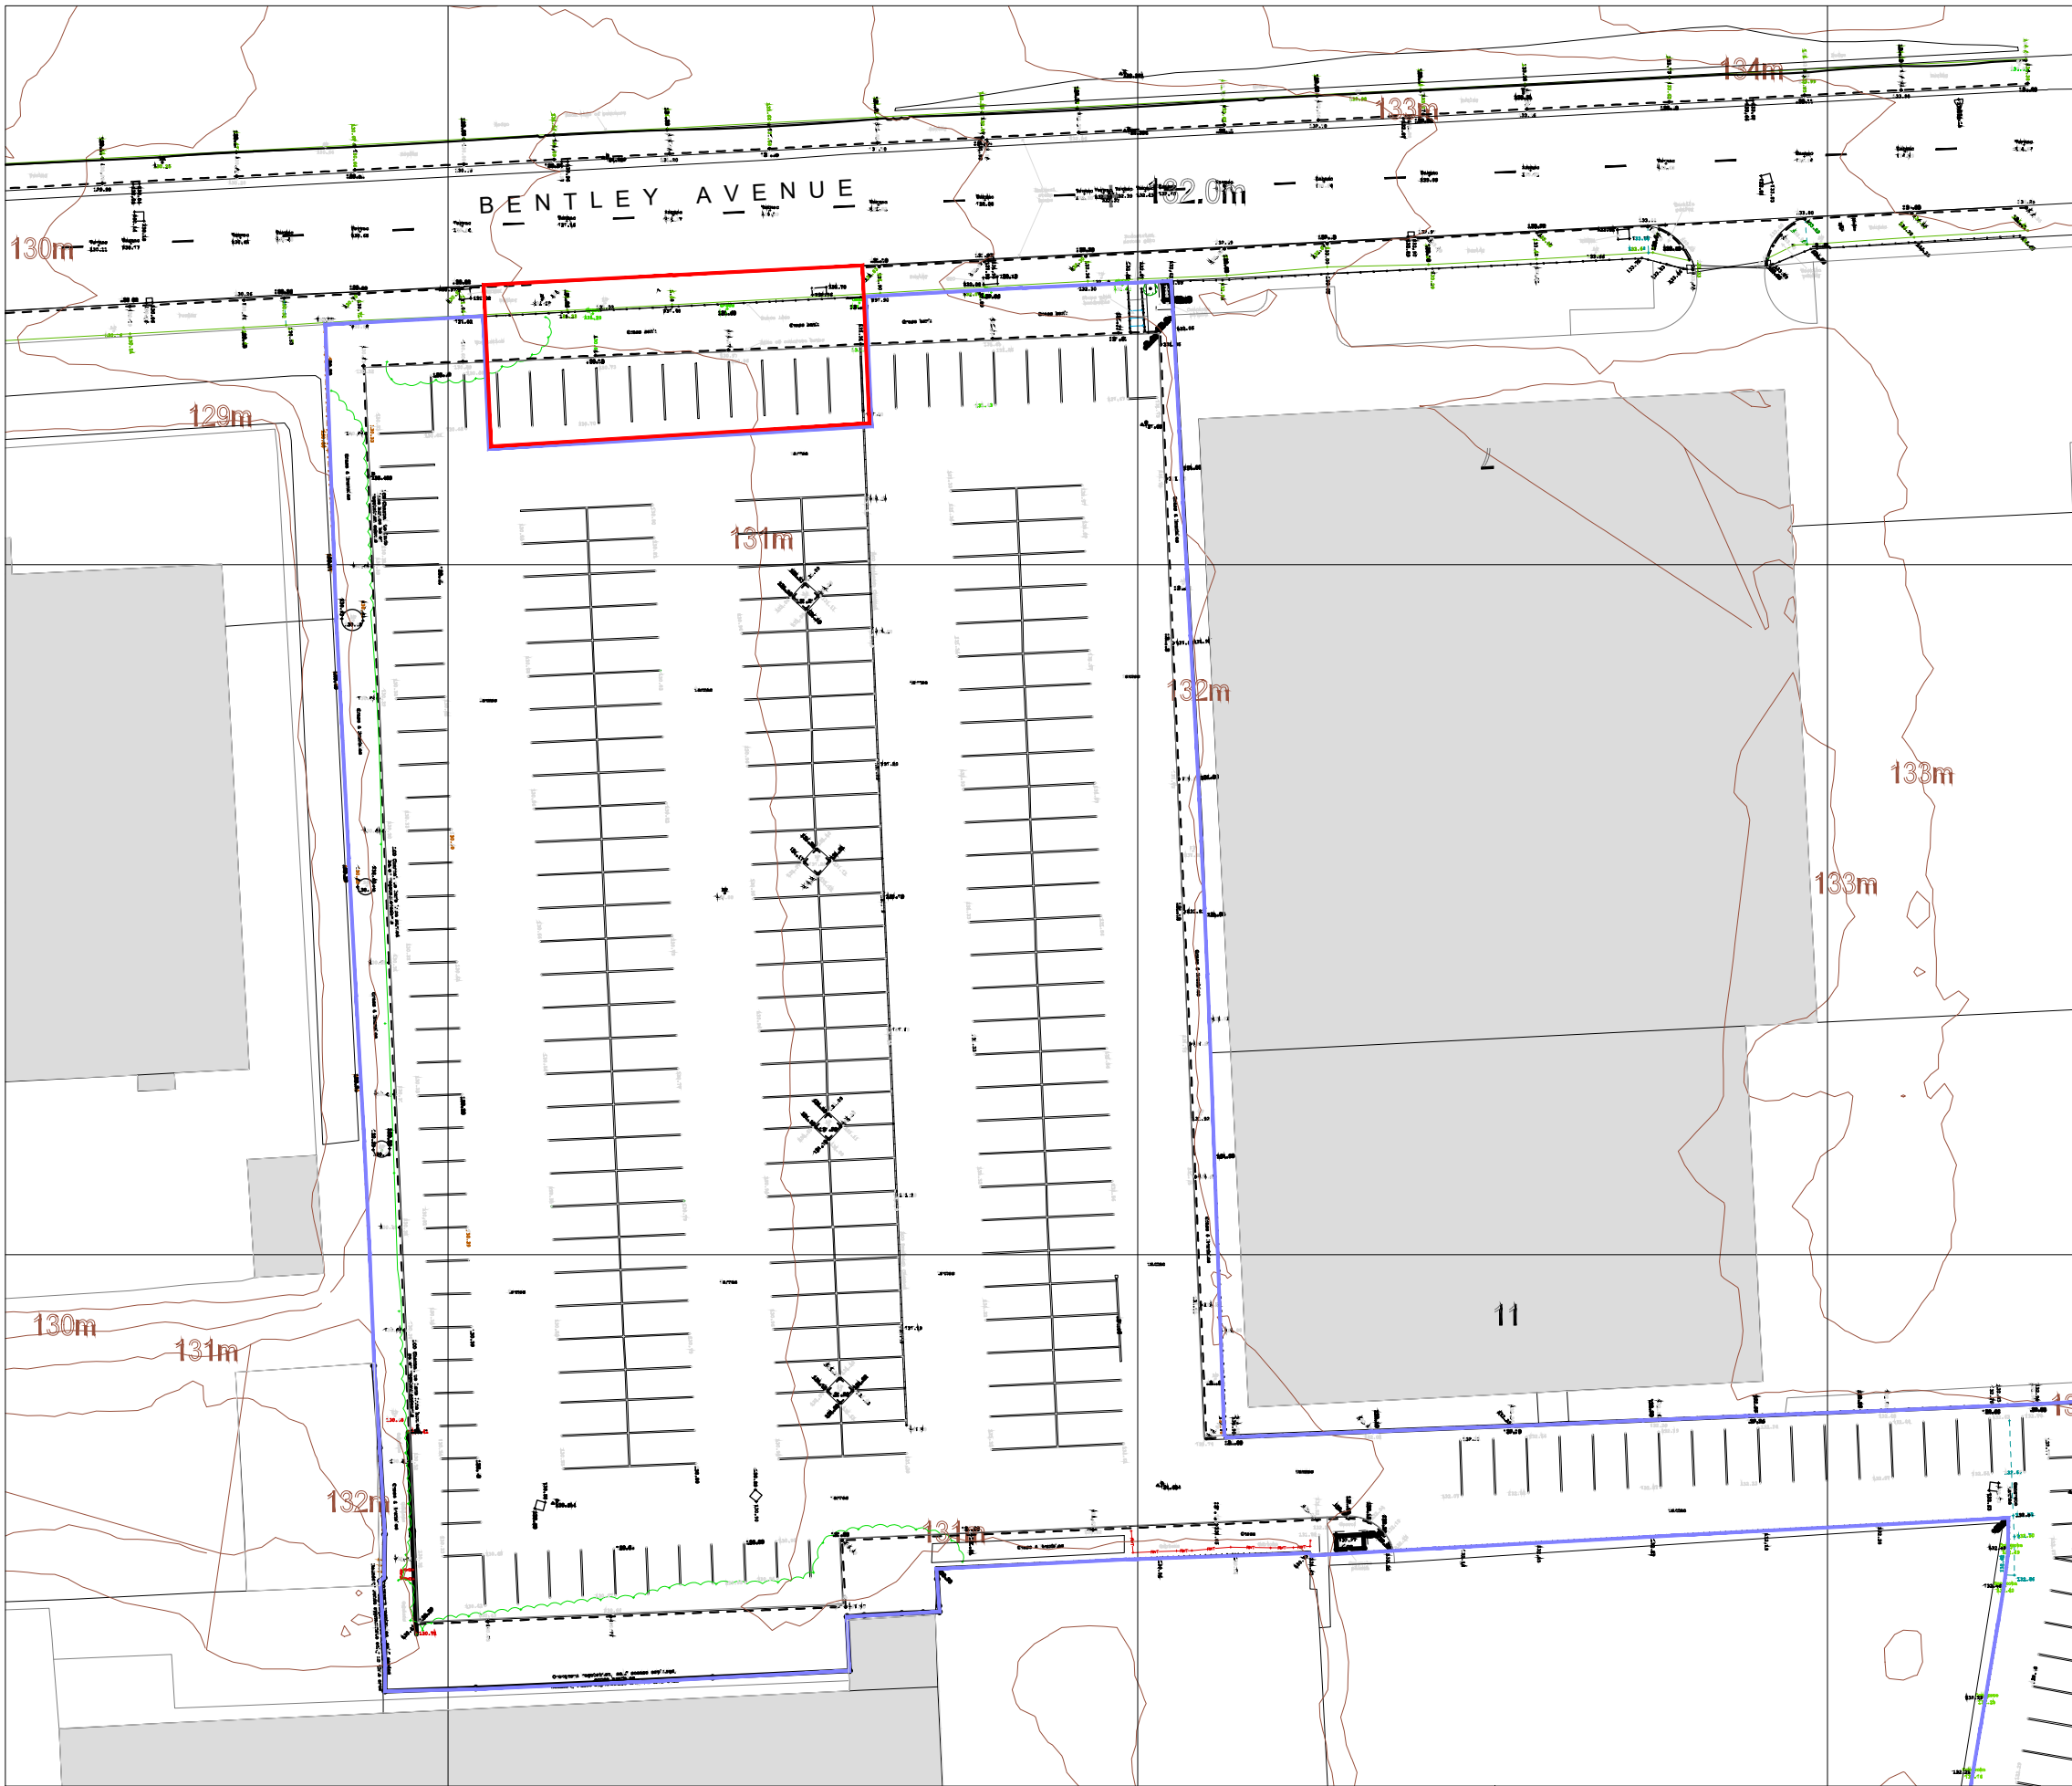

LEGEND

- Application boundary
- Ownership boundary (outside application boundary)

 

Revisions	20/02/25	Initial Issue
Rev -		

CLIENT J R Ashworth and Sons Ltd t/as Rentruck				
PROJECT Car Park off Bentley Avenue, Stakehill, Middleton				
DRAWING TITLE Existing site plan (prior to works commencing)				
SCALE 1:500 @ A3	DATE OF ORIGIN 20.02.25	PROJECT No. 730	DRAWING No. AP003	REVISION -