

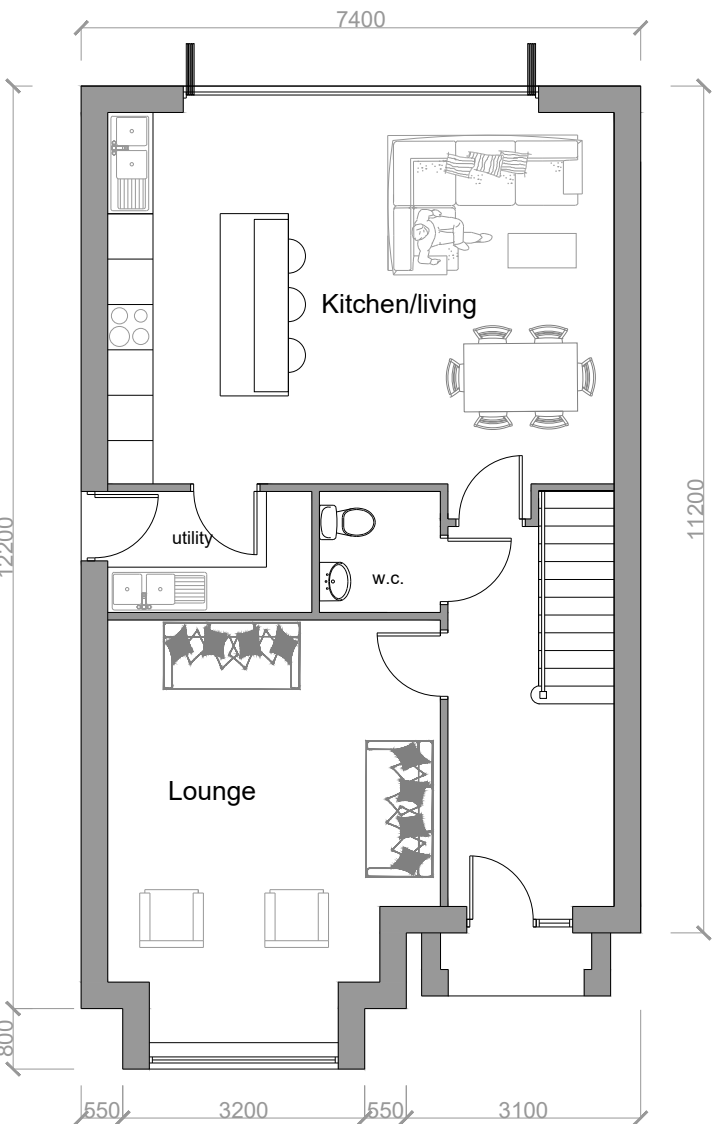


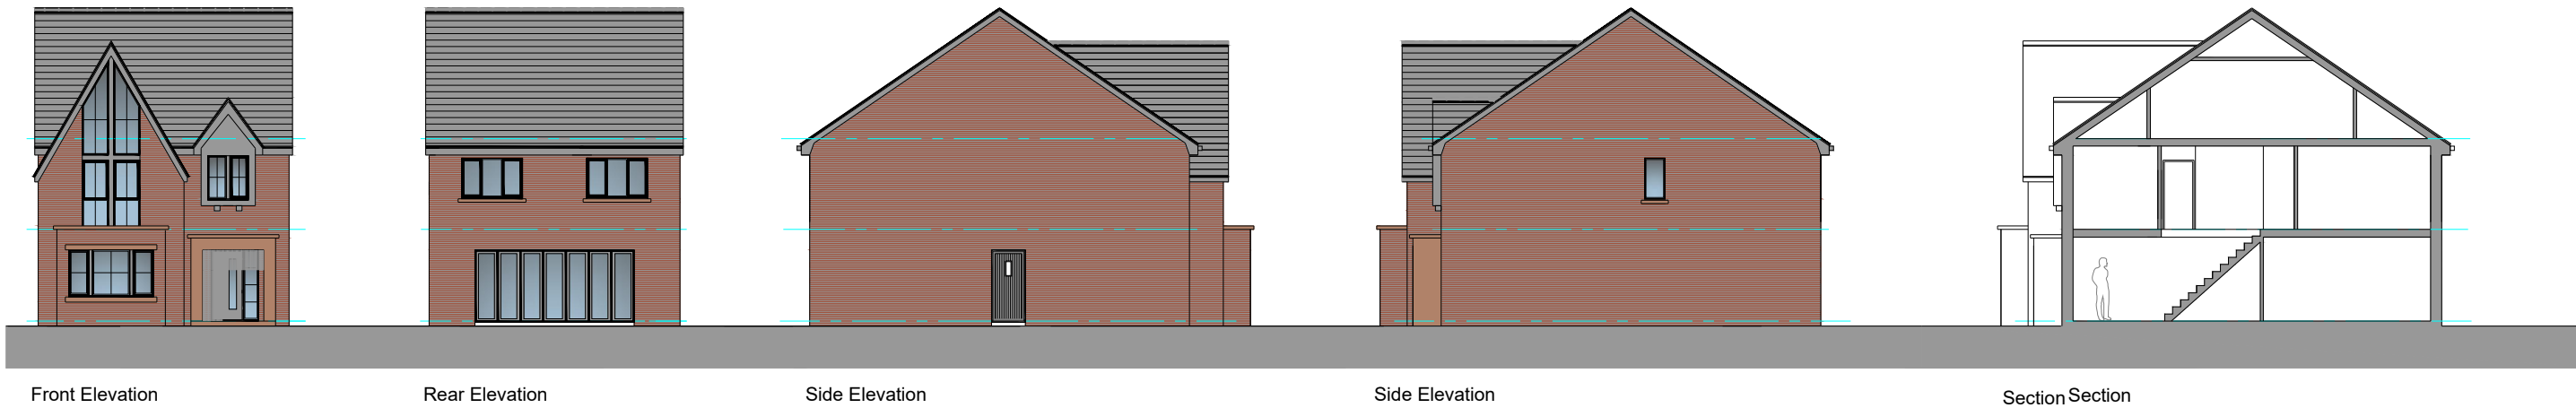

Ground Floor Layout

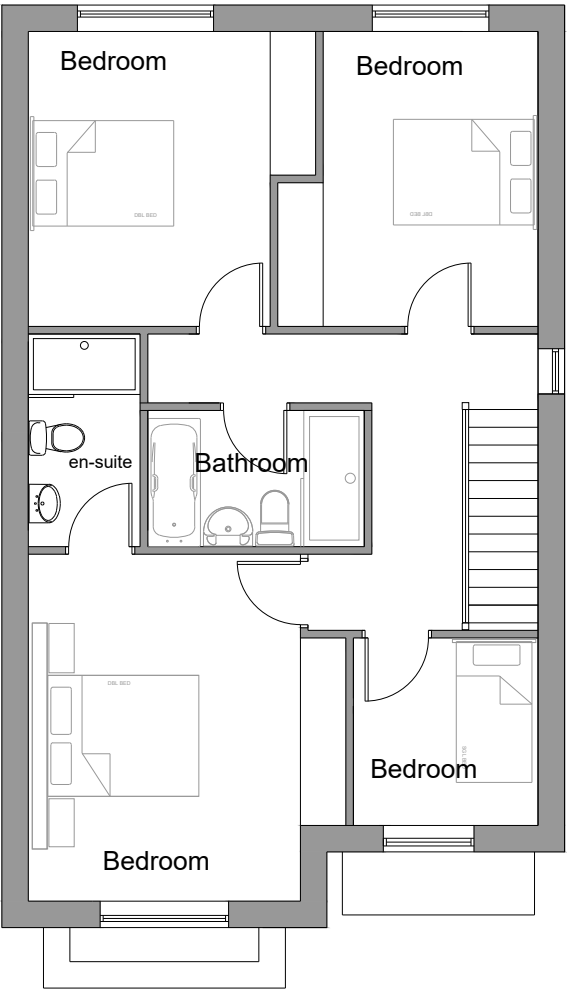

First Floor Layout

General Notes;

- Facing brickwork to outer walls to L.A. approval.
- Reconstituted interlocking slate roofing tiles to L.A. approval
- Smooth art. stone heads, sills to openings where shown.
- Smooth art. stone facings to form open entrance porch.
- Black finish UPVC double glazed windows.
- Insulated composite doors with double glazed panels.
- Attic trusses to form accommodation within roofspace served by rooflights on rear elevation.



AJ COCKER ASSOCIATES  
CHARTERED BUILDING SURVEYORS

New Century House  
176 Drake Street  
Rochdale  
OL16 1UP  
Tel: 01706 764880  
Fax: 01706 764881  
www.ajcockerassociates.co.uk  
mail@ajcockerassociates.co.uk



**RICS**  
the mark of  
property  
professionalism  
worldwide

project Development at 'Linkside',  
Sunny Brow, Middleton

House type B

client

Mr. M. Leary

scale - 1:100/1:200 drawing No rev

size - A3

date - Sept.22 L196-03

drawn - NL