


ALL DIMENSIONS ARE FOR REFERENCE
PURPOSES ONLY DISCRPENCIES ARE TO BE
REPORTED TO THE DRAWINGS AUTHOR. DO NOT
SCALE FROM DRAWING.

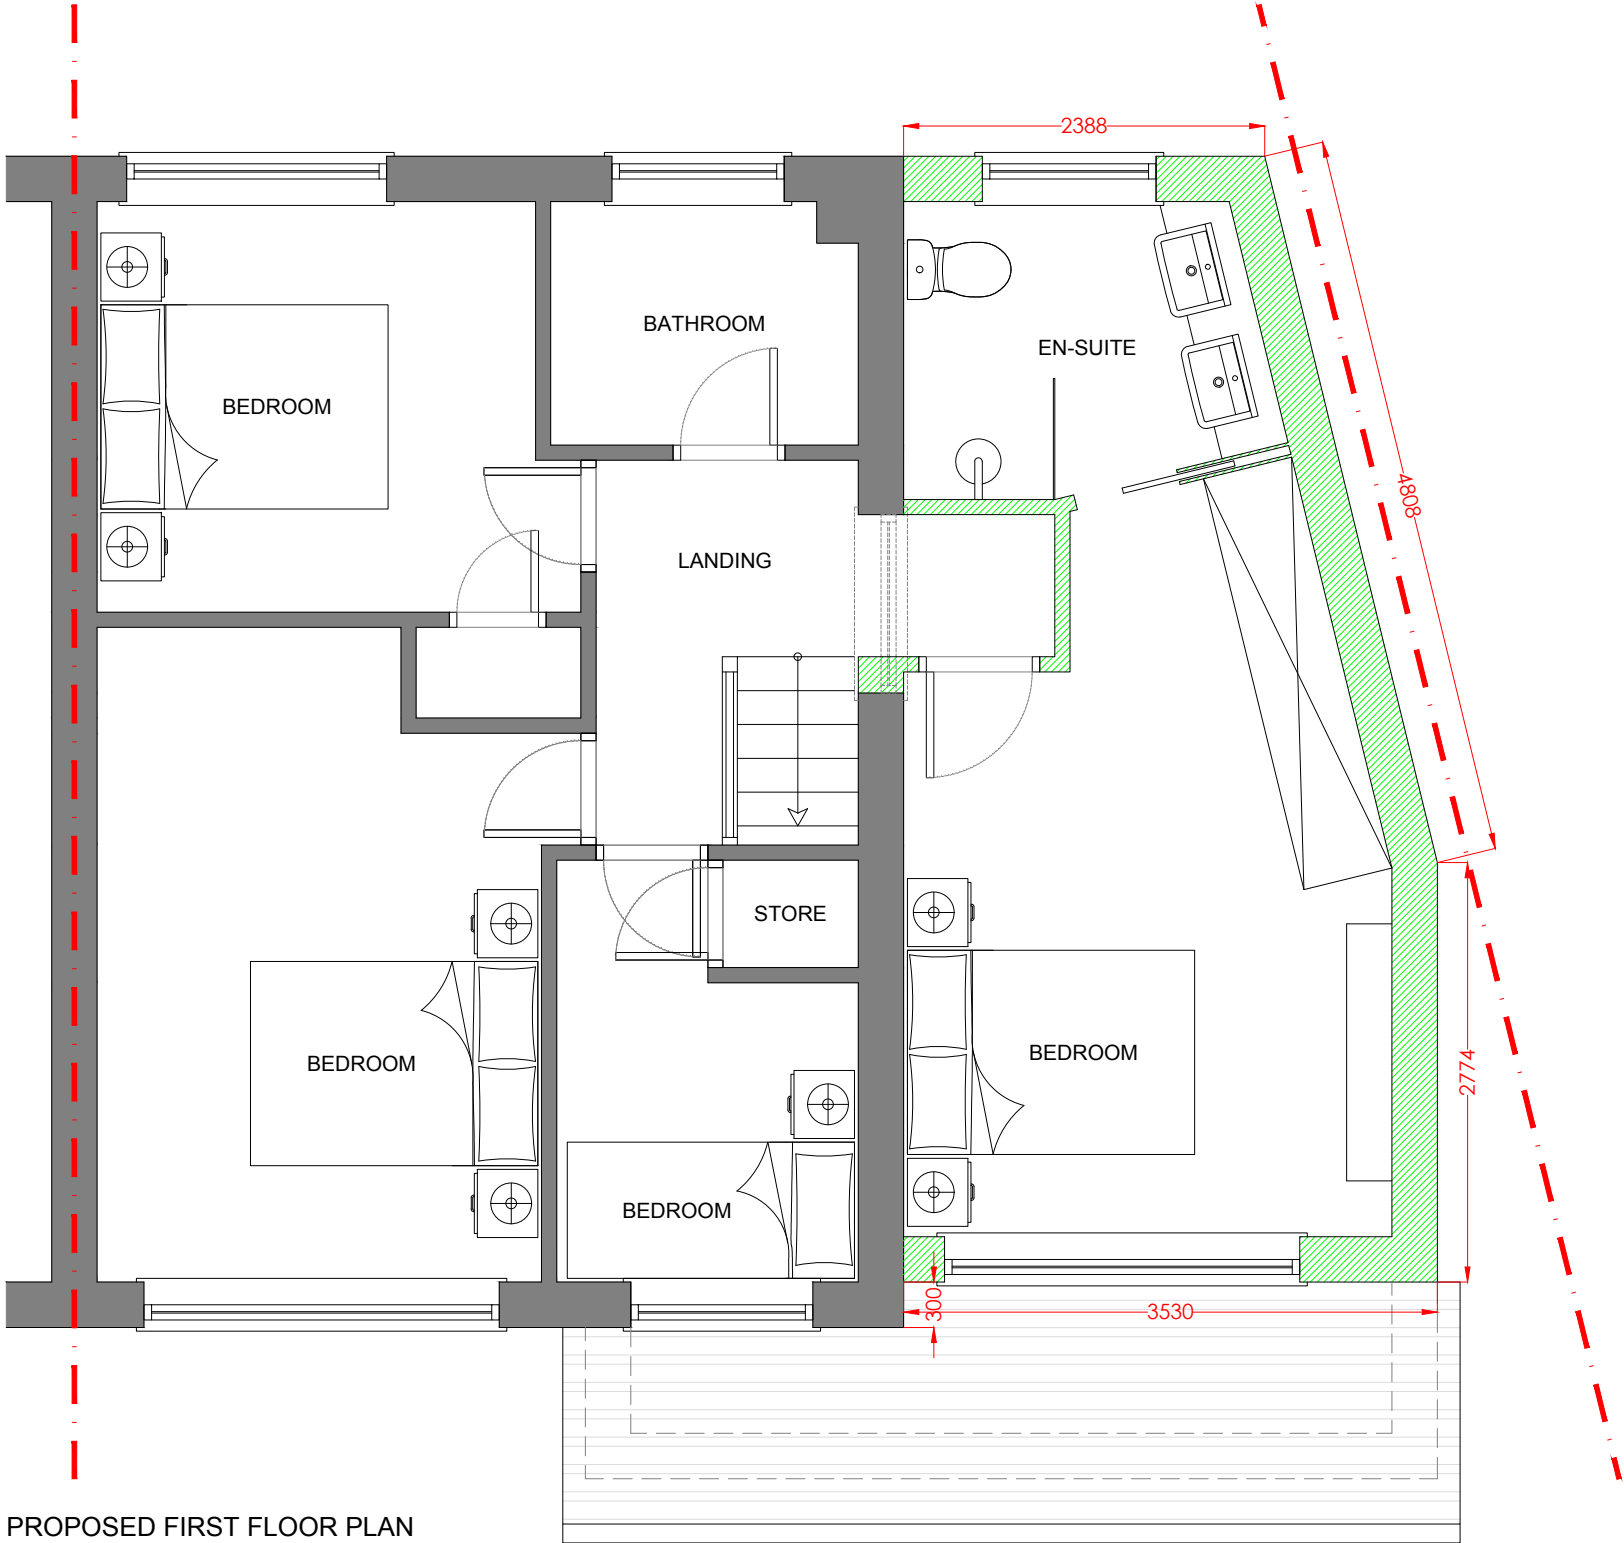

X	XXX	XXX	XXX	XXX
Rev	Date	Description	Rev By	CHK'd By
Drawing Title				
PROPOSED FIRST FLOOR PLAN				
Job-Dwg No				
057ROC-106				
Project Title				
SIDE EXTENSION WITH INTERNAL REMODEL				
135 HEREFORD WAY				
MIDDLETON				
MANCHESTER				
M24 2NL				
Client				
MR SMITH				
Status				
PLANNING				
Scale		1:50	Drawing Size	
			A3	
Date		03/24		