




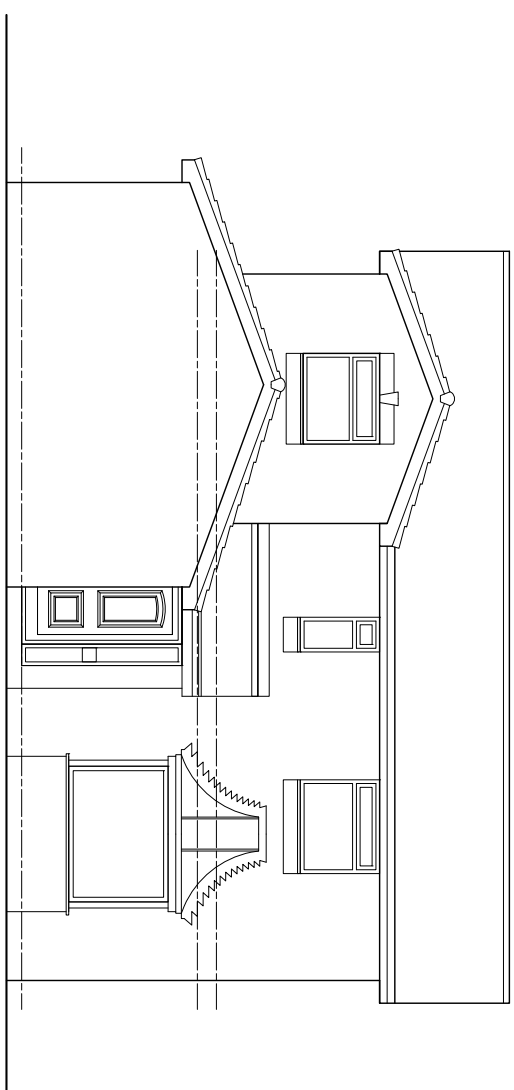


EXISTING FRONT ELEVATION  
scale 1:100

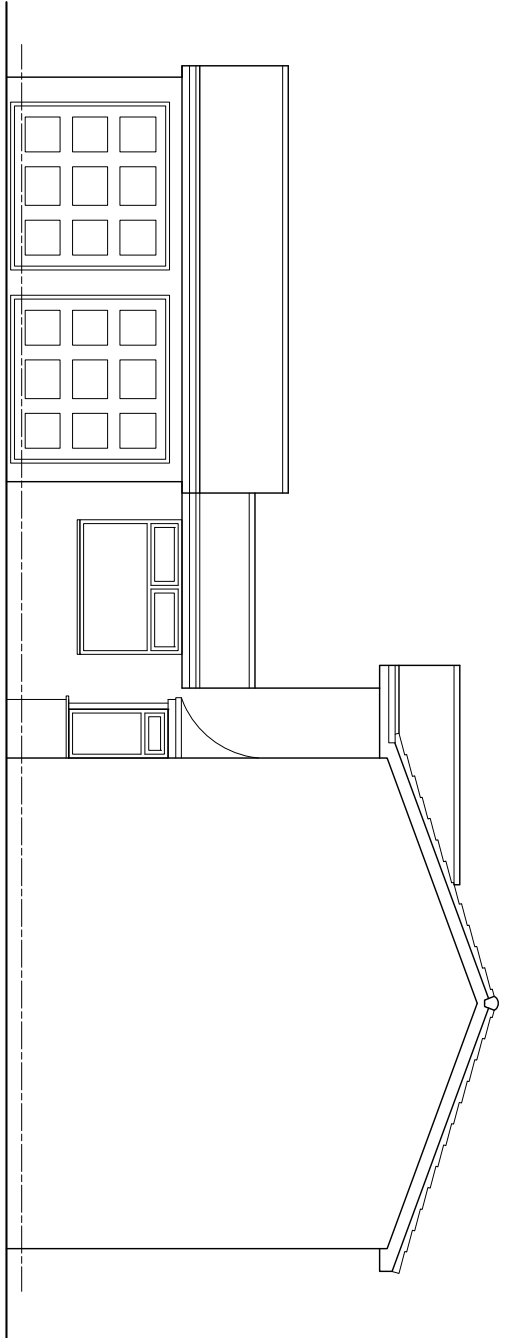

EXISTING SIDE ELEVATION  
scale 1:100

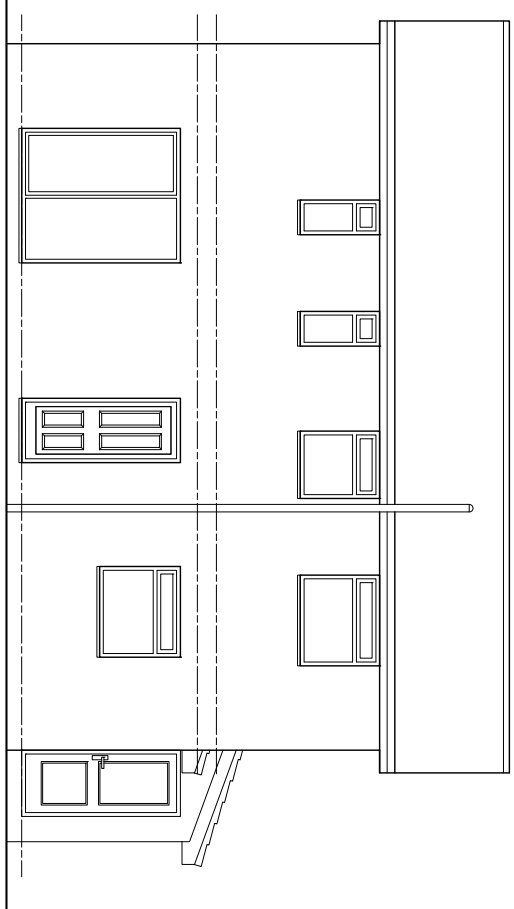



EXISTING REAR ELEVATION  
scale 1:100

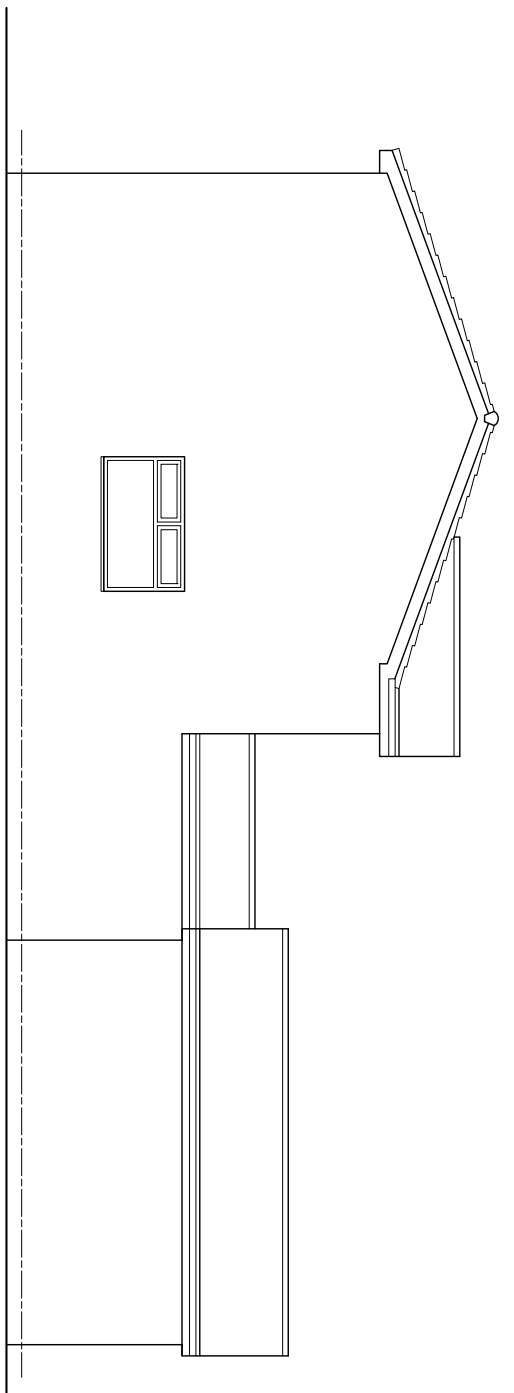


EXISTING SIDE ELEVATION  
scale 1:100



LOCATION PLAN  
scale 1:1250  
Denotes: Outlines of Existing dwelling

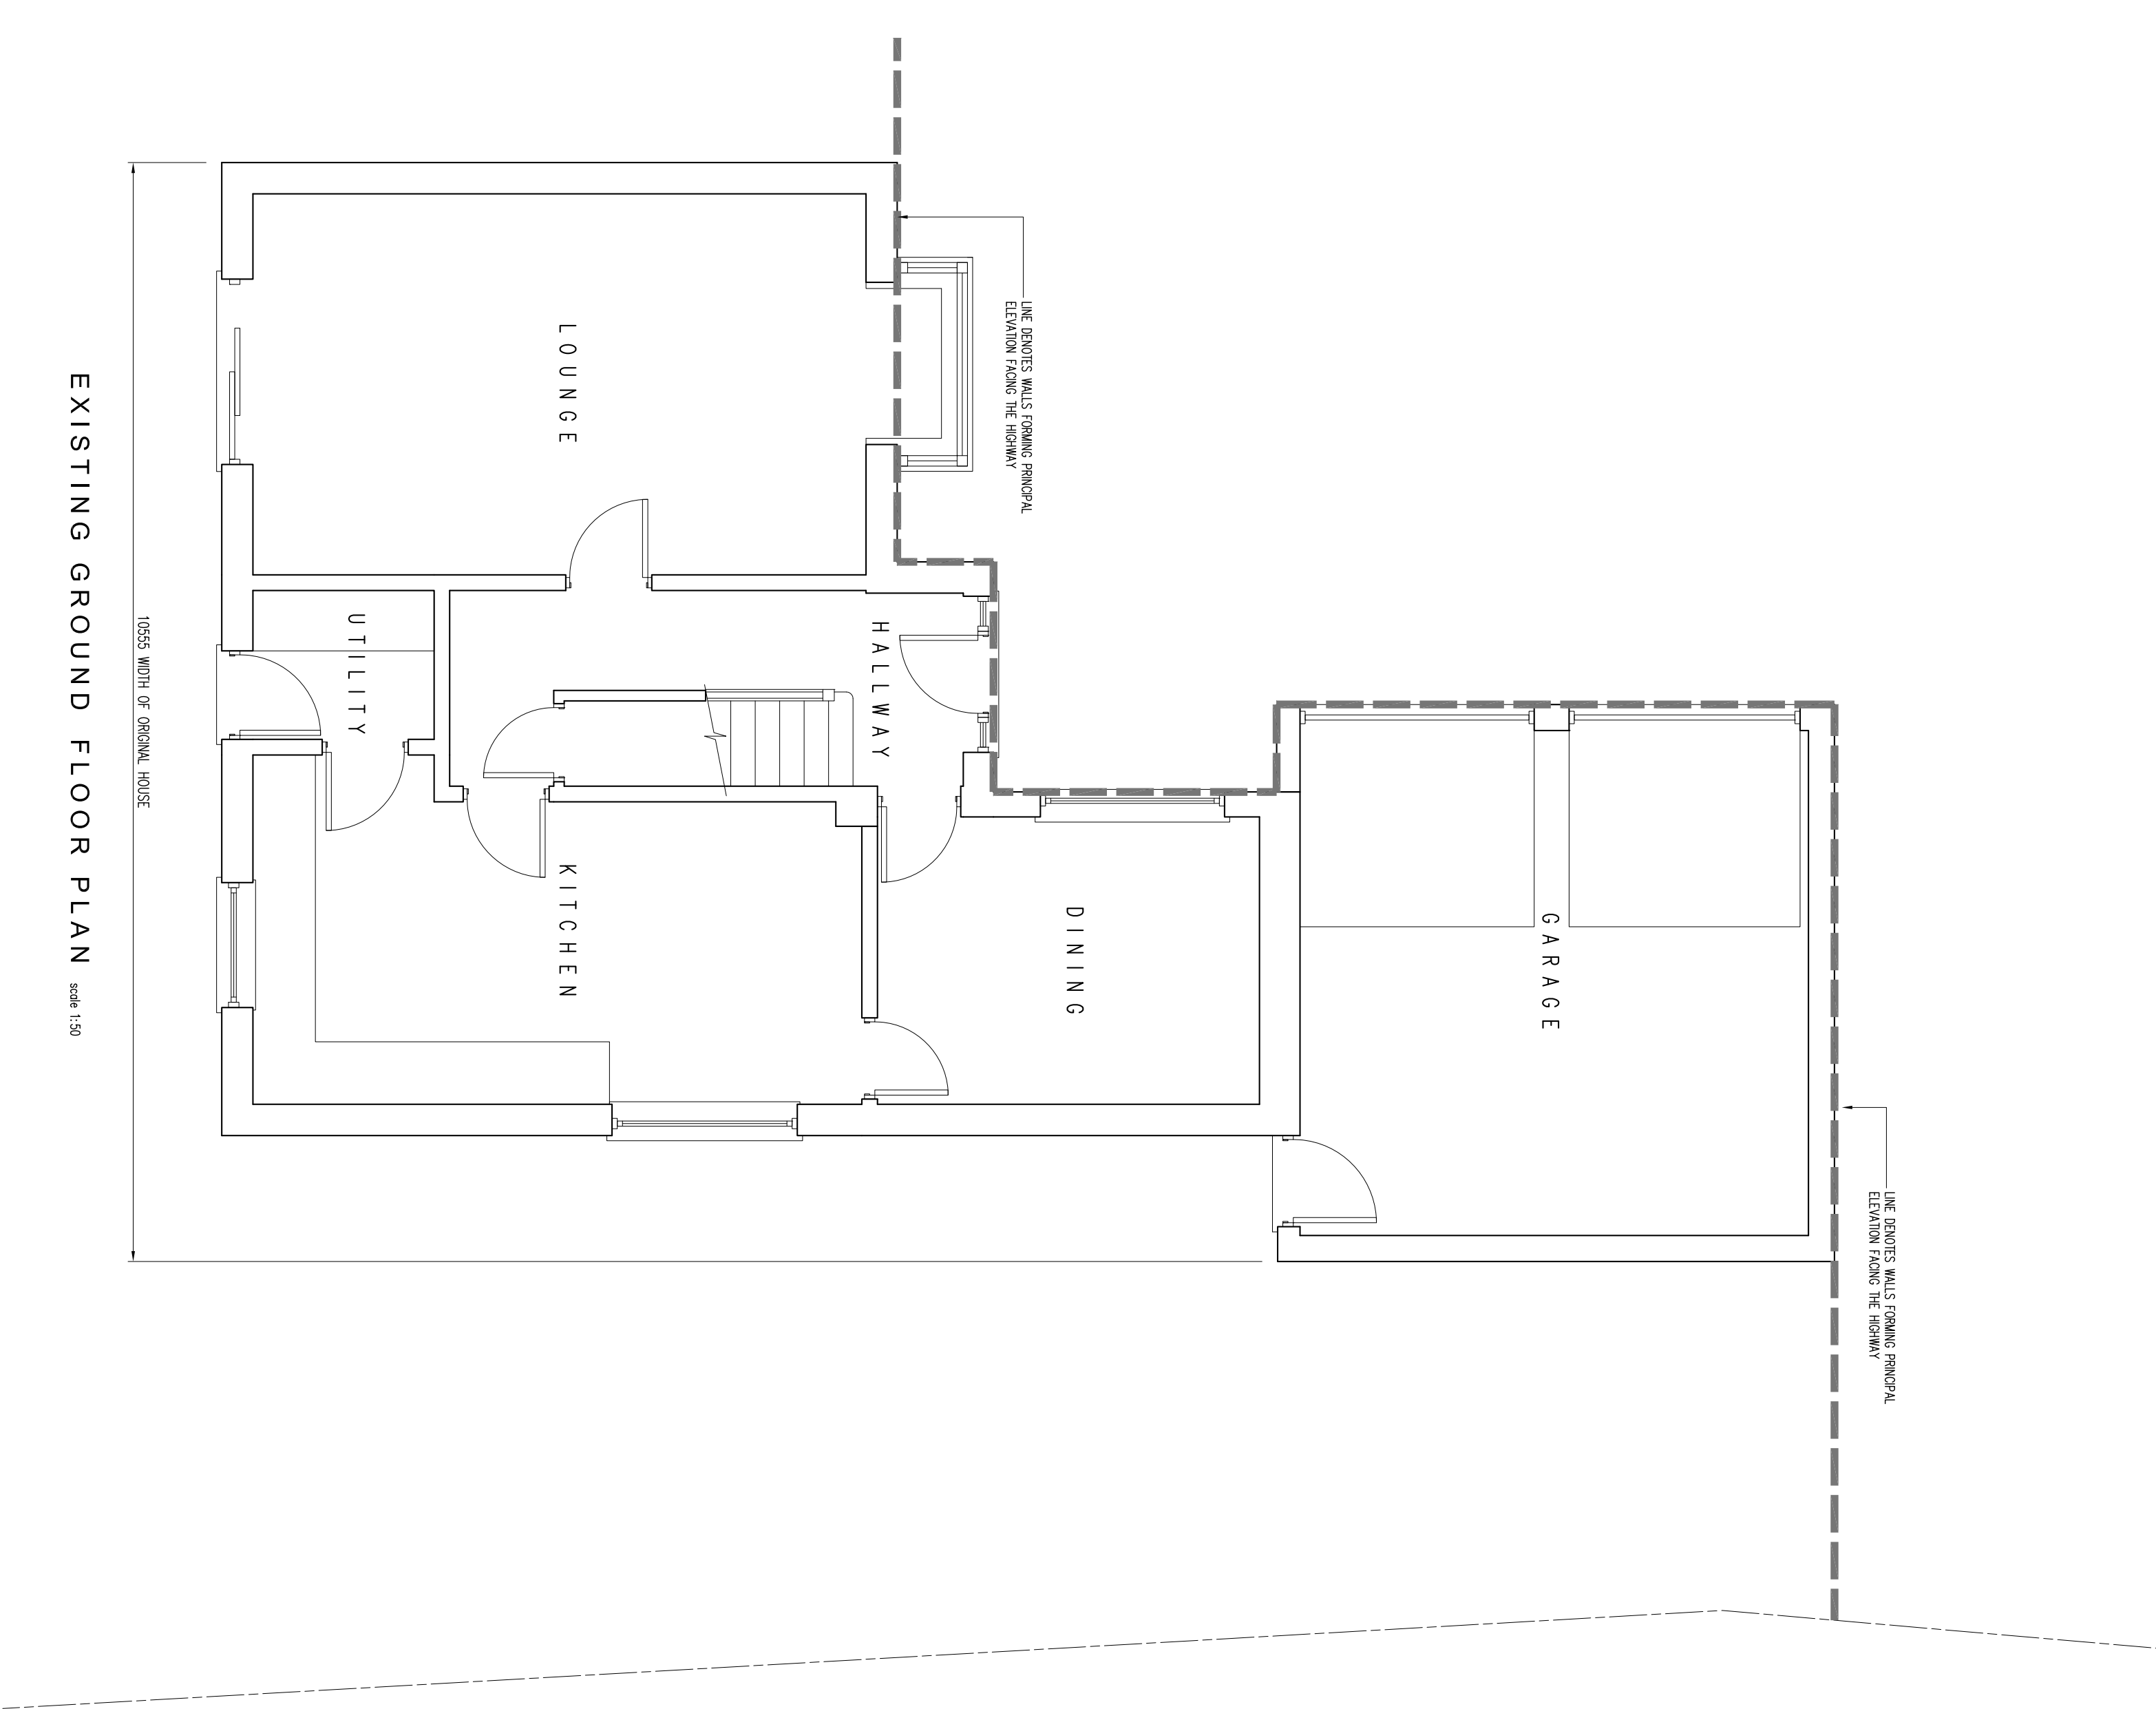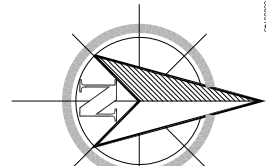

EXISTING GROUND FLOOR PLAN  
scale 1:50

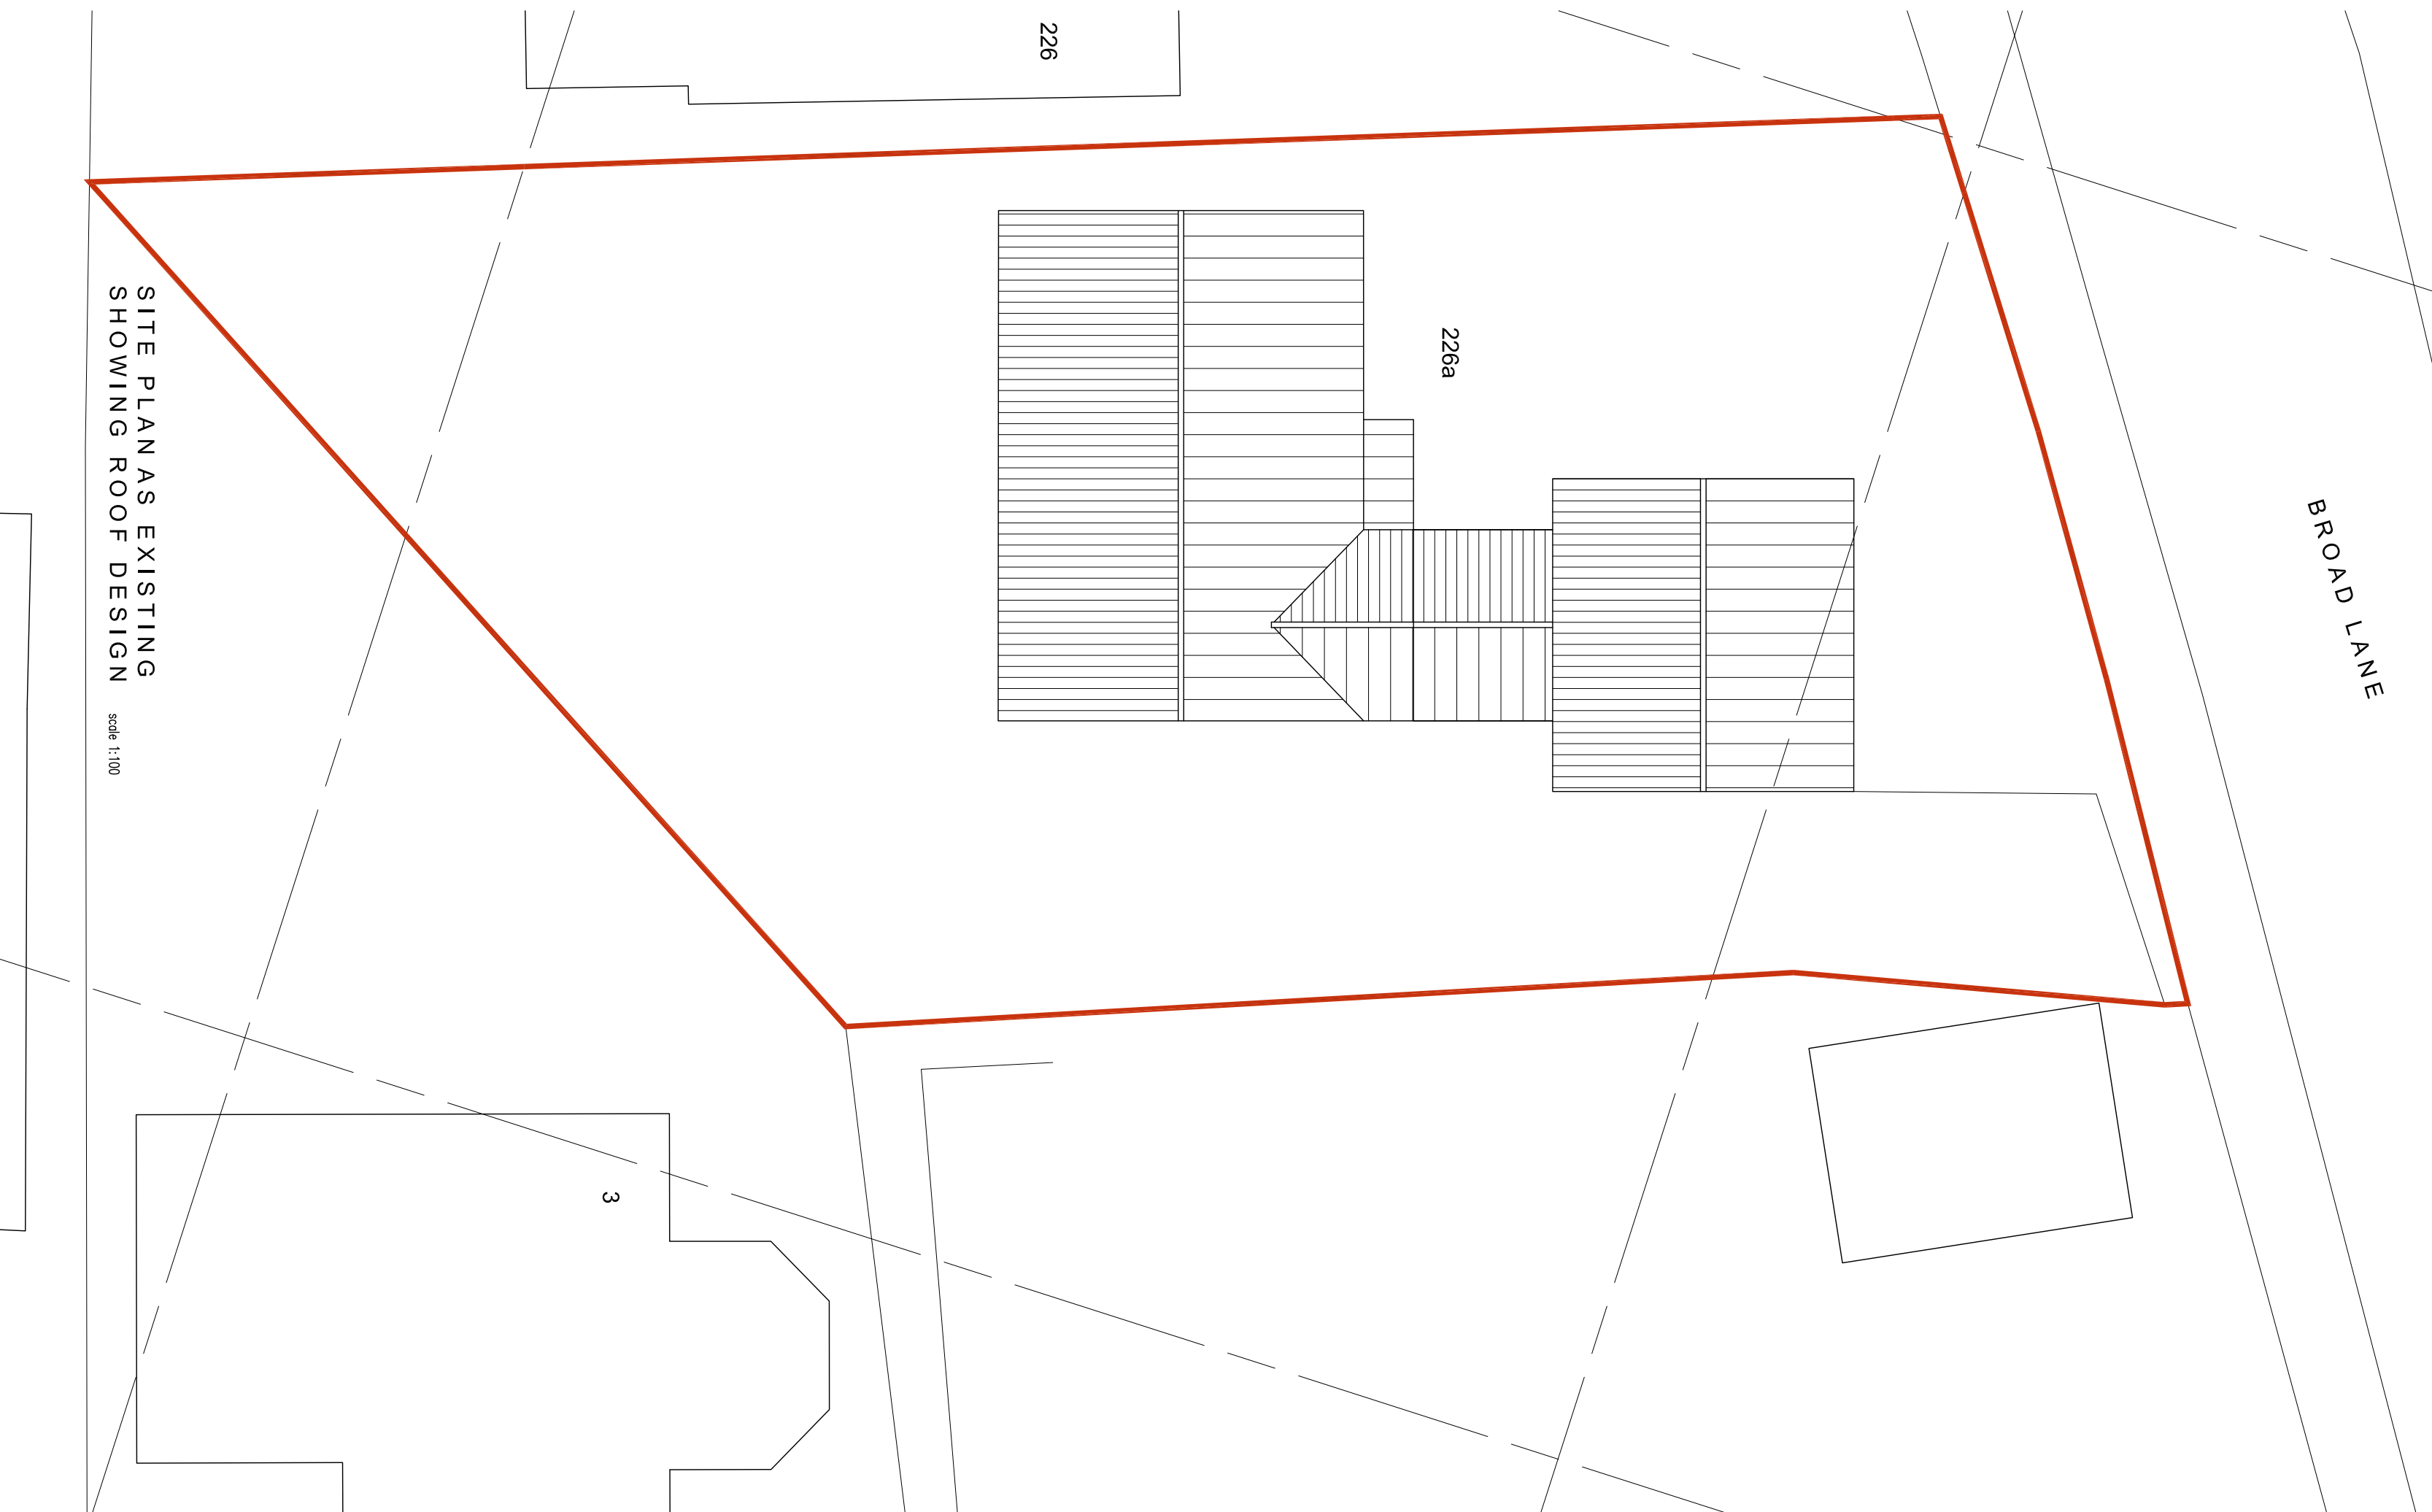

SITE PLAN AS EXISTING  
SHOWING ROOF DESIGN  
scale 1:100