

Outbuilding

Conway Architectural Design shall have no responsibility for any use made of this document other than for that which it was prepared and issued. This drawing should not be scaled. Work to figured dimensions only.
All dimensions and levels to be checked on site. No building work is to be started until all relevant approvals are in place. Any discrepancies should be reported to Conway Architectural Design.
This drawing should not be reproduced without written permission from Conway Architectural Design.
Standard Building Regs Notes are to be provided by Conway Architectural Design prior to a building regs application being submitted.

New Catnic CG steel insulated lintel inserted over new door opening.

New Upvc gutters to connect into new 75mm Upvc rainwater pipe then into new back inlet gully. Gully to connect into existing drains. Drainage run to be confirmed and exposed during excavations for extension.


Drains to new wet room to connect into existing drainage run adjacent to existing soil pipe. Drainage run to be confirmed and exposed during excavations for extension.

Build new stud wall in 75x50mm timber stud with 12.5mm plasterboard and skim to both sides. Fill cavity between studs in mineral wool insulation for acoustic purposes.

Existing soil pipe to be boxed n, with access panel at the base to enable rodding of drains. New rodding point inserted into base of soil pipe.

Existing external door to be removed and replaced with internal quality door. Ironmongery to match existing.

New Catnic CG steel insulated lintel inserted over new window opening.

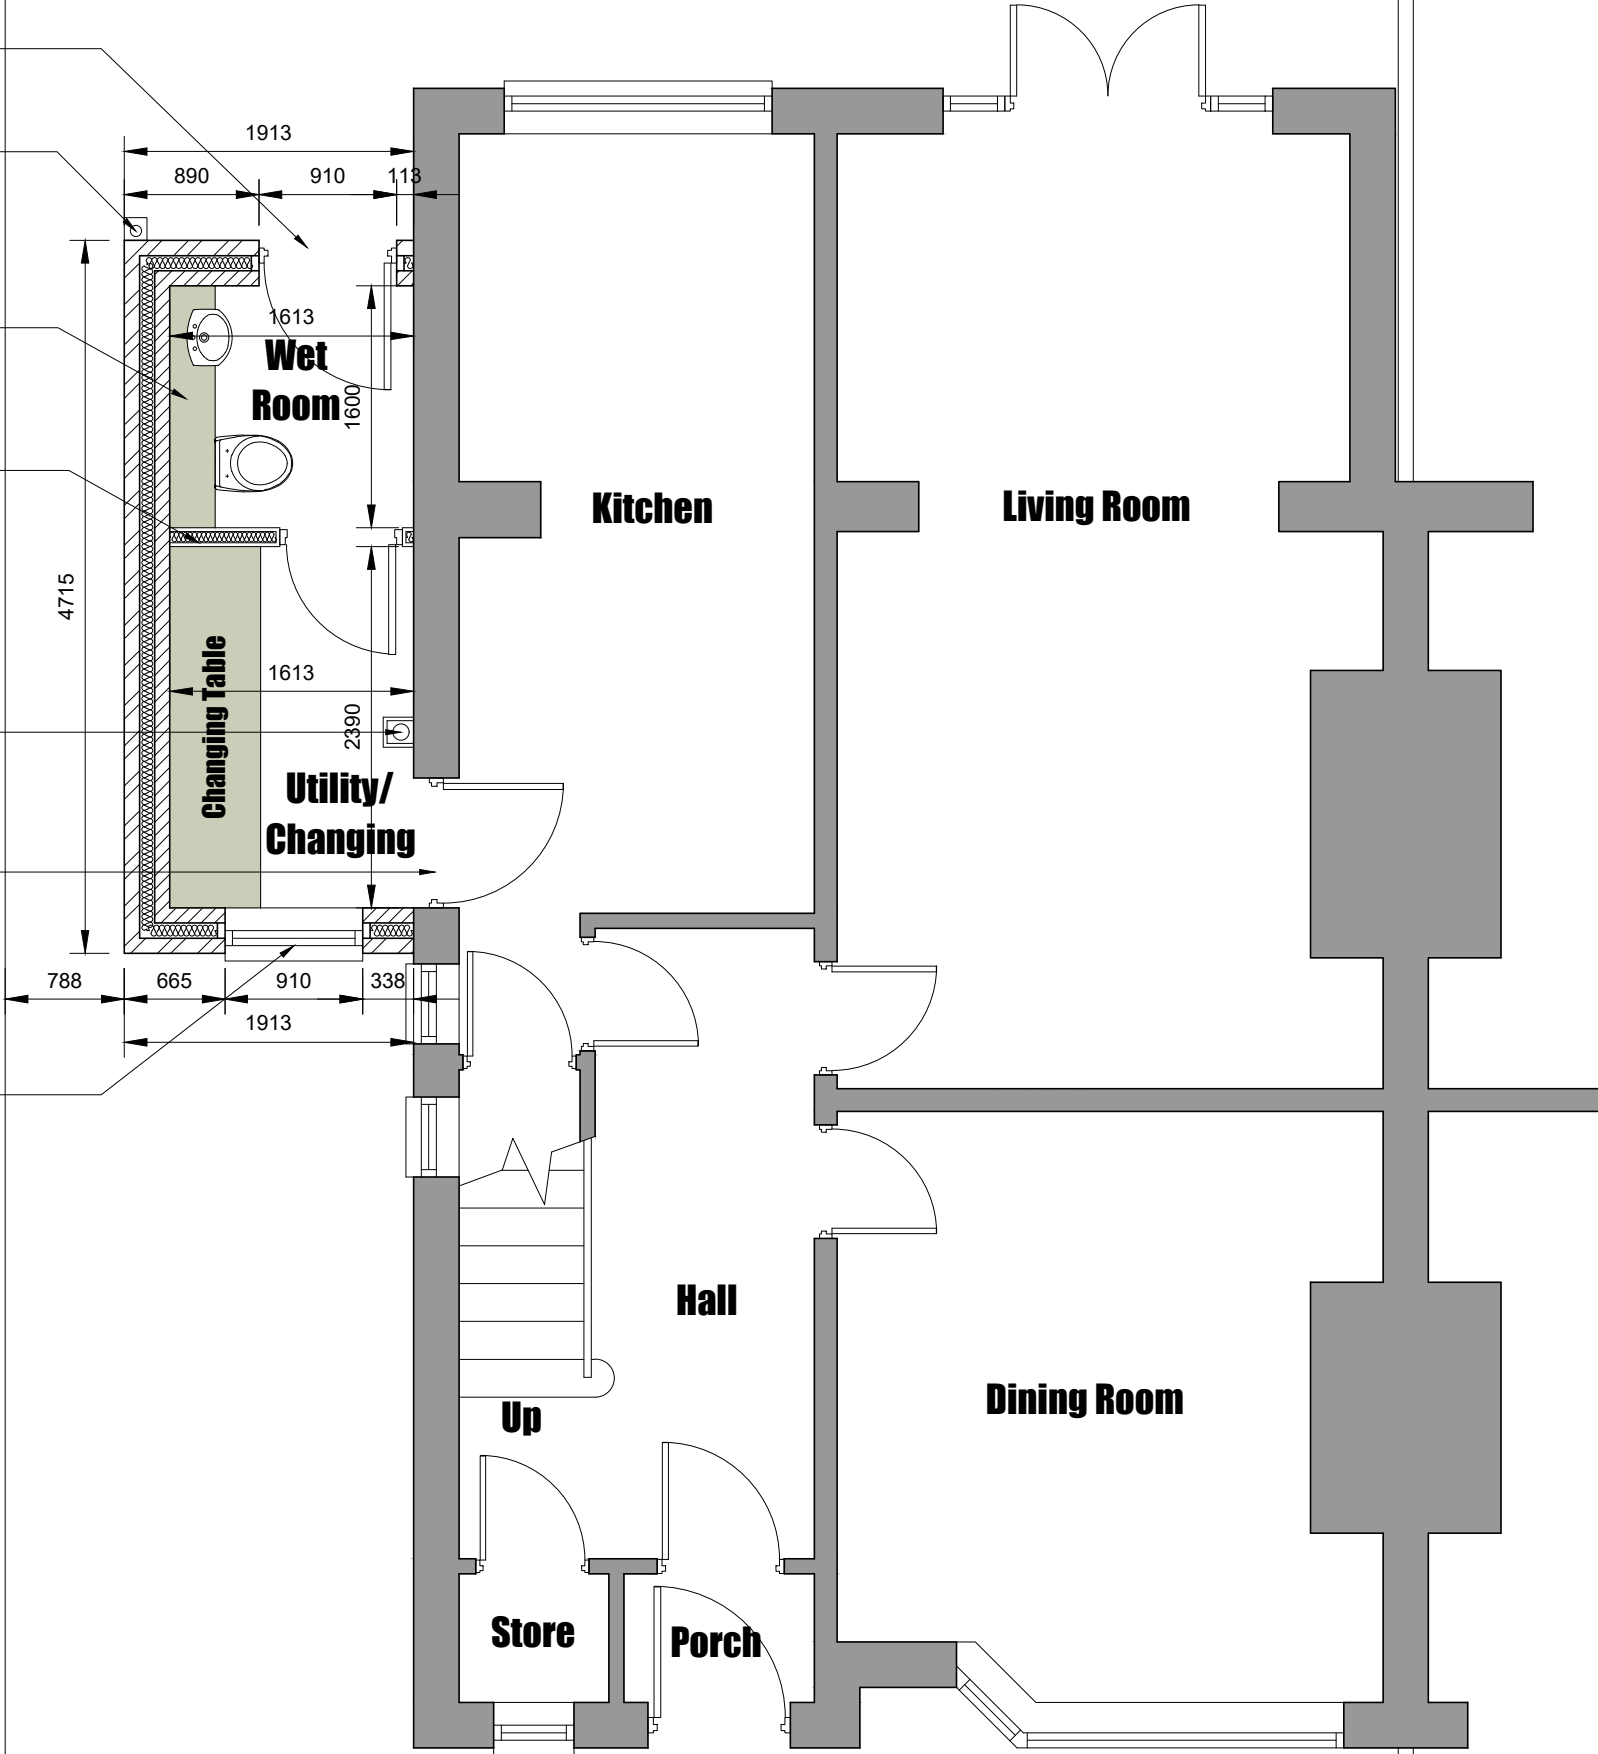

**Conway
Architectural
Design**

6 Conway Close
Alkrington
Middleton
Manchester, M24 1EW

E: conway-design@outlook.com

JOB TITLE : Single Storey Side Extension
ADDRESS : 280 Middleton Road, Middleton
DRAWING TITLE : Proposed Ground Floor Plan
SCALE : 1:50 @ A3
DRAWN : xxx DATE : 15.11.23

JOB NO./
DWG NO.

796-06A