




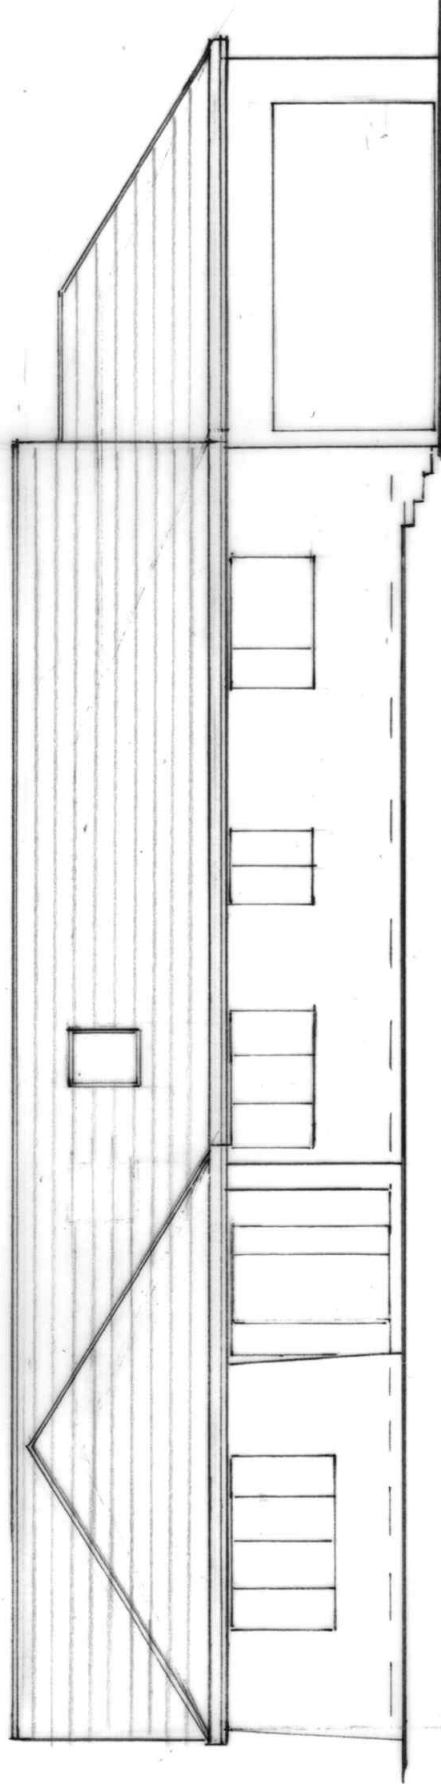


FRONT ELEVATION
(PROPOSED)

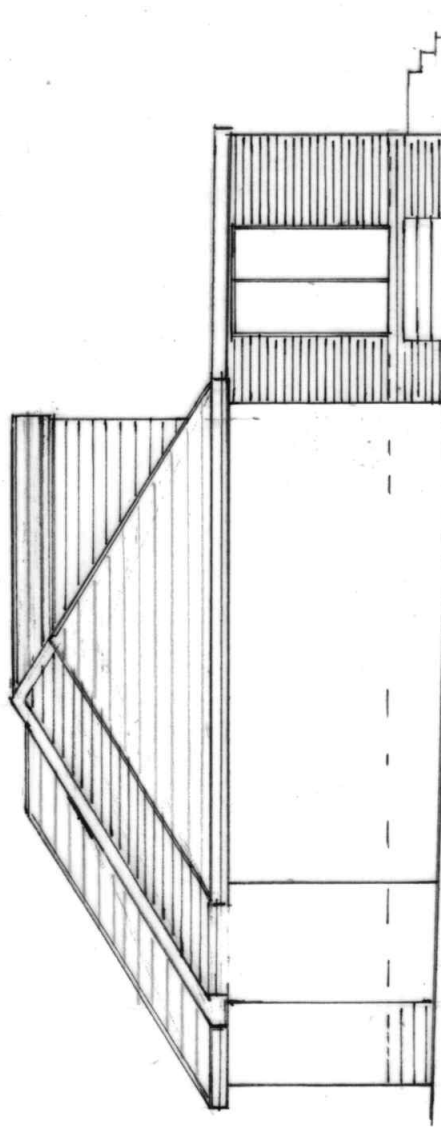

SIDE ELEVATION
(PROPOSED)

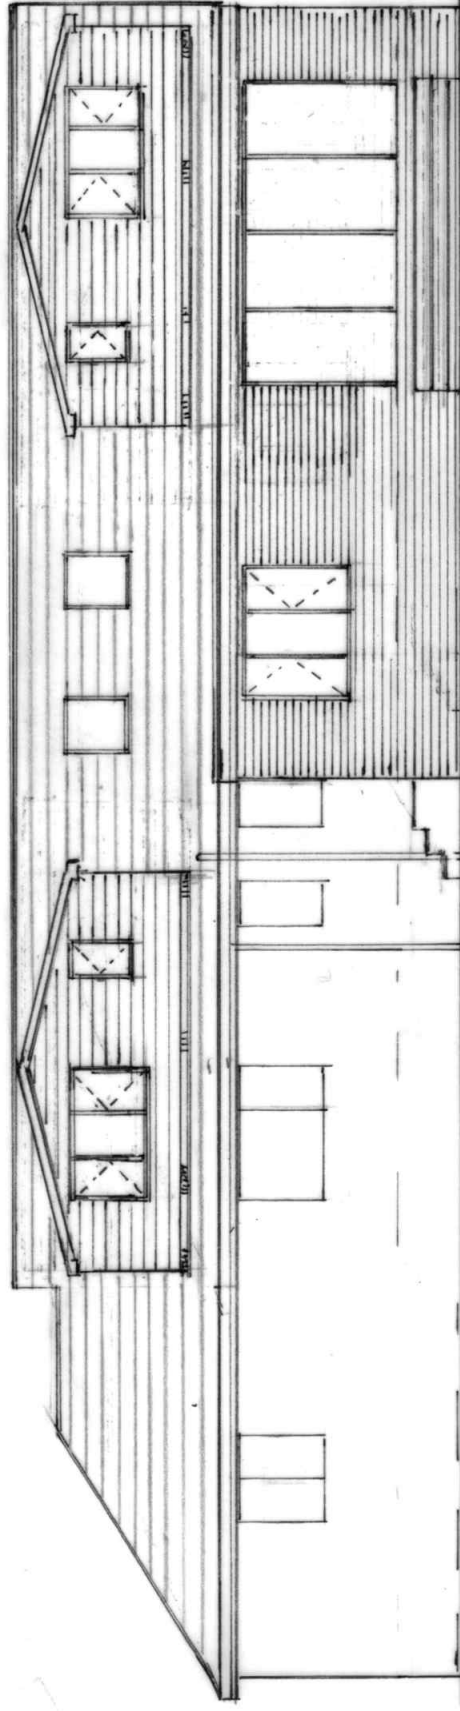

REAR ELEVATION
(PROPOSED)

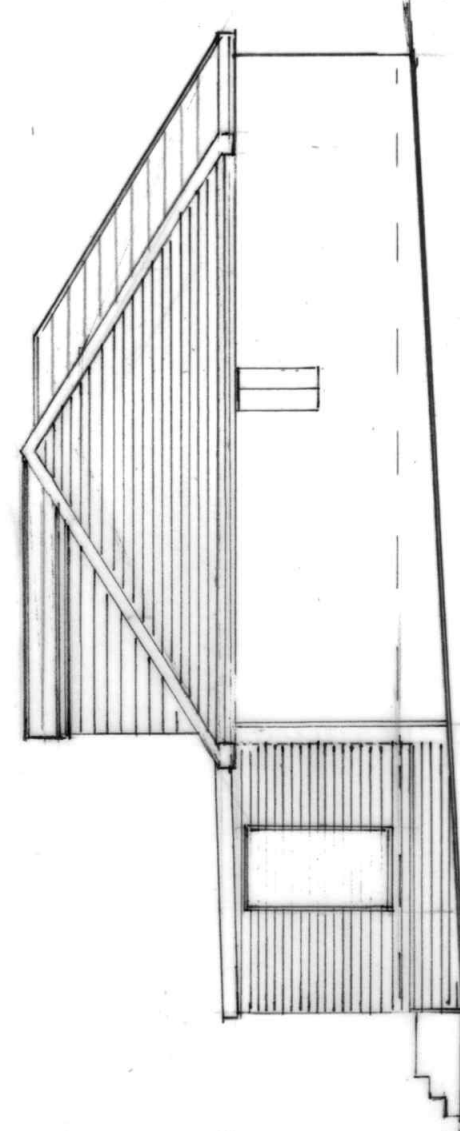

SIDE ELEVATION
(PROPOSED)

BUILDING DESIGN SERVICES

M. FAROOQ

418 Bury Road Rochdale OL11 5EU.

Tel: 01706 712231 Mob: 07967605763

**PROPOSED SINGLE STOREY REAR EXTENSION AND FIRST
FLOOR REAR DORMER AT
163 LEANDER DRIVE ROCHDALE OL11 2EX**

For: MR AWAT ABDULLAHI

Elevation

Scale 1:100

2145/5