

Materials

- Walls -

Roof -

Windows -

Doors -

Fascia and Soffit -

Guttering and Downpipes -
- Orange / red bricks


Mid grey tiles

Anthracite PVCu


Anthracite PVCu

White


Black

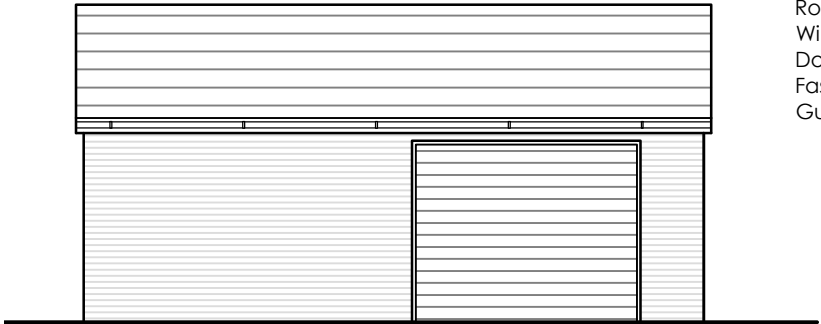


Proposed Front Elevation
Scale: 1:100

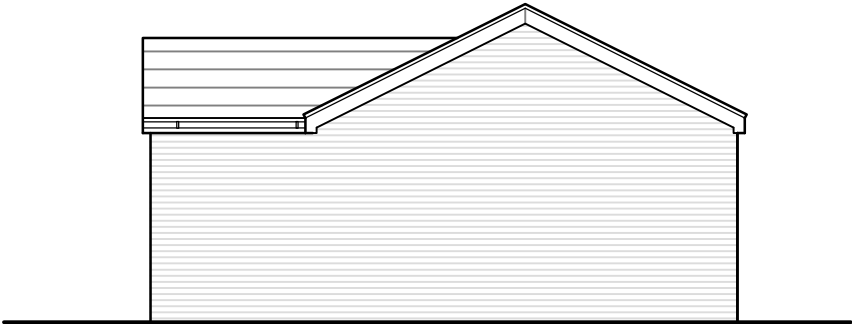


Proposed Side Elevation
Scale: 1:100

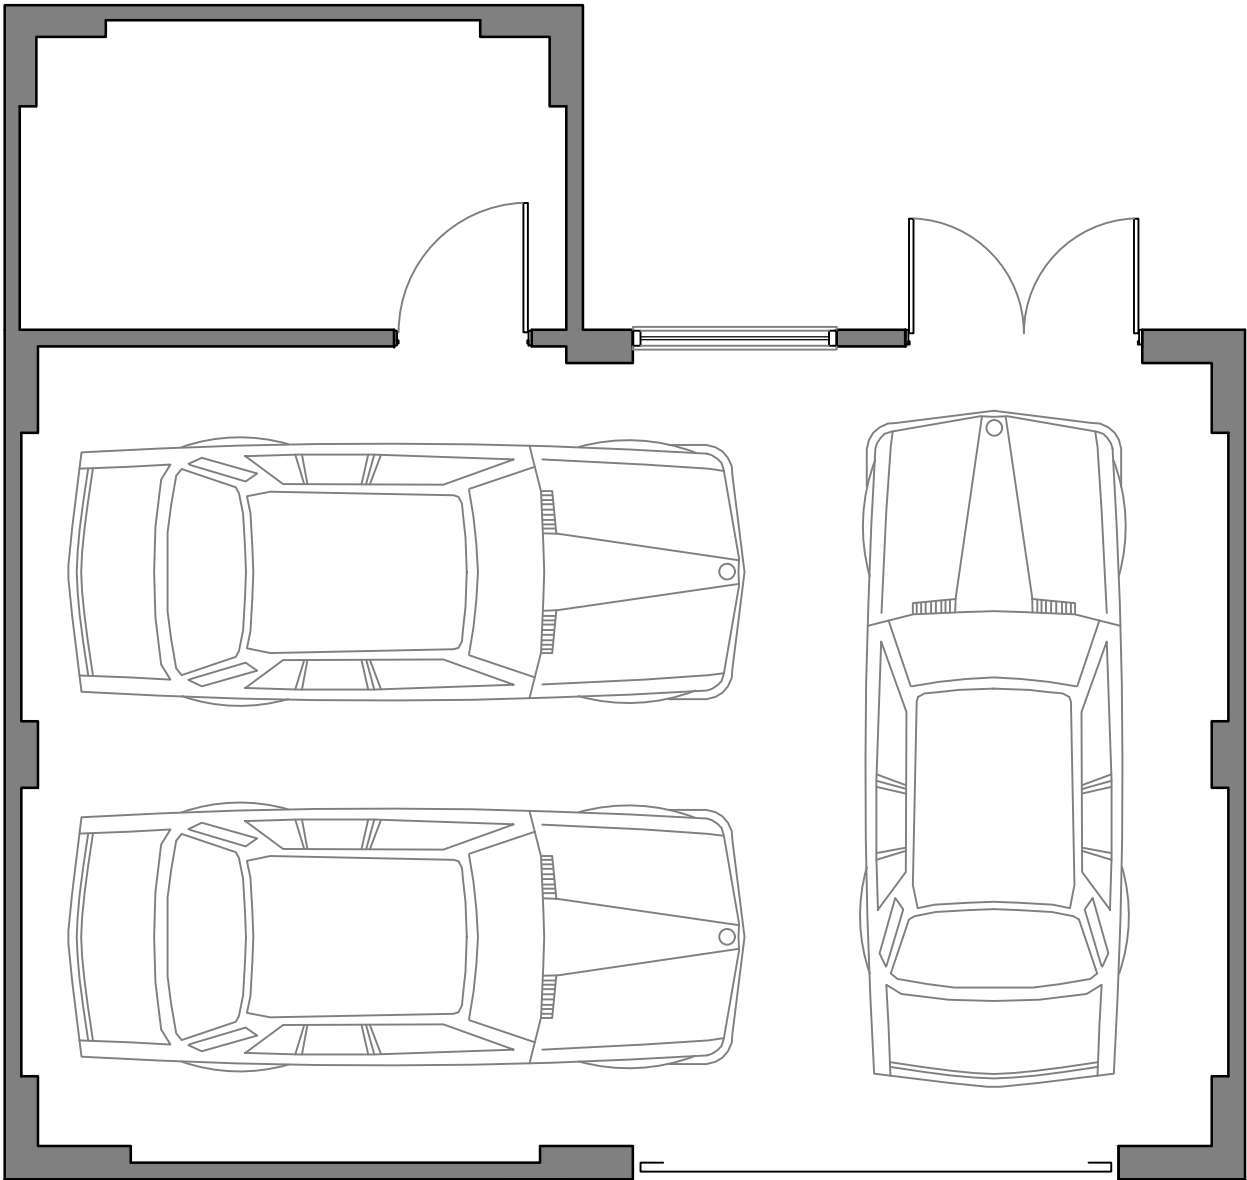

Proposed Ground Floor Plan
Scale: 1:50

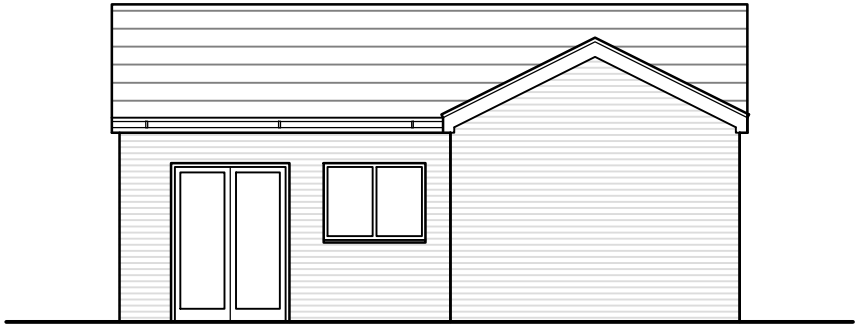

Proposed Rear Elevation
Scale: 1:100

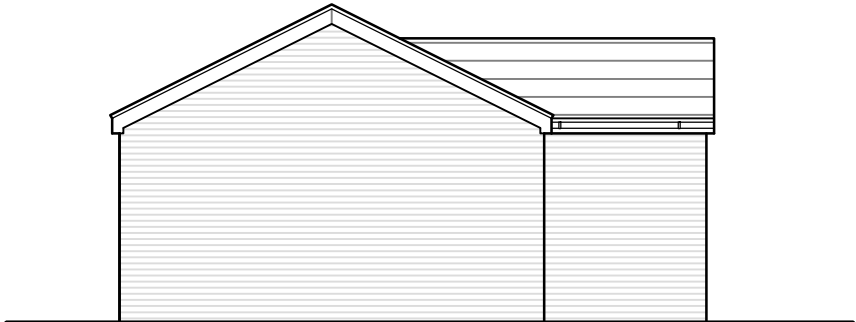

Proposed Side Elevation
Scale: 1:100



Site Location Plan
Scale: 1:1250

Key

Site Boundary

Scale in metres



REV	Notes	Date	By
CRISP architecture Email: studio@crisparchitecture.co.uk Chartered Institute of Architectural Technologists Chartered Practice			
Project:		218 Hollin Lane, Middleton Manchester, M24 5LE	
Drawing Title: Proposed Garage Plan and Elevations			
Project No: 2413		File Identifier: 2413_72_08	
Drawing No: 72_08		Revision: .	
Drawn By: SMH		Checked By: SMH	
Scale: 1:100 @ A3		Date: 04/03/2024	
Purpose of Issue: FEASIBILITY			
Drawing Status: PLANNING			