




EXISTING SITE AND ROOF PLAN SCALE 1:200

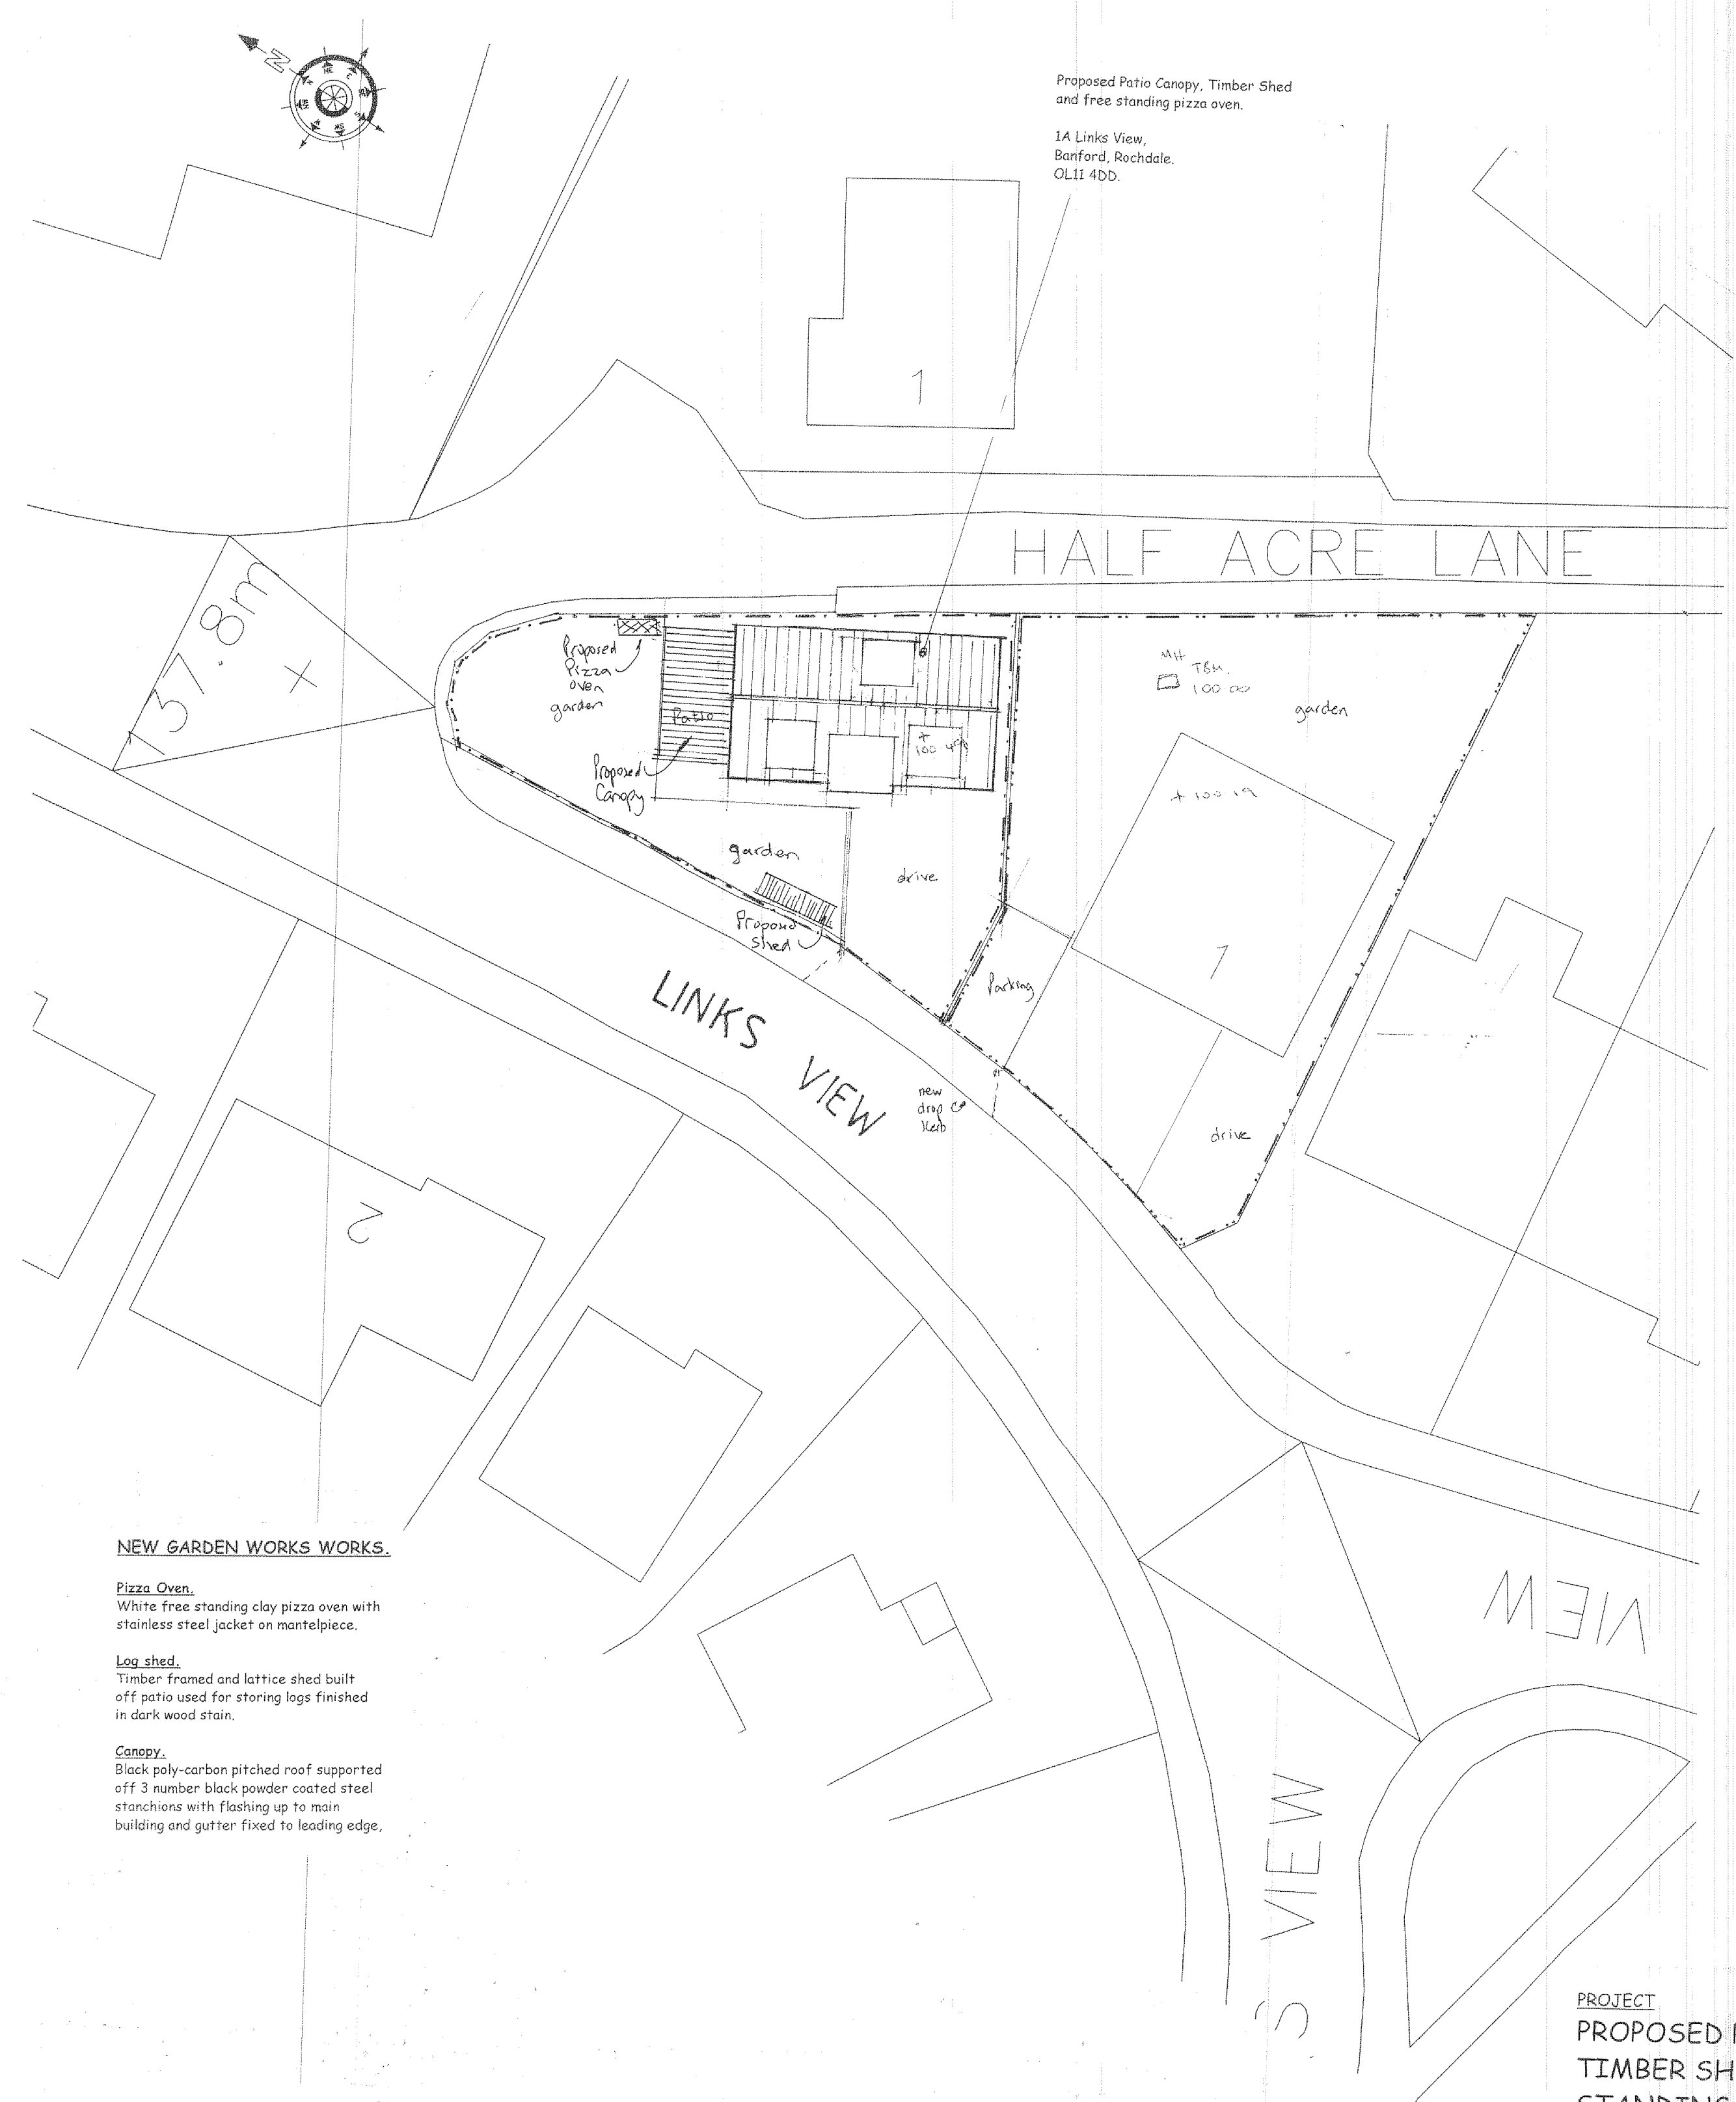

PROPOSED SITE AND ROOF PLAN SCALE 1:200


NEW GARDEN WORKS WORKS.

Pizza Oven.
White free standing clay pizza oven with stainless steel jacket on mantelpiece.

Log shed.
Timber framed and lattice shed built off patio used for storing logs finished in dark wood stain.

Canopy.
Black poly-carbon pitched roof supported off 3 number black powder coated steel stanchions with flashing up to main building and gutter fixed to leading edge.

NOTES.
These drawings are for the purpose of obtaining planning permission only. All work thereafter is undertaken solely at the clients/contractors discretion and liability is therefore transferred. All work must be carried out in accordance with the relevant building regulations and codes of practice. Do not scale from drawing. All dimensions to be checked on site and any discrepancies to be notified to the relevant bodies immediately.

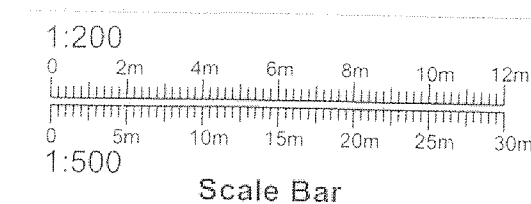

PROJECT
PROPOSED PATIO CANOPY,
TIMBER SHED AND FREE
STANDING PIZZA OVEN.
DRAWING TITLE
EXISTING AND PROPOSED
ROOF AND SITE PLAN.
CLIENT
MR. J. BUTTERWORTH.
ADDRESS
1A, LINKS VIEW,
BAMFORD, ROCHDALE.
OL11 4DD.
SCALE
SCALE 1:200@A1
DRAWING No
CL 05245627/32.
DATE
JUNE 2024.