



EXISTING FRONT ELEVATION




EXISTING SIDE ELEVATION



PROPOSED FRONT ELEVATION



PROPOSED SIDE ELEVATION

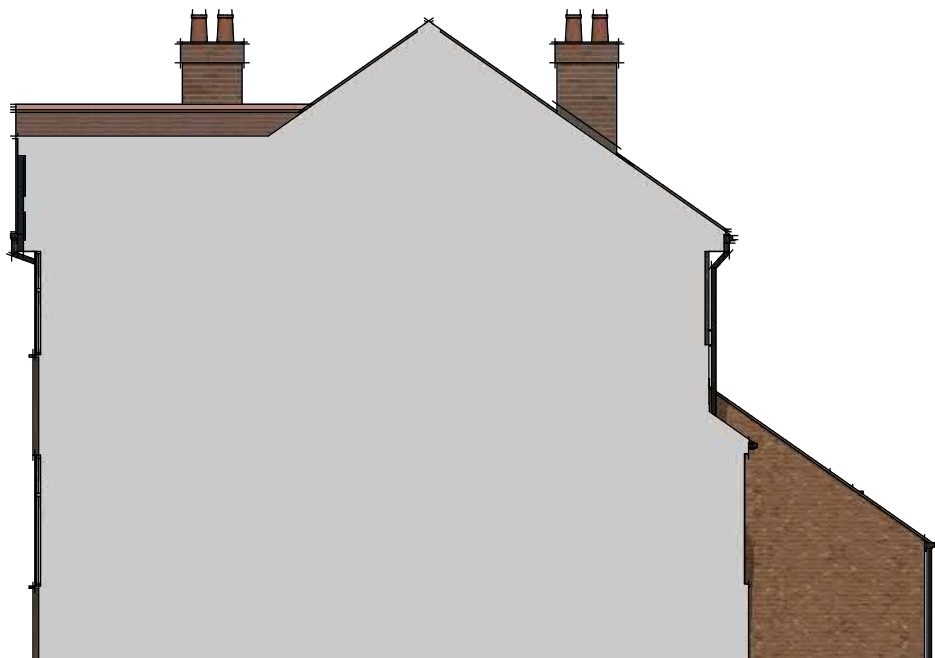

EXISTING SIDE ELEVATION



EXISTING REAR ELEVATION




PROPOSED SIDE ELEVATION




PROPOSED REAR ELEVATION




SECTION A-A

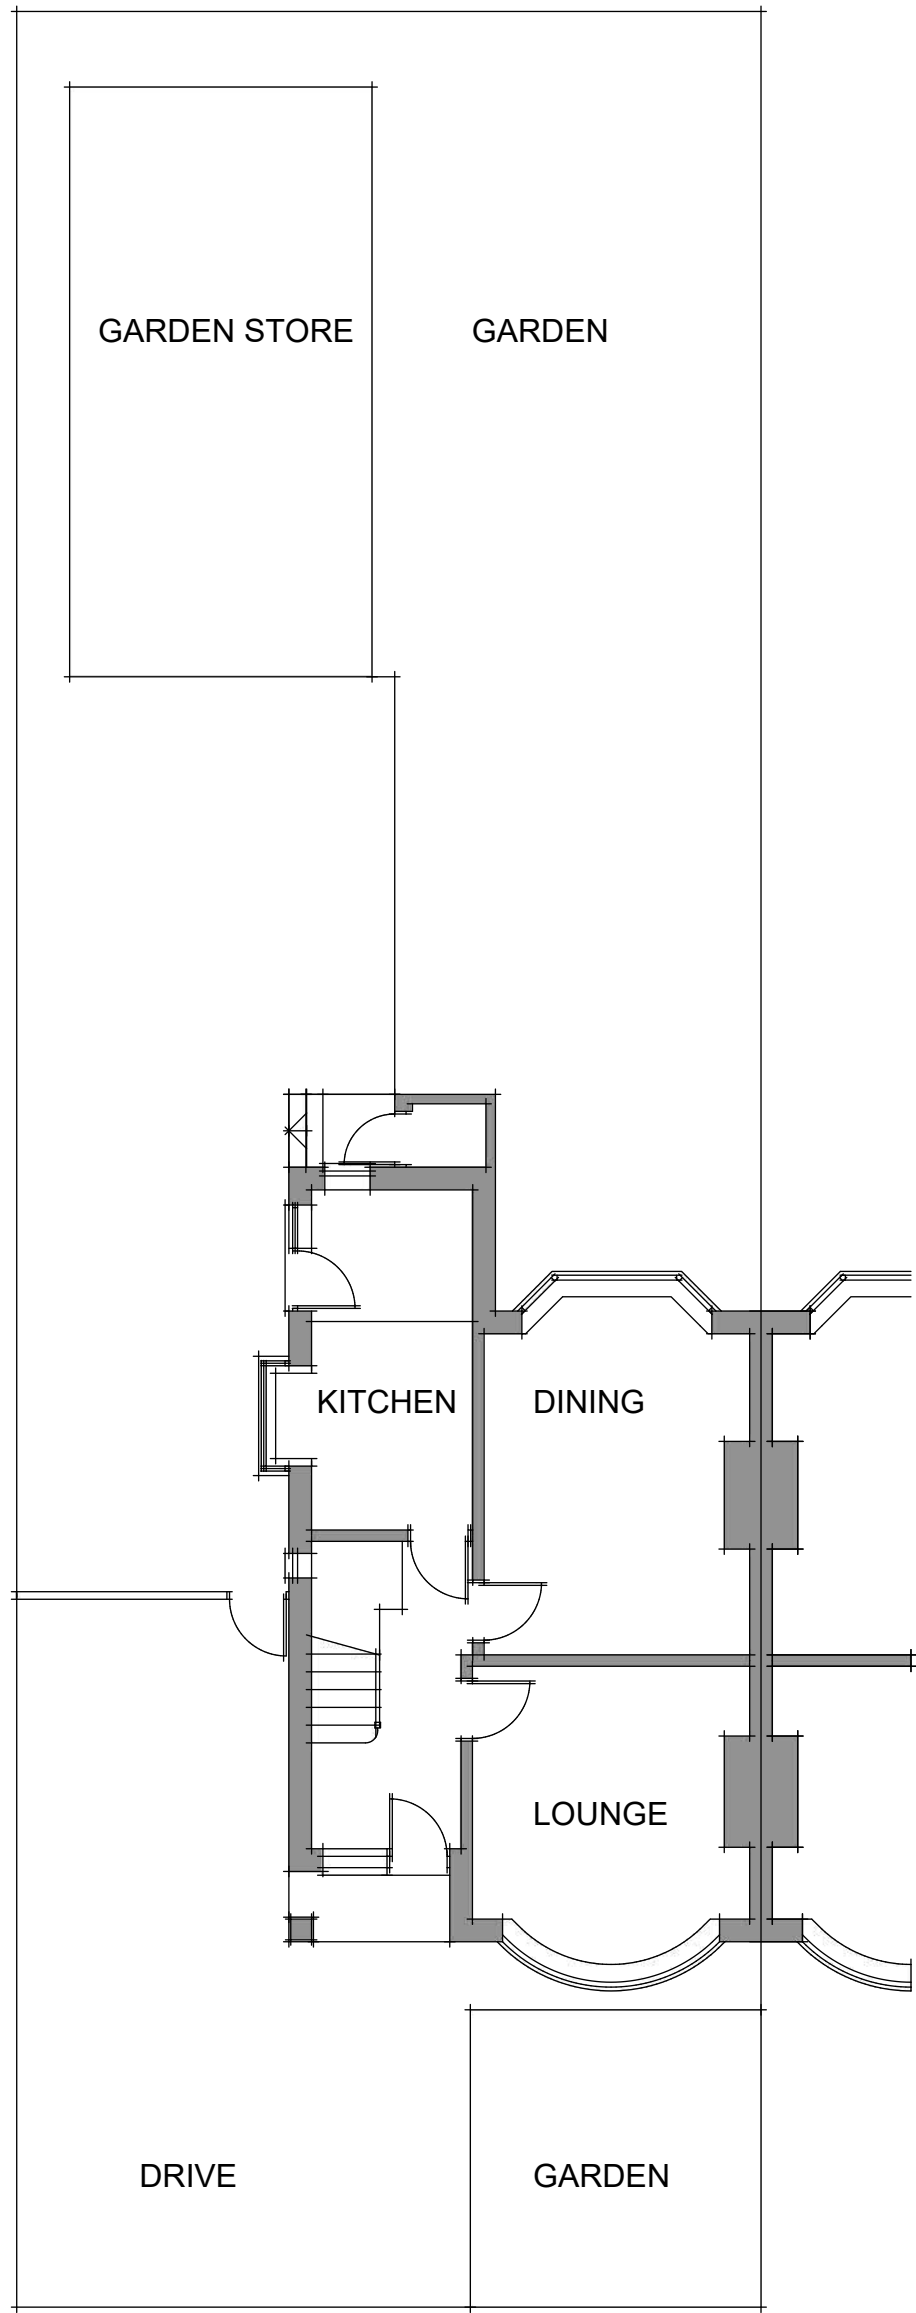


EXISTING GROUND FLOOR & SITE PLAN 1:100

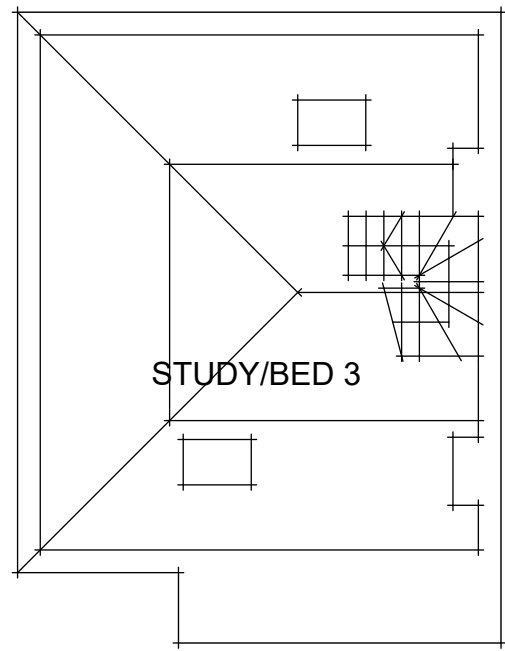


EXISTING ATTIC FLOOR PLAN
UNAFFFECTED BY PROPOSALS

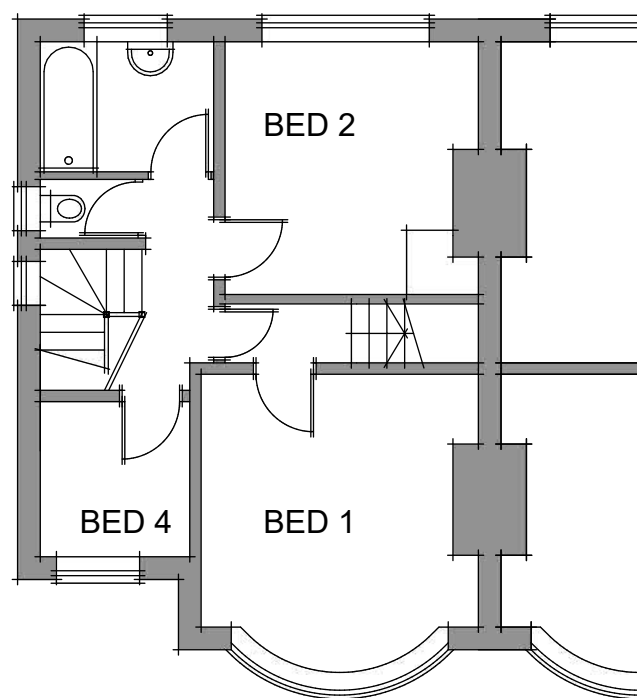

EXISTING FIRST FLOOR PLAN
UNAFFFECTED BY PROPOSALS

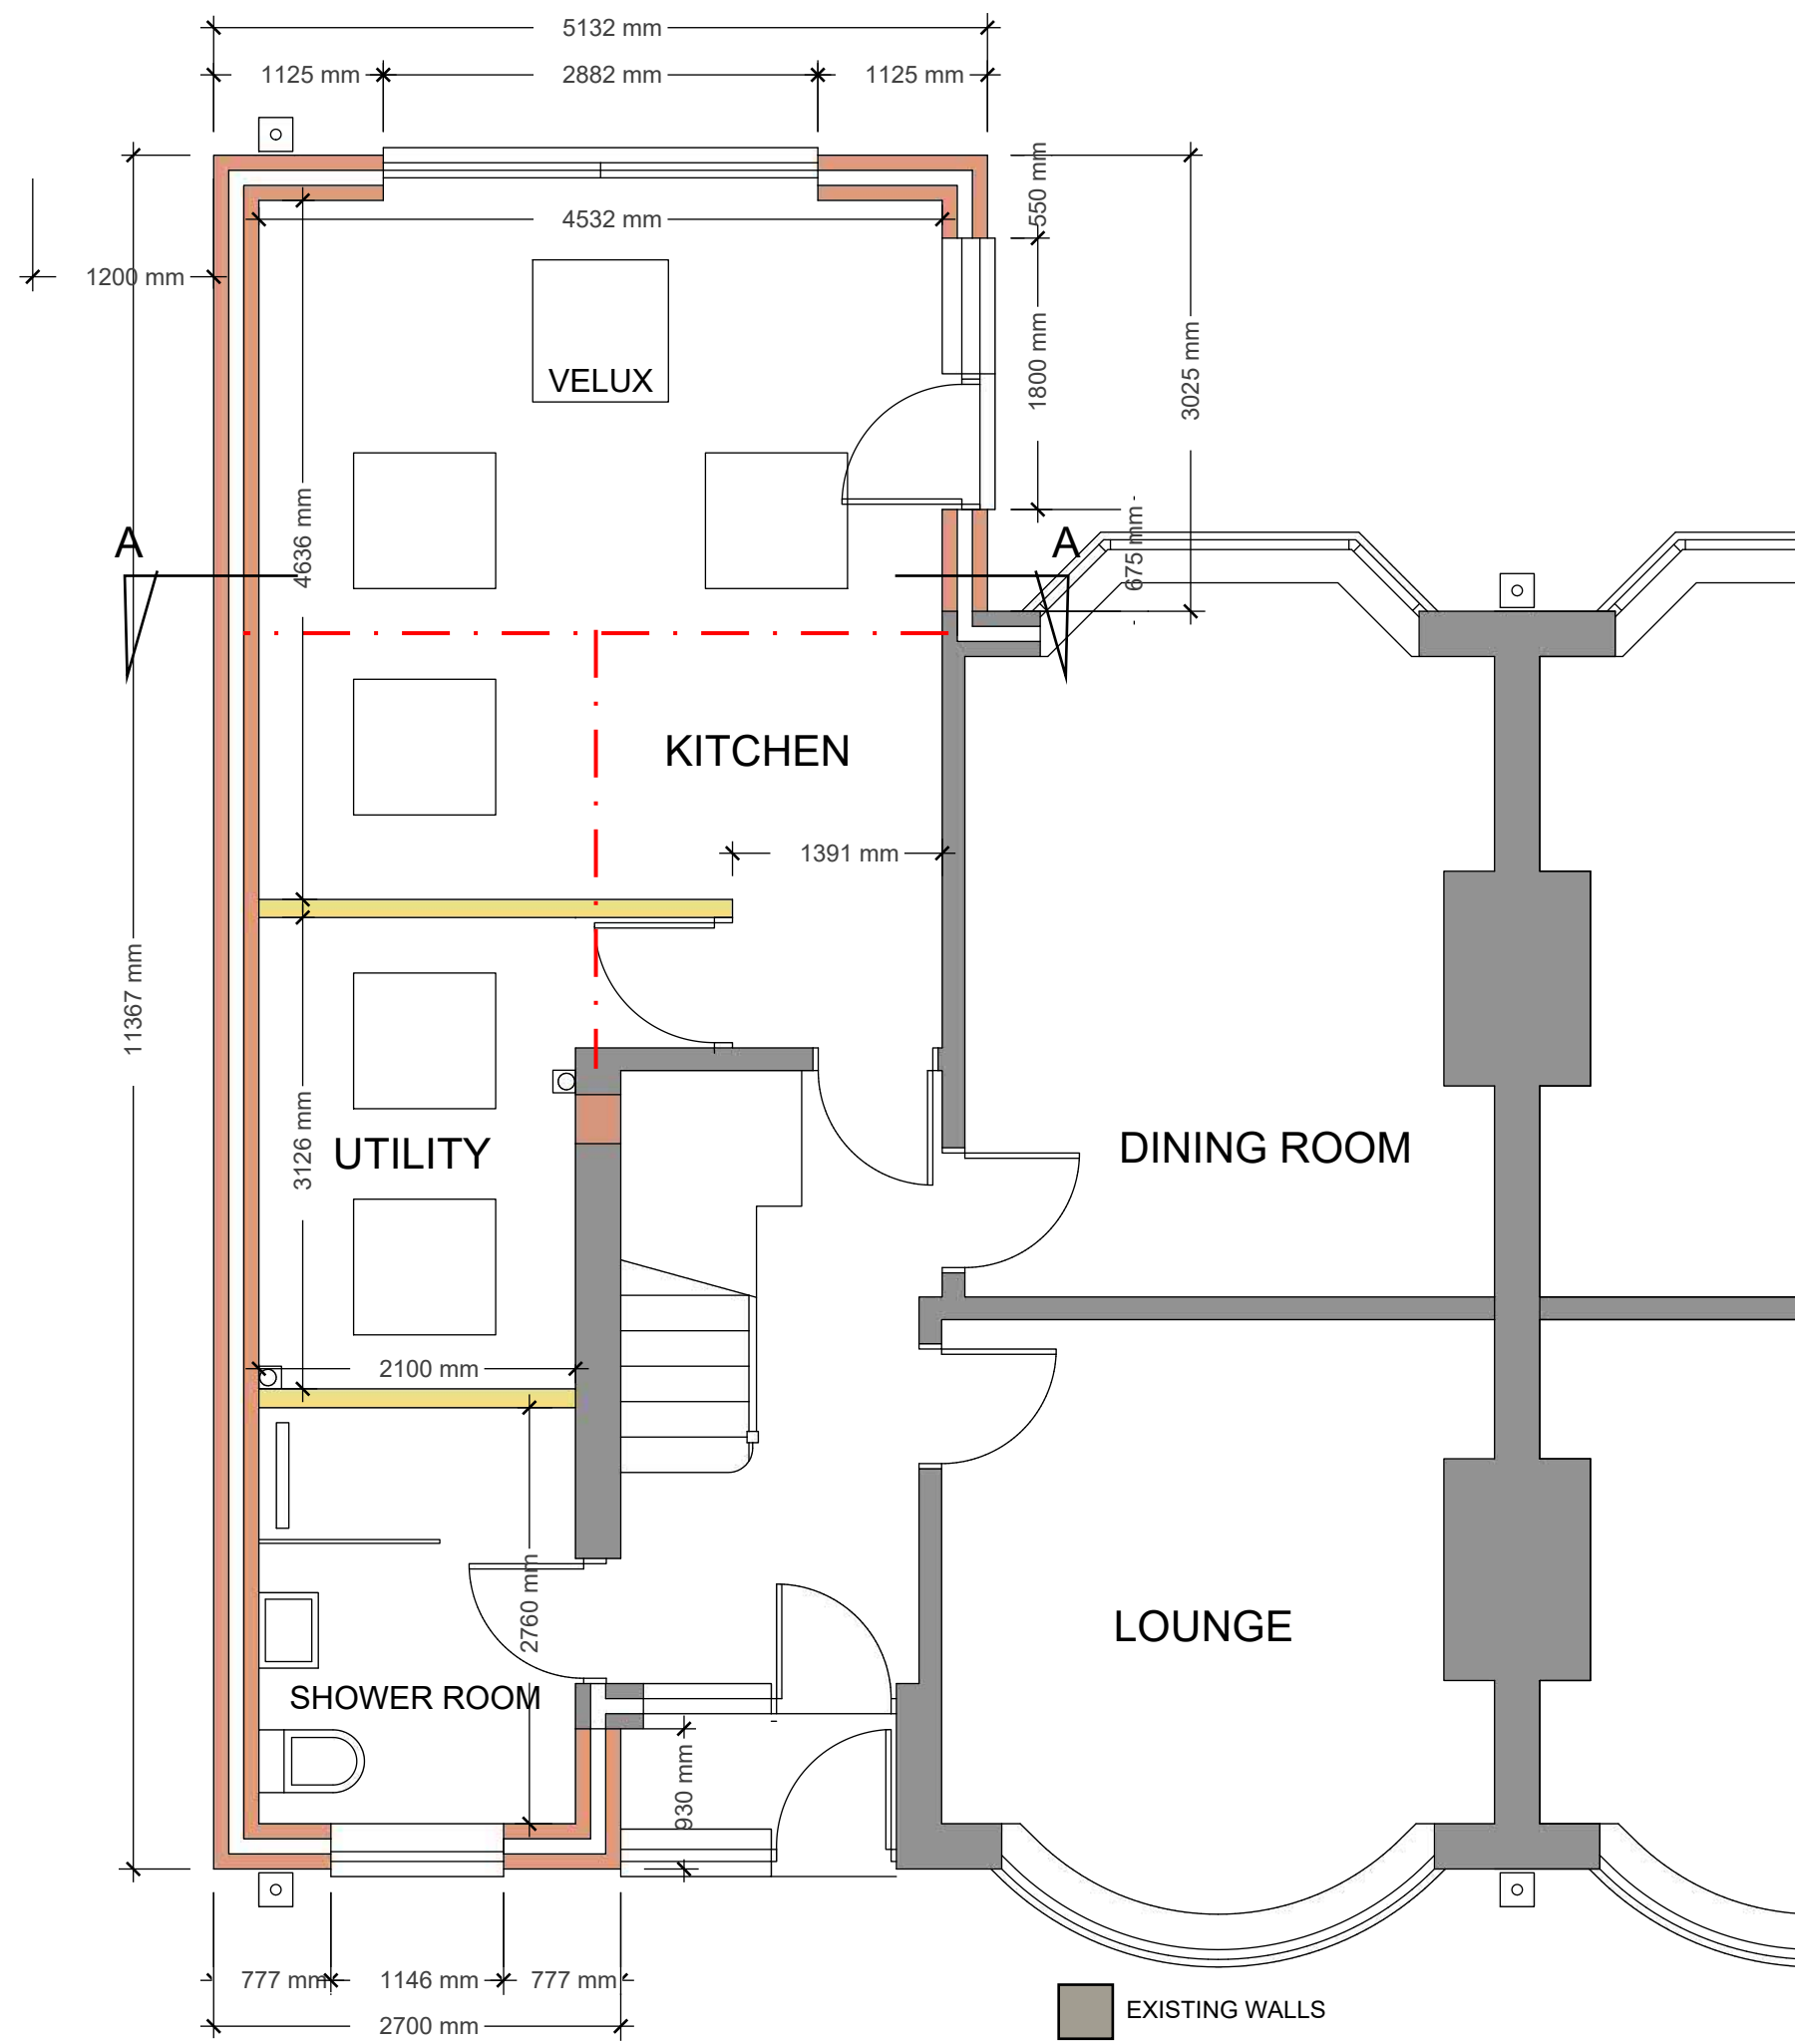

PROPOSED GROUND FLOOR PLAN

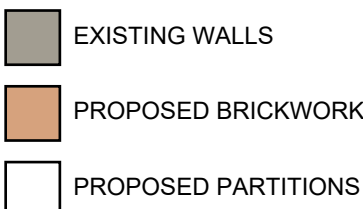


EXTENT OF WORK

Demolish front porch and the rear lean-to. Build a single storey side and rear extension to provide a family kitchen, utility and shower room and a new front porch.

All materials and finishes to match the existing.



O.S 1:1250 @ A1

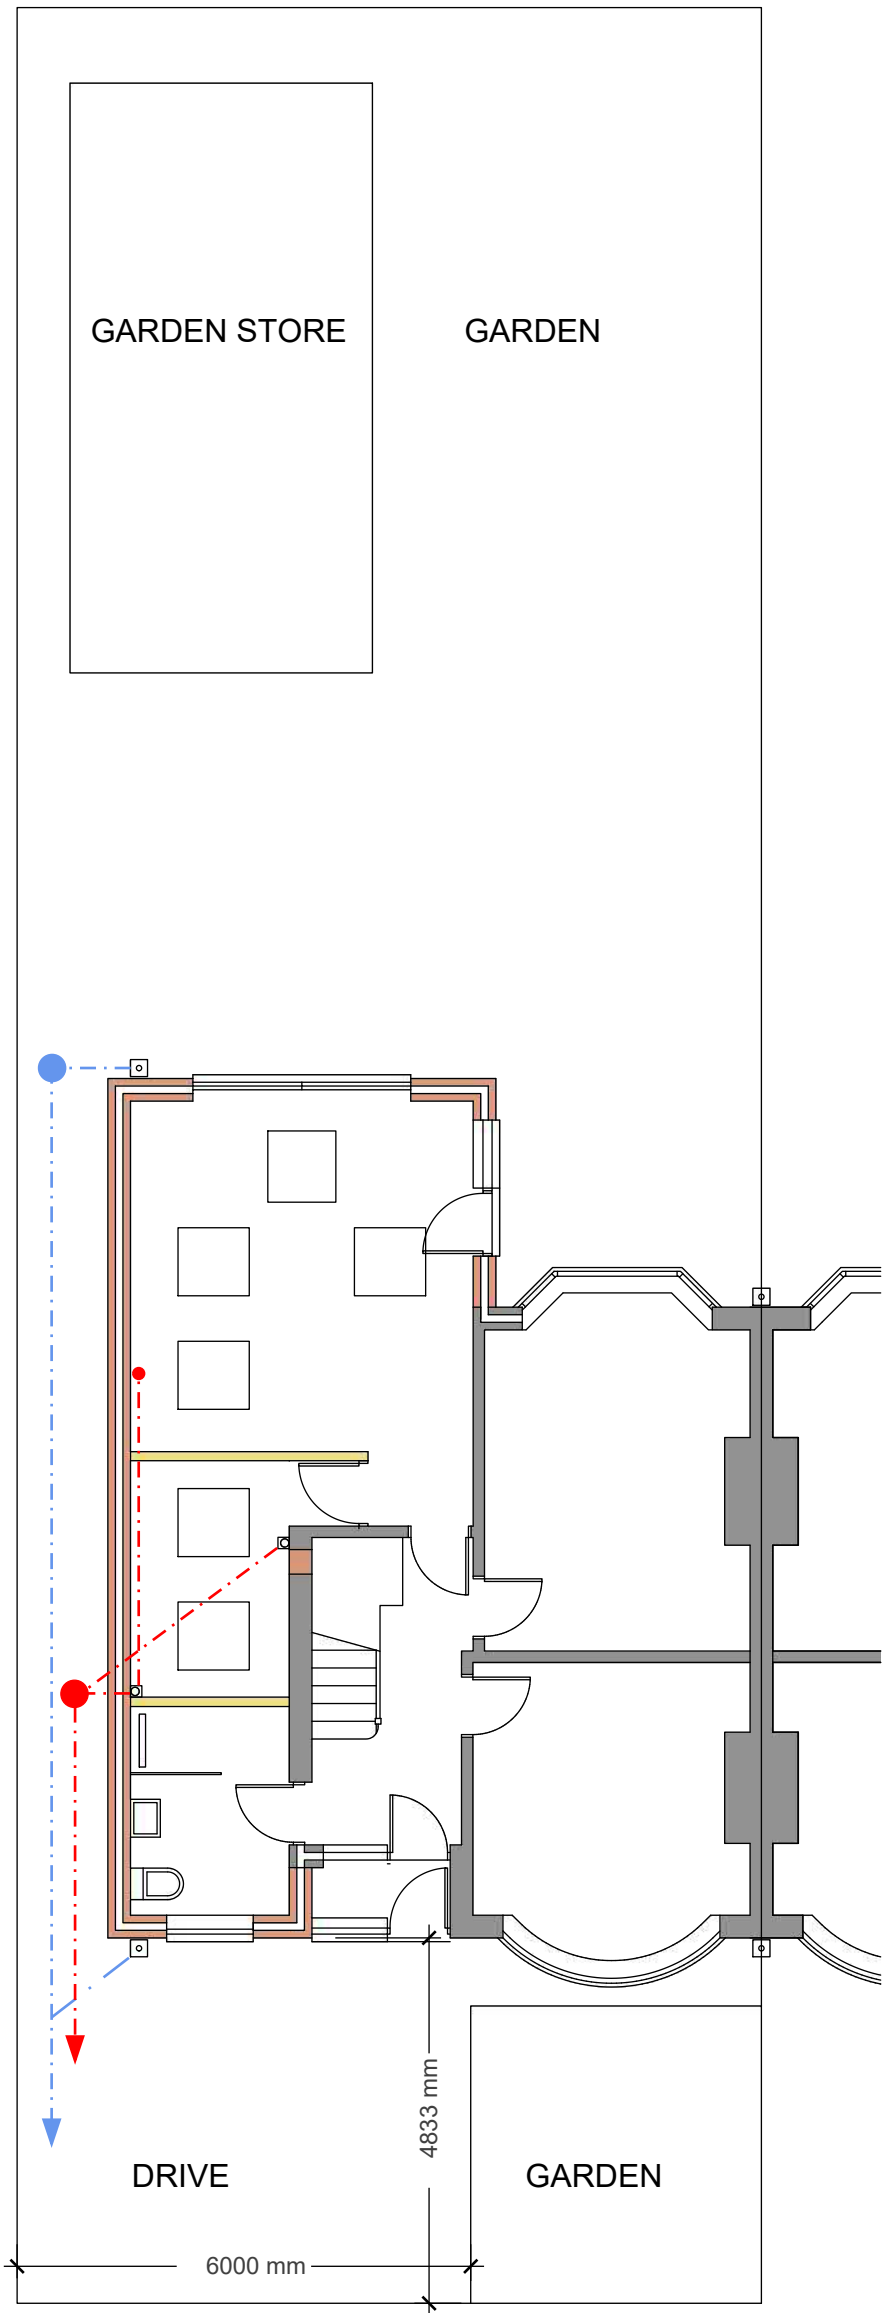


PROPOSED SITE PLAN 1:100


PROPOSED EXTENSION PLANNING ISSUE
9 SUNNY BROW ROAD, MIDDLETON, M24 4AD

CLIENT MR & MRS PASLOWSKI
PROJECT PROPOSED EXTENSION
DRAWING EXISTING & PROPOSED PLANS & ELEVATIONS
DATE APRIL 2023 SCALE 1:50 & 1:100 @ A1 DWG. NO: 6383_100_1

watergrove CGI
architectural visuals
07904 971504
3d@watergrove.co.uk
www.watergrove.co.uk

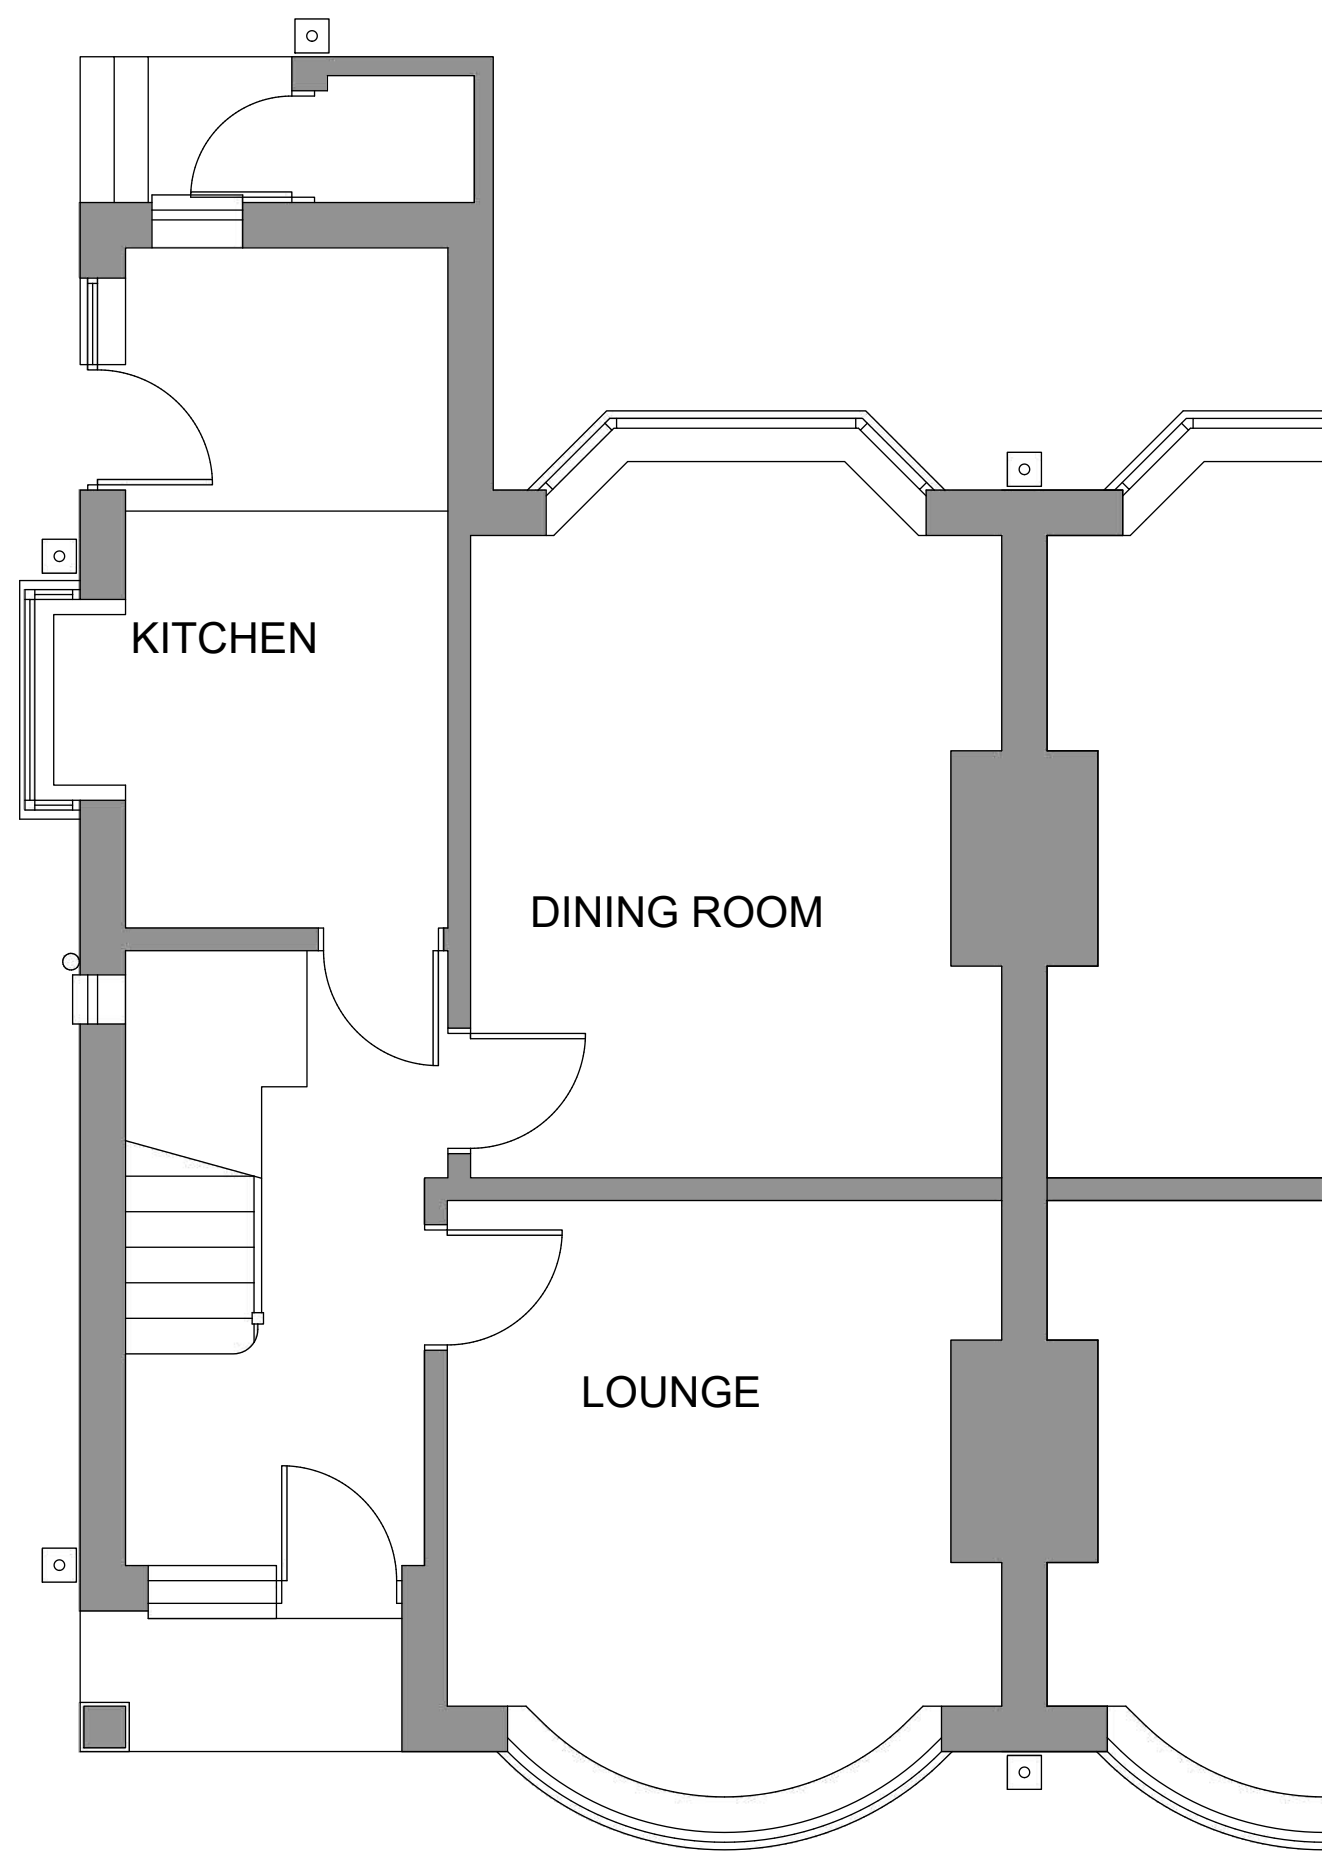


EXISTING GROUND FLOOR PLAN

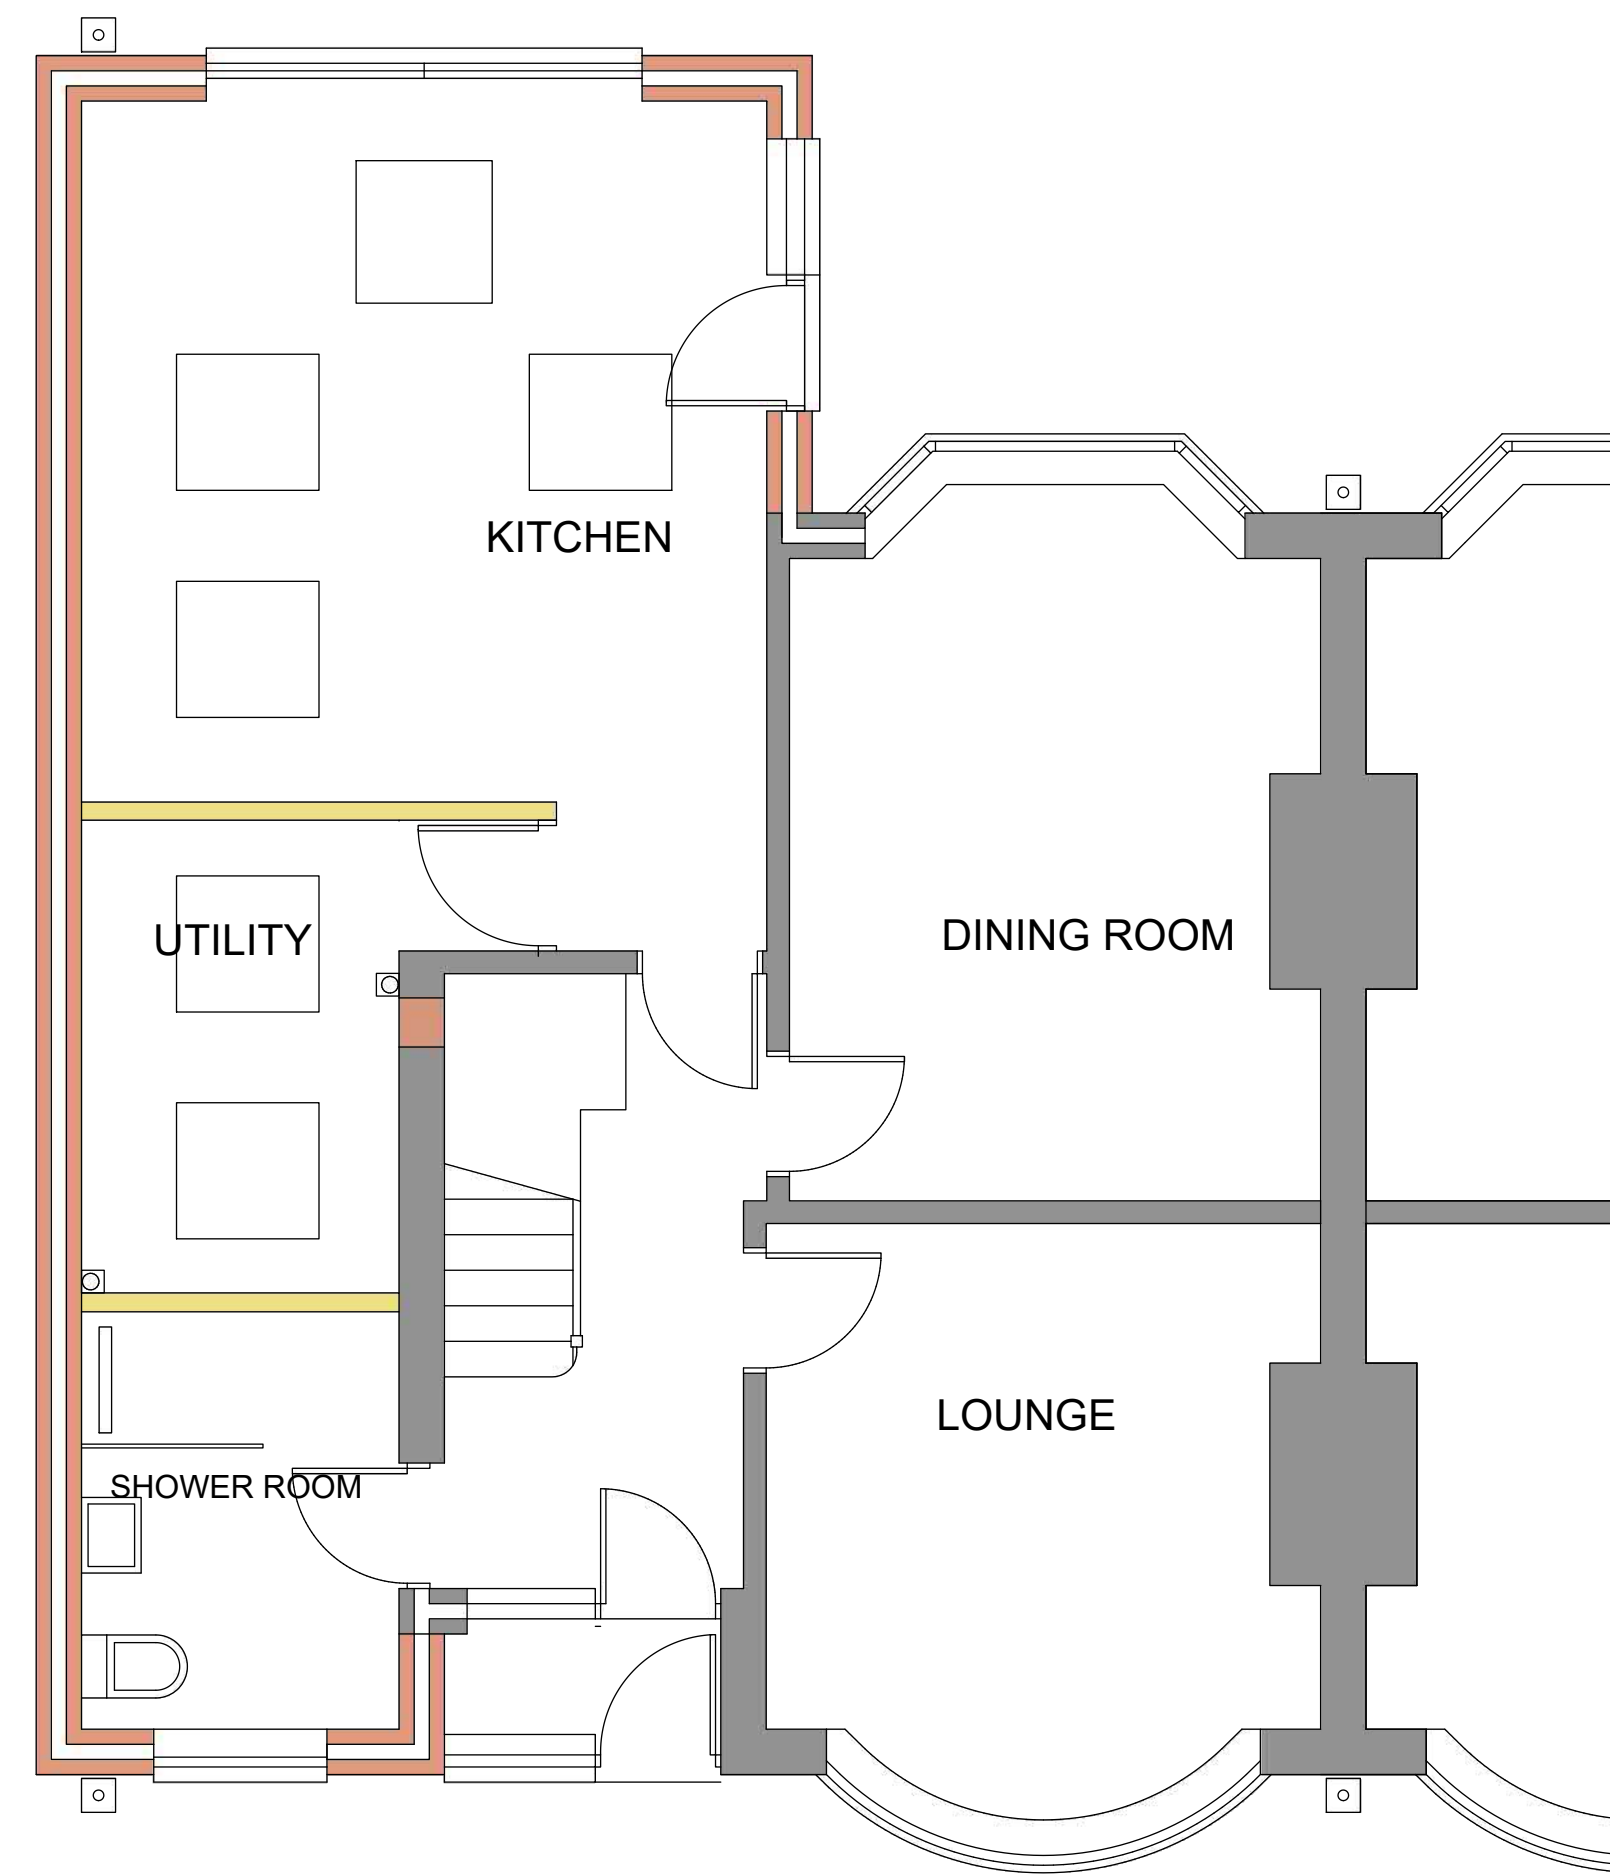


PROPOSED GROUND FLOOR PLAN



PROPOSED FRONT 3D

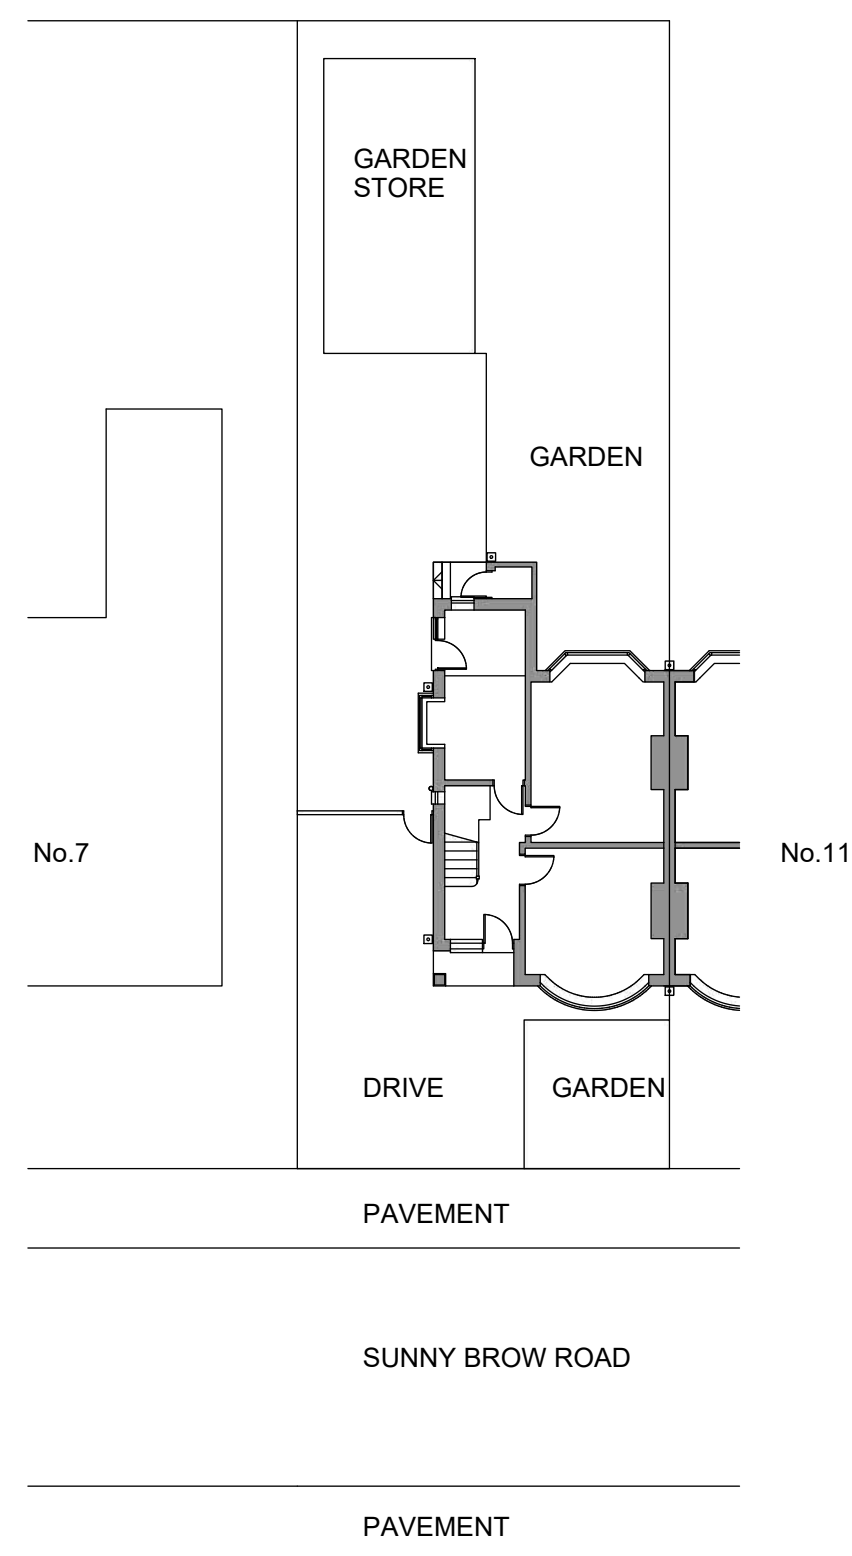

EXISTING BLOCK PLAN 1:200

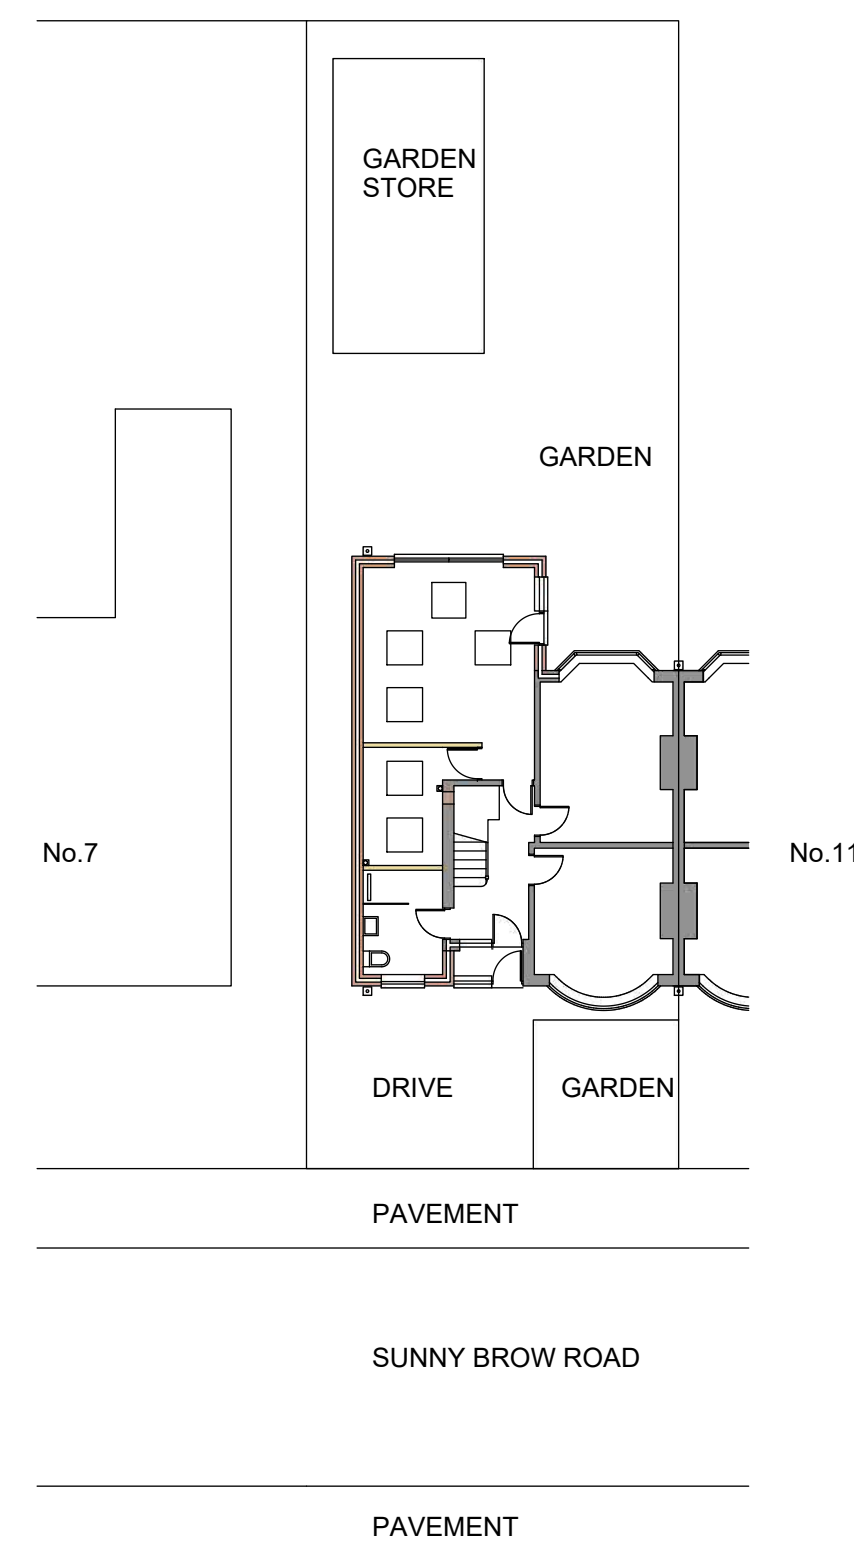

PROPOSED BLOCK PLAN 1:200



PROPOSED REAR 3D