




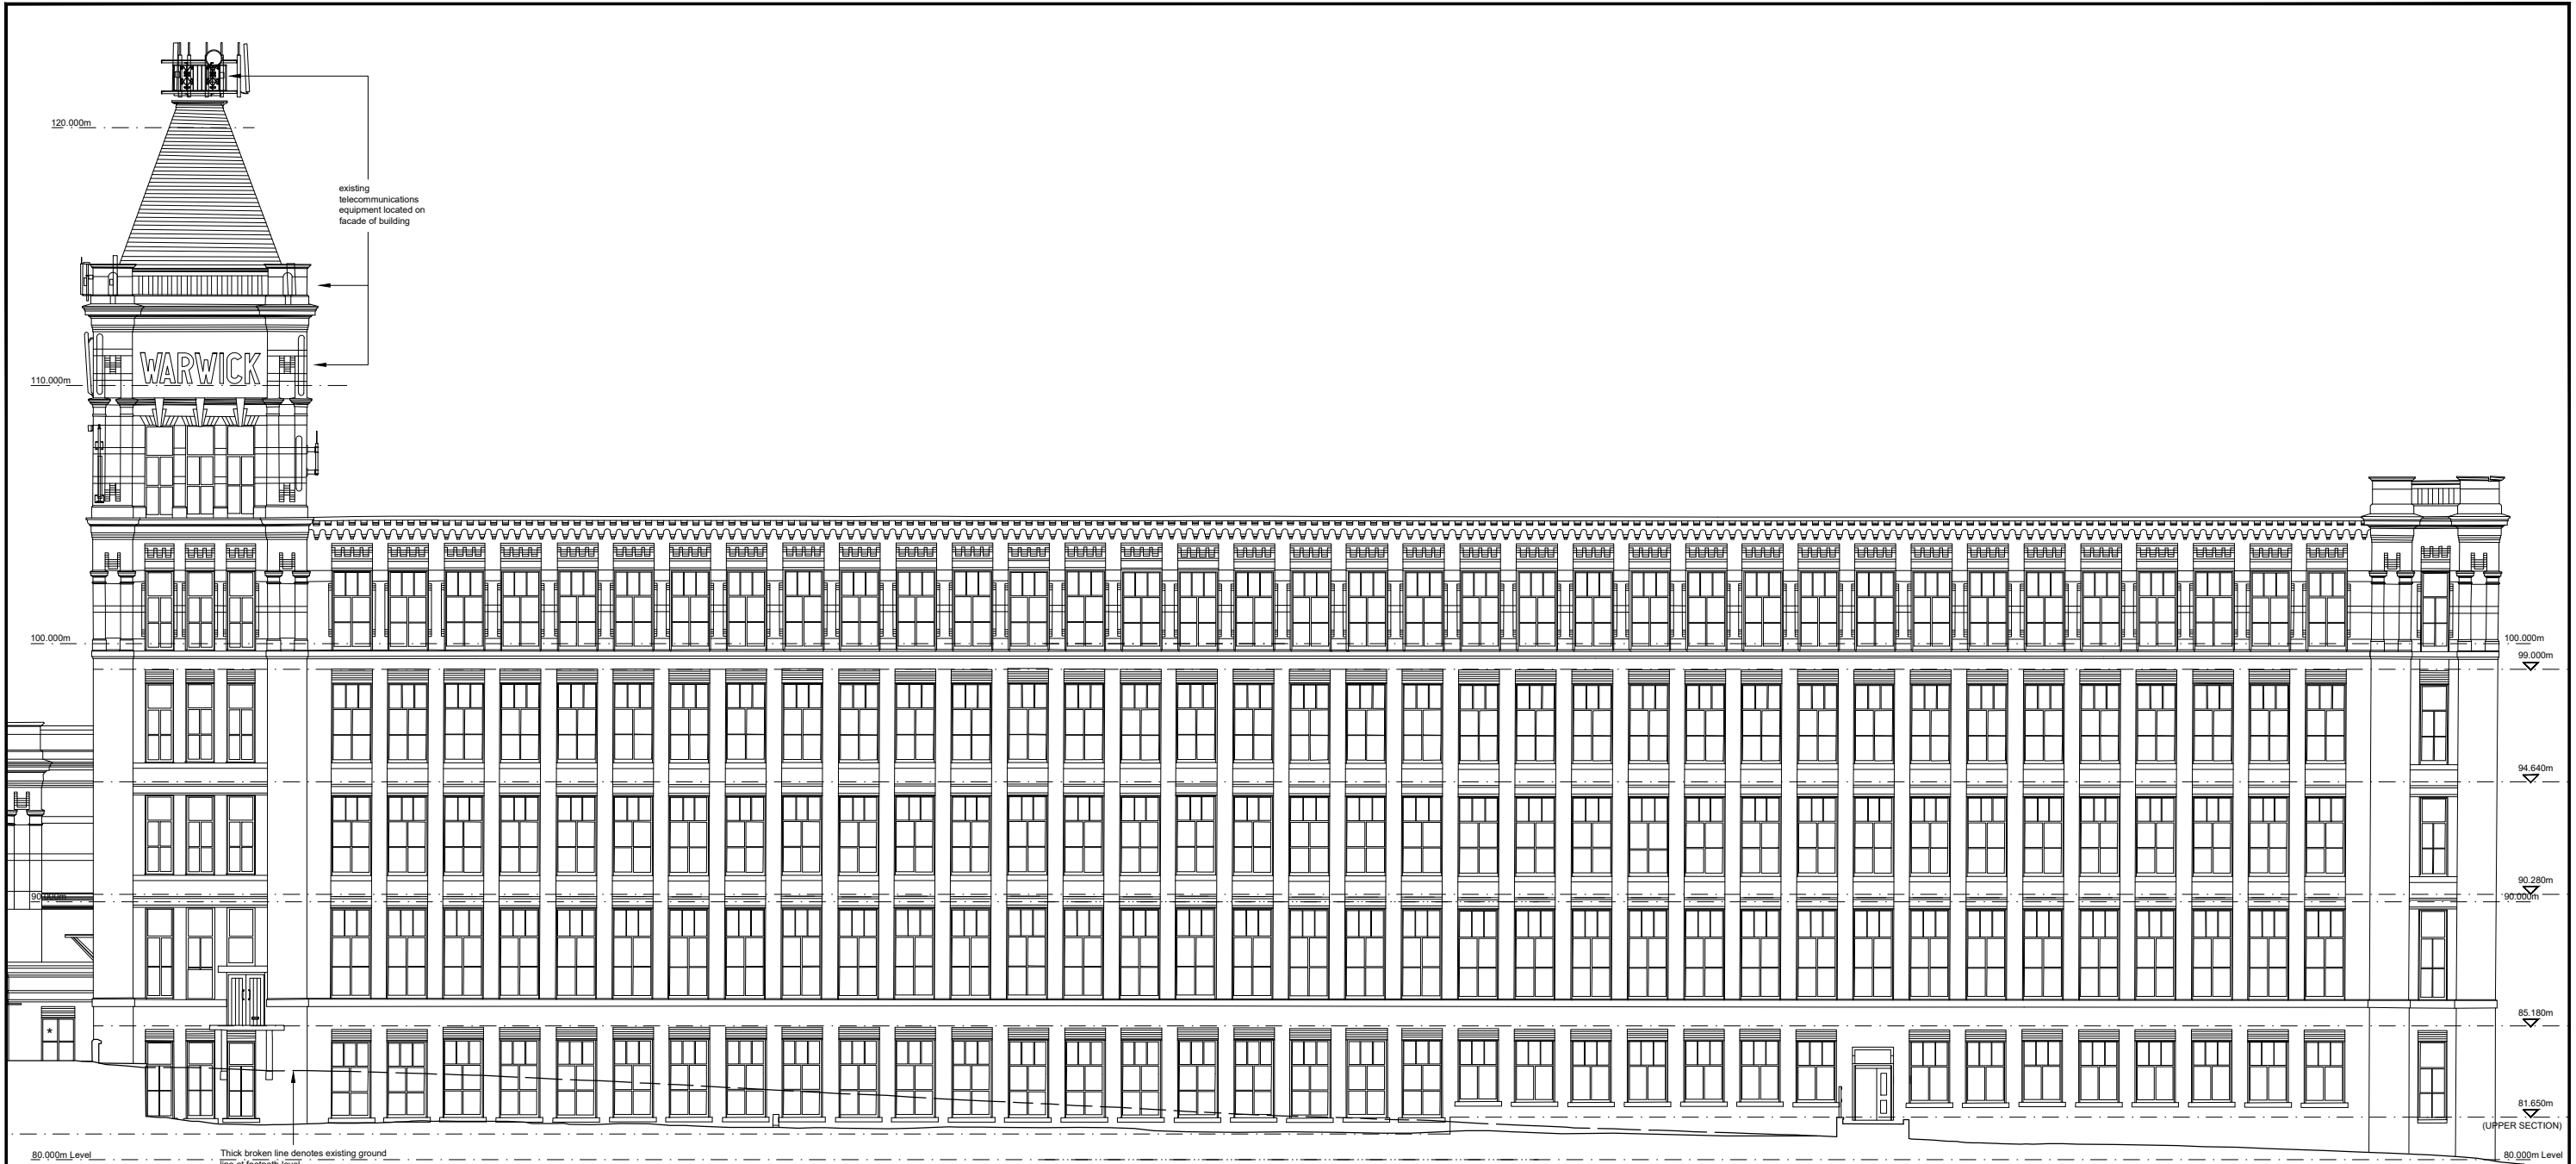


NORTH ELEVATION - MAIN MILL BUILDING

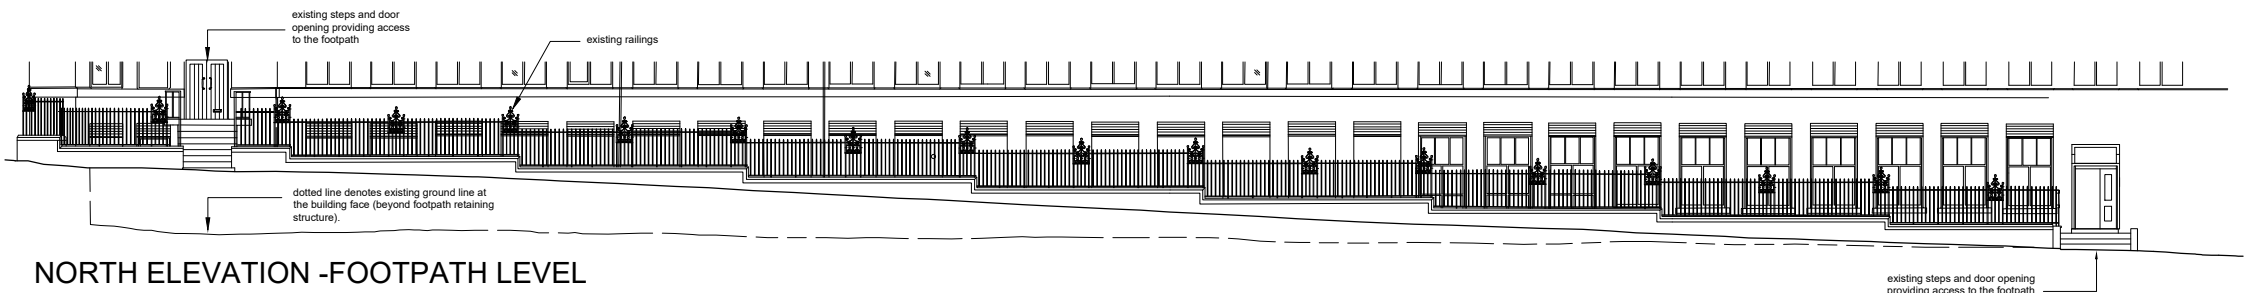

NORTH ELEVATION - FOOTPATH LEVEL

- Notes :
- Dimensions are to be checked on site before fabrication and construction
 - Any discrepancies are to be immediately notified to the architects
 - Structural measurements are to be taken from the structural engineers drawings
 - Do not scale
 - Copyright reserved by GMA

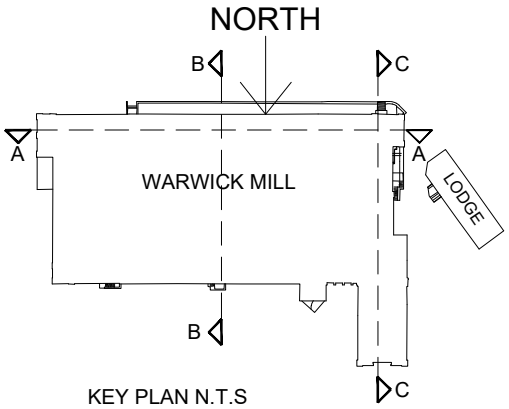 

	GMA ARCHITECTURE Architects and Designers UK House 82 Heath Road Twickenham TW1 4BA Telephone 020 8891 5959 Fax 020 8607 9933 Email enquiries@gmaarchitecture.co.uk www.gmaarchitecture.co.uk	DRAWING ISSUE STATUS		Client	Scale	Date	Drawn	Checked
		PLANNING		KAM LEI FONG LTD	1:250 @ A3	June 23	MD	IL
		Project	Drawing	Type	Client	Drawing No	Revision	
		WARWICK MILL Middleton, Manchester M24 1 AZ	EXISTING NORTH ELEVATION	01	277-01	WM EX-301		
REV	DESCRIPTION	DATE						

GMA ARCHITECTURE
Architects and Designers
UK House 82 Heath Road Twickenham TW1 4BA
Telephone 020 8891 5959 Fax 020 8607 9933
Email enquiries@gmaarchitecture.co.uk
www.gmaarchitecture.co.uk