

CLIENT
VARSANI


PROJECT NUMBER DRAWING SCALE:
21988 1 : 50 @ A3

DRAWING NUMBER / TITLE

011 EXISTING REAR ELEVATION

PROJECT

21 RED LANE, ROCHDALE

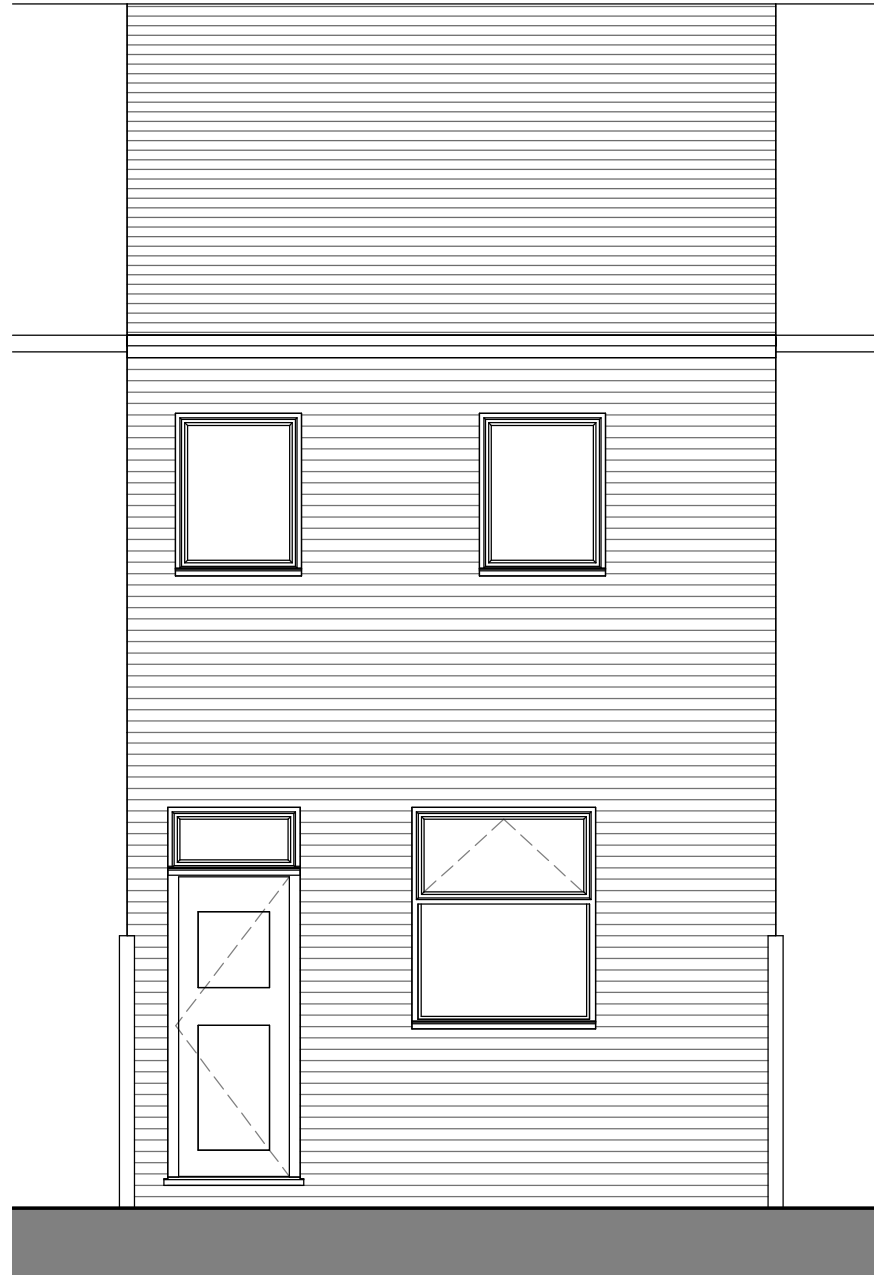

SCALE 1:50 Unit of Measure m
0 0.5 1 1.5 2 2.5

WEBSITE: **WWW.SHWILKINSON.CO.UK**
EMAIL: **SCOTT@SHWILKINSON.CO.UK**
TEL: **01942 538 533**
MOB: **07809 373 066**

ADDRESS: **6 DALE LEE,
WESTHOUGHTON,
BOLTON,
BL6 6BW**

NOTES: DO NOT SCALE, USE FIGURED DIMENSIONS ONLY. ALL DIMENSIONS TO BE VERIFIED ON SITE. PRIOR TO THE COMMENCEMENT OF ANY WORK OR THE PRODUCTION OF ANY SHOP DRAWING. ALL DISCREPANCIES TO BE REPORTED TO THE ARCHITECT.
© COPYRIGHT IN THIS DRAWING IS VESTED IN SHWILKINSON ARCHITECTS LIMITED.