



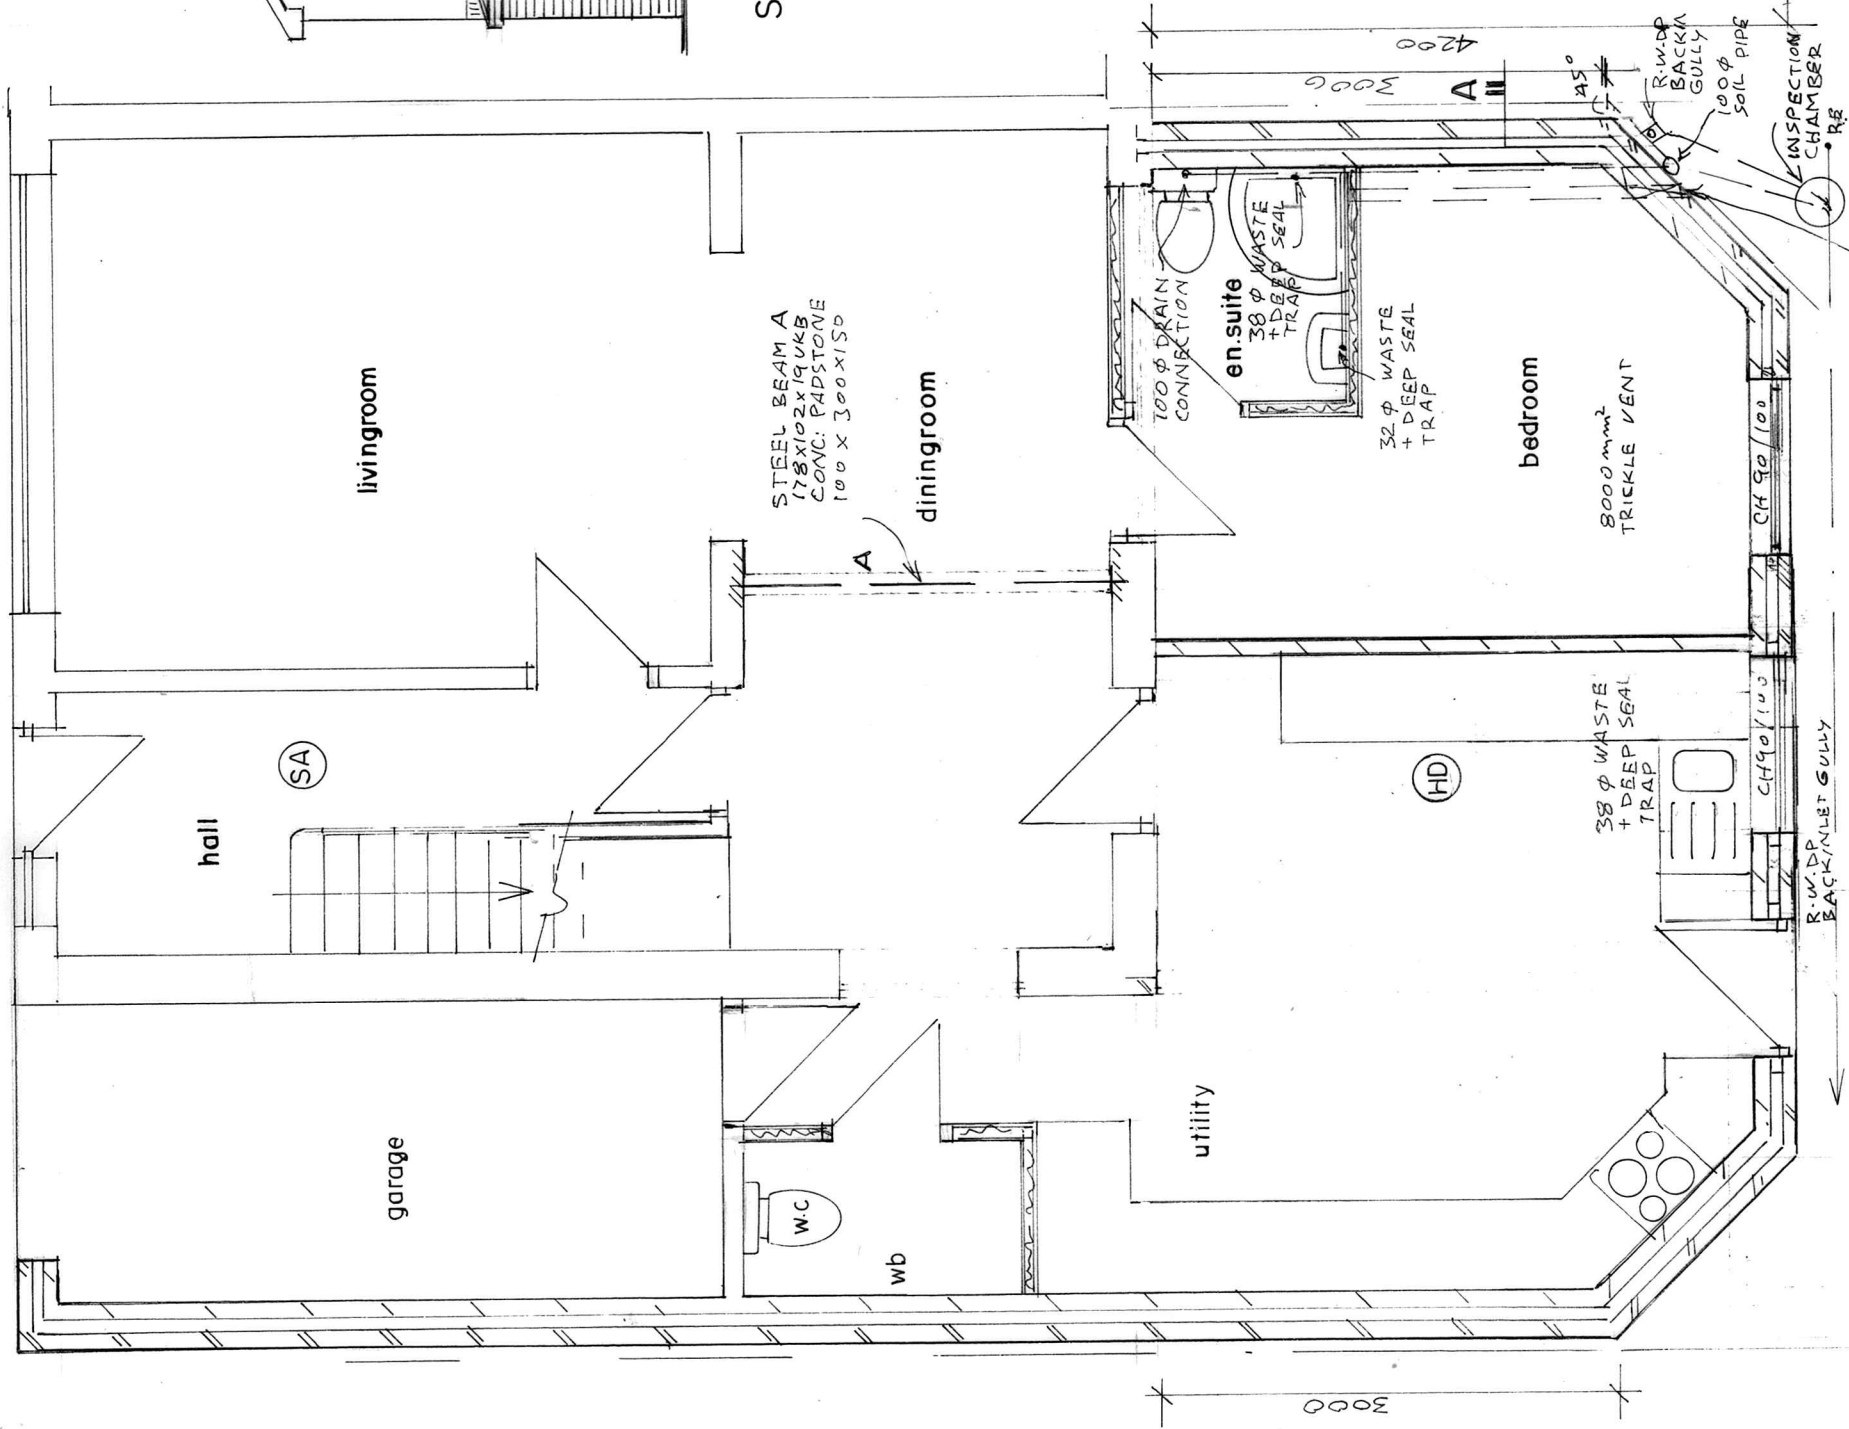

GROUND FLOOR PLAN
(PROPOSED)


MECHANICAL EXTRACT FAN VENTILATION TO GIVE
3 AIR CHANGES PER HOUR DUCTED TO EXTERNAL
AIR EXTRACTING @ NOT LESS THAN 15 LITER/SECOND

MECHANICAL EXTRACT FAN VENTILATION TO GIVE
3 AIR CHANGES PER HOUR DUCTED TO EXTERNAL AIR
EXTRACTING @ NOT LESS THAN 60 LITER/SECOND

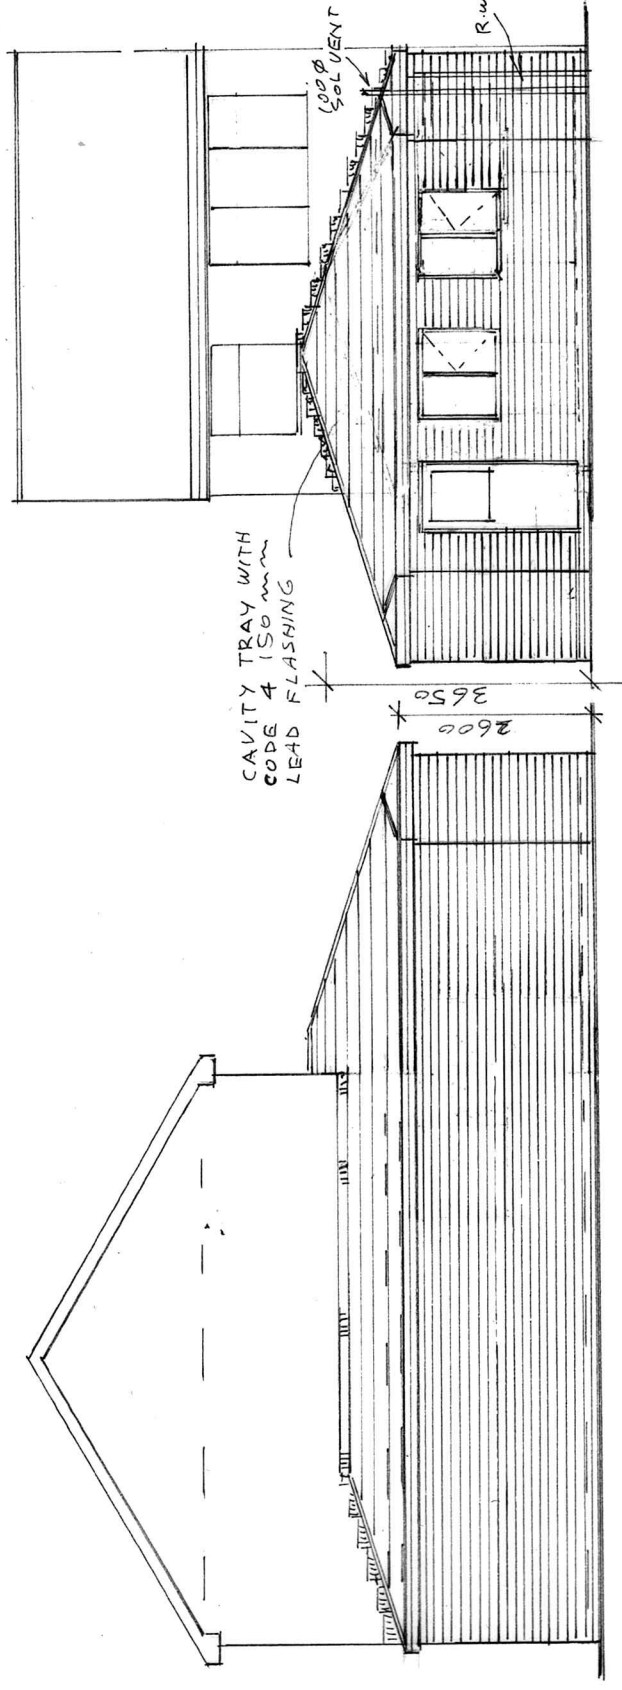

SIDE ELEVATION
(PROPOSED)


REAR ELEVATION
(PROPOSED)

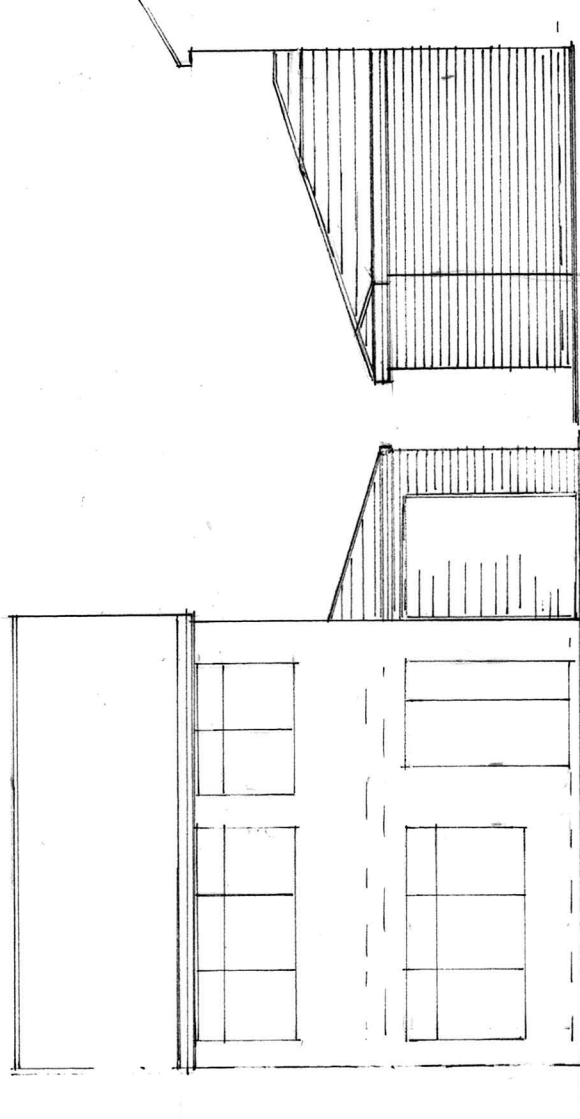

FRONT ELEVATION
(PROPOSED)

SIDE ELEVATION
(PROPOSED)

ASHLEY CLOSE

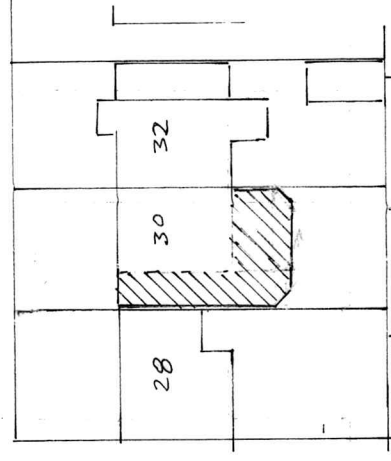

SITE PLAN SCALE 1:500
(PROPOSED)

BUILDING DESIGN SERVICES

M. FAROOQ

6 Stock Close, Shawclough, Rochdale OL12 6BB

Tel: 01706 712231 Mob: 07967605763

PROPOSED SINGLE STOREY SIDE AND
REAR EXTENSION AT 30 ASHLEY CLOSE
ROCHDALE OL11 3EP

For: Mr NOUMAN TARIQ

Plan

Scale 1:50

Elevation

A 1835/2