




PROPOSED SITE SECTION A-A

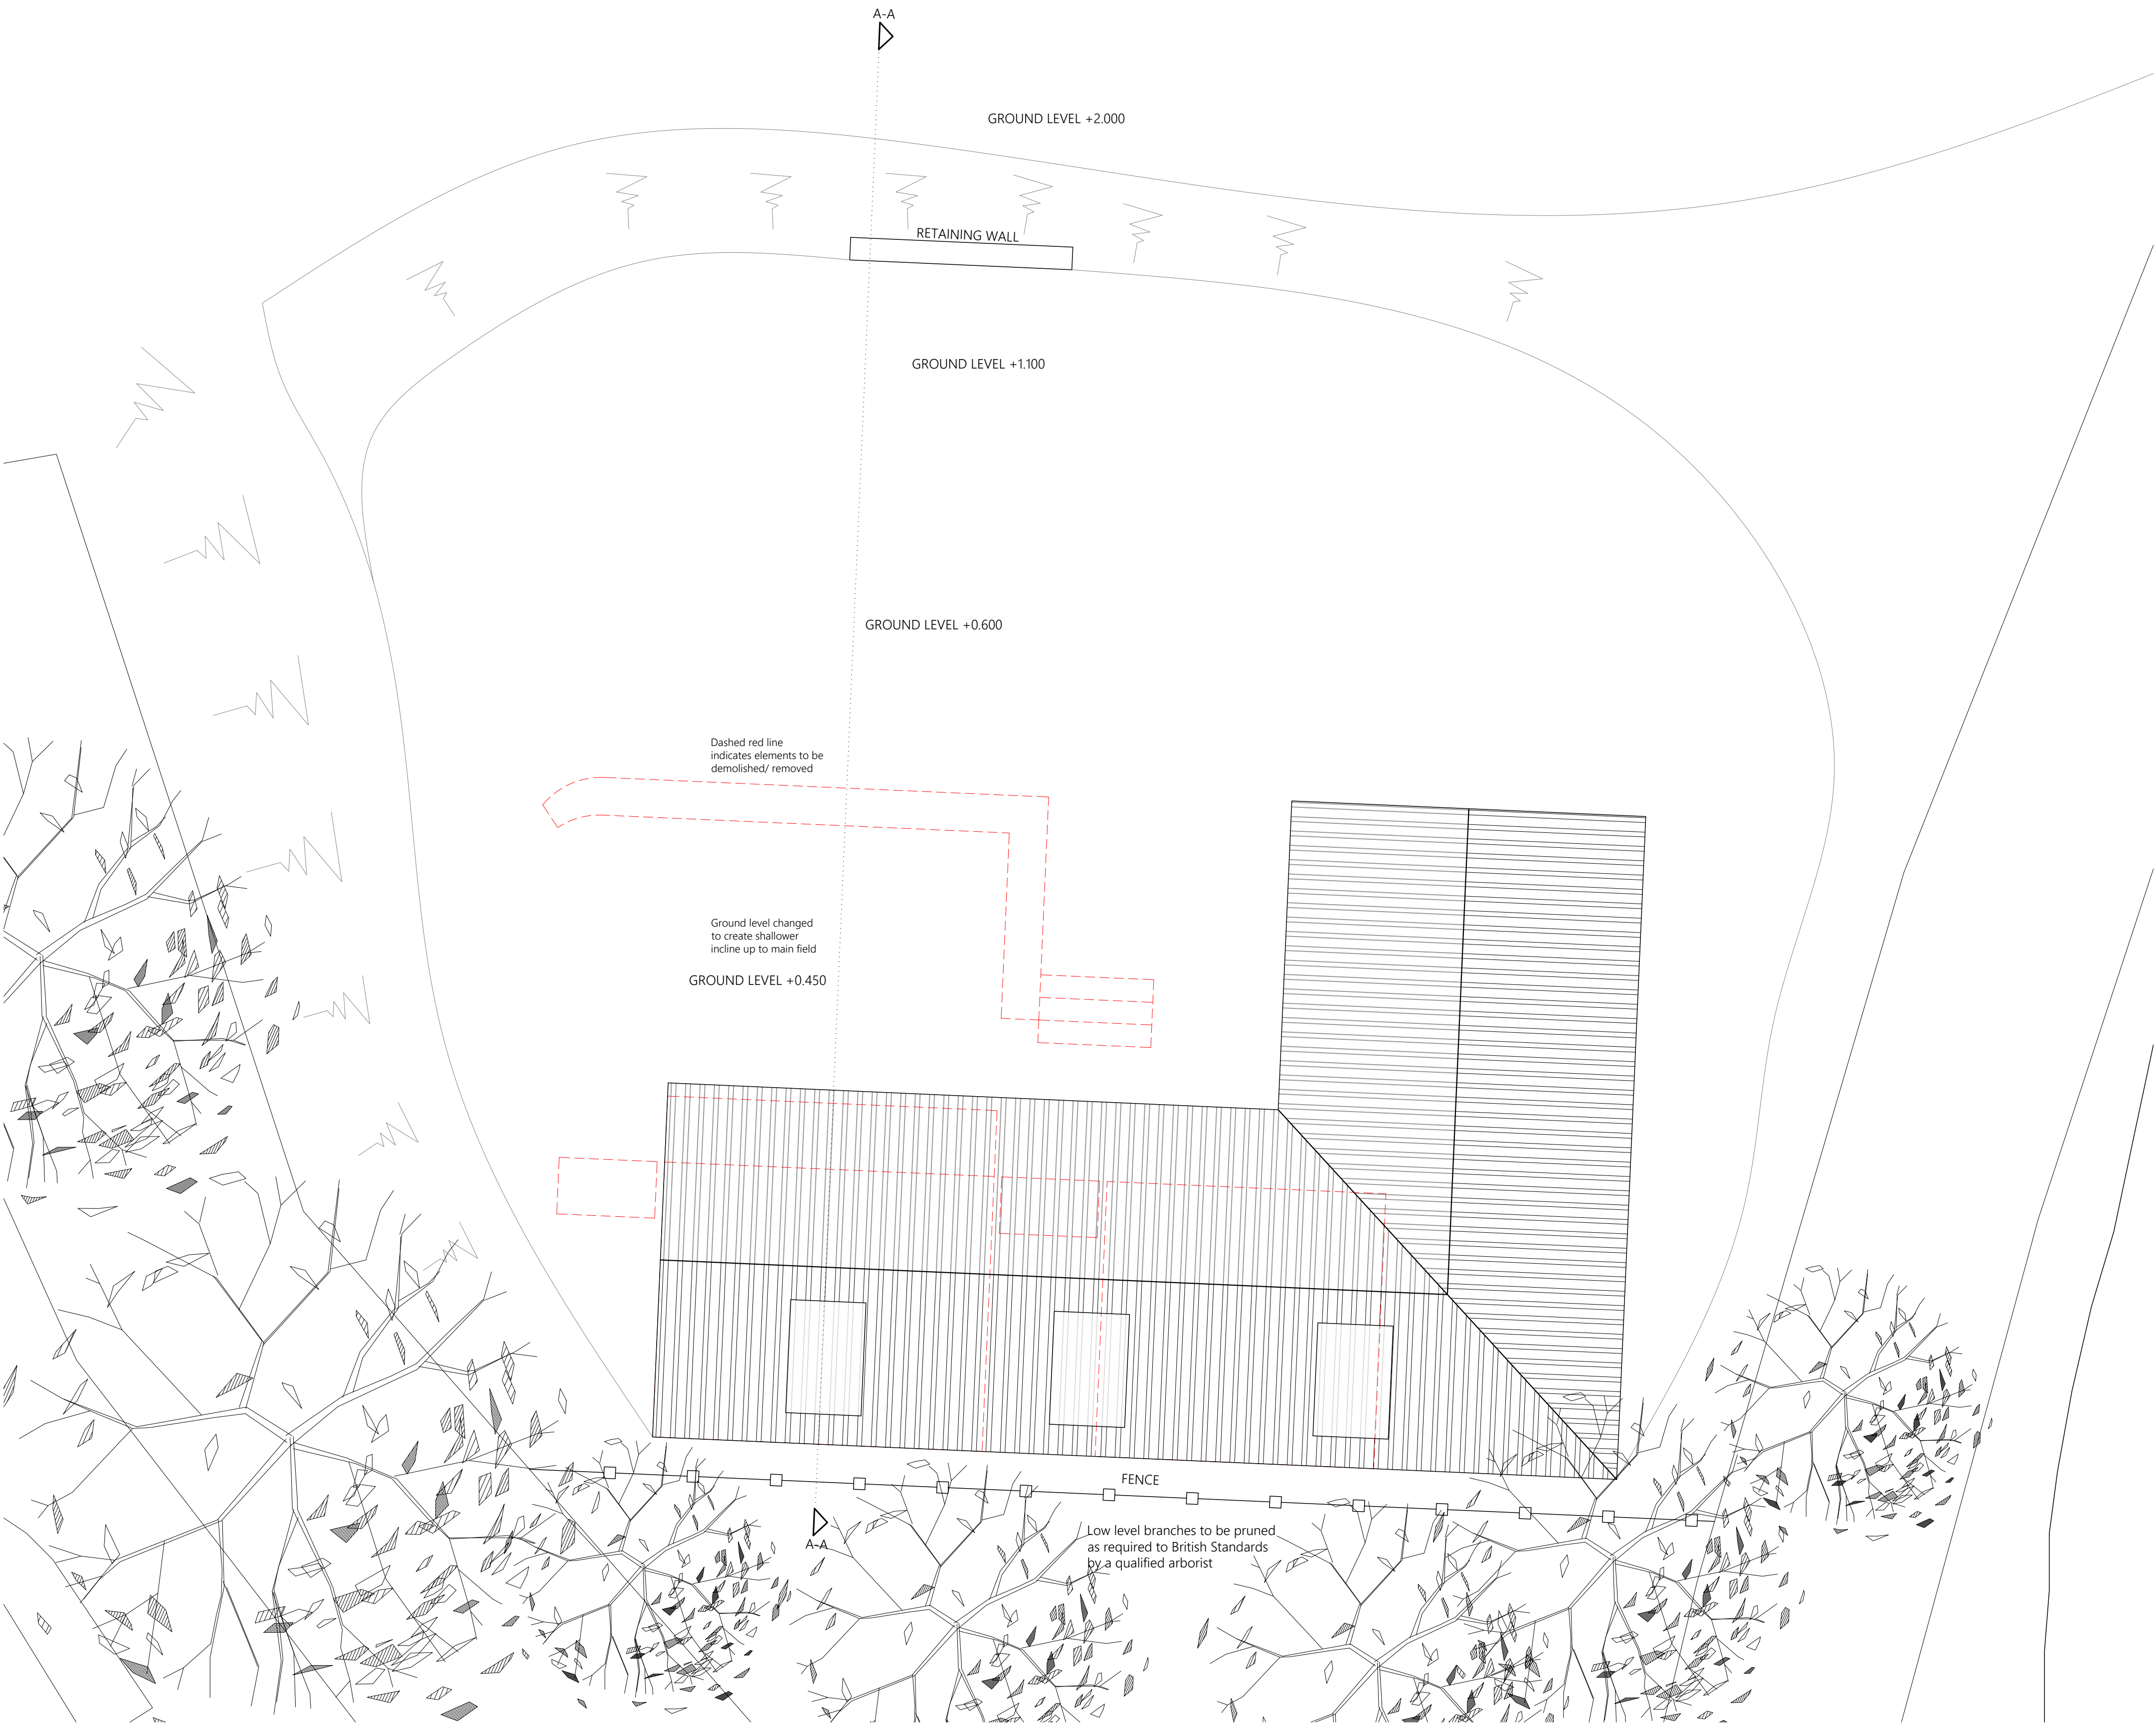

PROPOSED SITE PLAN

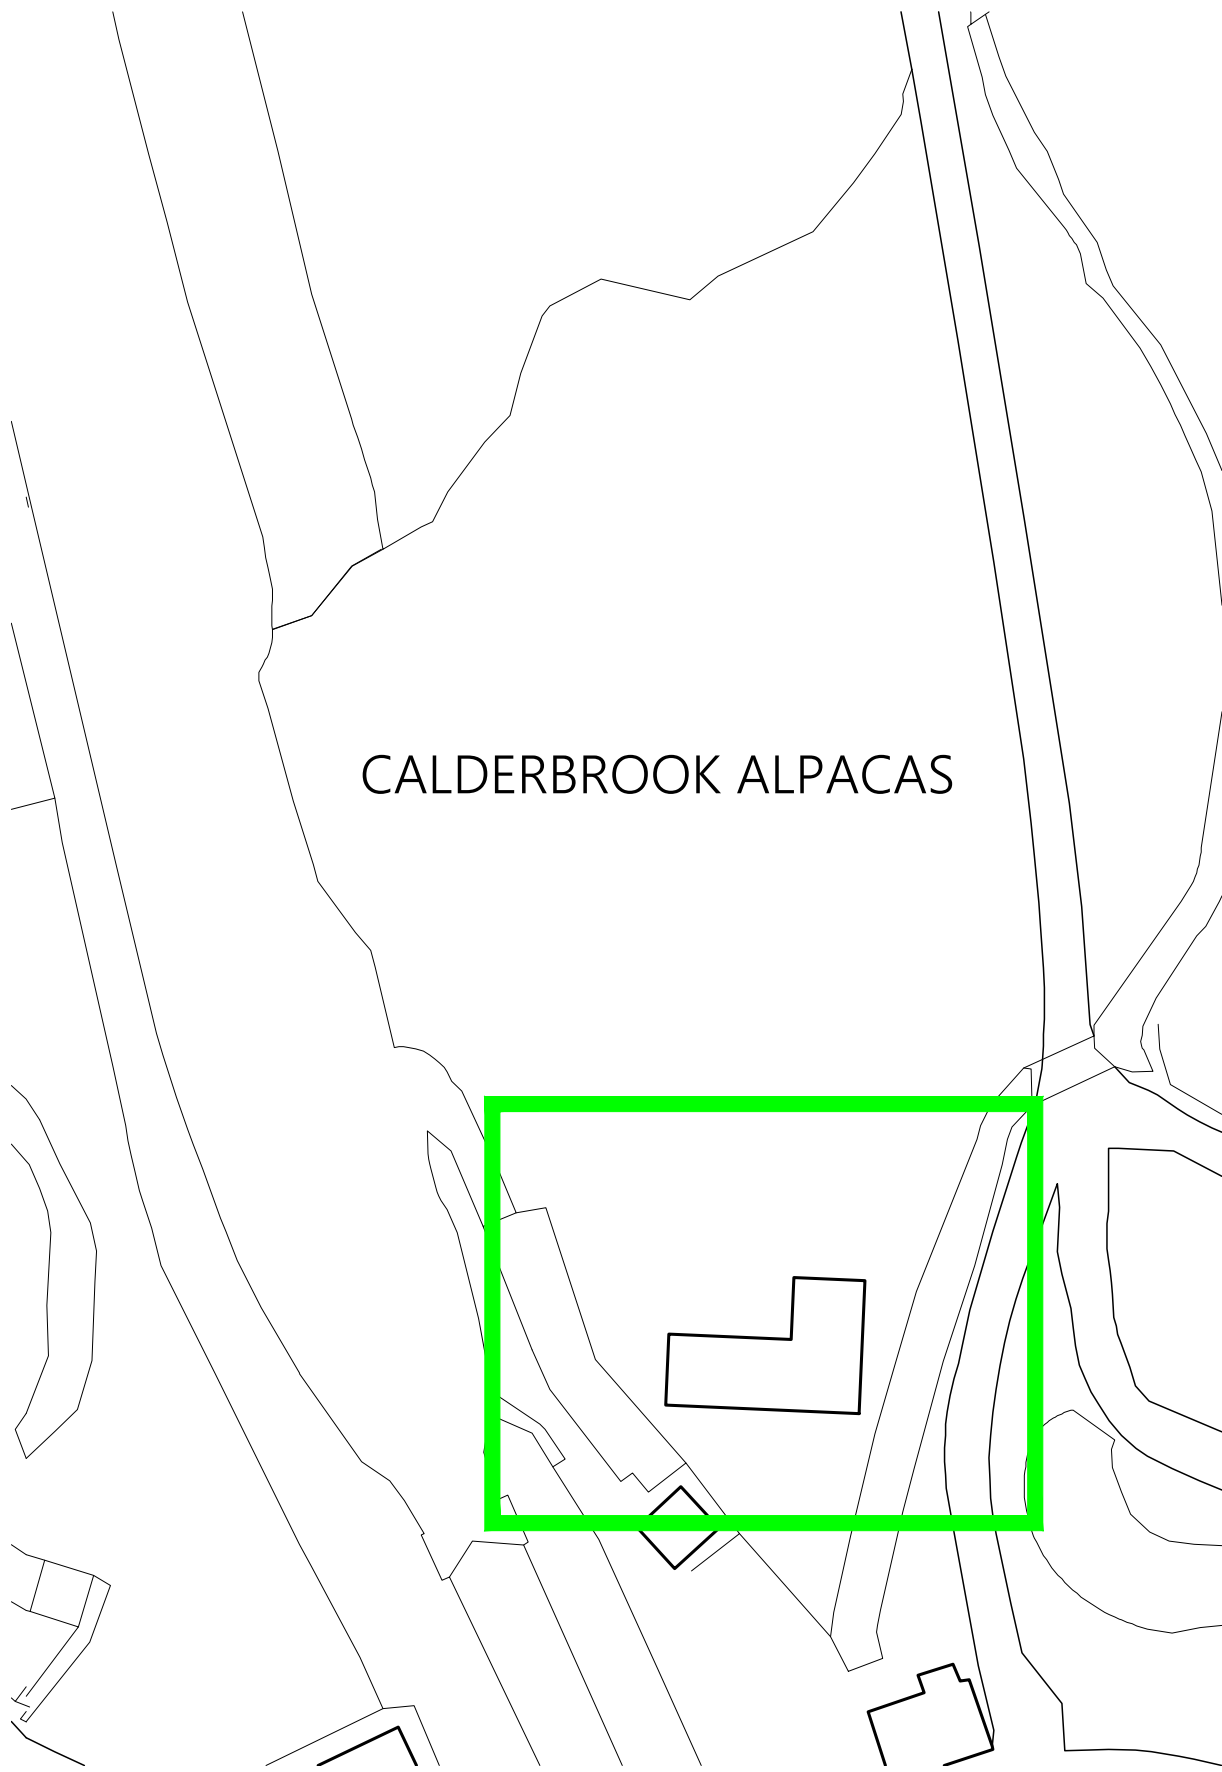

REFERENCE PLAN
SCALE 1:500@A1

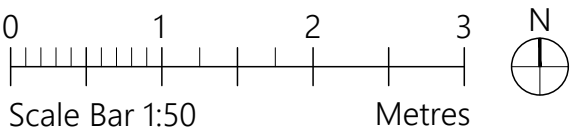

PROJECT	Calderbrook Alpacas Todmorden Road Littleborough, OL15 9LY		
CLIENT	Calderbrook Alpacas		
STATUS	Information		
DRAWING	Proposed Plan and Site Section		
DWG No.	2331-03	REV	
SCALE	1:500@A1	DATE	August '23
AGB CAD SERVICES		website: www.agbcad.co.uk email: info@agbcad.co.uk telephone: 07912 090 125 DO NOT SCALE FROM THIS DRAWING	