




PLANNING

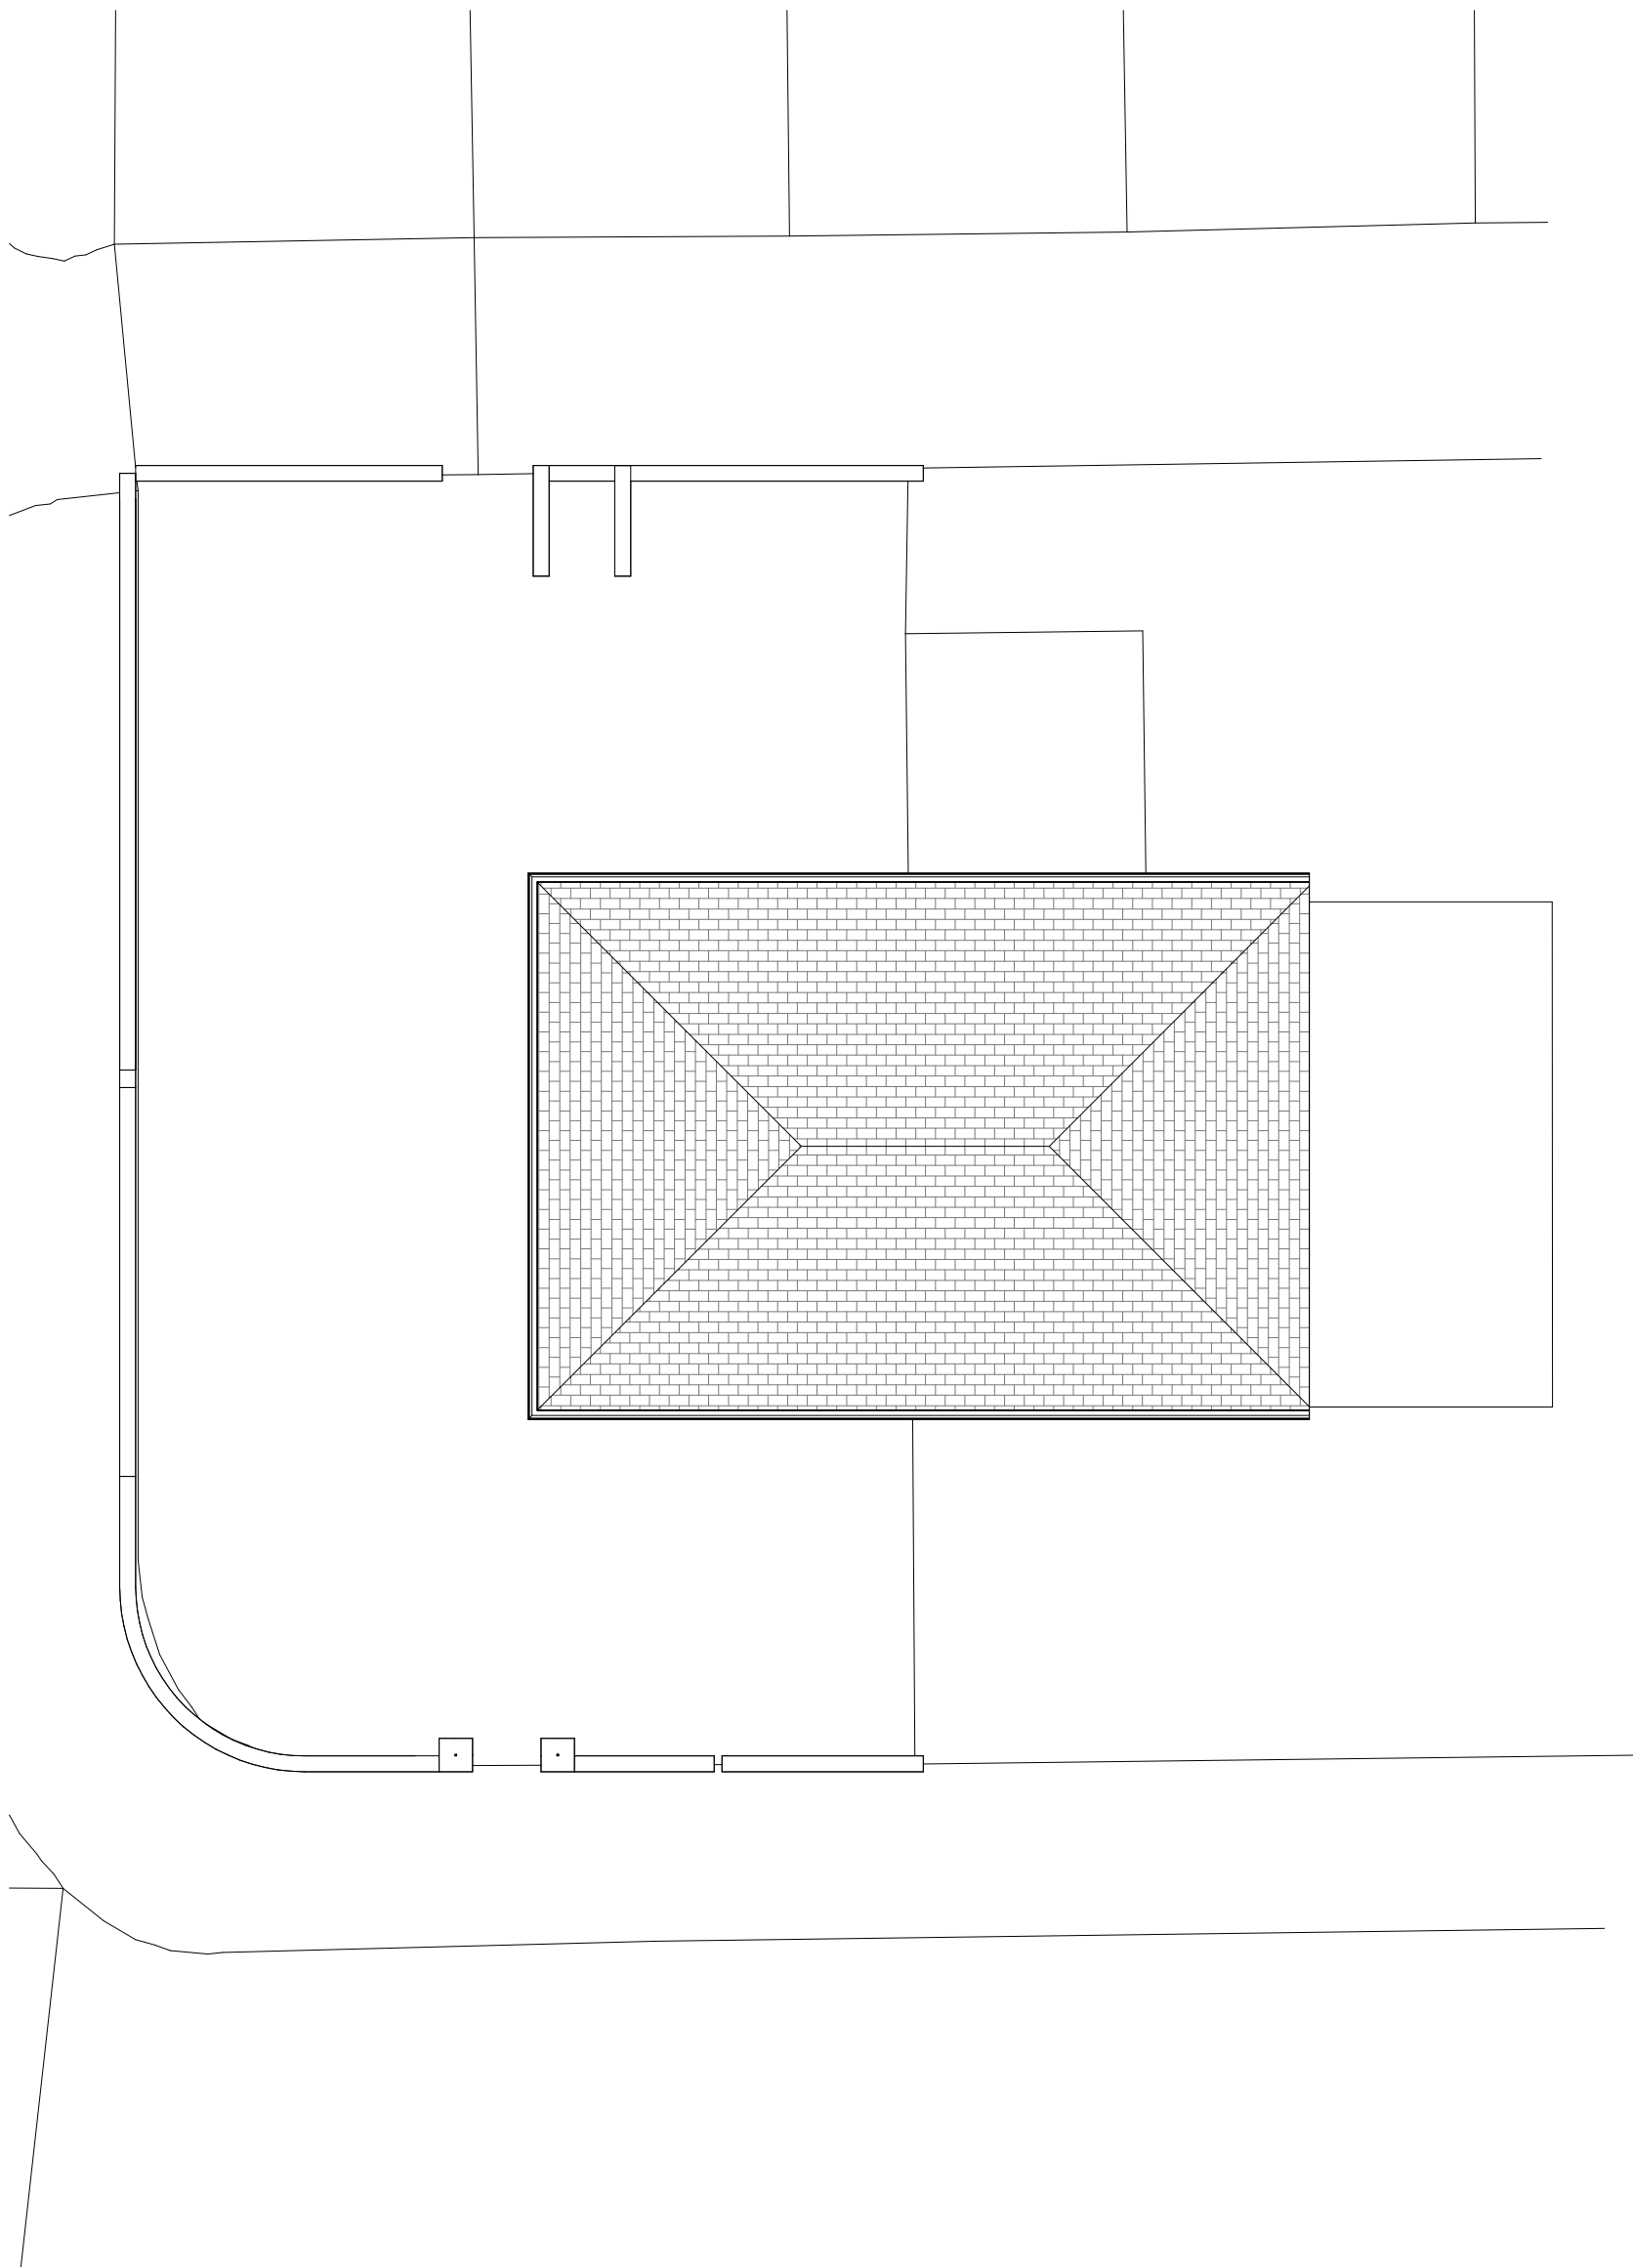

Existing Site Plan
Scale 1 : 100

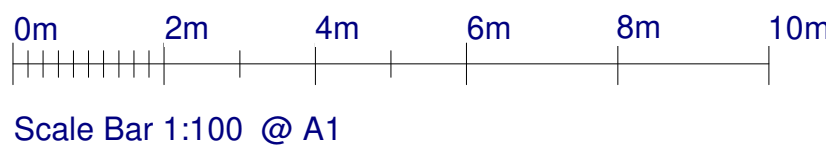

Scale Bar 1:100 @ A1

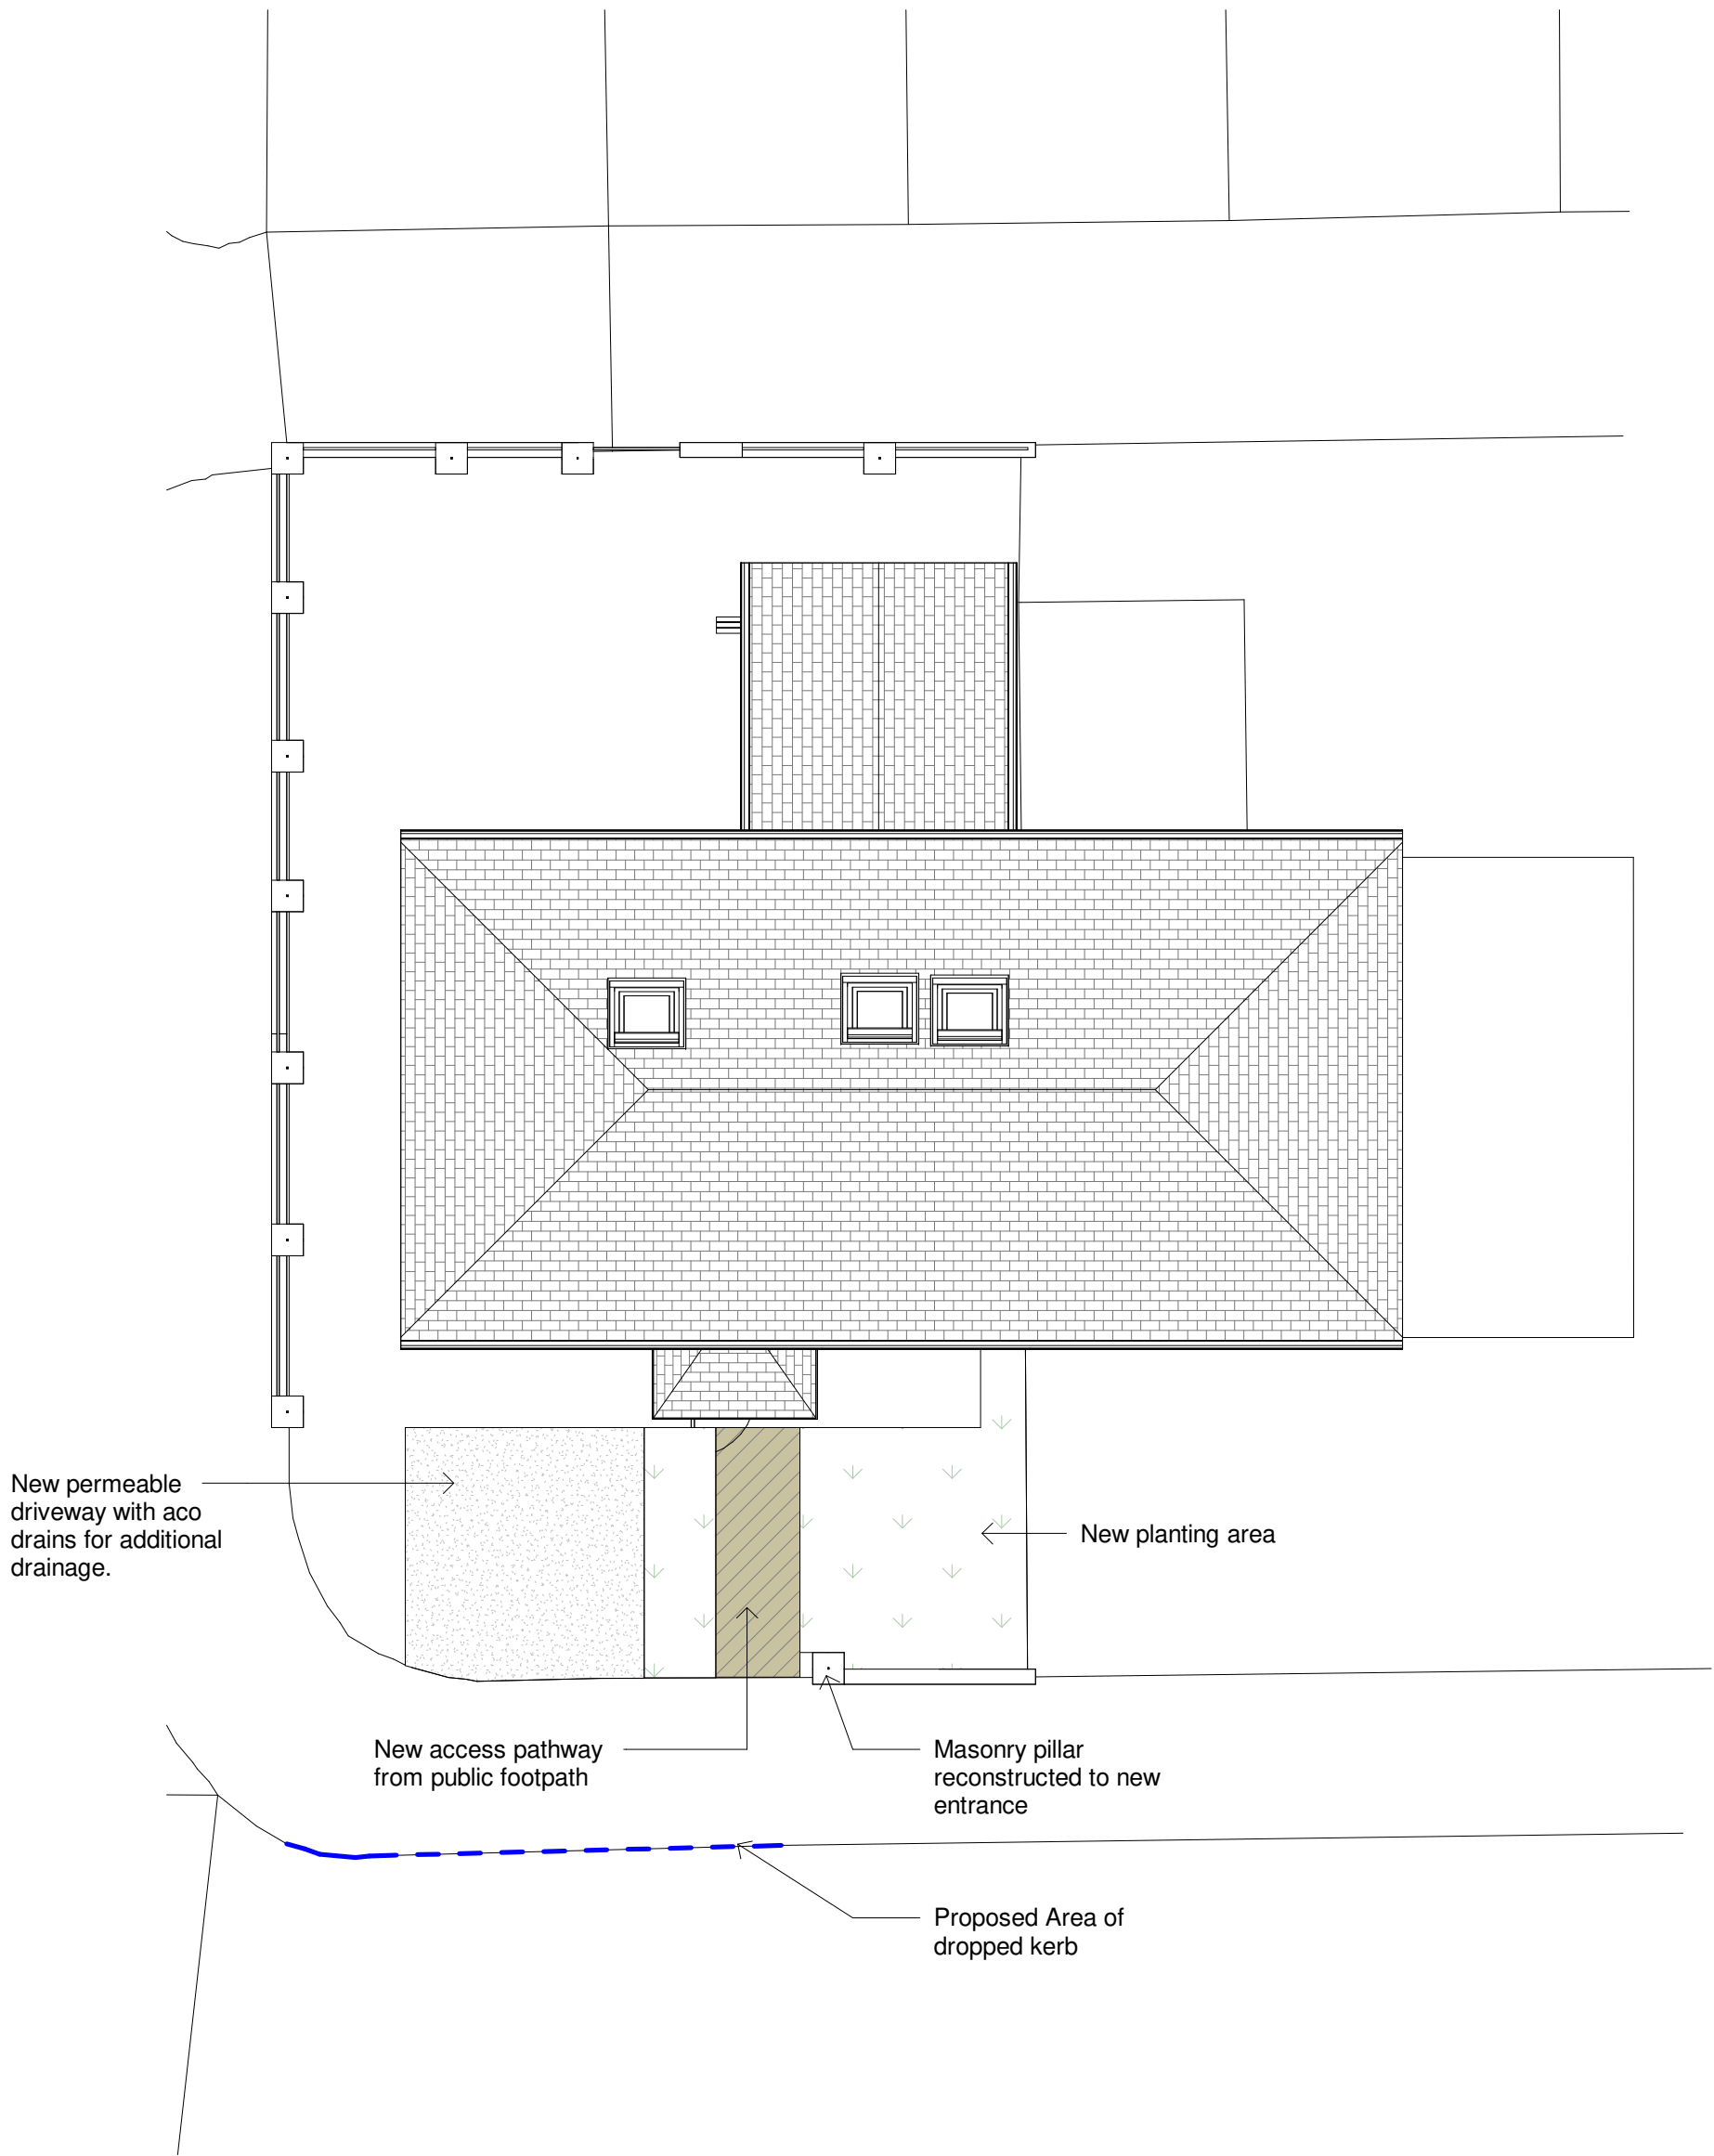

Proposed Site Plan
Scale 1 : 100

D	Extension size reduced following comments from LPA.	TM	23.04.24
C		TM	29.02.24
B	Red edge removed & dropped kerb area indicated	TM	21.02.24
A	Additional information added.	TM	20.02.24
Rev	Description	by	Chk by Date

Project: **Residential Extension**
1 Clifton Road

Title: Existing & Proposed Site Plan

Client: Mr C Bailey

Drawn By: TM Checked By: TM on Feb 2024

Original Size: A1 Project Number: TMA-1124

Drawing Number: SI- 00-DR-A-0800 REV D