



Note: subject to survey

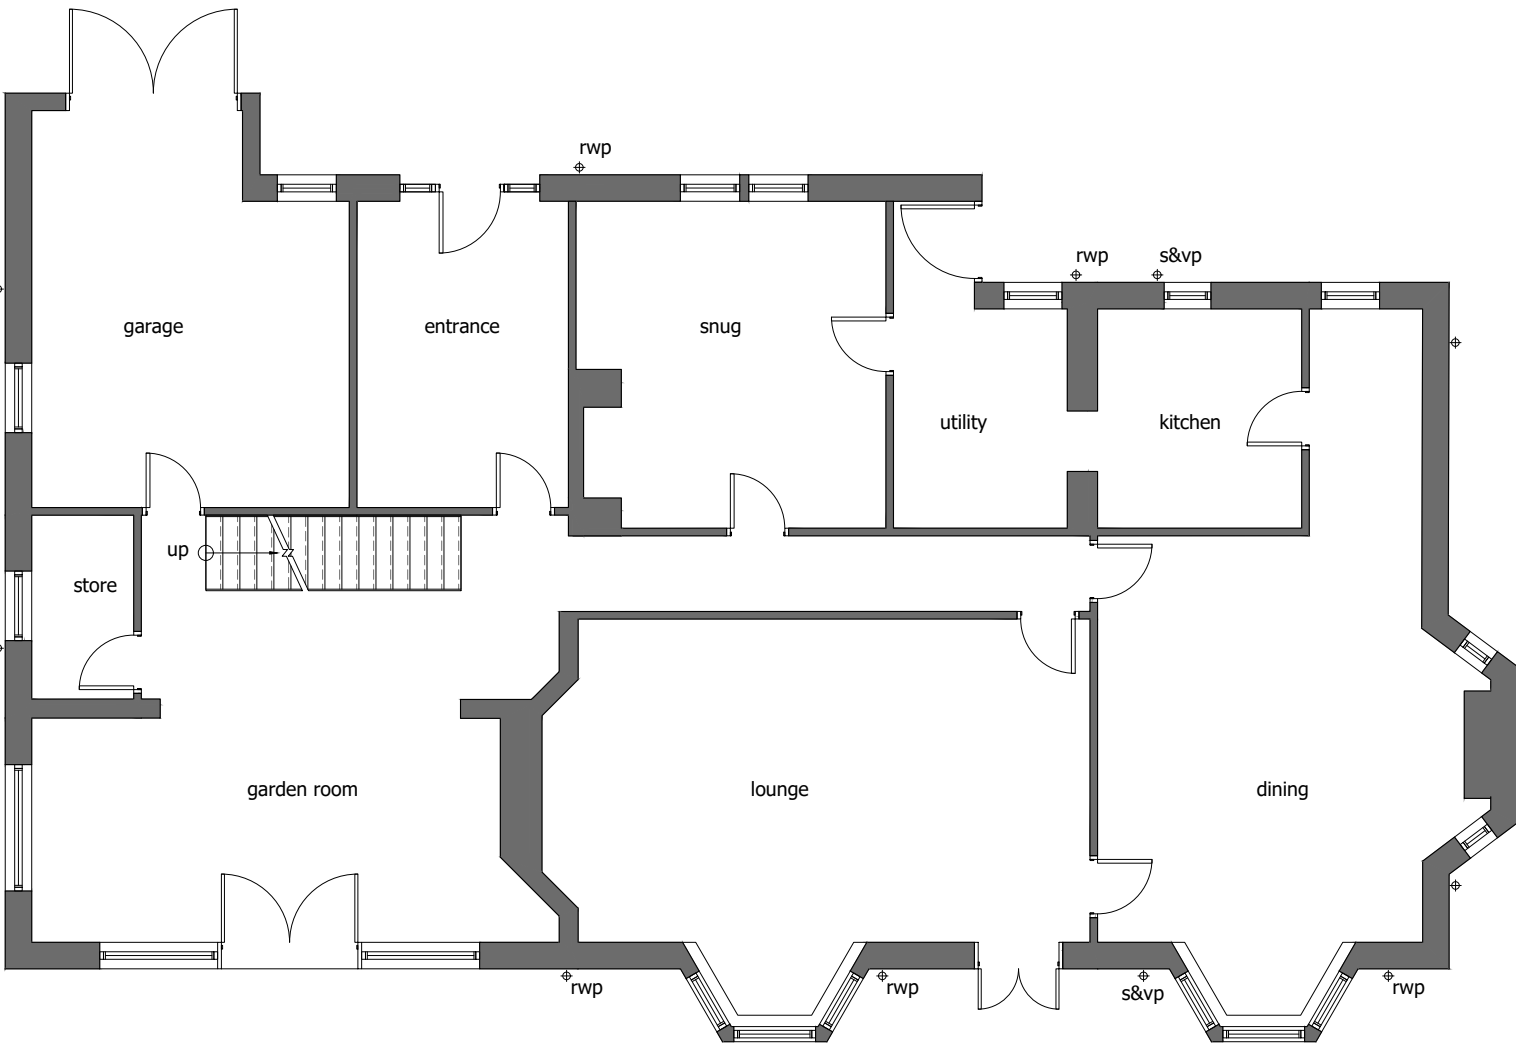

ground floor plan

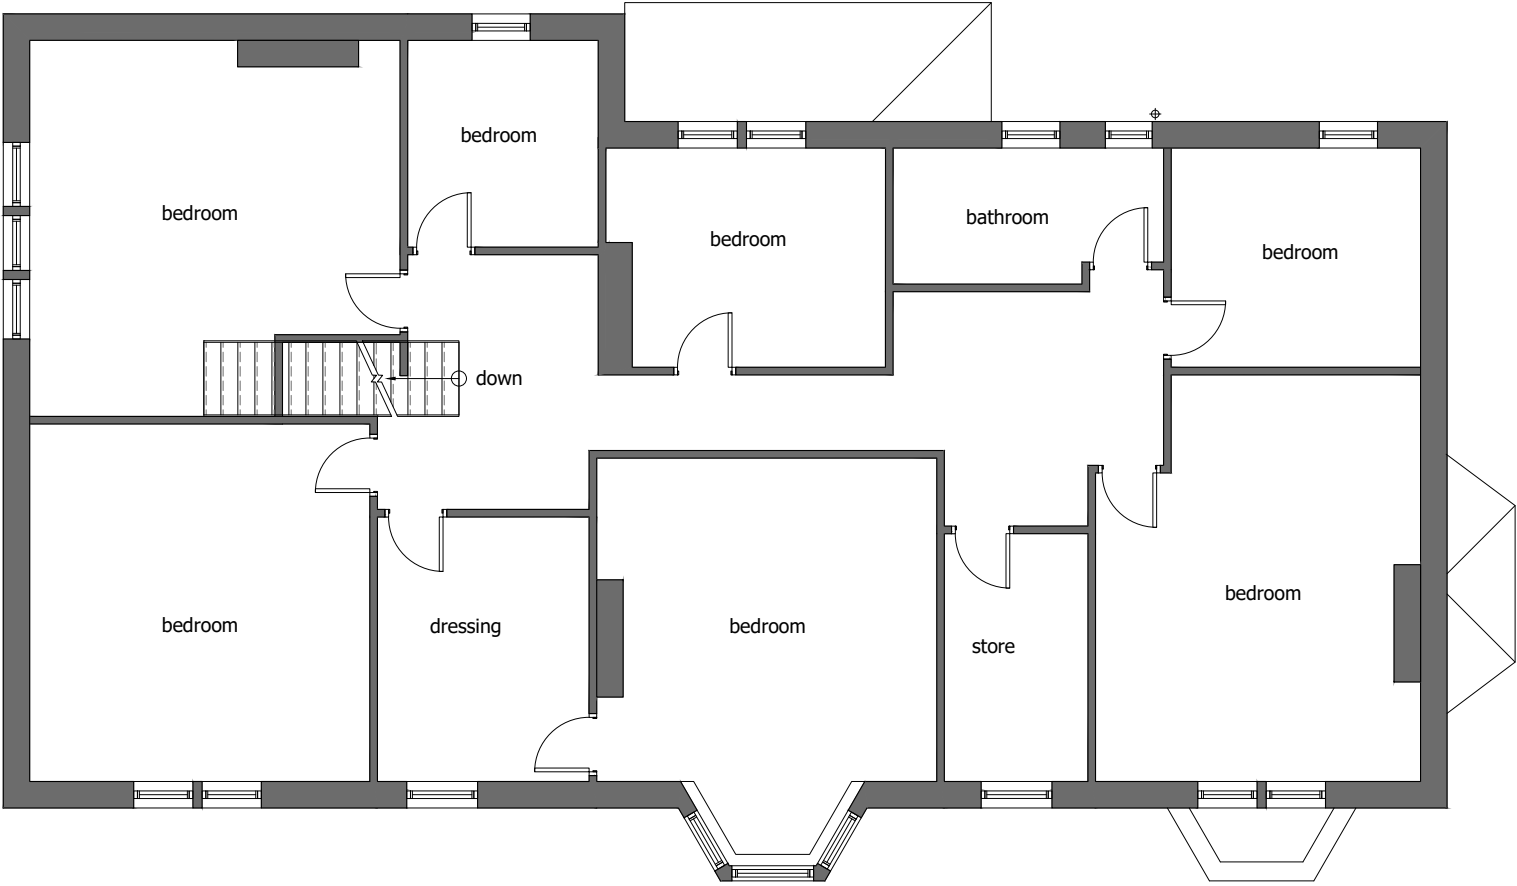

first floor plan

Mark Sharples
Red House
13 Broadhalgh
Bamford
Rochdale

Plans as Existing

work to figured dimensions

© CJ Partnership owns the copyright of this design / drawing which must not be reproduced in whole or in part without the written permission of CJ Partnership

contract no	drawing no	revision
3609	09	A
drawn by	date	scale @ A3
	October 2021	1:100

Revisions:
A. Room notation added.PDC.October 2022

Blue Pit Mill Queensway
Castleton Rochdale OL11 2PG

+44 (0)1706 631347

info@cjpartnership.com

www.cjpartnership.com

