




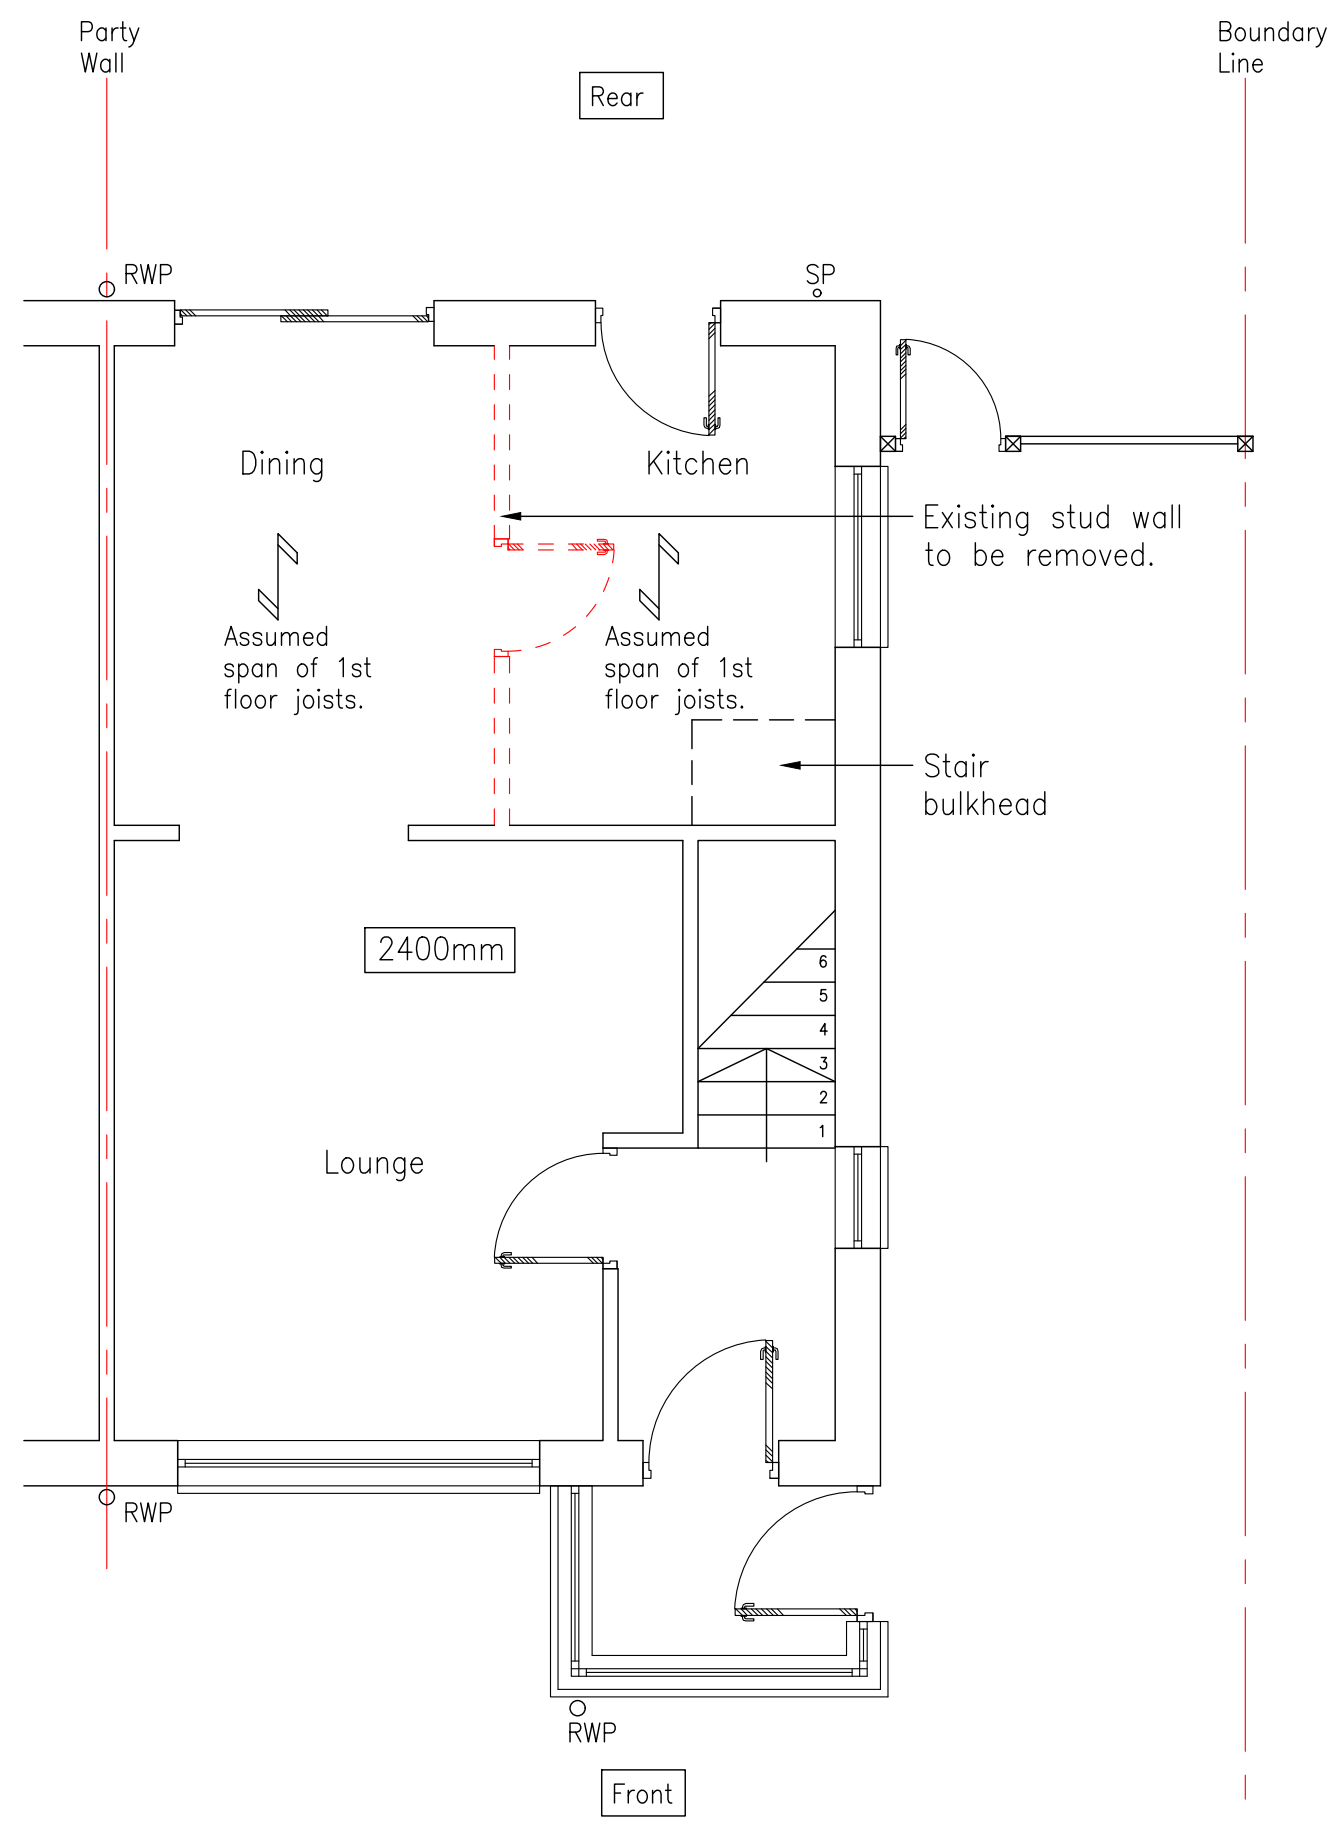


PLAN — EXISTING GROUND FLOOR
Scale 1:50 @ A1

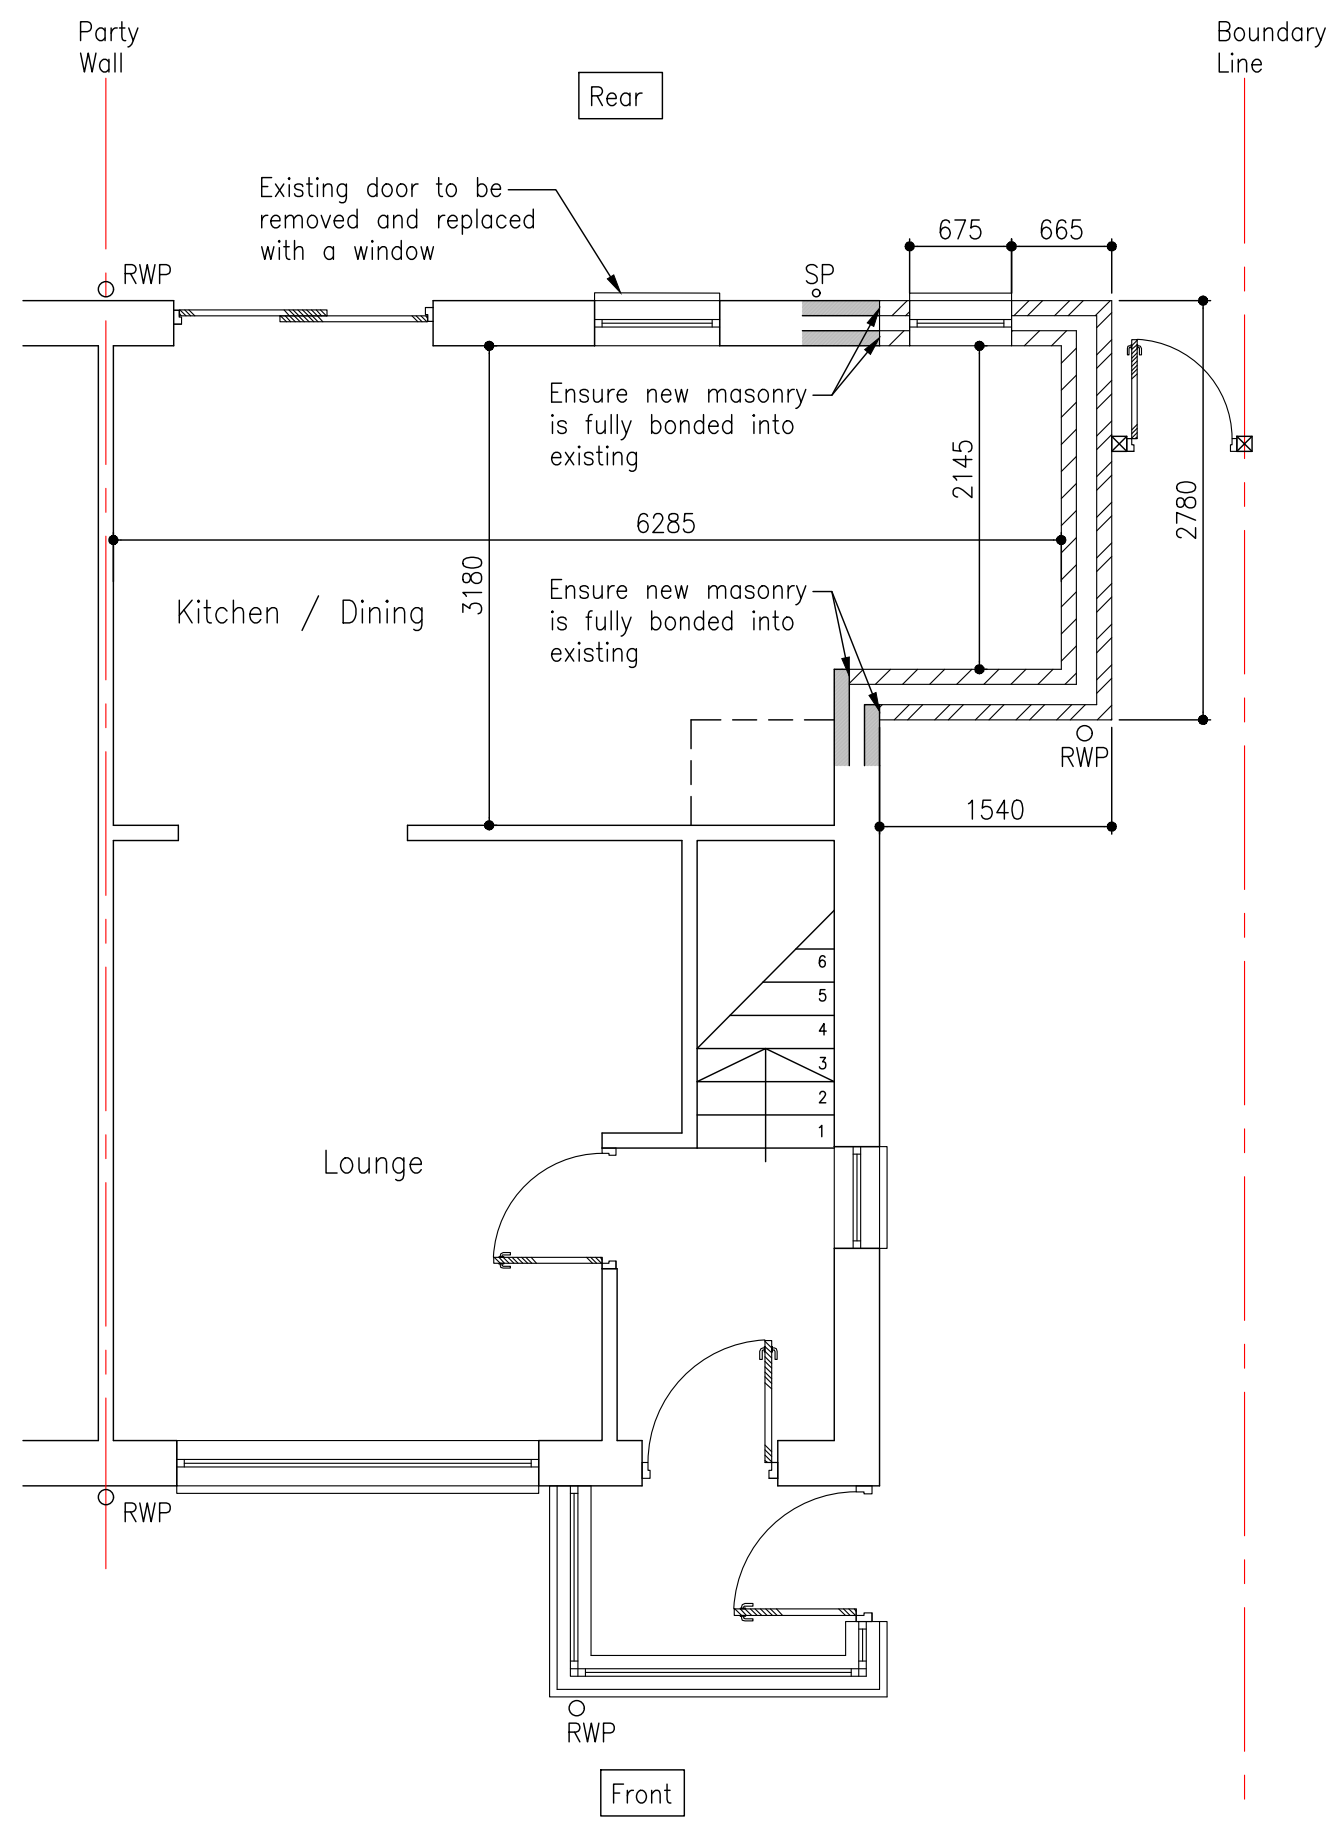

PLAN — PROPOSED GROUND FLOOR
Scale 1:50 @ A1

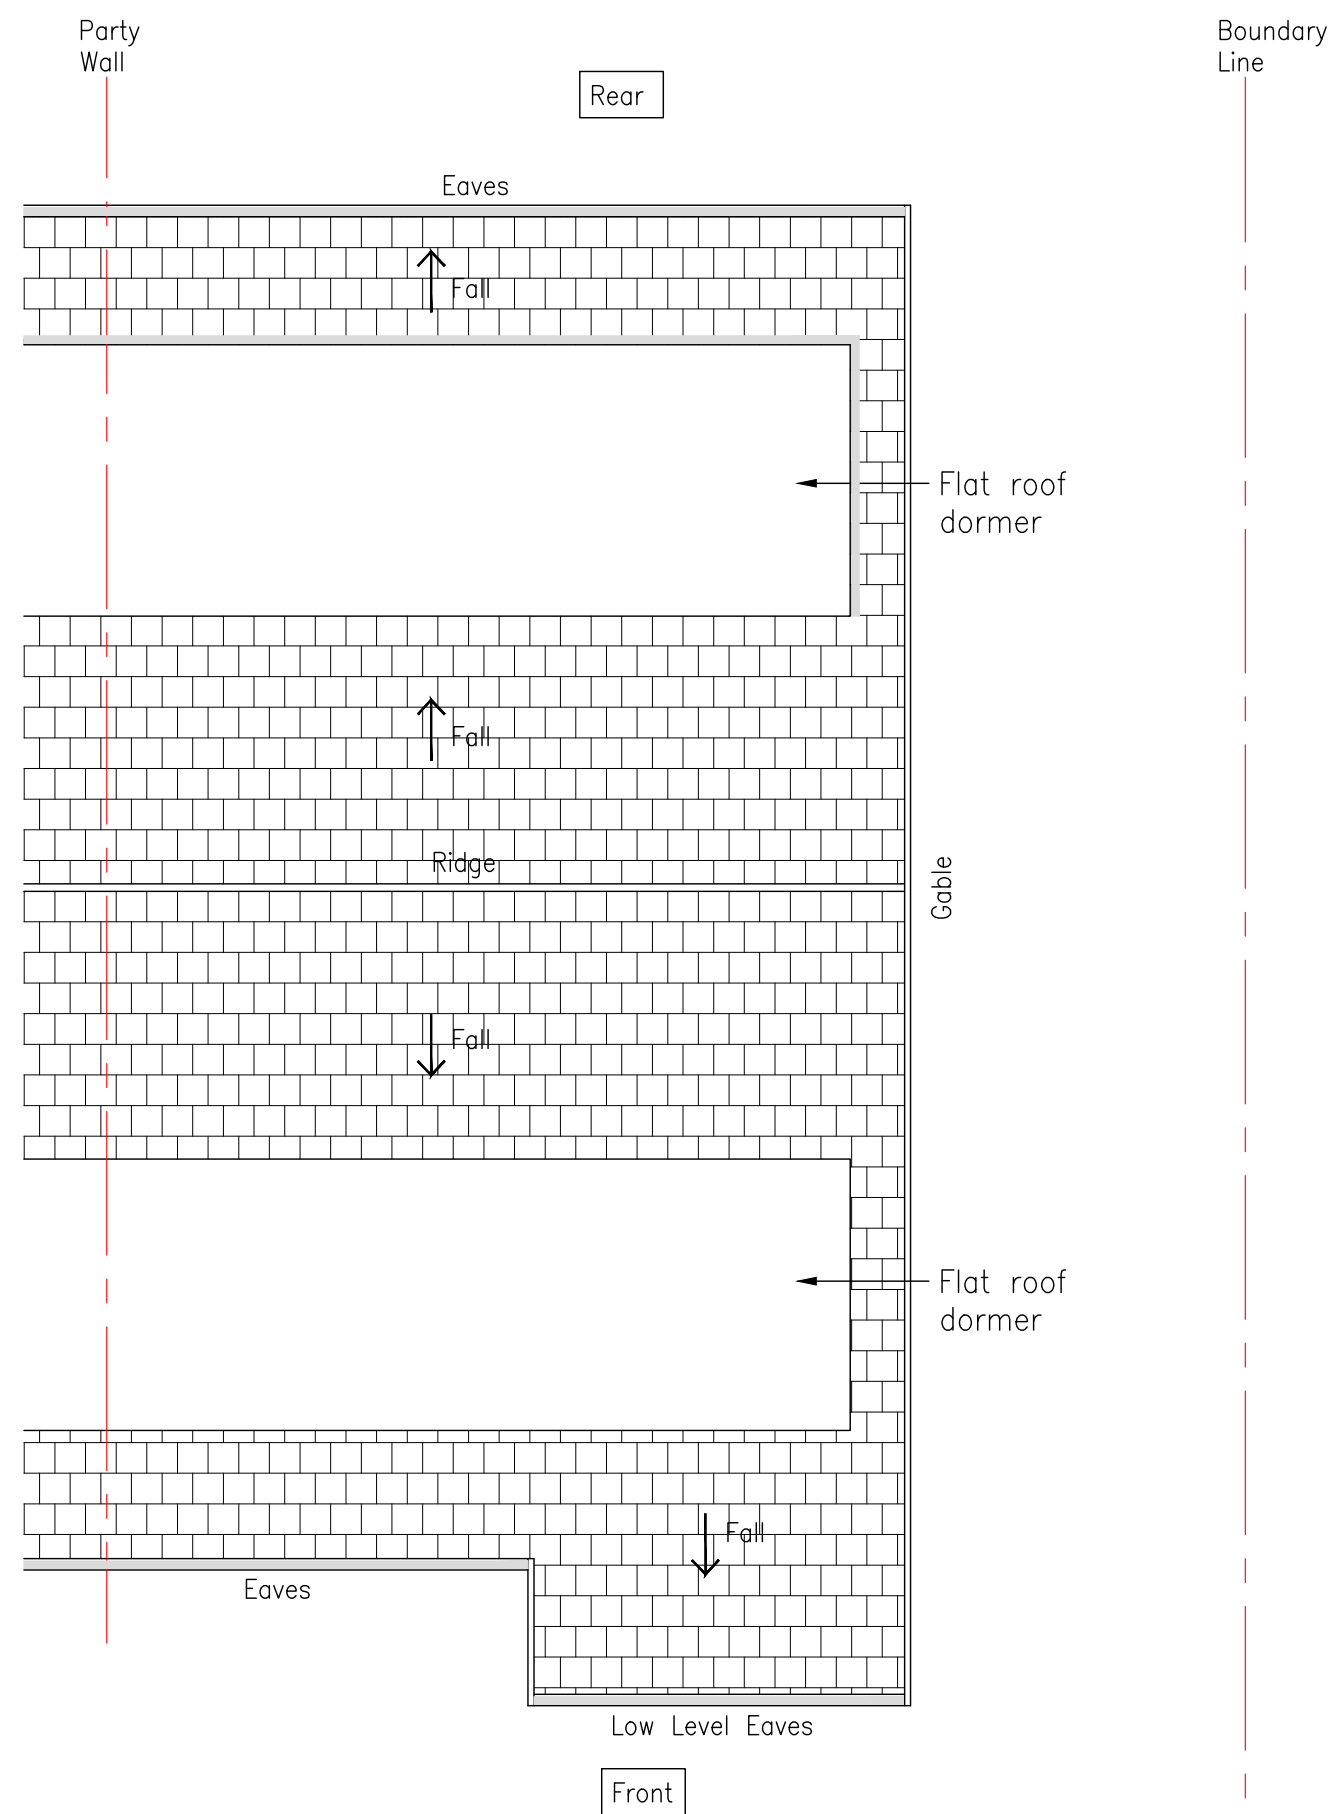

PLAN — EXISTING ROOF
Scale 1:50 @ A1

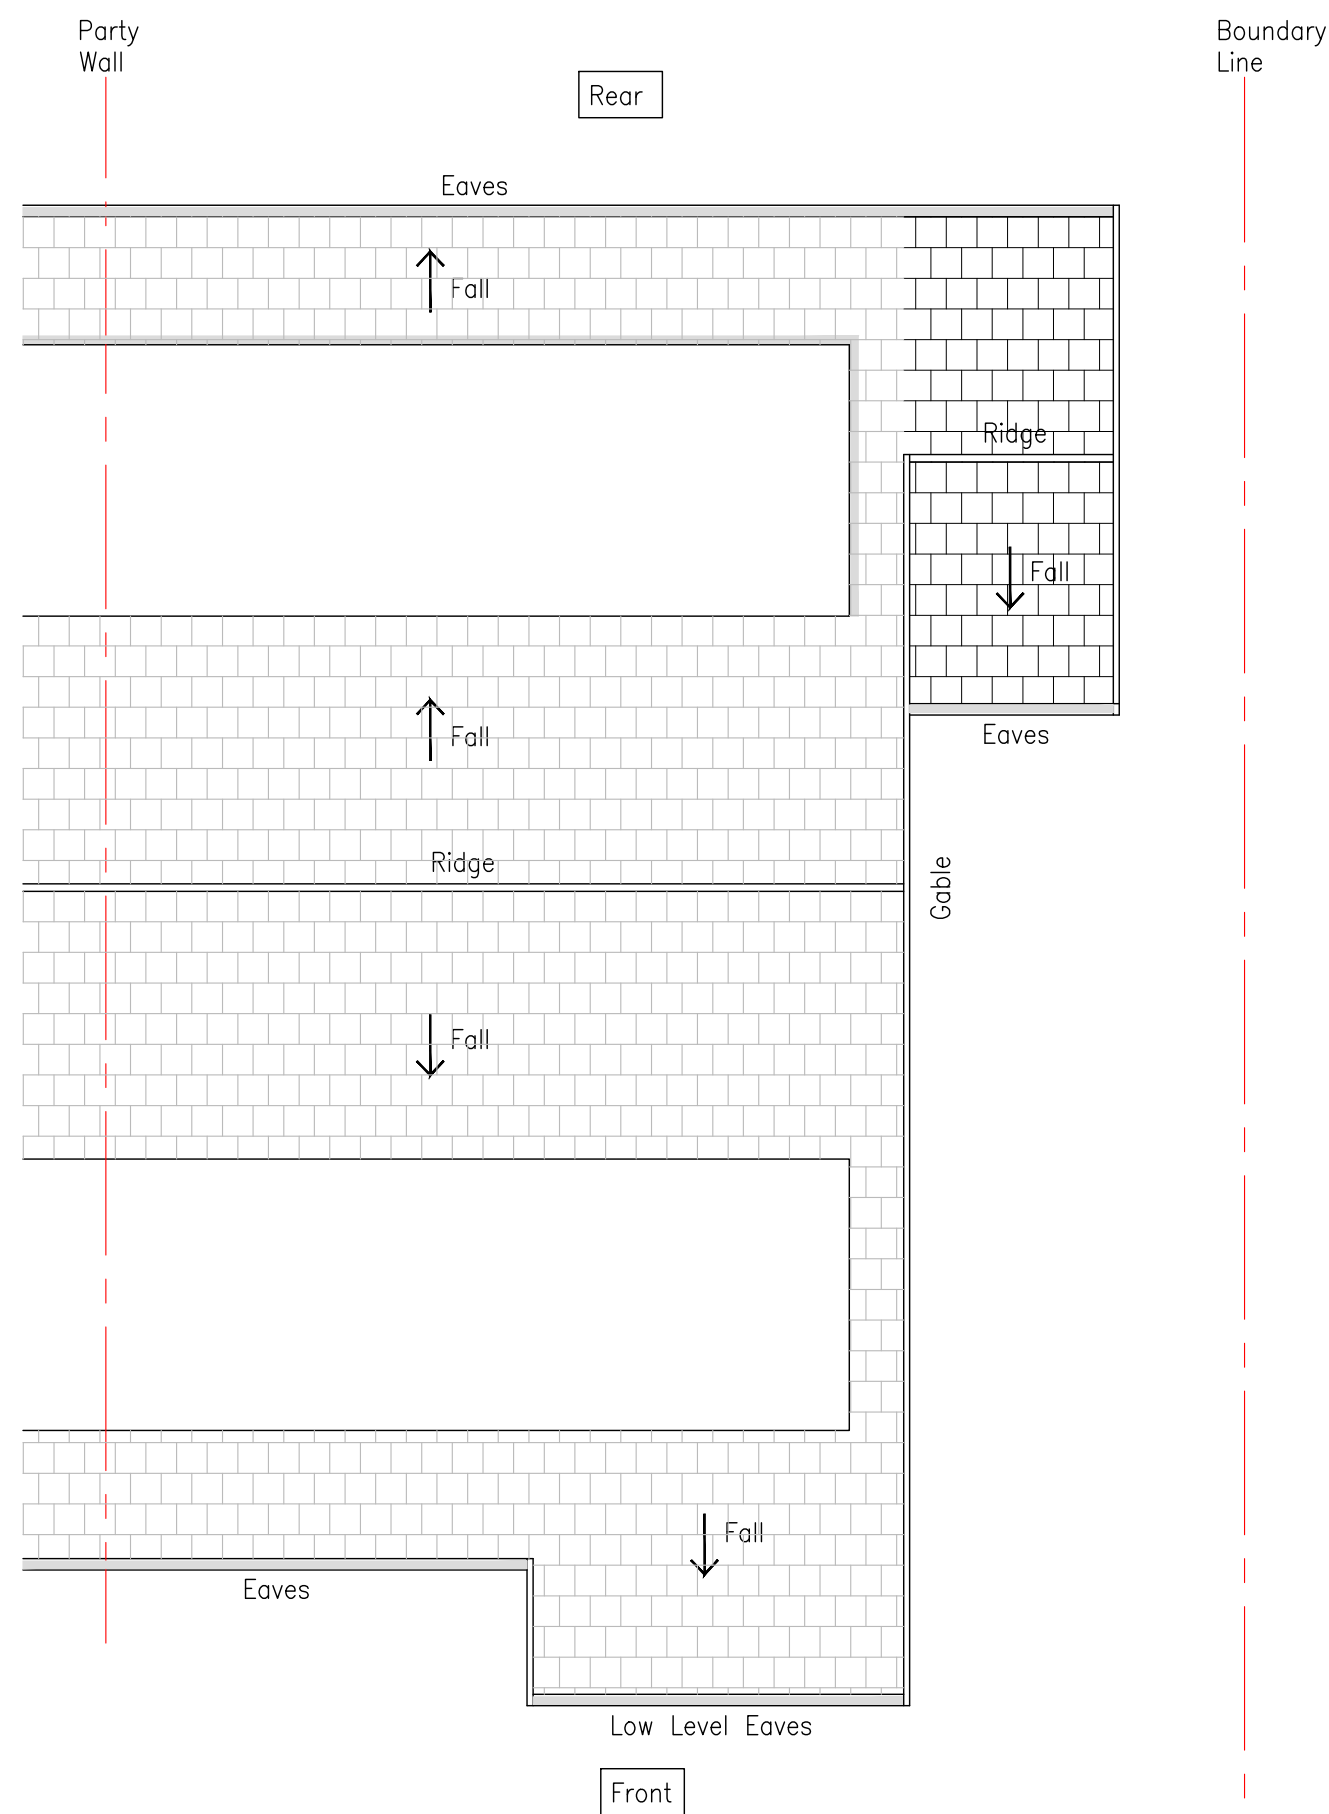

PLAN — PROPOSED ROOF
Scale 1:50 @ A1

DO NOT SCALE FROM THIS DRAWING. USE GIVEN DIMENSIONS ONLY.
ALL DIMENSIONS ARE TO BE CHECKED ON SITE BY THE CONTRACTOR.
ANY DIMENSIONAL DISCREPANCIES TO BE REPORTED BACK TO HEALEY CONSULTING PRIOR TO PROCEEDING WITH CONSTRUCTION

REV	DATE	BY	DETAILS OF REVISION
ARCHITECT / CLIENT			
CRAIG RAWLINSON			
PROJECT			
26 FAIRFAX DRIVE			
LITTLEBOROUGH			
OL15 8RA			
TITLE			DRAWN BY
EXISTING & PROPOSED			JTB
GROUND FLOOR & ROOF PLANS			DATE
SIDE EXTENSION			09.05.2023
DRAWING NO.			SCALE
HC-23196-(60)-03			SHOWN @ A1
REVISION			REVISION
			—
HEALEY CONSULTING Brunel House 63 Dale Street Milnrow Rochdale OL16 3NJ Tel: 01706 343961 Fax: 01706 343981 email: office@healeyconsulting.co.uk copyright: Healey Consulting			
 HEALEY consulting structural engineering consultants			