


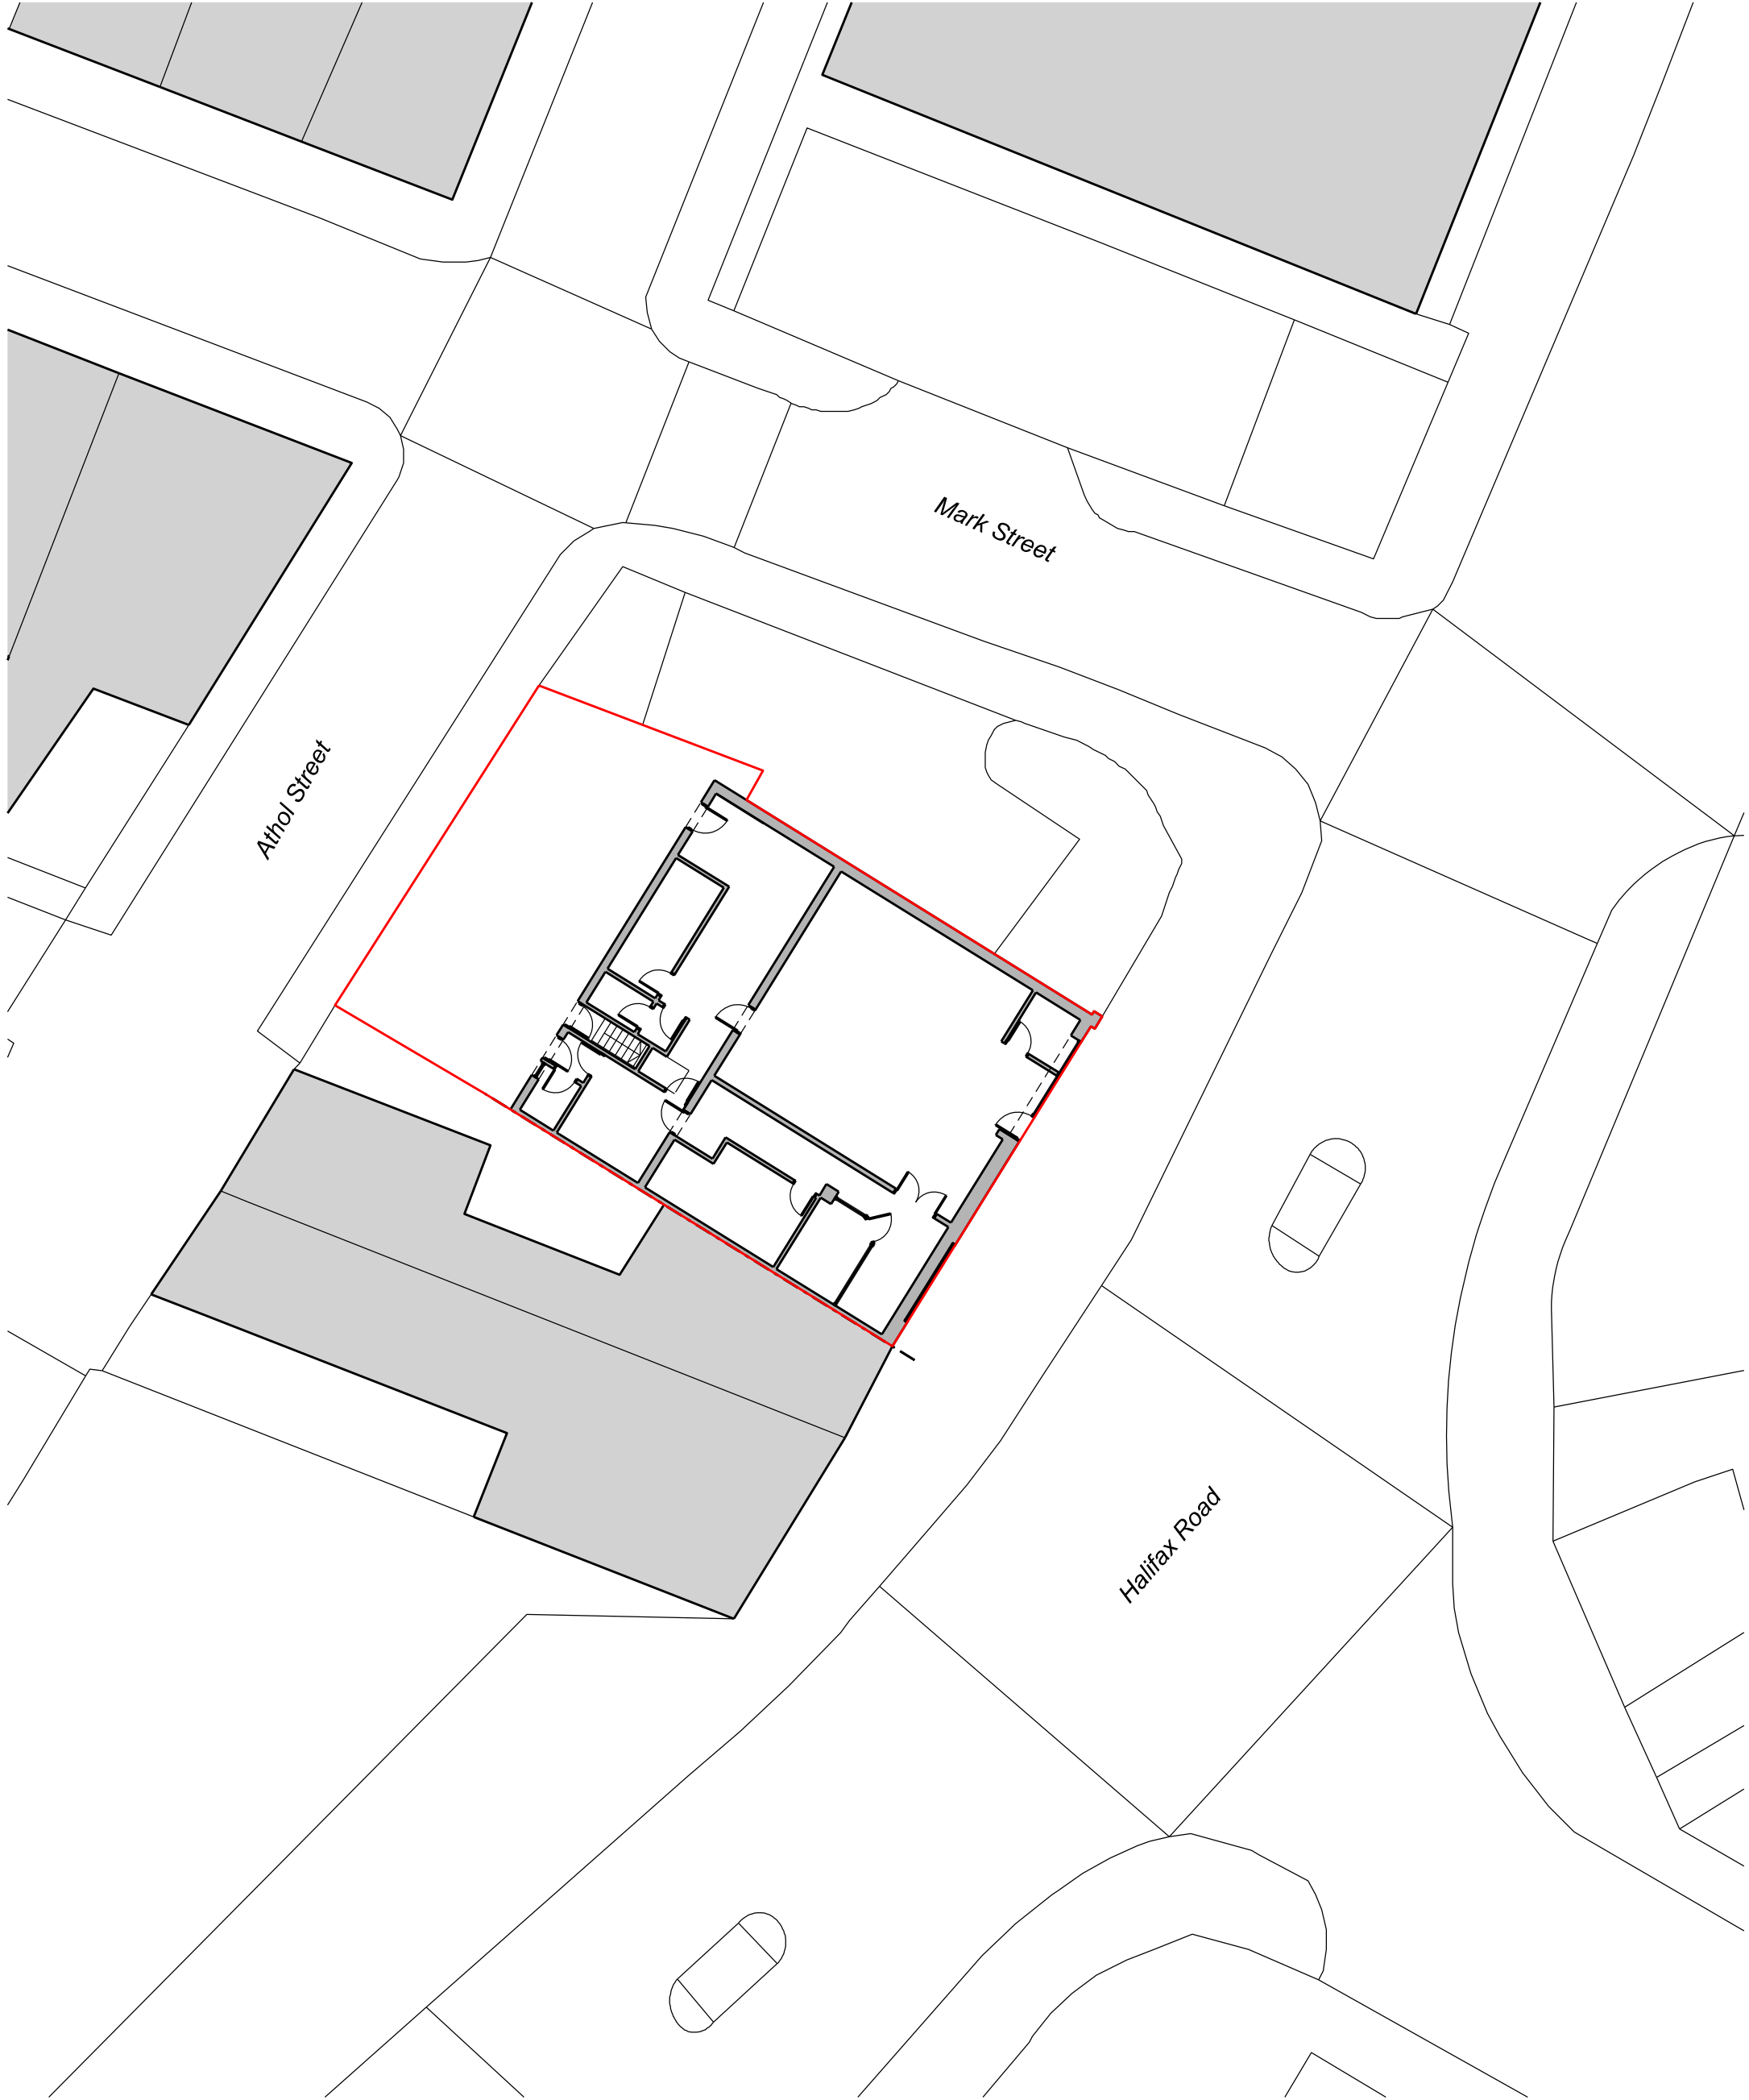


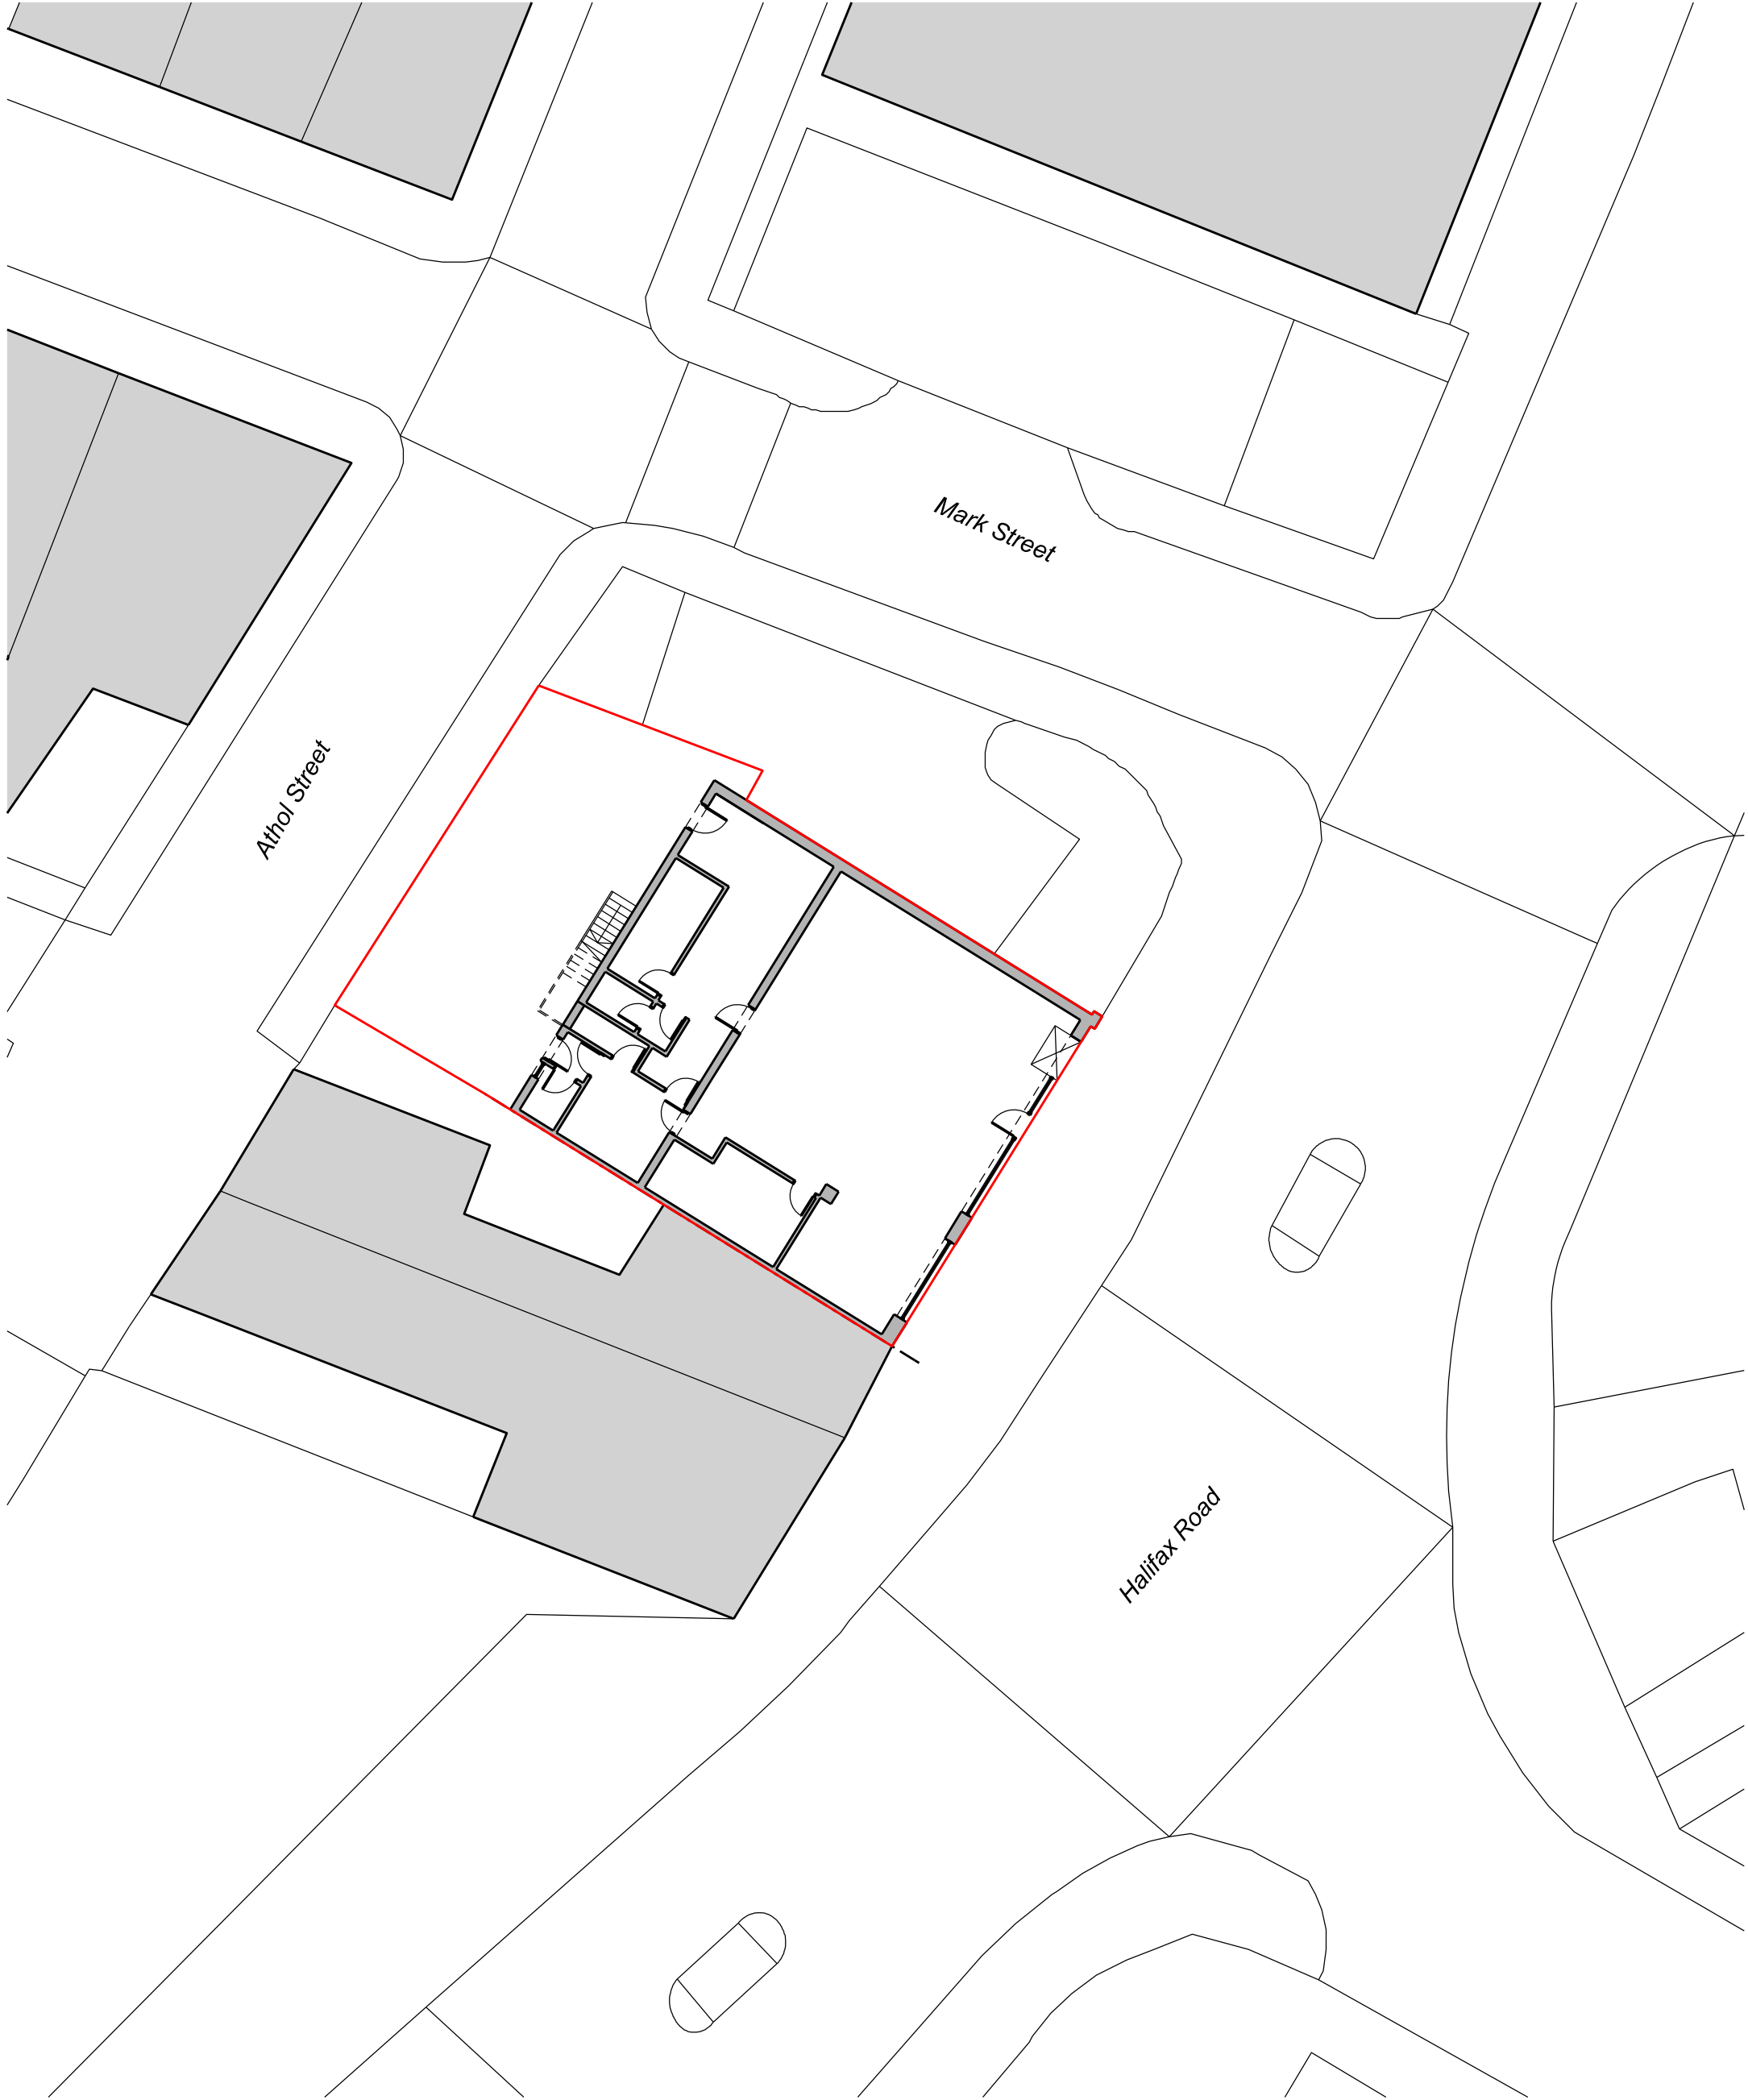

Existing Site Plan

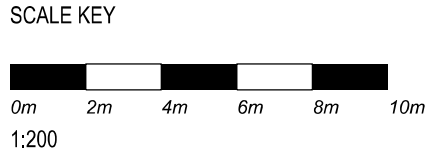

Proposed Site Plan

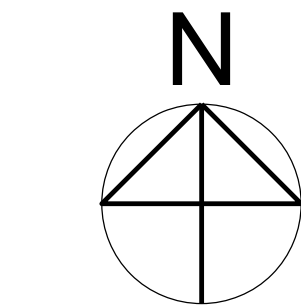

No		Date
Amendments		
Do not scale this drawing All given dimensions are in millimetres Contractors must check all dimensions from site This drawing is copyright and is for use on this site only		
Project 4Court Pharmacy		
Title Existing/Proposed Site Plans		
Job No. 1091	Drawing No. L002	
Amendment:	Scale @A1: 1/200	
Status	PLANNING	