



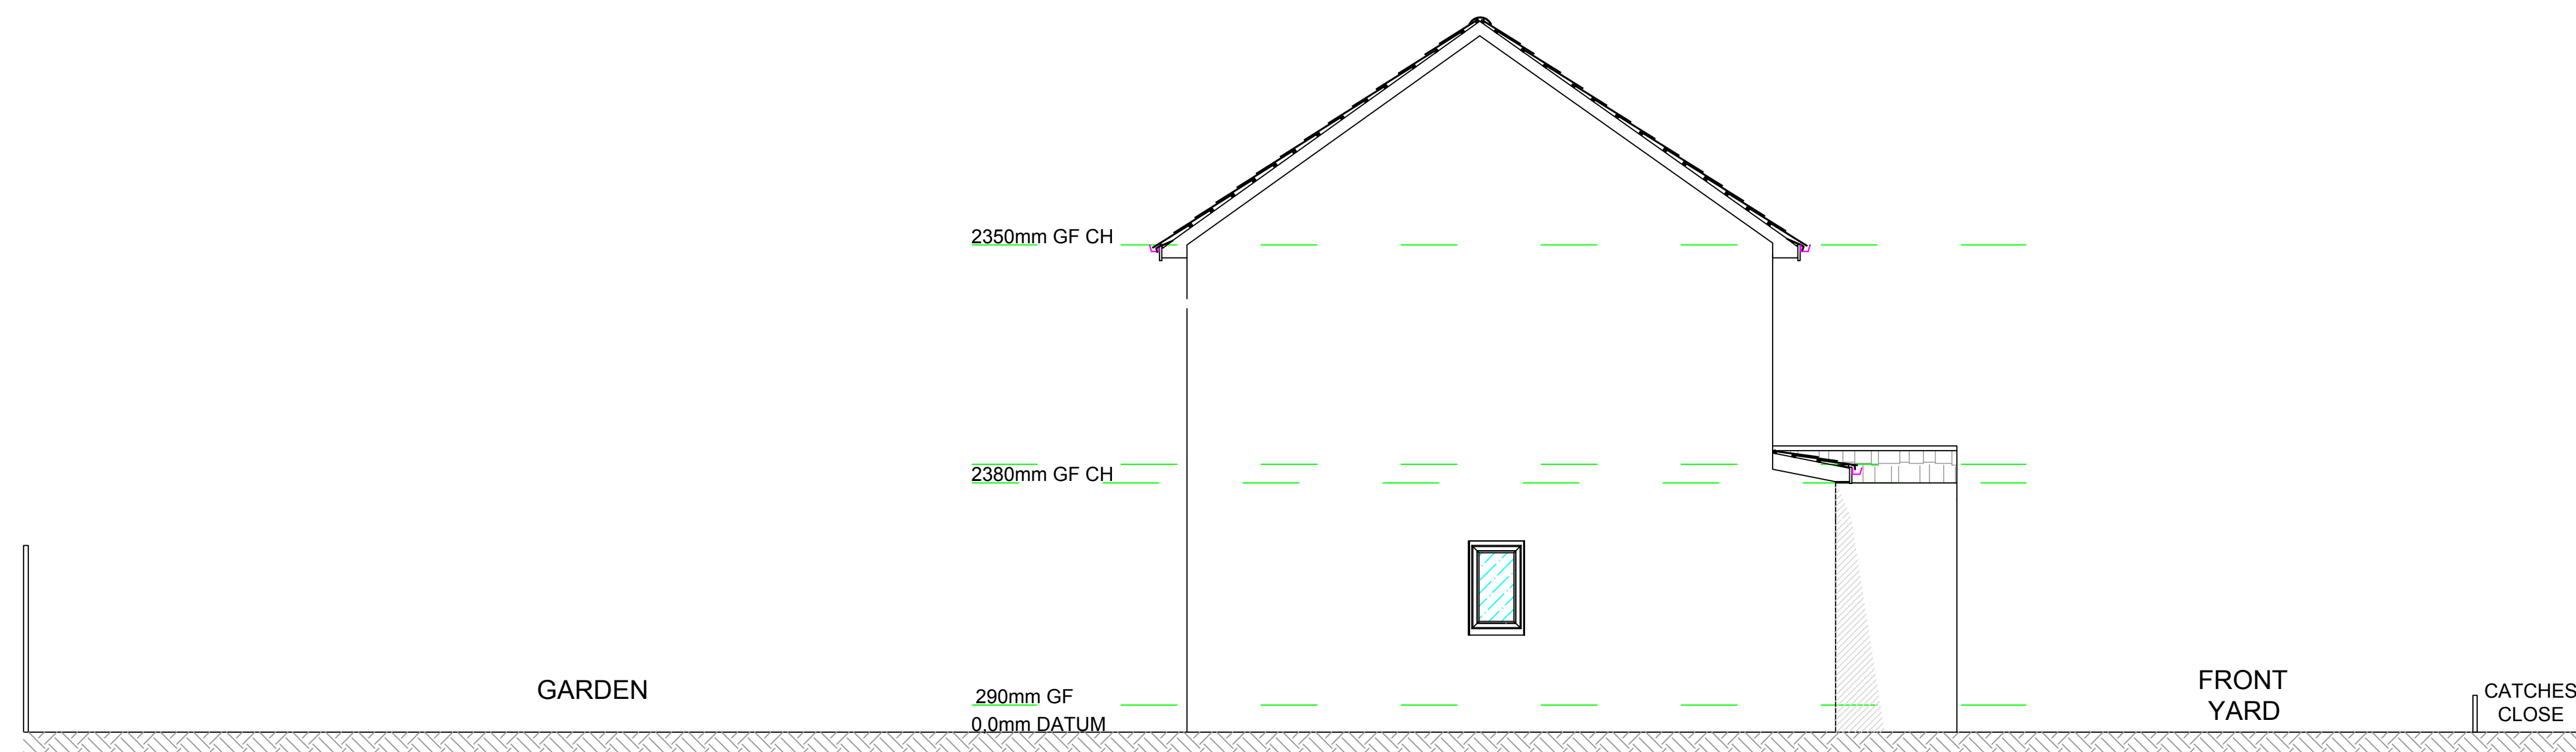

PROPOSED ELEVATION A 1:50 @ A1

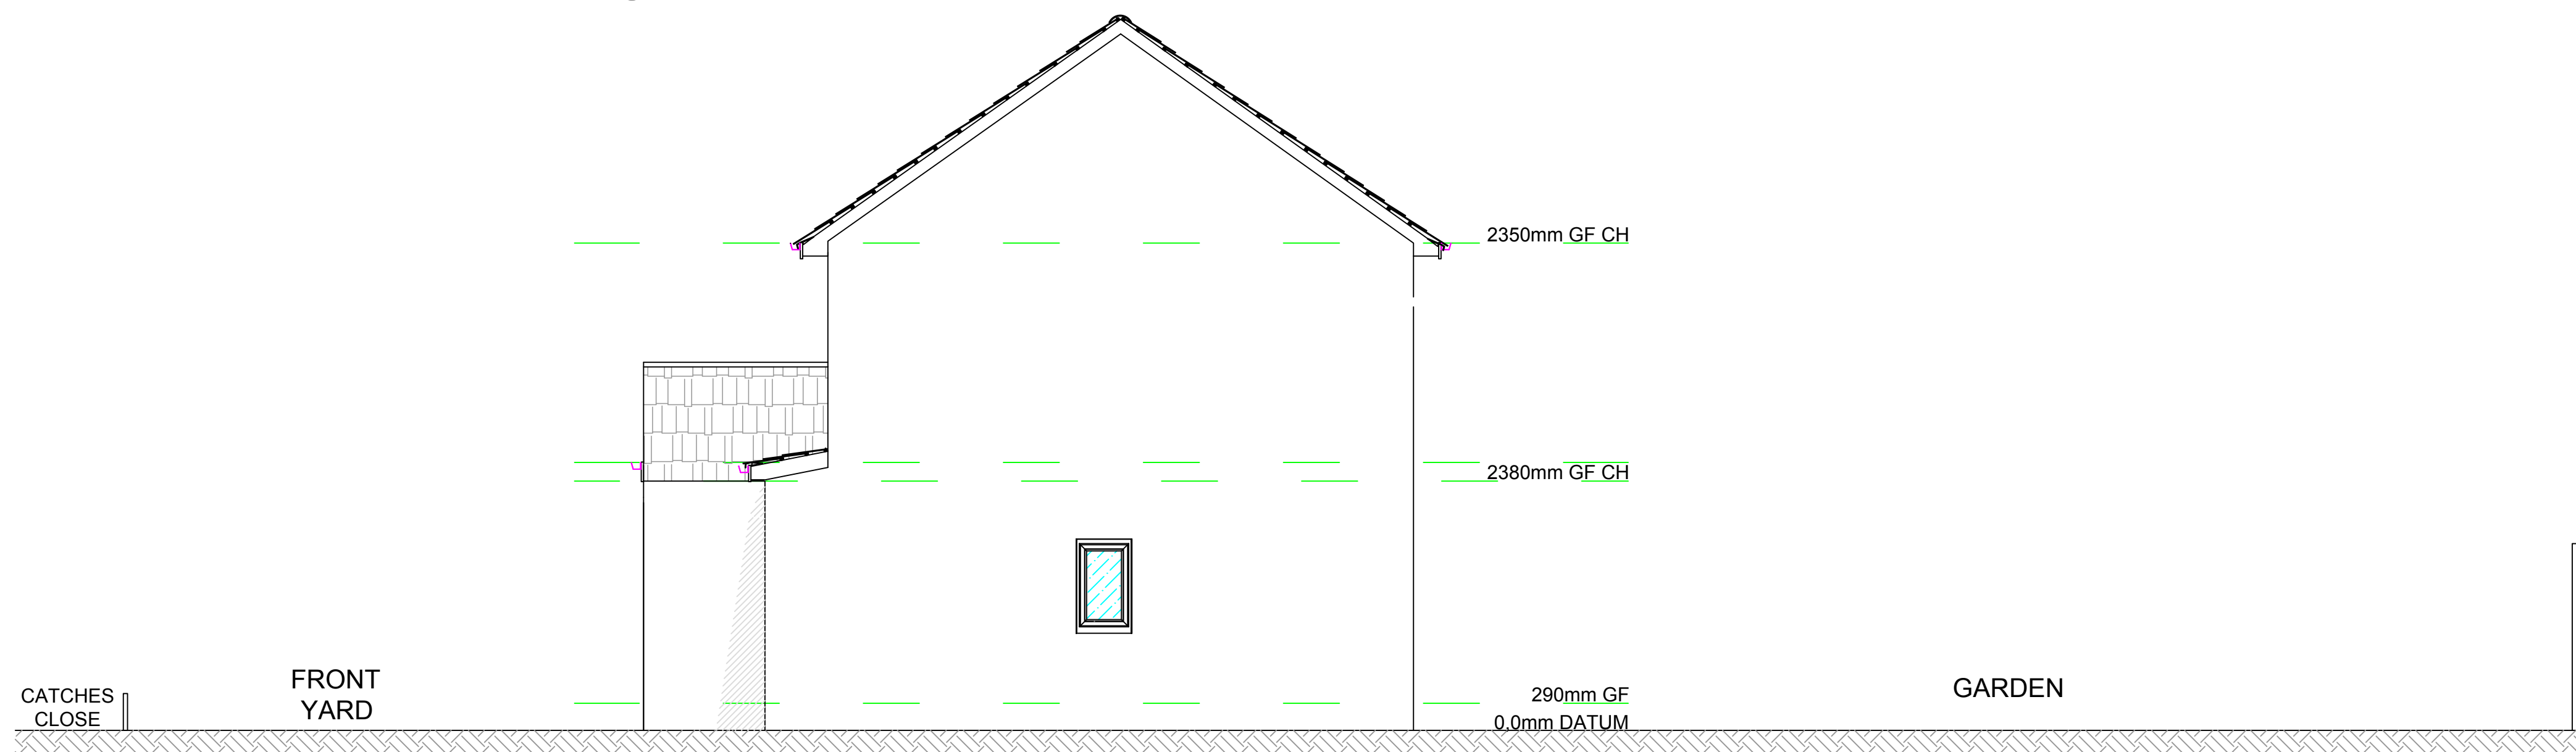


PROPOSED ELEVATION B 1:50 @ A1




PROPOSED FRONT ELEVATION 1:50 @ A1




PROPOSED REAR ELEVATION 1:50 @ A1

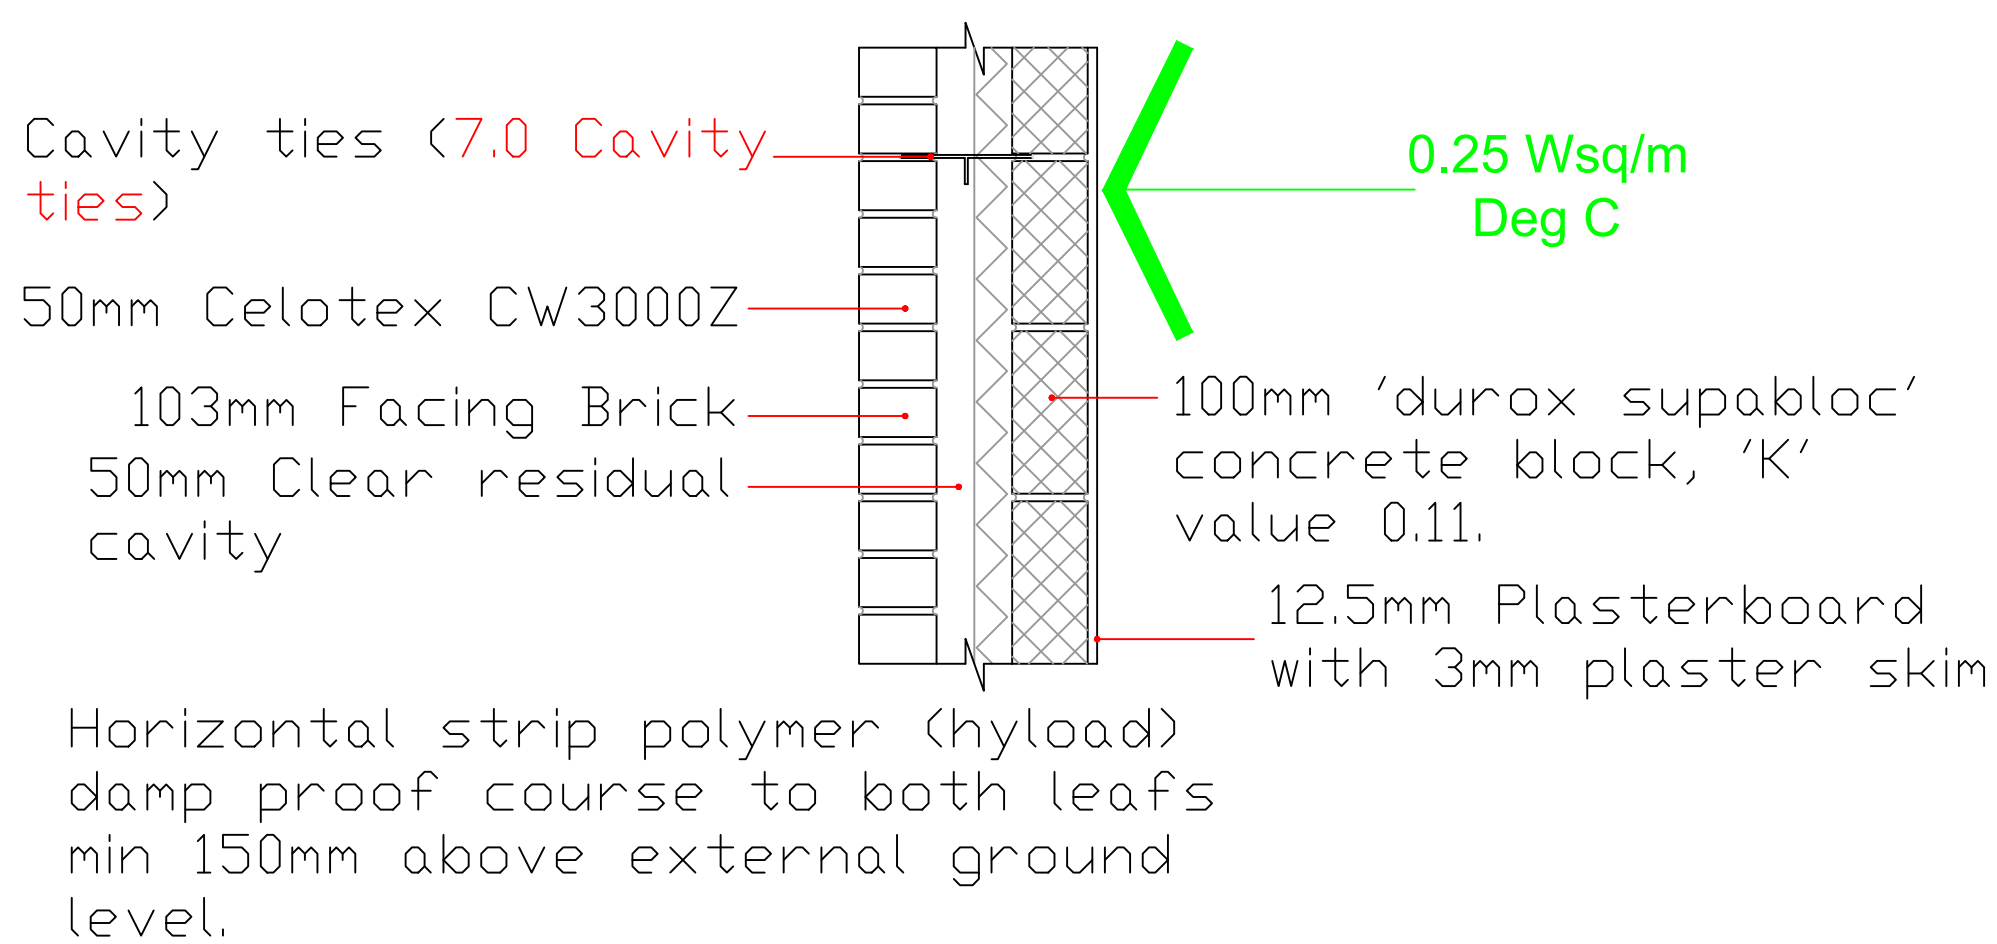

PARTIAL FILL CAVITY WALL
1:10 @ A1

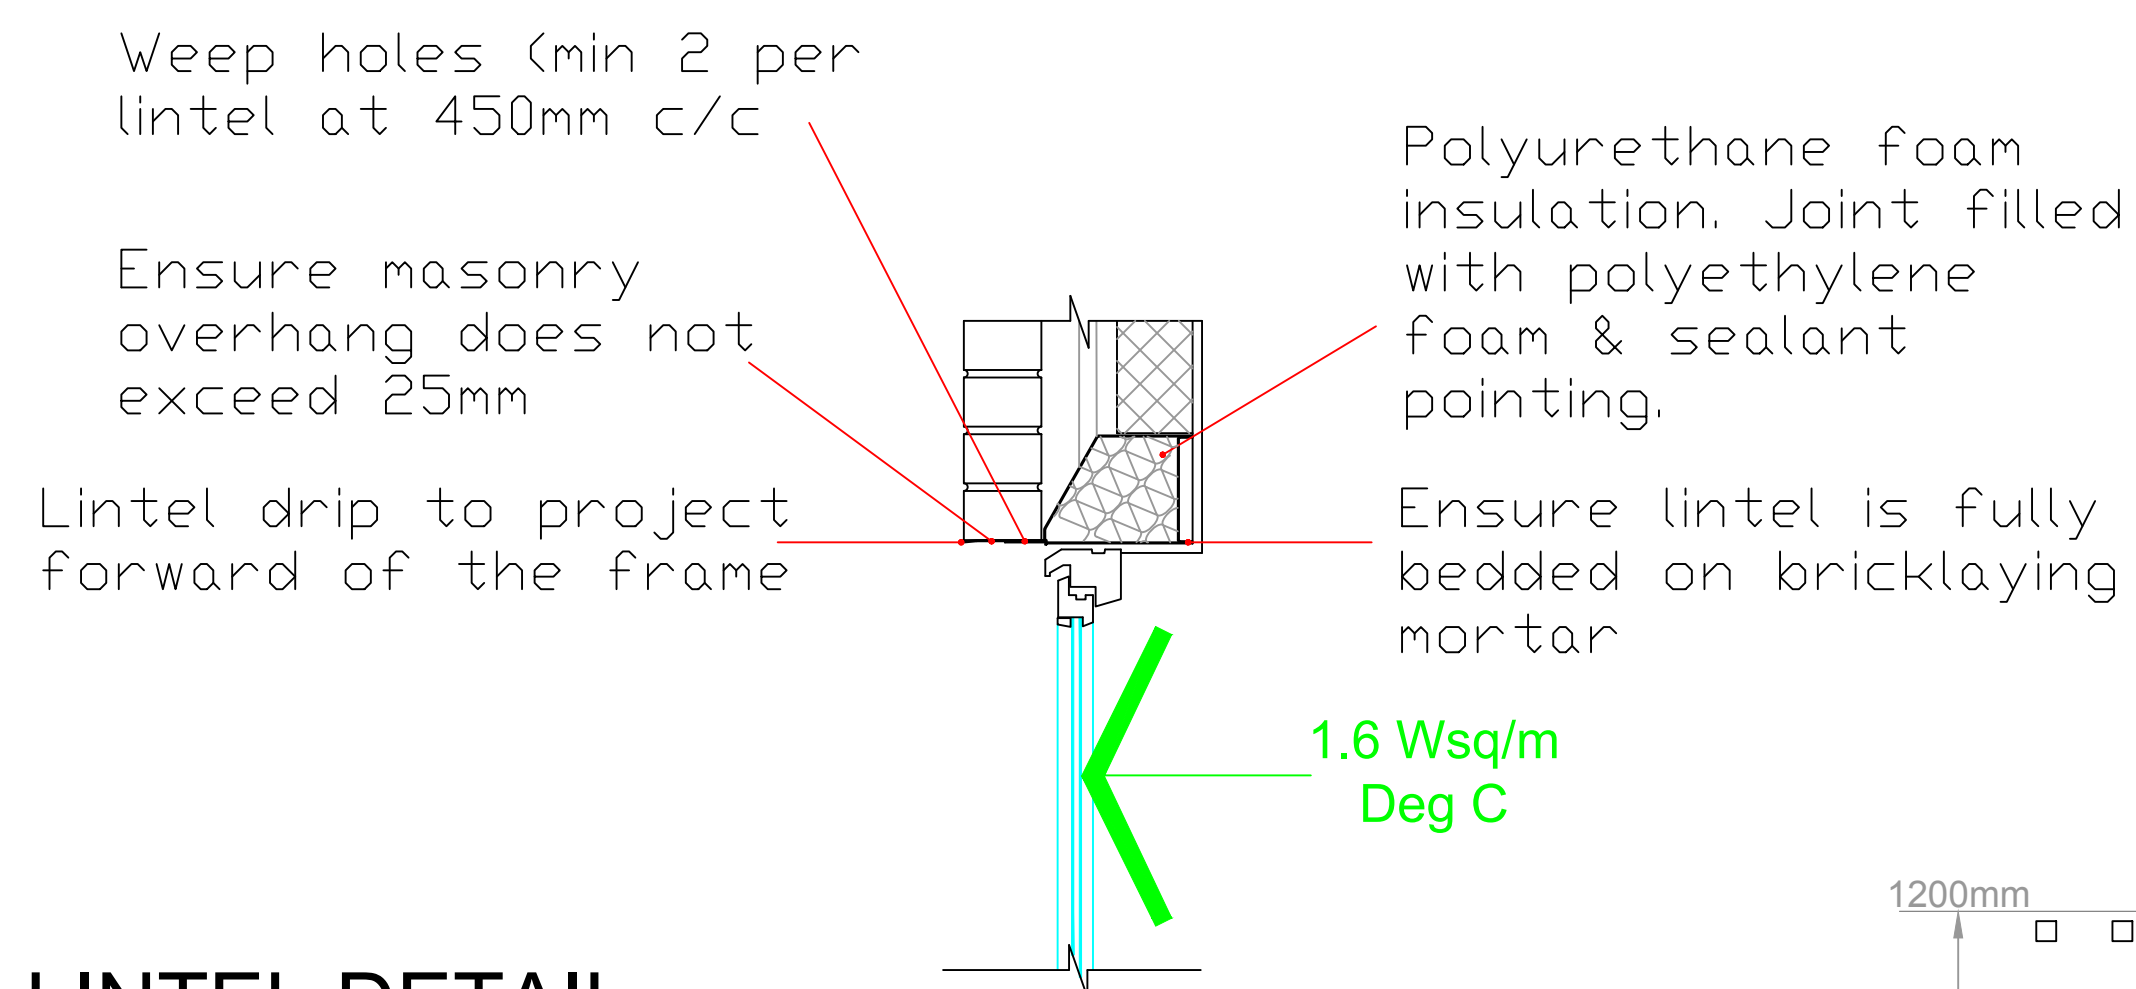

LINTEL DETAIL
1:10 @ A1

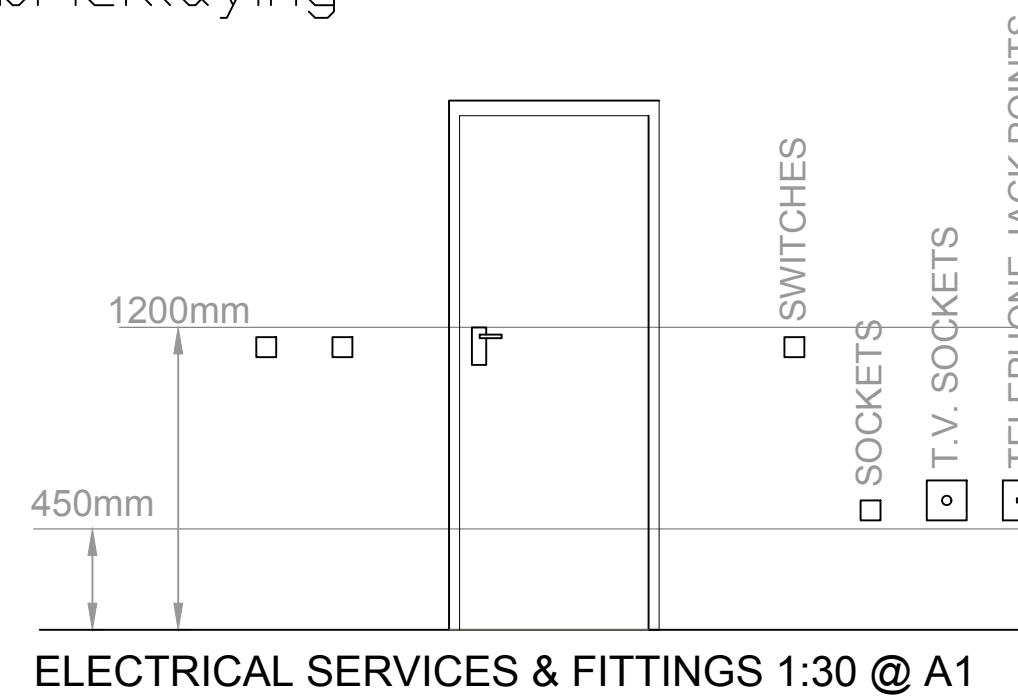

ELECTRICAL SERVICES & FITTINGS 1:30 @ A1

NU-FIT

ARCHITECTURAL DESIGN LTD

Rev.	Revision details	By	Chk.	App.	Date

NOTE TO CONTRACTOR: DO NOT SCALE FROM THIS DRAWING

Client

1 CATCHES CLOSE, ROCHDALE

Project

DOUBLE STOREY REAR EXTENSION.

Title

PROPOSED ELEVATIONS

Drawn by

Date

Checked by

Date

Approved by

Date

Purpose of issue
PLANNING.

Scale
1:50 @ A1

Drawing No.
BUILDING/26158192-D