




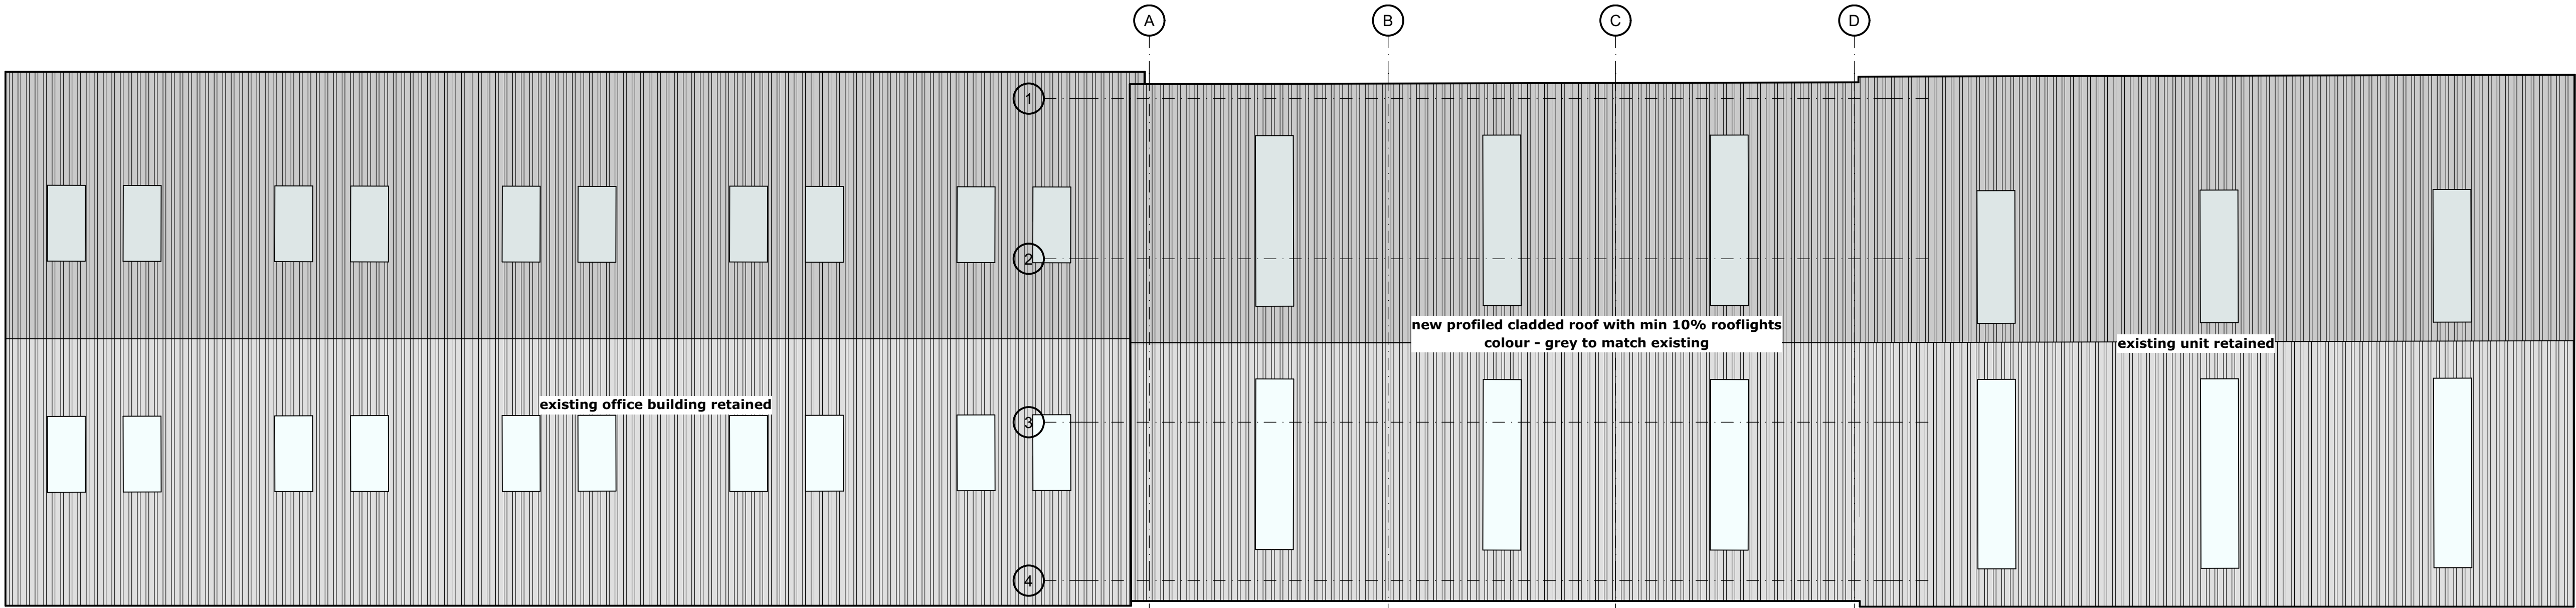


proposed roof plan

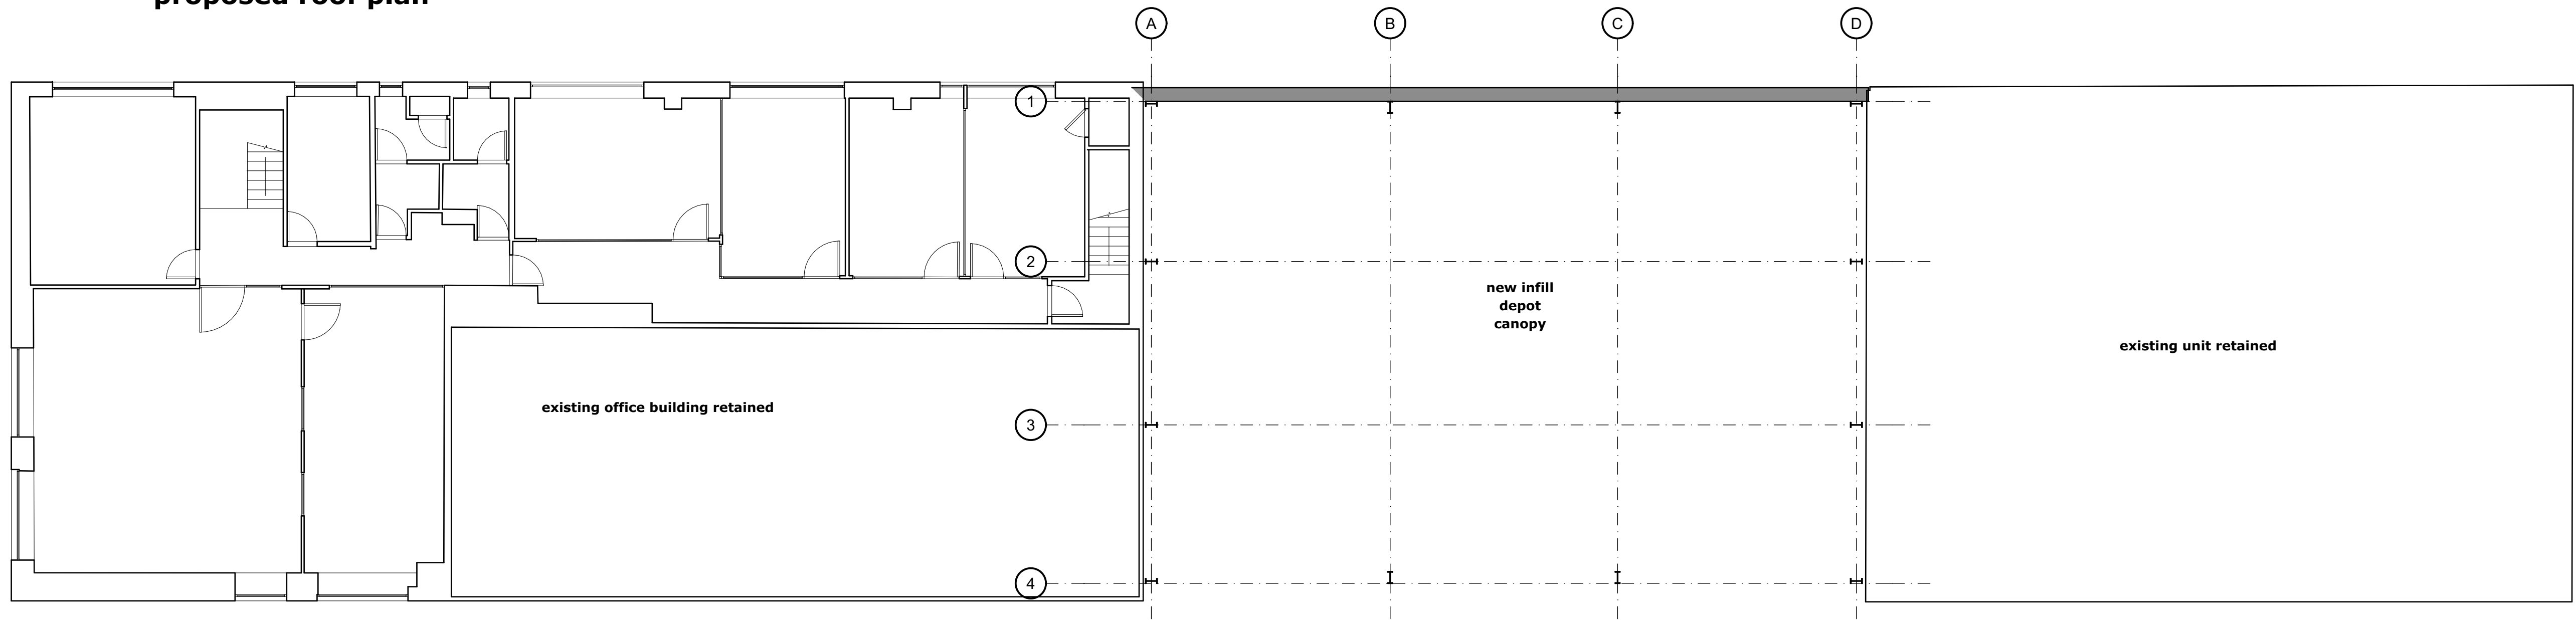

proposed first floor plan

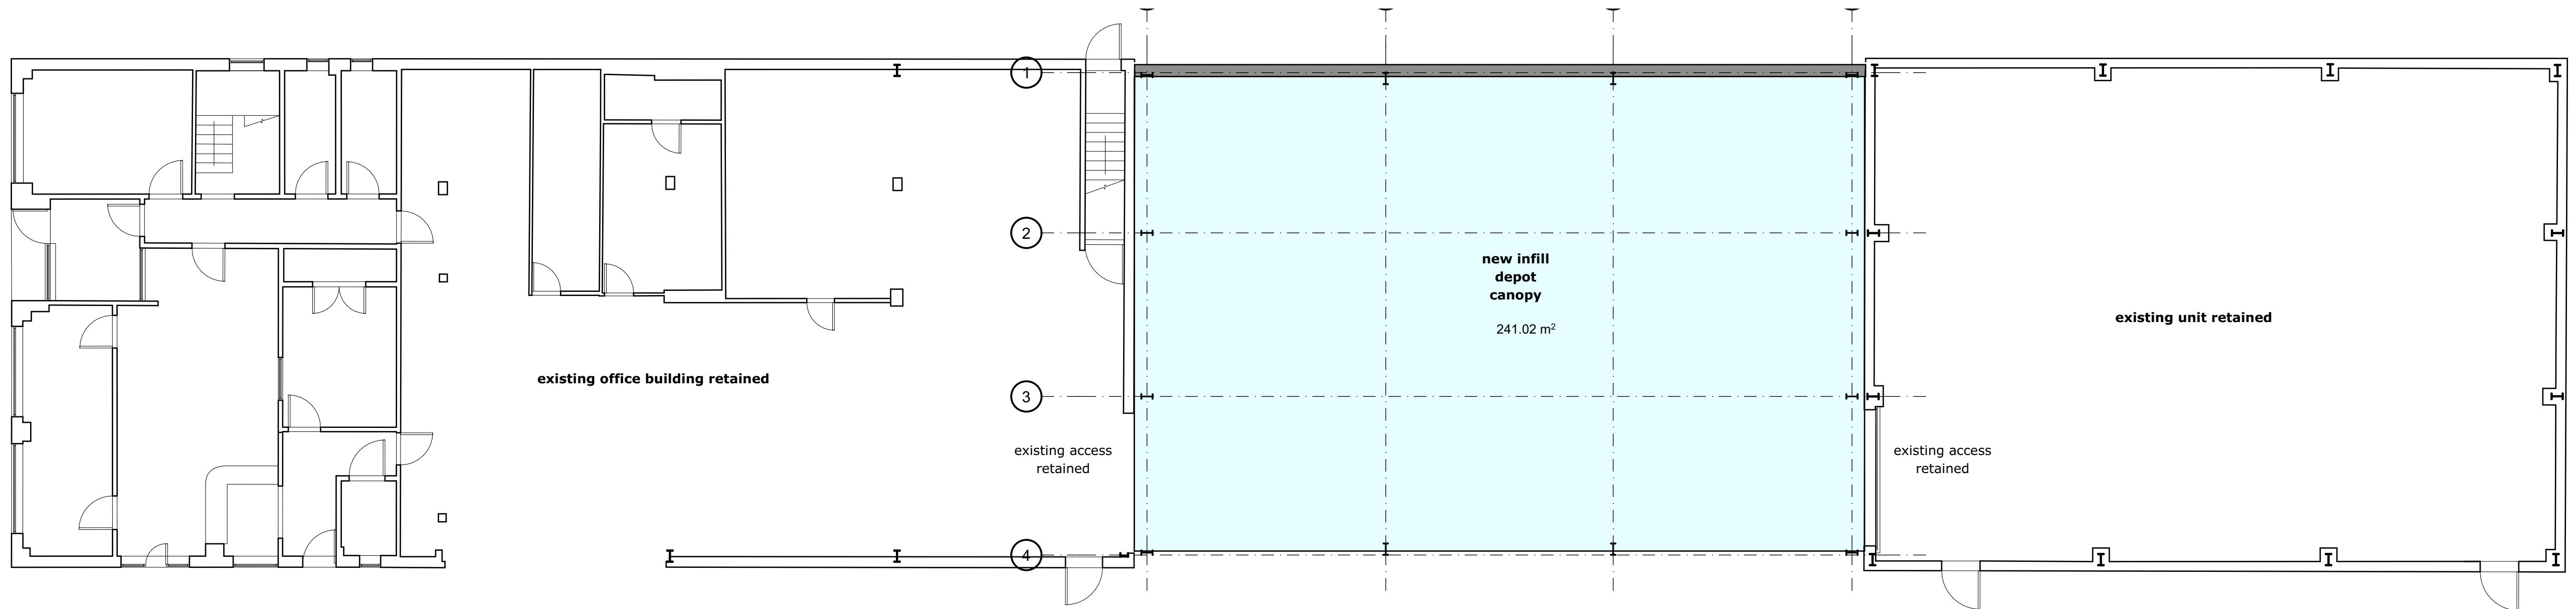

proposed ground floor plan

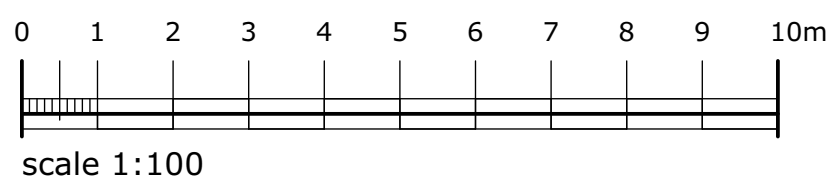

revision notes			
rev	date	by	description
01	17.02.25	lg	original issue
02	17.02.25	lg	amended to suit canopy design



campbell driver partnership
Suite 25, Unit 2
Northlight House
Pensfield Road
Blenfield
Nelson
BB9 5FL
01254 297700
www.cdparchitects.co.uk

client: crown oil

project: oil centre canopy
bury new road , bury, BL9 7HY

sheet: proposed floor plan			
drawing no:	25.105.00-CDP-ZZ-DR-A-2002	sheet	P02
scale:	1:100 @ A1	status:	WIP
date:	27.01.25	drawn by:	lg