



PURPOSE OF ISSUE	scheme design Planning only
- Figured dimensions to be followed in preference to scale - All dimensions shall be verified by the Contractor(s) on site prior to work commencing and relevant orders being placed. - Any discrepancies to be brought to the attention of the Contract Administrator for instructions prior to proceeding. - this drawing is the copyright of ADF STUDIO	


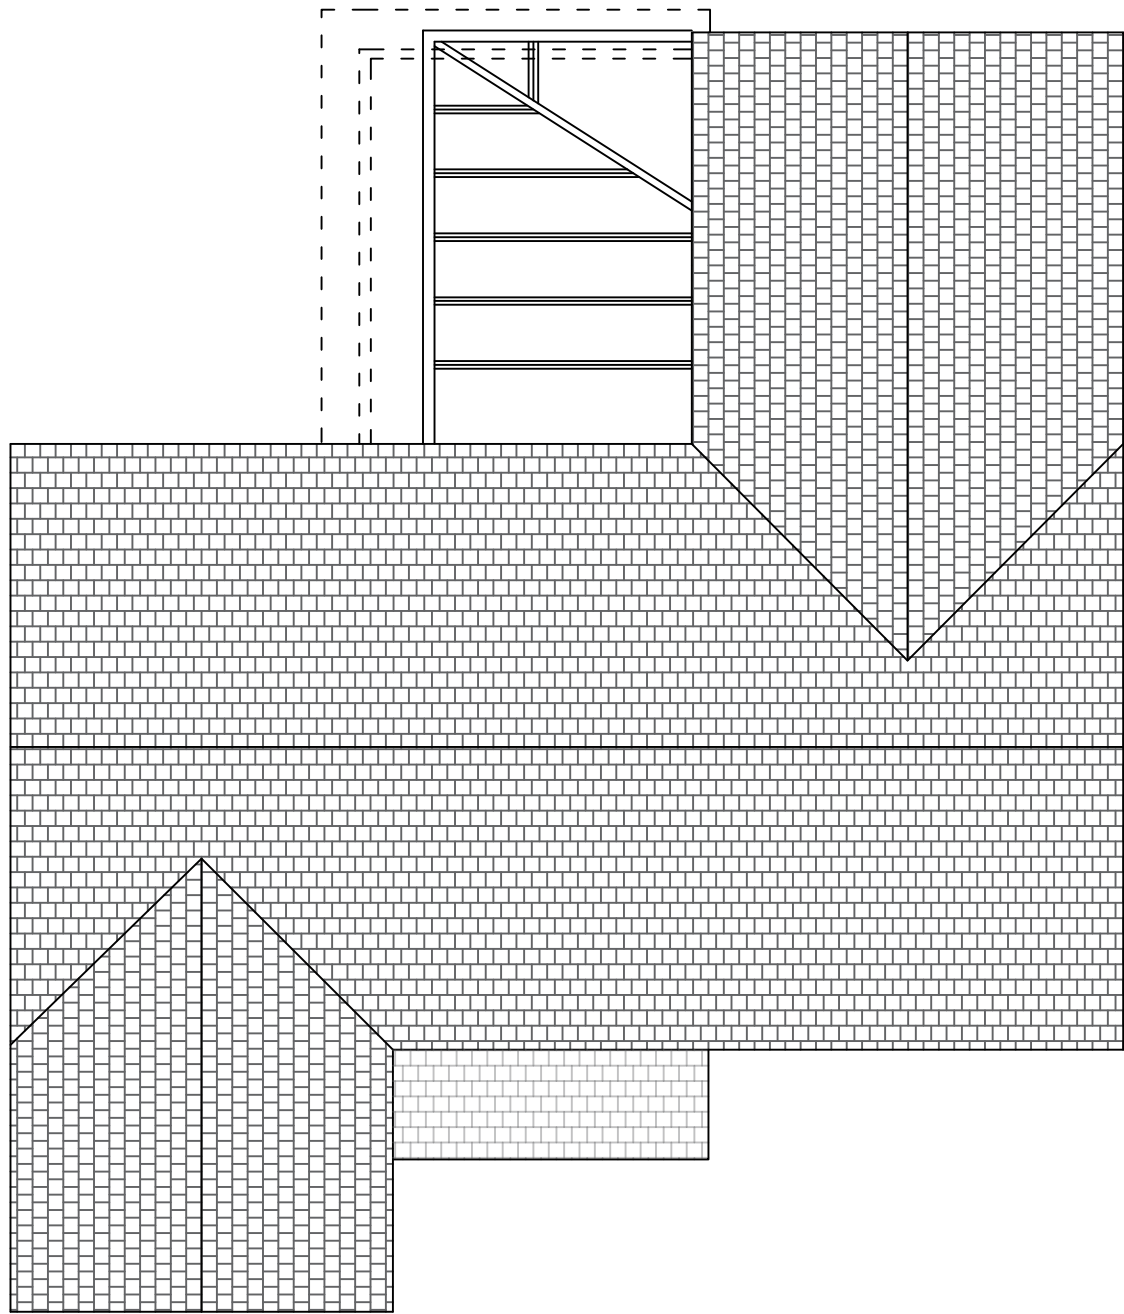


Existing Roof Plan

Proposed
new conservatory

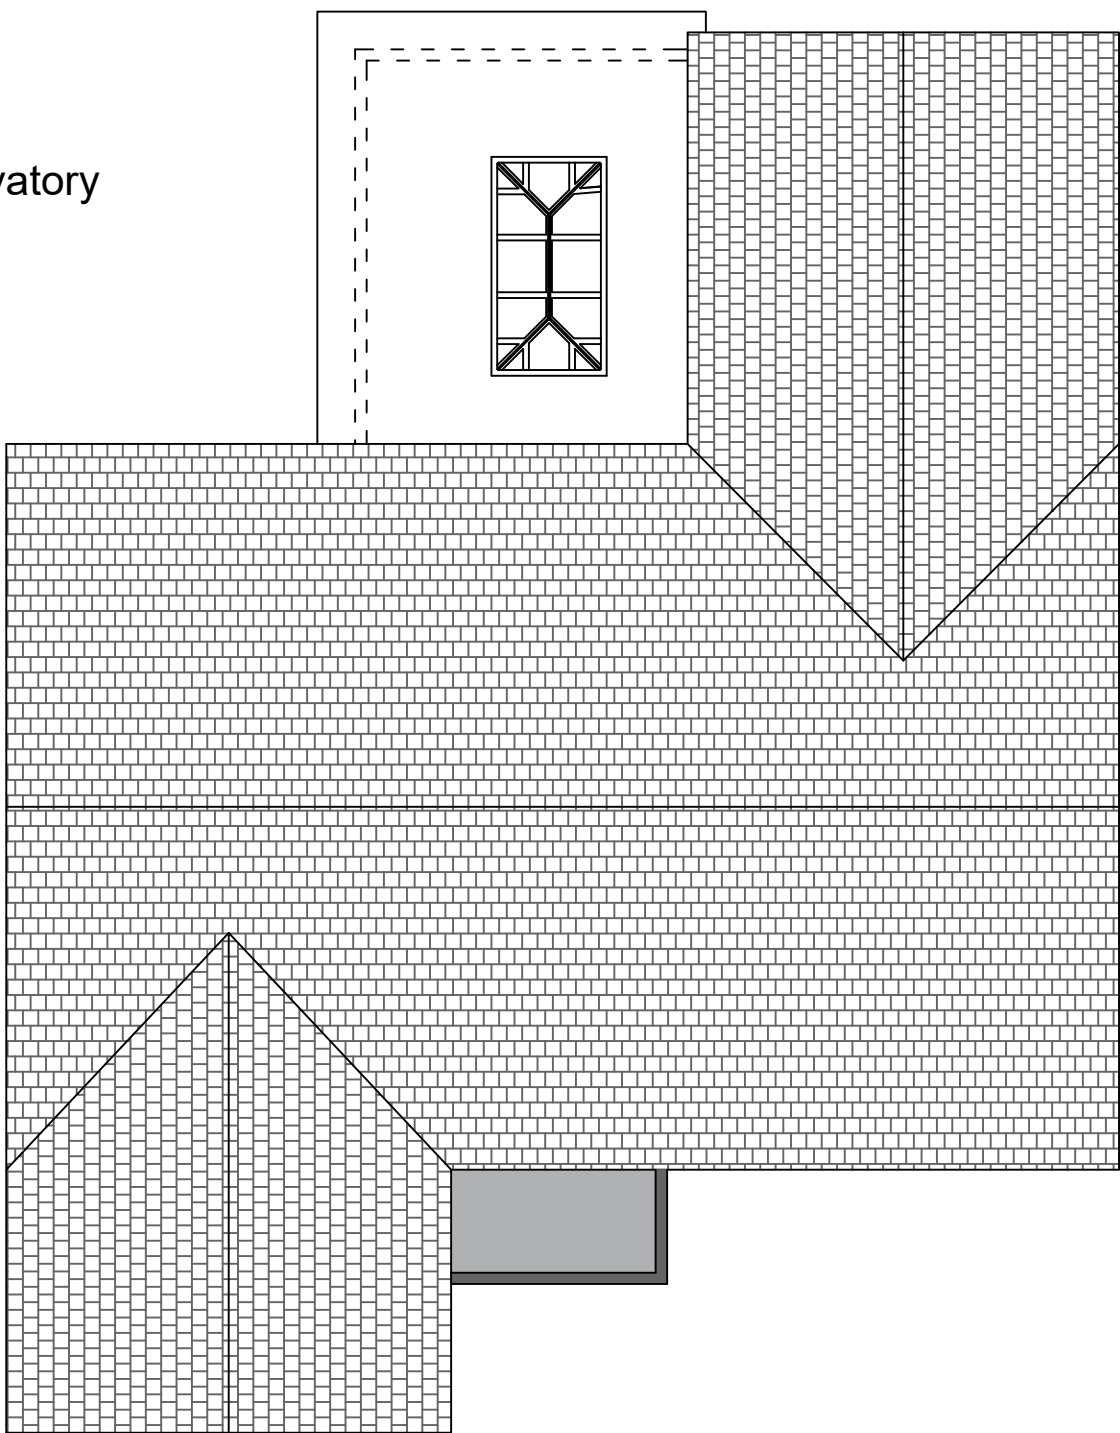

Proposed Roof Plan

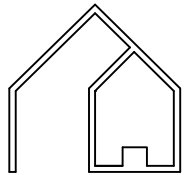 

ADF
STUDIO
Manchester, M1

T: +44 (0)7946639077

E: danish@adfstudios.co.uk

PROJECT:

Proposed front double storey extension, change of
use garage in to living room and a loft conversion
with a dormer. Proposed new conservatory to the
rear to replace existing and front porch.

Address:

9 Winchester Close, Bamford, OL11 5NE

DRAWING:

Existing and Proposed Roof Plan

DATE:	DRAWN BY:	CHECKED BY:
APR_24	DA	SB
SCALE:	DRAWING NO:	REV:
1:100_A2	60-06/03	REV