


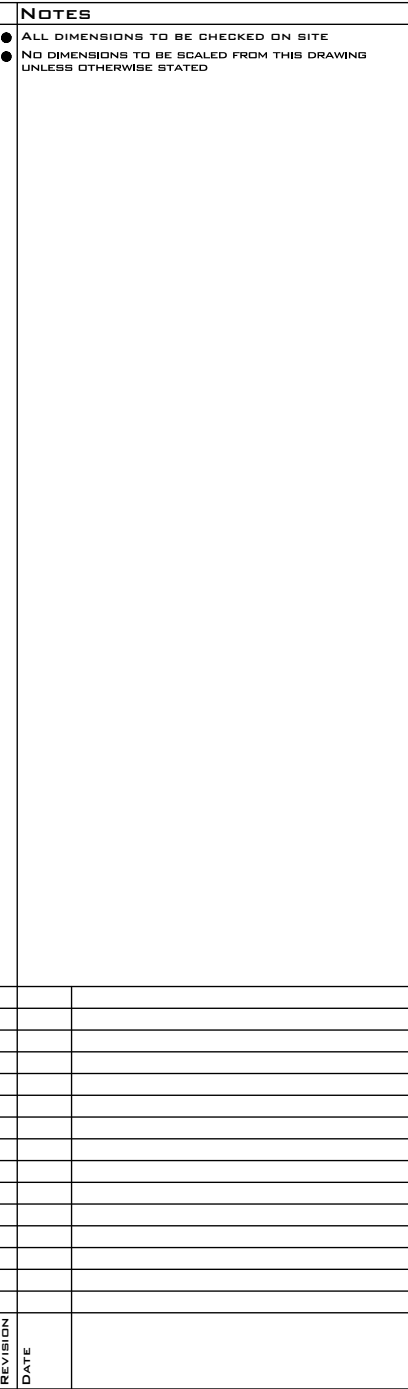

CLIENT ROCHDALE BOROUGH COUNCIL ECONOMY AND PLACE		
PROJECT 7 WORDSWORTH WAY NEW CHILDRENS' HOME		
DRAWING TITLE GROUND FLOOR PLAN AS PROPOSED OPTION A		
SCALE 1:50 JOB NO. 2024-09	@A3	DATE 05.24
	DRAWING NO. 03	REV.