


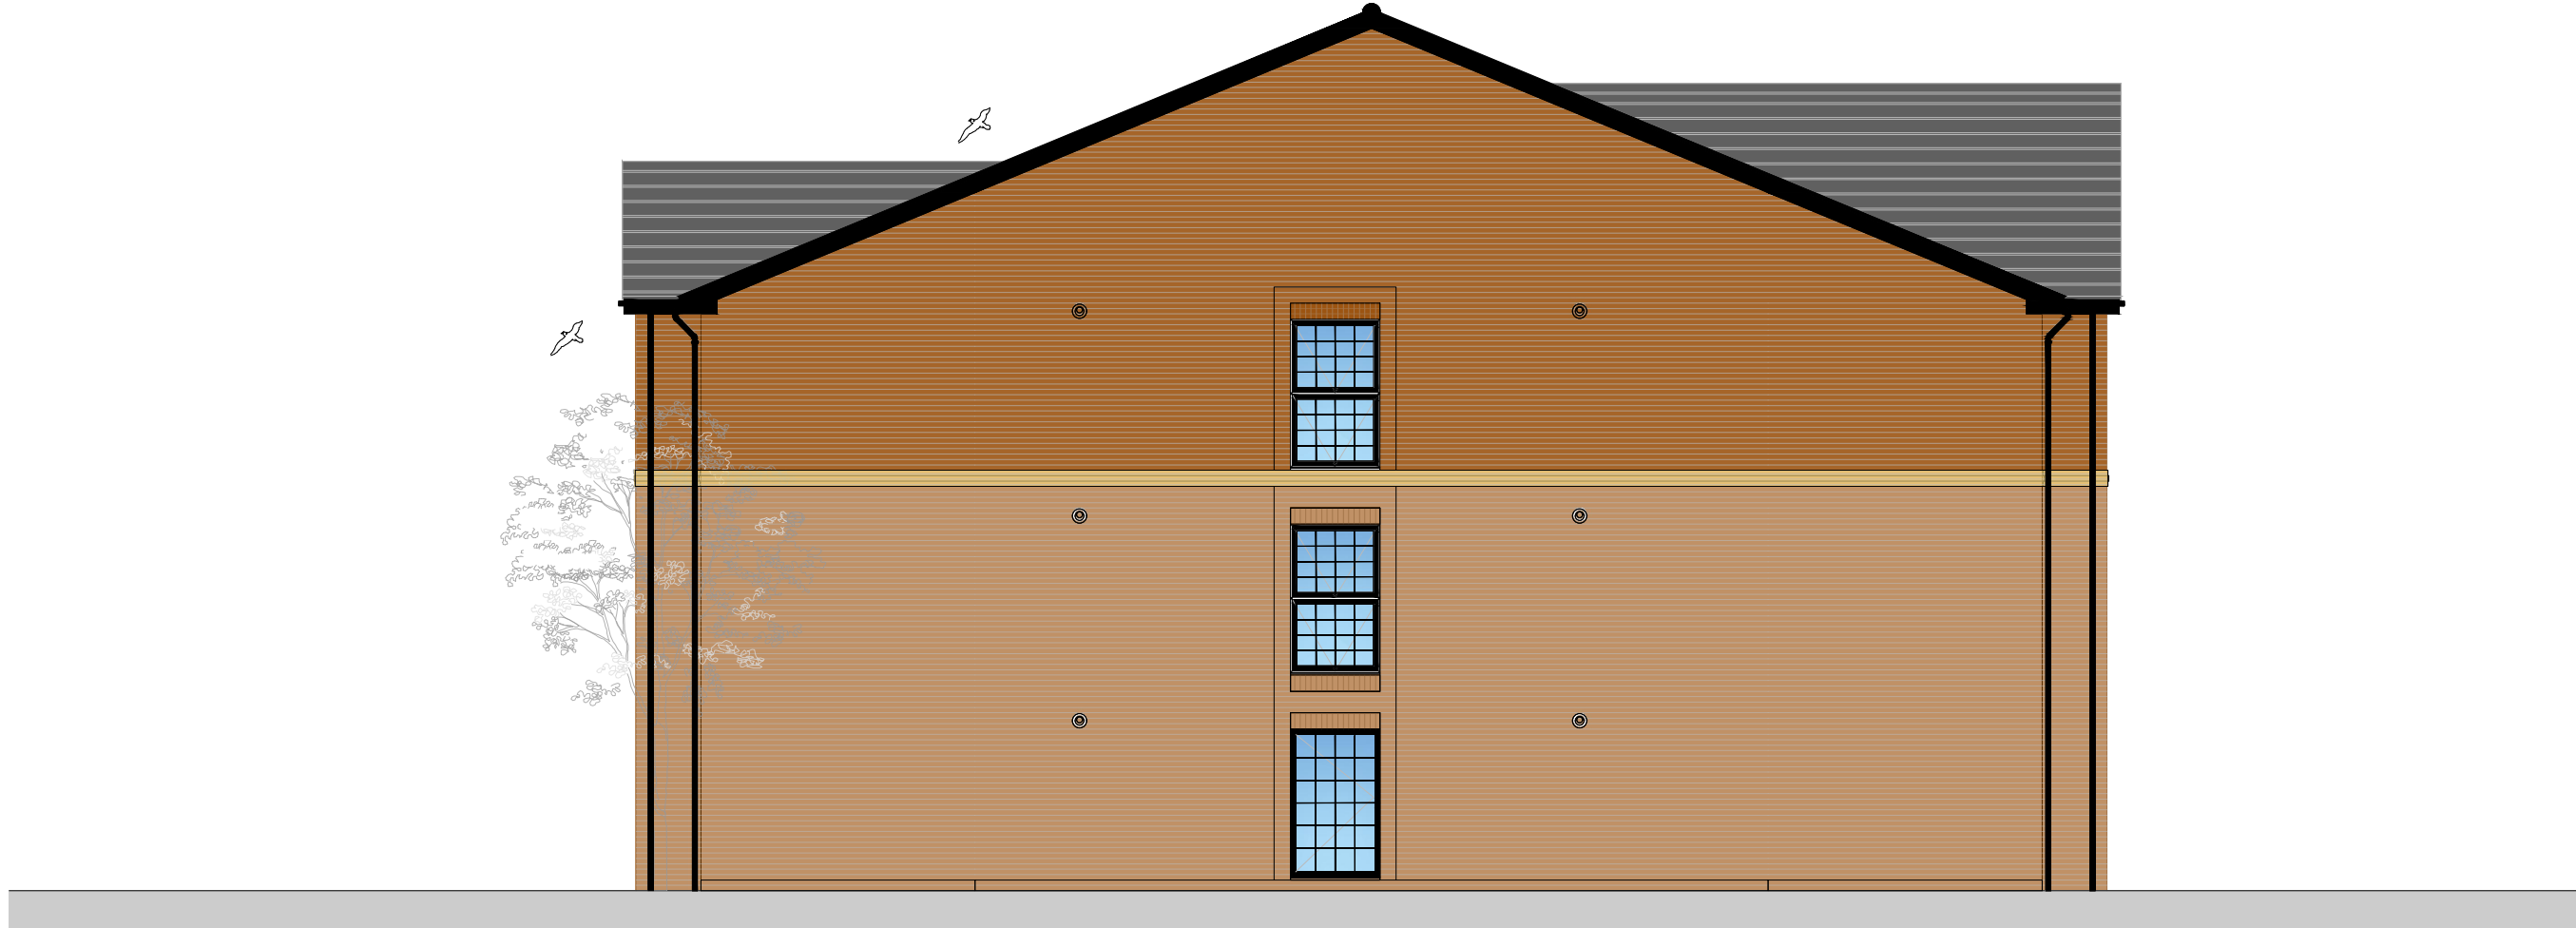


ELEVATION A



ELEVATION B




ELEVATION C

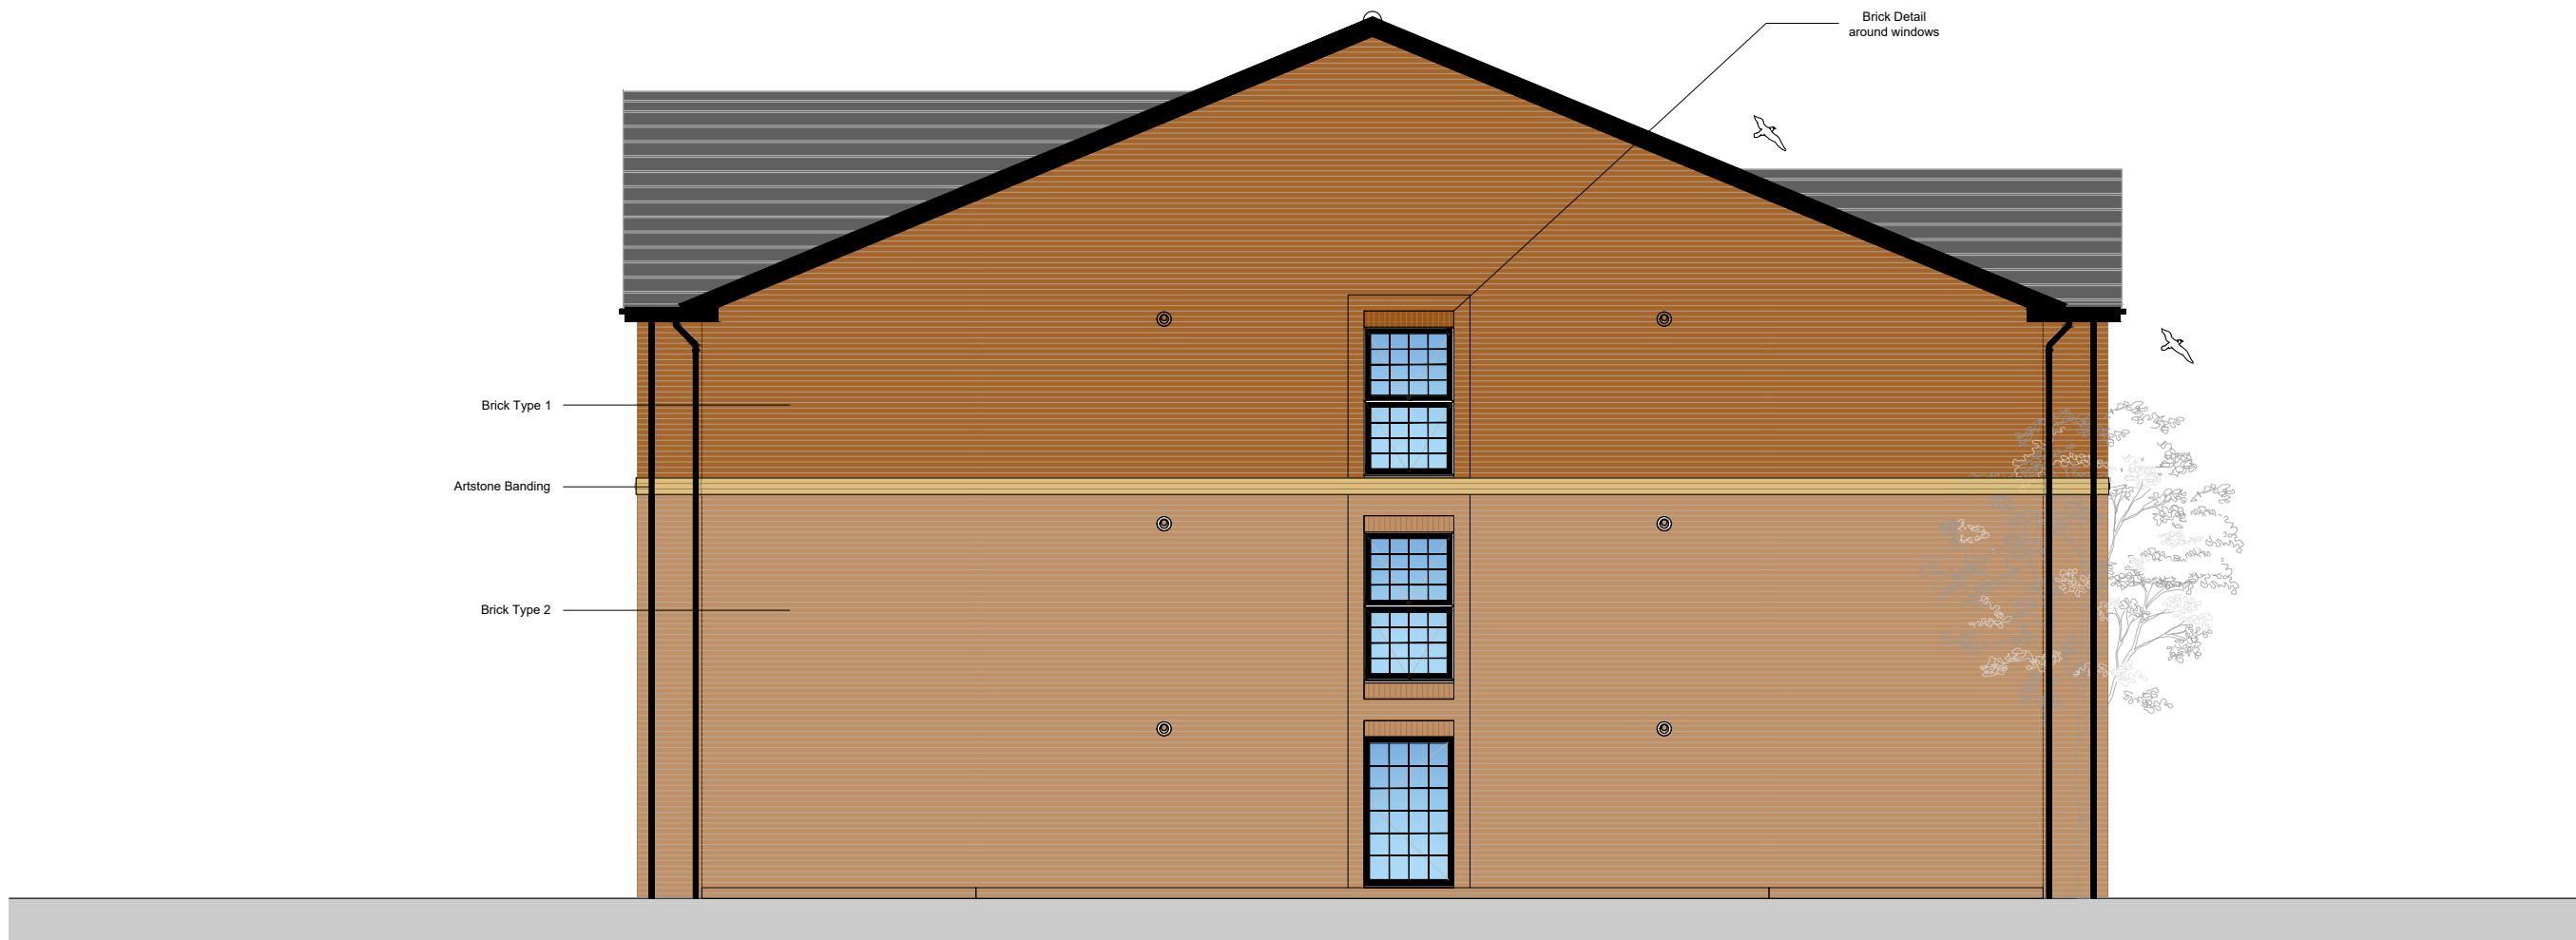

ELEVATION D



GROUND FLOOR PLAN

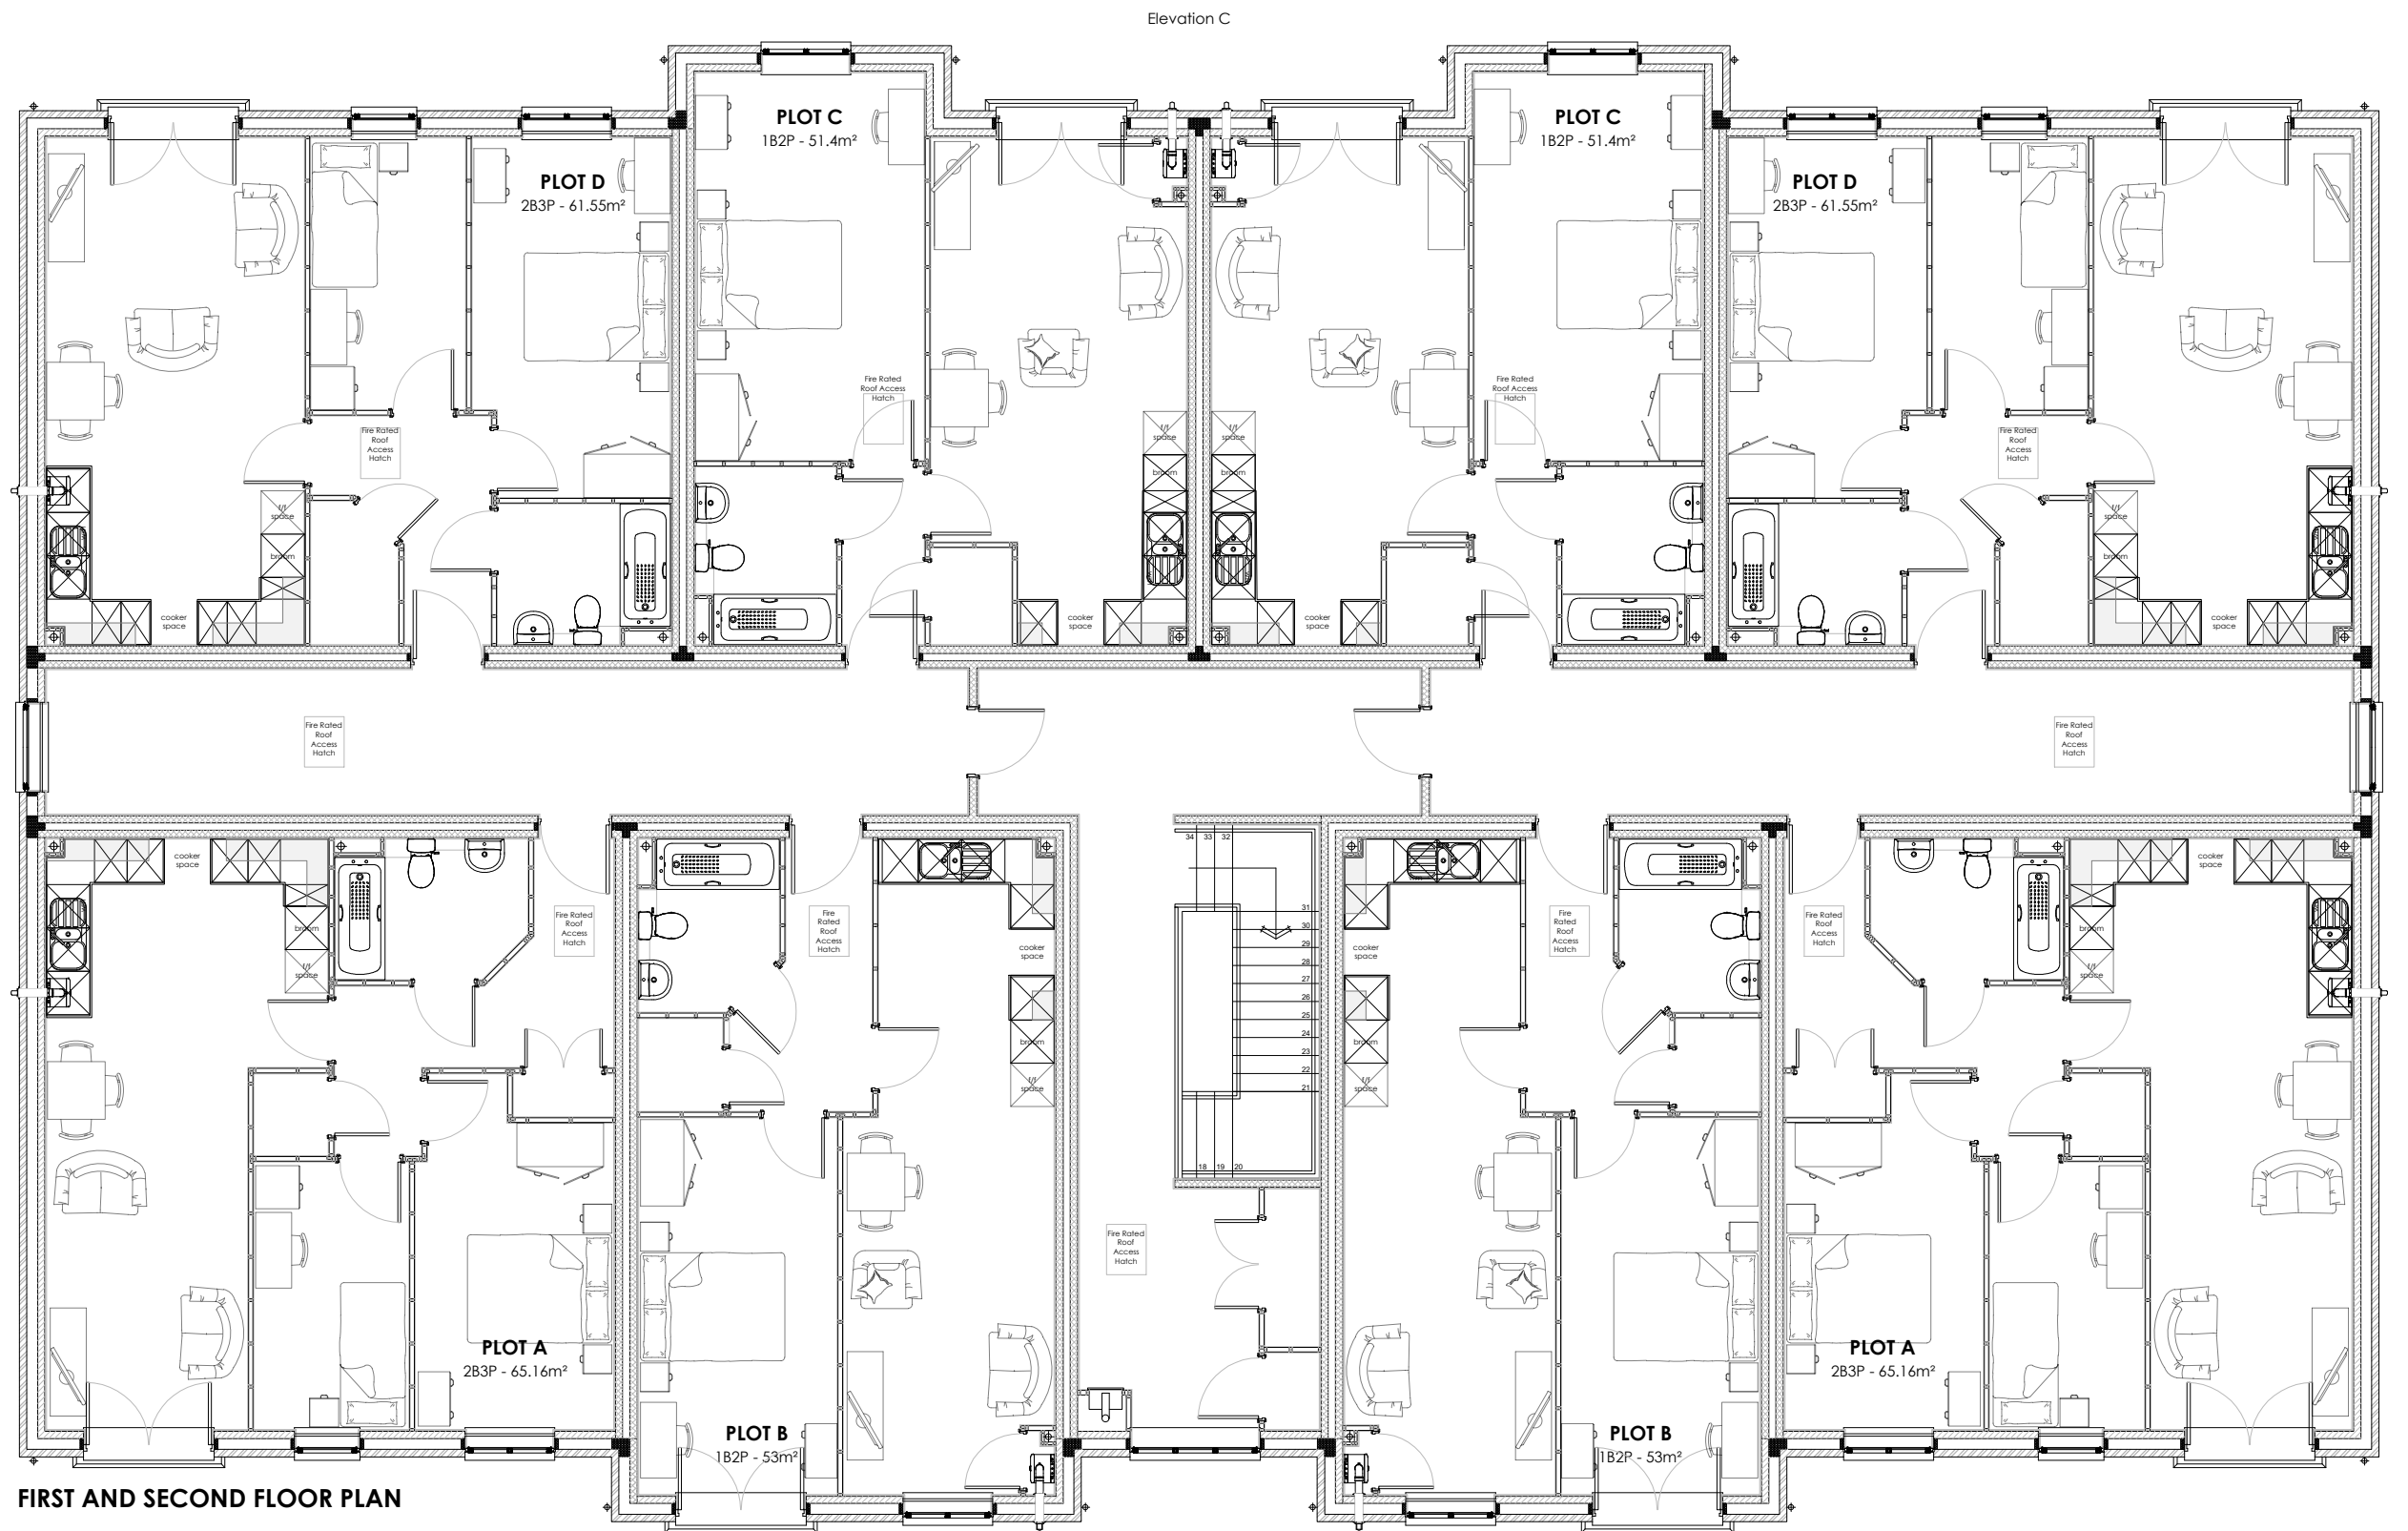

FIRST AND SECOND FLOOR PLAN

A		17/03/25	LS	WAREHOUSE STYLE PROPOSED				
REV	DATE	DRAWN	DESCRIPTION		ARCH	ENG	CHK	CHK
TITLE: APARTMENTS PLANNING DRAWING CANAL FRONTAGE NORTH BLOCK								
				M.C.I. Developments Ltd. 15 Beecham Court, Smithy Brook Road, Wigan, WN3 6PR t: 01695 71467 e: admin@mci-developments.com w: www.mci-developments.com				
PROJECT: TRUB FARM, ROCHDALE								
DRN BY	LS	SCALE	JOB REF	DRAWING NUMBER		REV.		
DATE:	17.03.25	1:50 @ A1	-	MCI-000-DR-A-APT-PLAN		A		