



Notes

Rev B: Notes updated following PC comment 2001022

Rev C: Smethurst Street elevation added

Rev D: Landscaping added to Smethurst Street

Rev E: Landscaping added to Smethurst Street

Rev F: Fence note corrected on elevation 110122

Turfed areas

Native Hedging mix

Proposed Trees

Tegula Block Paving

Asphalt Surfacing

Compacted hardcore/gravel hardstanding

Type A 2.4m high

Type A1 2.0m high

CLD Ultimate Extra SR1 mesh security fencing (or similar Black)

NOTES:
HATCH PATTERNS SHOWN ARE INDICATIVE ONLY AND DO NOT REPRESENT SCALE AND LAYING PATTERN
INTERNAL ROADS AND YARD AREA LAYOUT IS INDICATIVE ONLY




Existing Smethurst Street frontage


Proposed additional car parking area 1:100

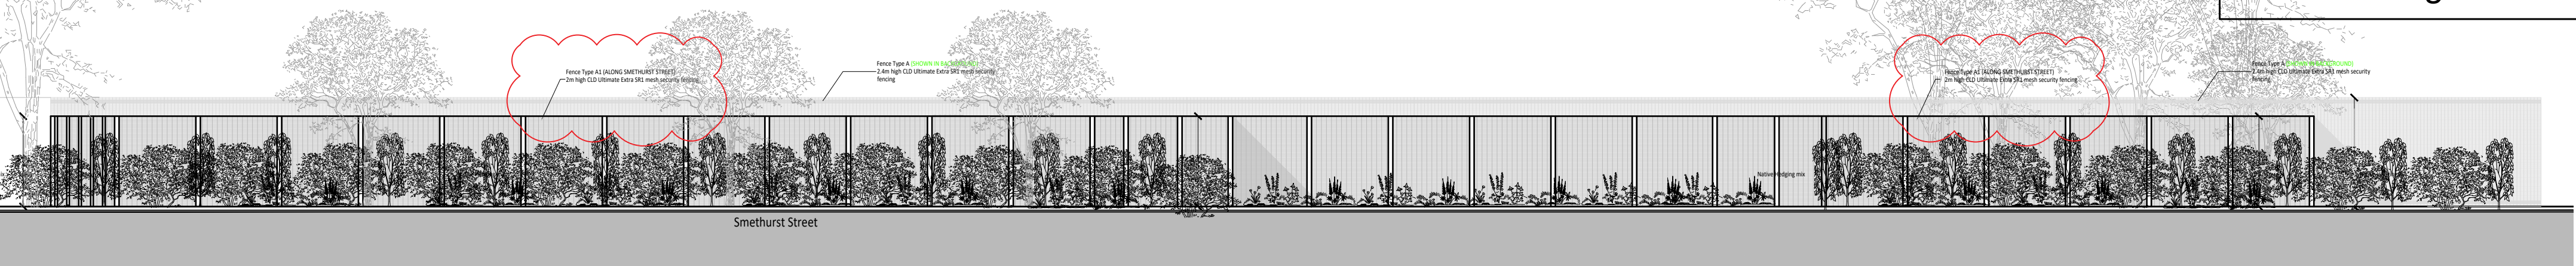

Elevation along Smethurst Street 1:100

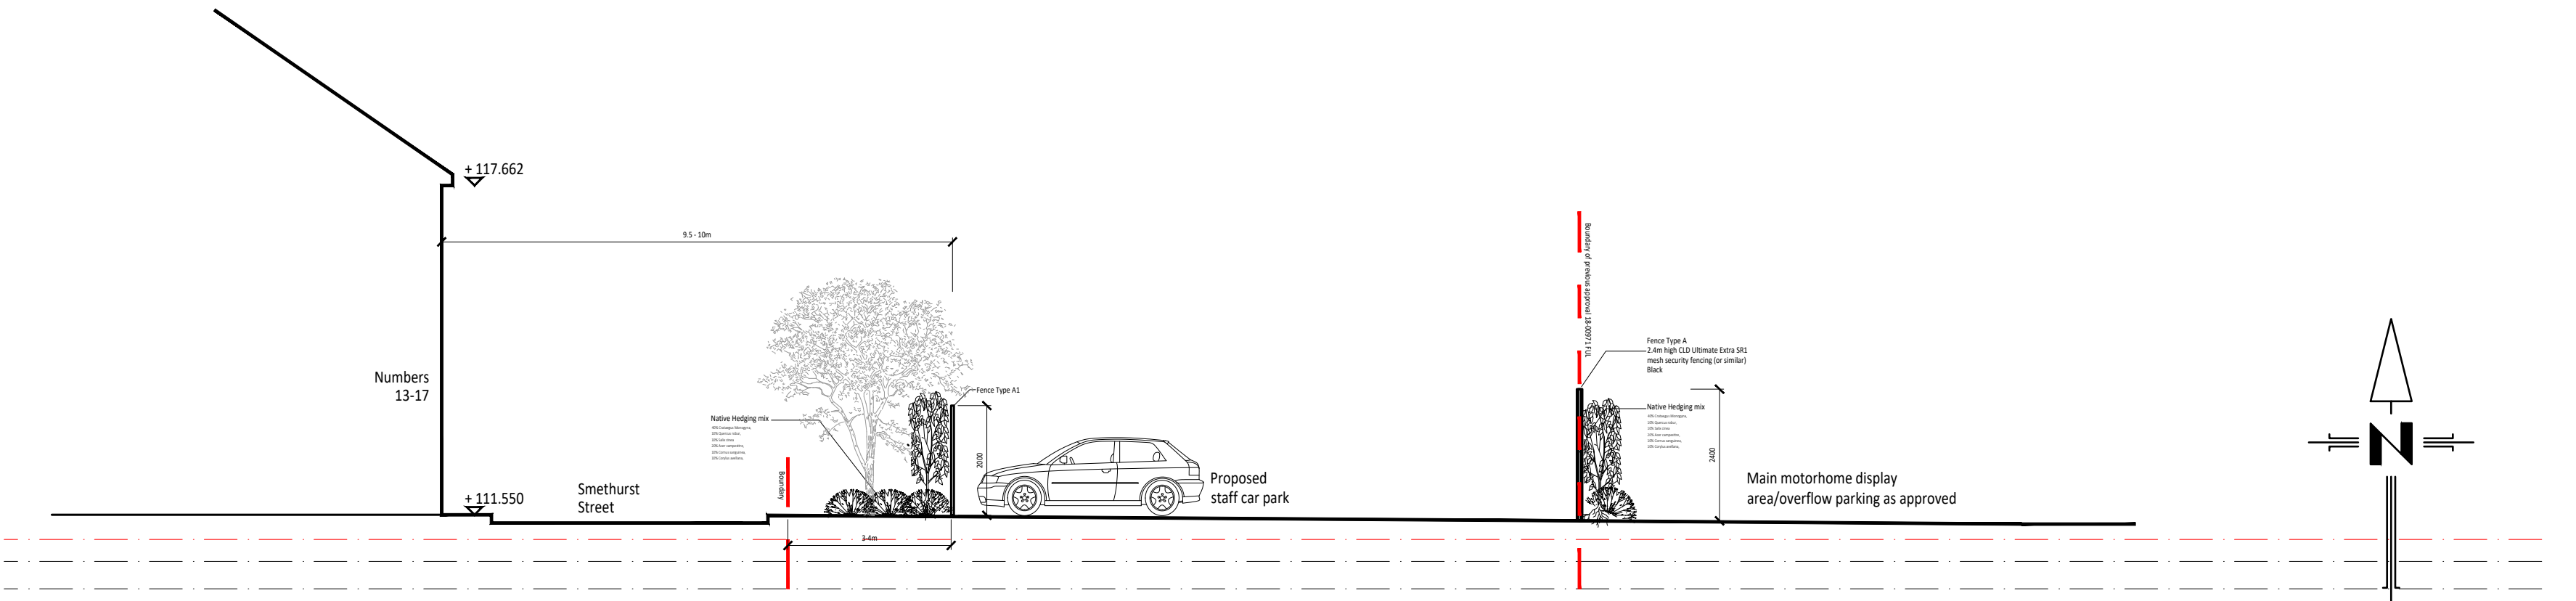

Proposed Section A-A 1:100

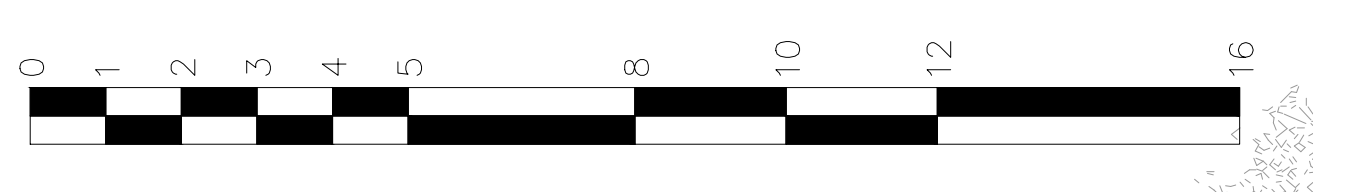

da

davenport architecture

Mere House
Brook Street
Knutsford
Cheshire
WA16 6DP

Education | Residential | Commercial | Leisure | Master Planning

Tel: 01565 360419

Email: info@davenport-architecture.co.uk

Web: www.davenport-architecture.co.uk

Client

EMM BEE Motorhomes

Project

Proposed Showroom Development

George St, Heywood

Drawing Title

Smethurst Street extended parking area

Site Plan, Elevation and section

Scale

1:100

Plot Area

A1

Drawing Status

PLANNING

Drawing Number

2017-03801

Drawn By

JD

Revision

First Issue

PL300

E

Davenport Architecture Ltd 2018

This drawing is to be used in conjunction with all other project associated drawings and information. Do not scale from this drawing.

Report of this drawing and its contents are to be used in drawing without prior to construction or manufacture. This drawing is copyright and is the property of Davenport Architecture Ltd