


As existing 2m brick wall forming end boundary

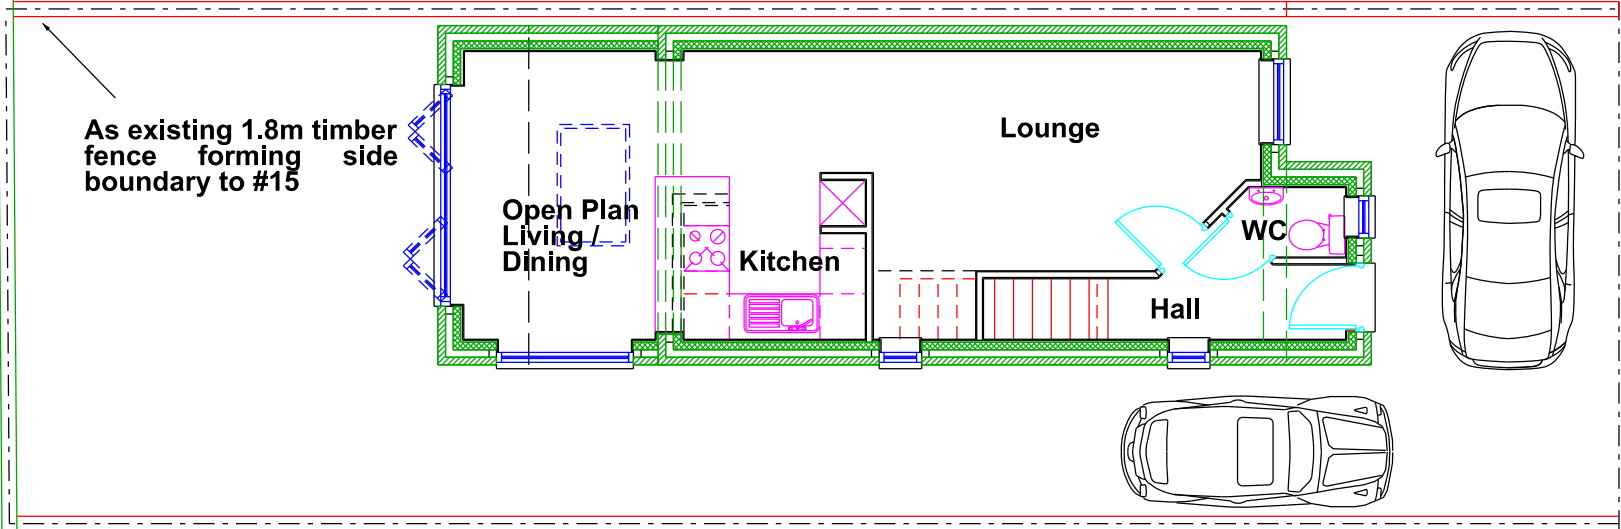


PROPOSED / REVISED GROUND FLOOR


As existing 1.8m timber fence forming side boundary to #11

New low wall / fence to back of pavement and front shared boundary under development

As existing open back-of-pavement boundary

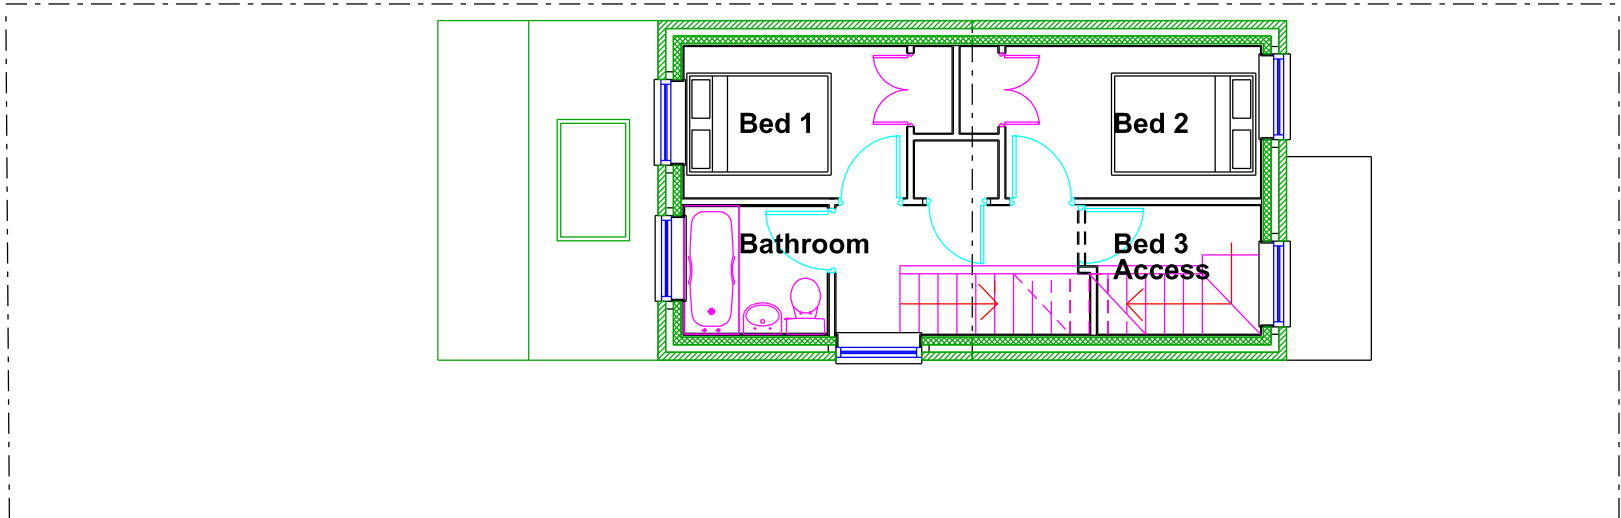

PROPOSED / REVISED FIRST FLOOR

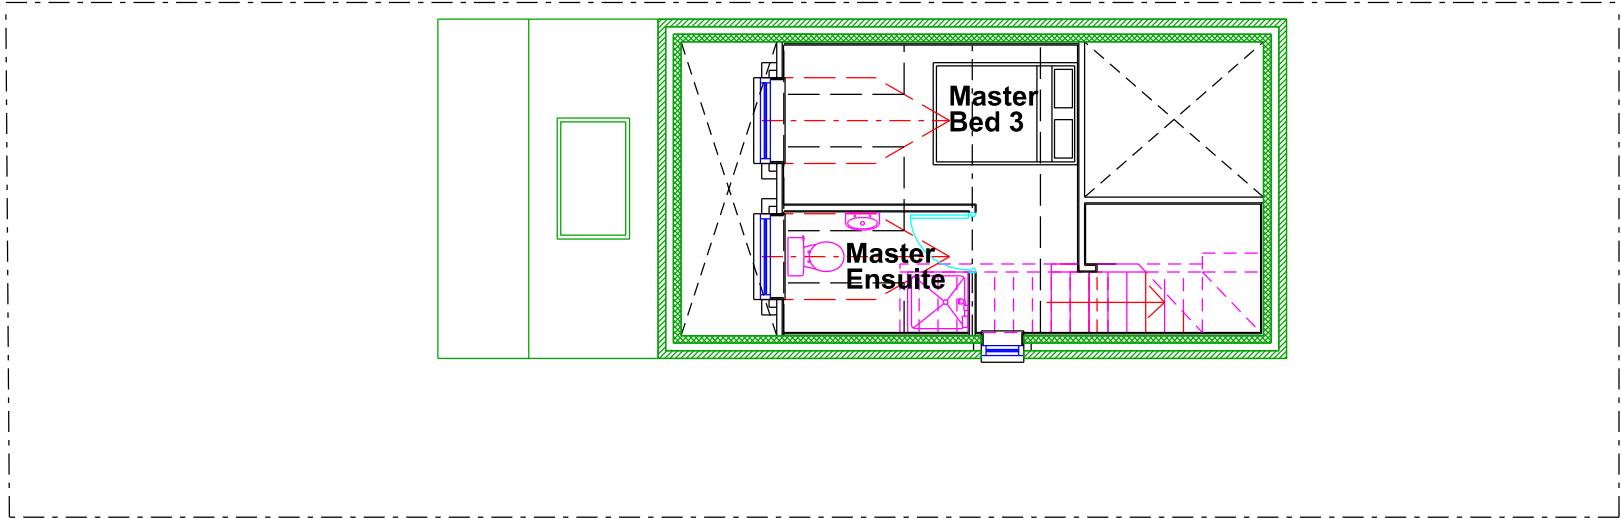

PROPOSED 2ND FLOOR / LOFT CONVERSION

REVISIONS
Rev A: Rear Extension Added 21Nov22
Rev B: Planning Notes 16Jan23

REVISION NOTES

PROJECT AND DETAILS:
Land adjacent 15 Hillcrest Road
SCALABLE IN METRES
0.50 1.0 2.0 3.0 4.0 5.0 6.0 10.0

AT:	Rochdale, OL11 2QE
FOR:	L Wells

SCALE:	1:50 @ A1 1:100 @ A3
DRAWN:	IB
DATE:	17 Nov 22

A B									
DWG TITLE:									
As Proposed Floor Plans									
DWG NO:									
499-PL05									



art and architecture collaborative

Ian Banks • Director
m 0771 7710014 • ian.banks@atolluk.com • www.atolluk.com