



DO NOT SCALE EXCEPT FOR PLANNING APPLICATION PURPOSES. USE FIGURED DIMENSIONS. ANY DISCREPANCIES ARE TO BE REPORTED TO THIS OFFICE PRIOR TO THE CONTINUANCE OF WORKS. THIS DRAWING IS THE COPYRIGHT OF MALCOLM B J PERCY, BUILDING DESIGN & PLANNING CONSULTANCY, & MUST NOT BE REPRODUCED IN ANY FORMAT WITHOUT THE PRIOR WRITTEN AGREEMENT OF THIS OFFICE.

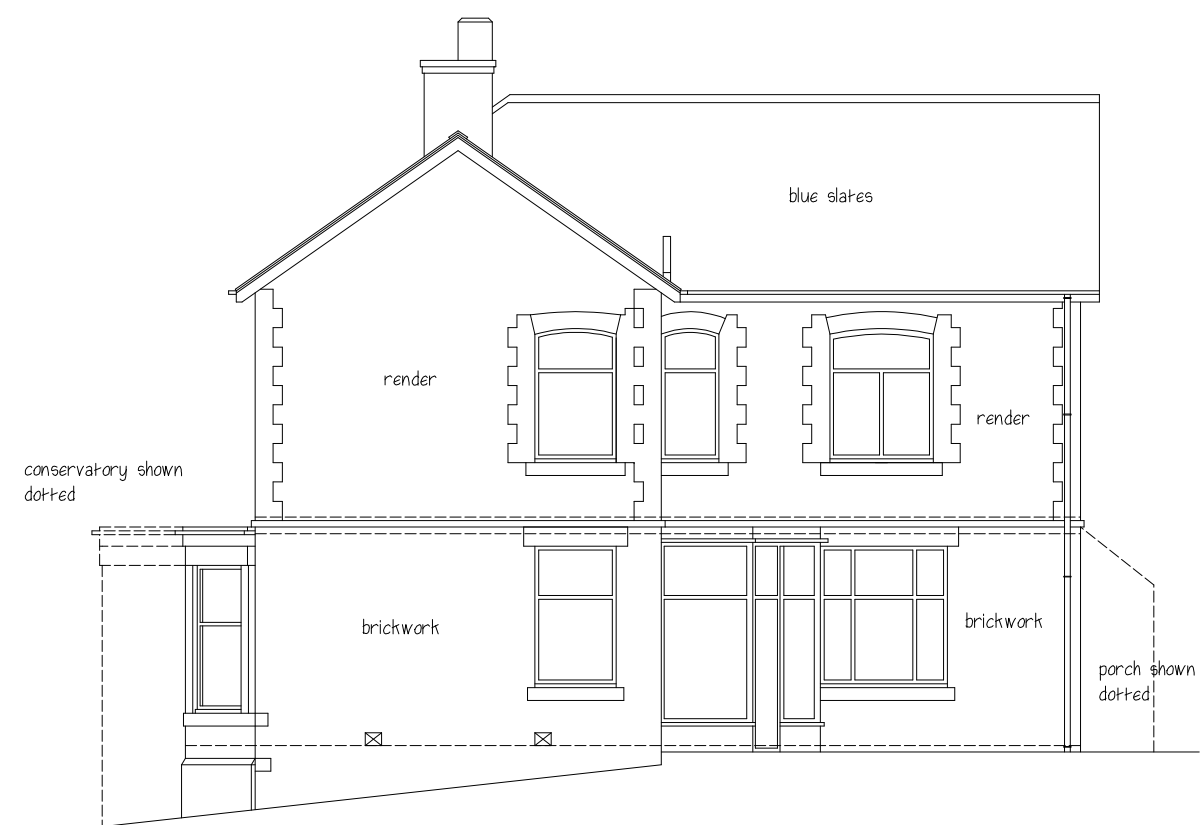


SIDE / EAST ELEVATION

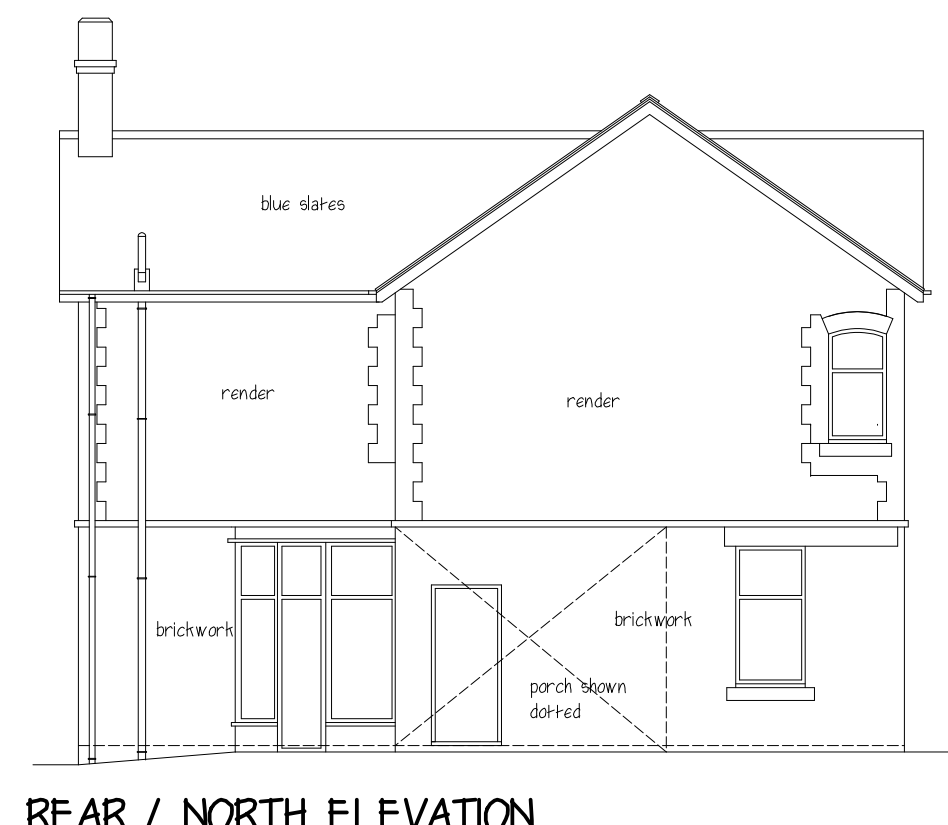

REAR / NORTH ELEVATION




SOUTH / FRONT ELEVATION

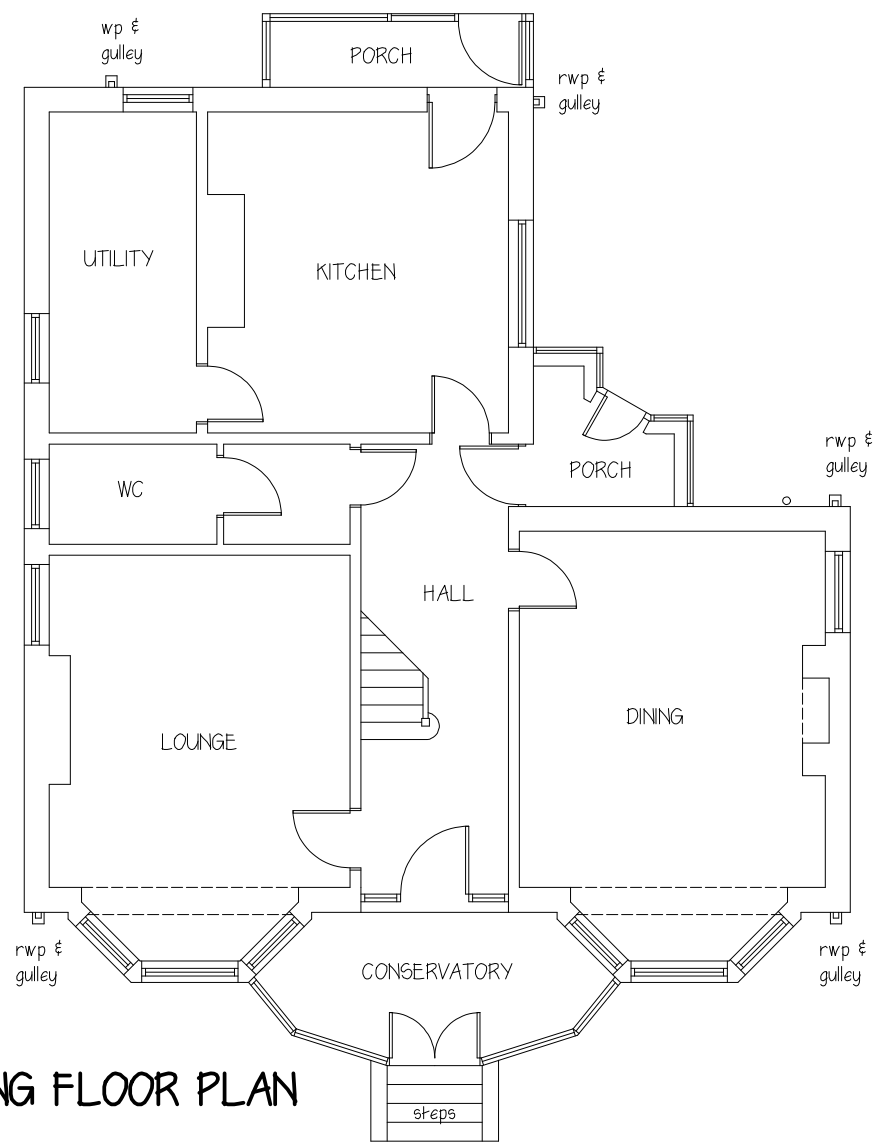

EXISTING FLOOR PLAN




SIDE / EAST ELEVATION

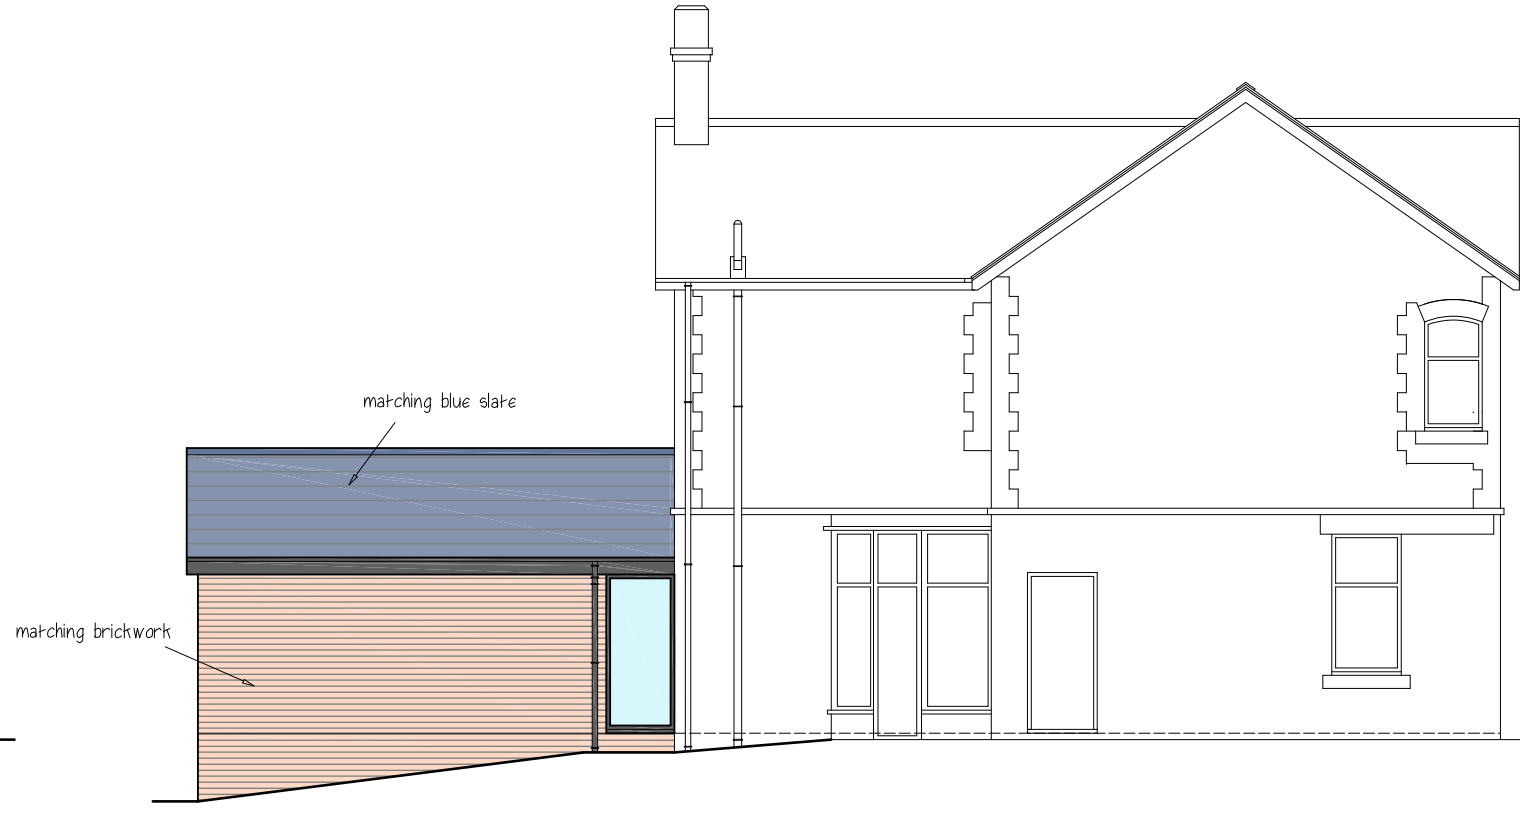


REAR / NORTH ELEVATION




SOUTH / FRONT ELEVATION

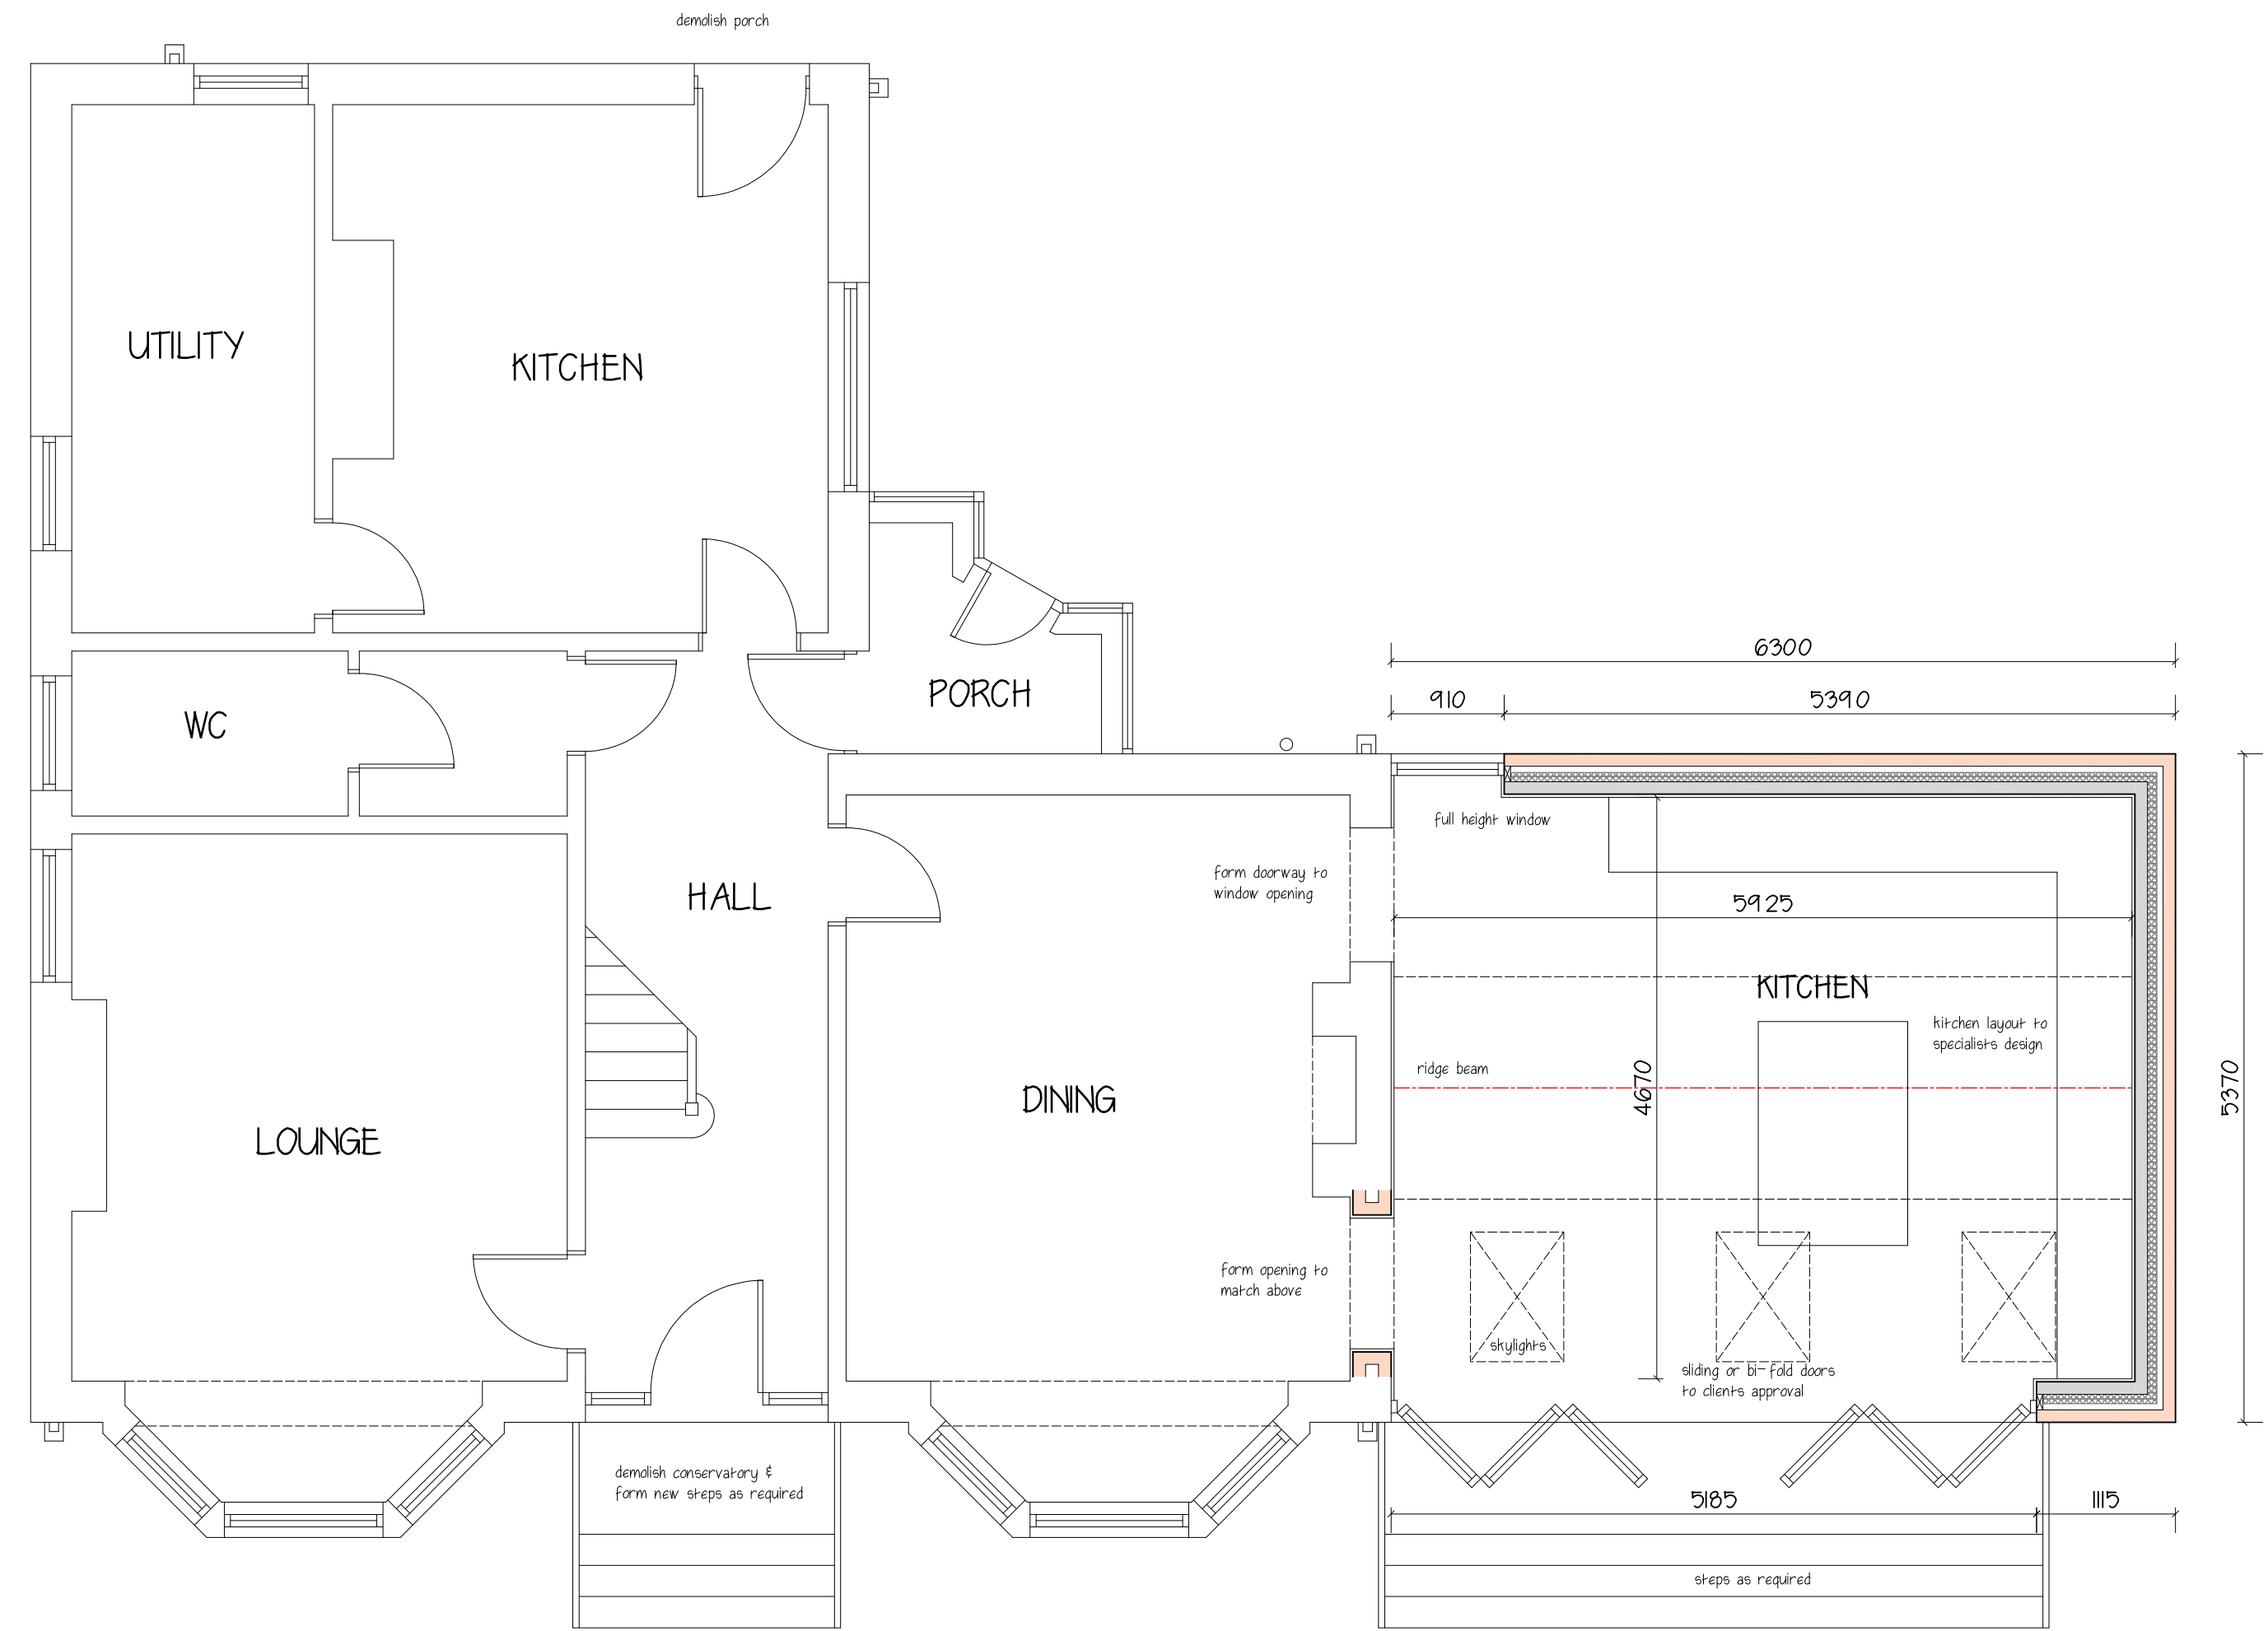

PROPOSED FLOOR PLAN

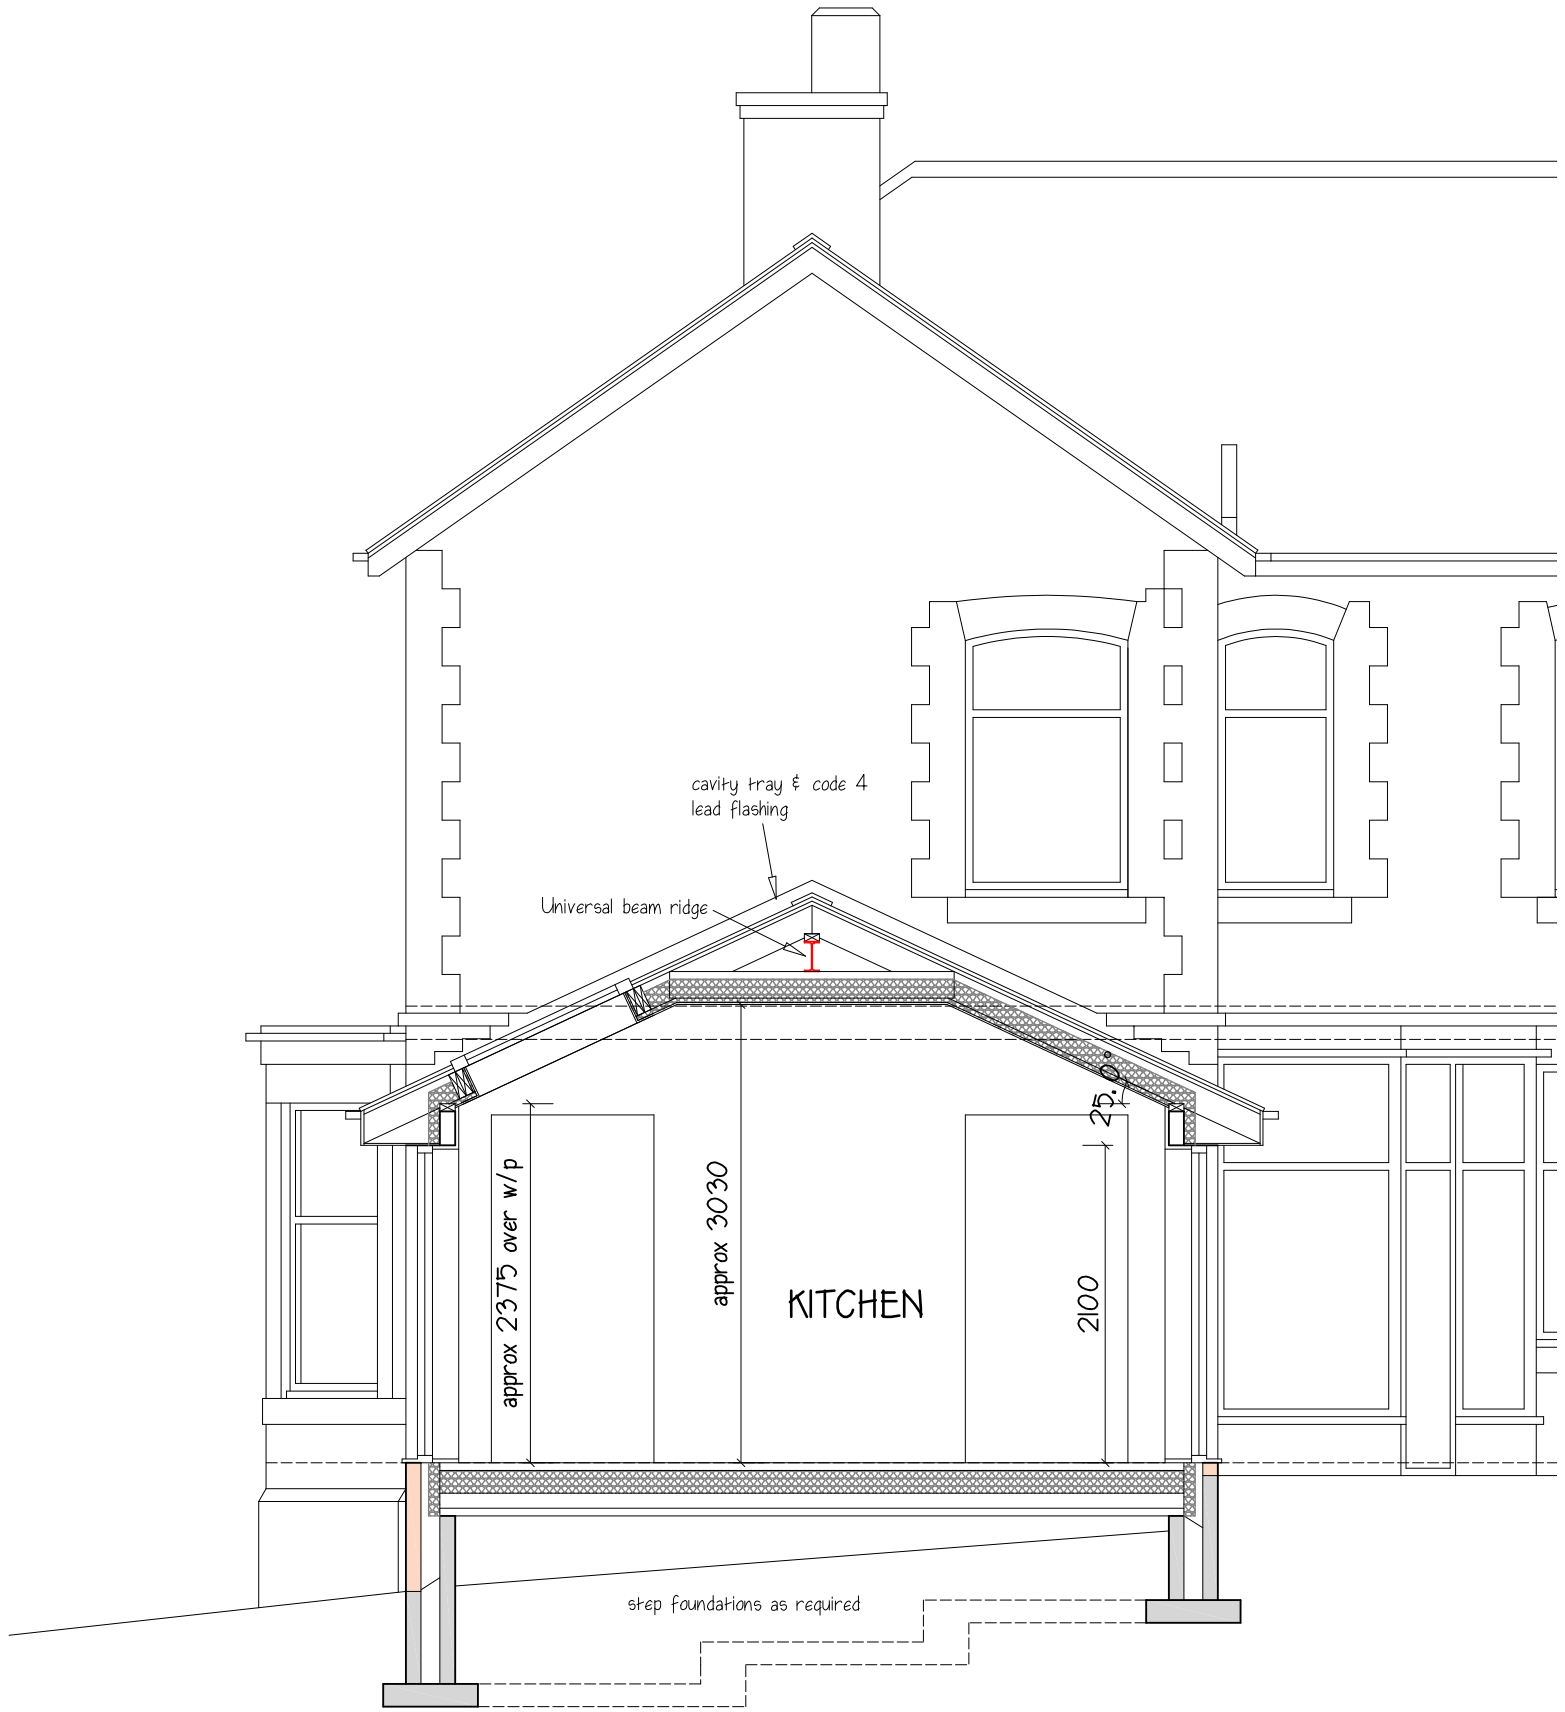

PROPOSED SECTION

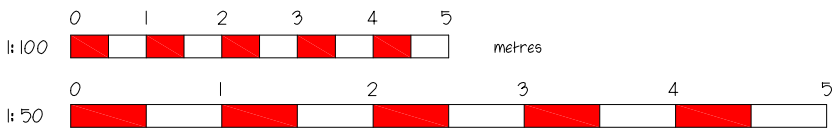

Malcolm B. J. Percy, 5, Chorley Green Farm Barns, Nantwich Road, Chorley, Cheshire, CW5 8JR.
E-mail : malcolmp Percy@hotmail.com
Mobile : 07802 663325

BUILDING DESIGN
AND PLANNING

Consultancy

PROJECT SINGLE STOREY SIDE EXTENSION,
ASHDENE, EDENFIELD ROAD,
ROCHDALE, OL12 7TR.

CLIENT MR & MRS J. HARDWICK.

TITLE EXISTING & PROPOSED FLOOR PLANS & ELEVATIONS,
PROPOSED SECTION.

DATE
October 2022

SCALE
1:100 & 1:50
@ A1

DRAWN BY
mbjp

DRAWING NO.
2302.02

REVISION