





1 Location Plan
1 : 1250

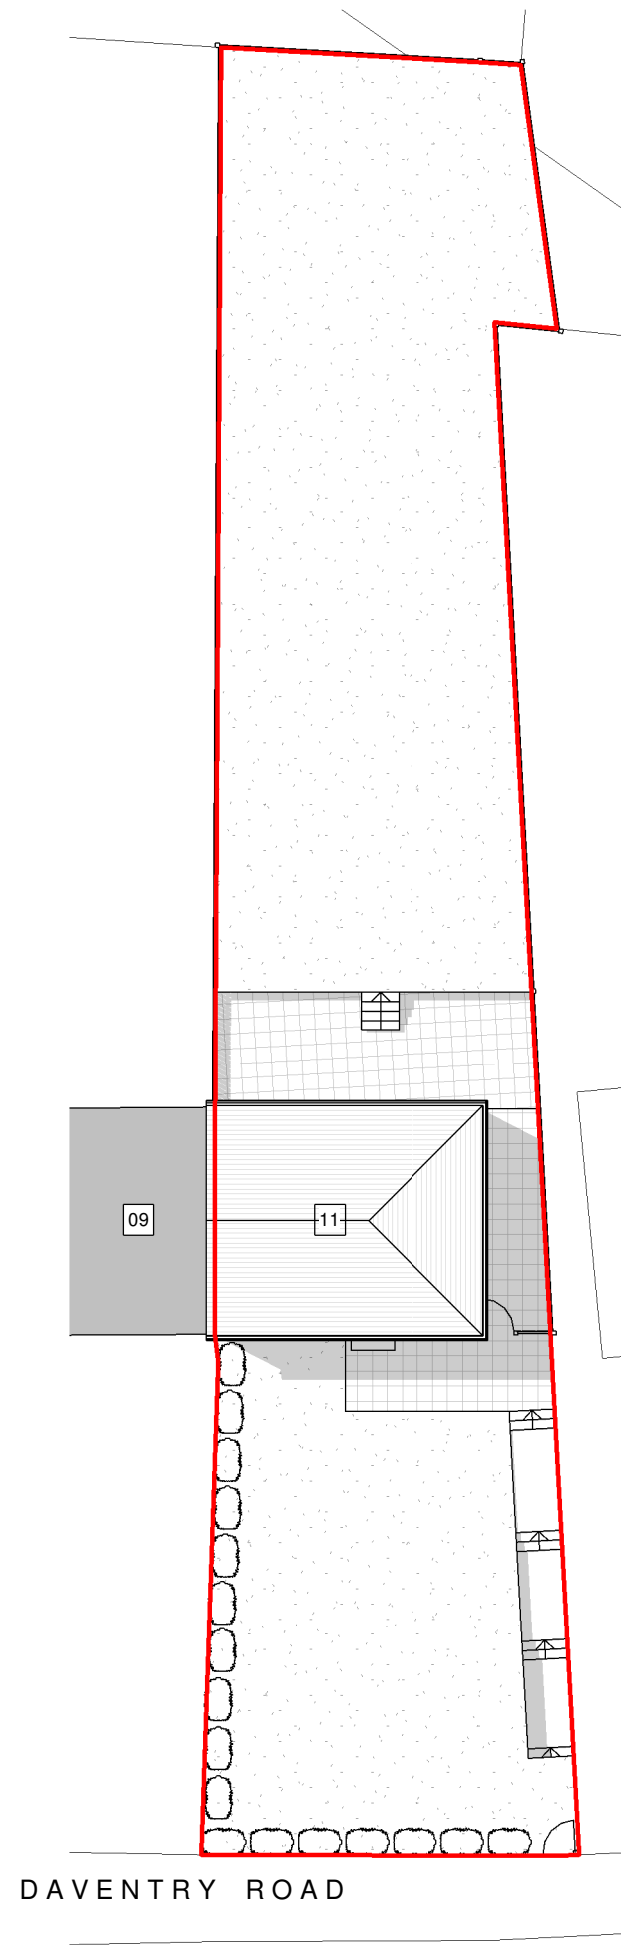

DAVENTRY ROAD

2 Existing Site Plan
1 : 200

 

General Notes
The Architect shall have no responsibility for any use made of this document other than for that which it was prepared and issued.
All dimensions should be checked on site. Do not scale from this drawing.
To be read in conjunction with all other Consultant's drawings.
The Architect to be immediately notified of any discrepancies.
Copyright on this drawing retained by the Architect.

LEGEND

Site Boundary

P1 07/08/23 AK SH Initial Issue
No. Date Dwn Chk App Revision or reason for issue

Client
Muzafar

createitstudios
... leave an impression
Create It Studios (NW) Ltd
Universal Square
Devonshire Street North
Manchester
M12 6JH
info@createitstudios.co.uk

Project Title
11 Daventry Rd, Rochdale OL11 2LN

Scale / North Point
As indicated

Drawing Title
Location Plan & Existing Site Plan

Drawing Number
A1510(01)AP001
Drawing Status
Preliminary
Revision
P1