


COPYRIGHT OF THIS DRAWING IS RESERVED BY RHM ARCHITECTURAL AND IT MUST NOT BE COPIED OR REPRODUCED
 WITHOUT WRITTEN CONSENT. FIGURED DIMENSIONS ONLY ARE TO BE TAKEN FROM THIS DRAWING. DO NOT SCALE
 THIS DRAWING. . . . IF IN DOUBT ASK
 ALL VISITORS MUST VISIT THE SITE AND BE RESPONSIBLE FOR TAKING AND CHECKING ALL DIMENSIONS RELATIVE
 TO THEIR WORK.
 RHM ARCHITECTURAL ARE TO BE ADVISED OF ANY VARIATION BETWEEN DRAWING AND SITE CONDITIONS.
 ELECTRONIC DATA DRAWINGS ISSUED AS 'READ ONLY' AND SHOULD NOT BE INTEGRATED FOR MEASUREMENT.
 ALL DIMENSIONS AND FIGURES SHOULD BE READ ONLY FROM THOSE VALUES SET AT THE TOP OF THE DRAWINGS.

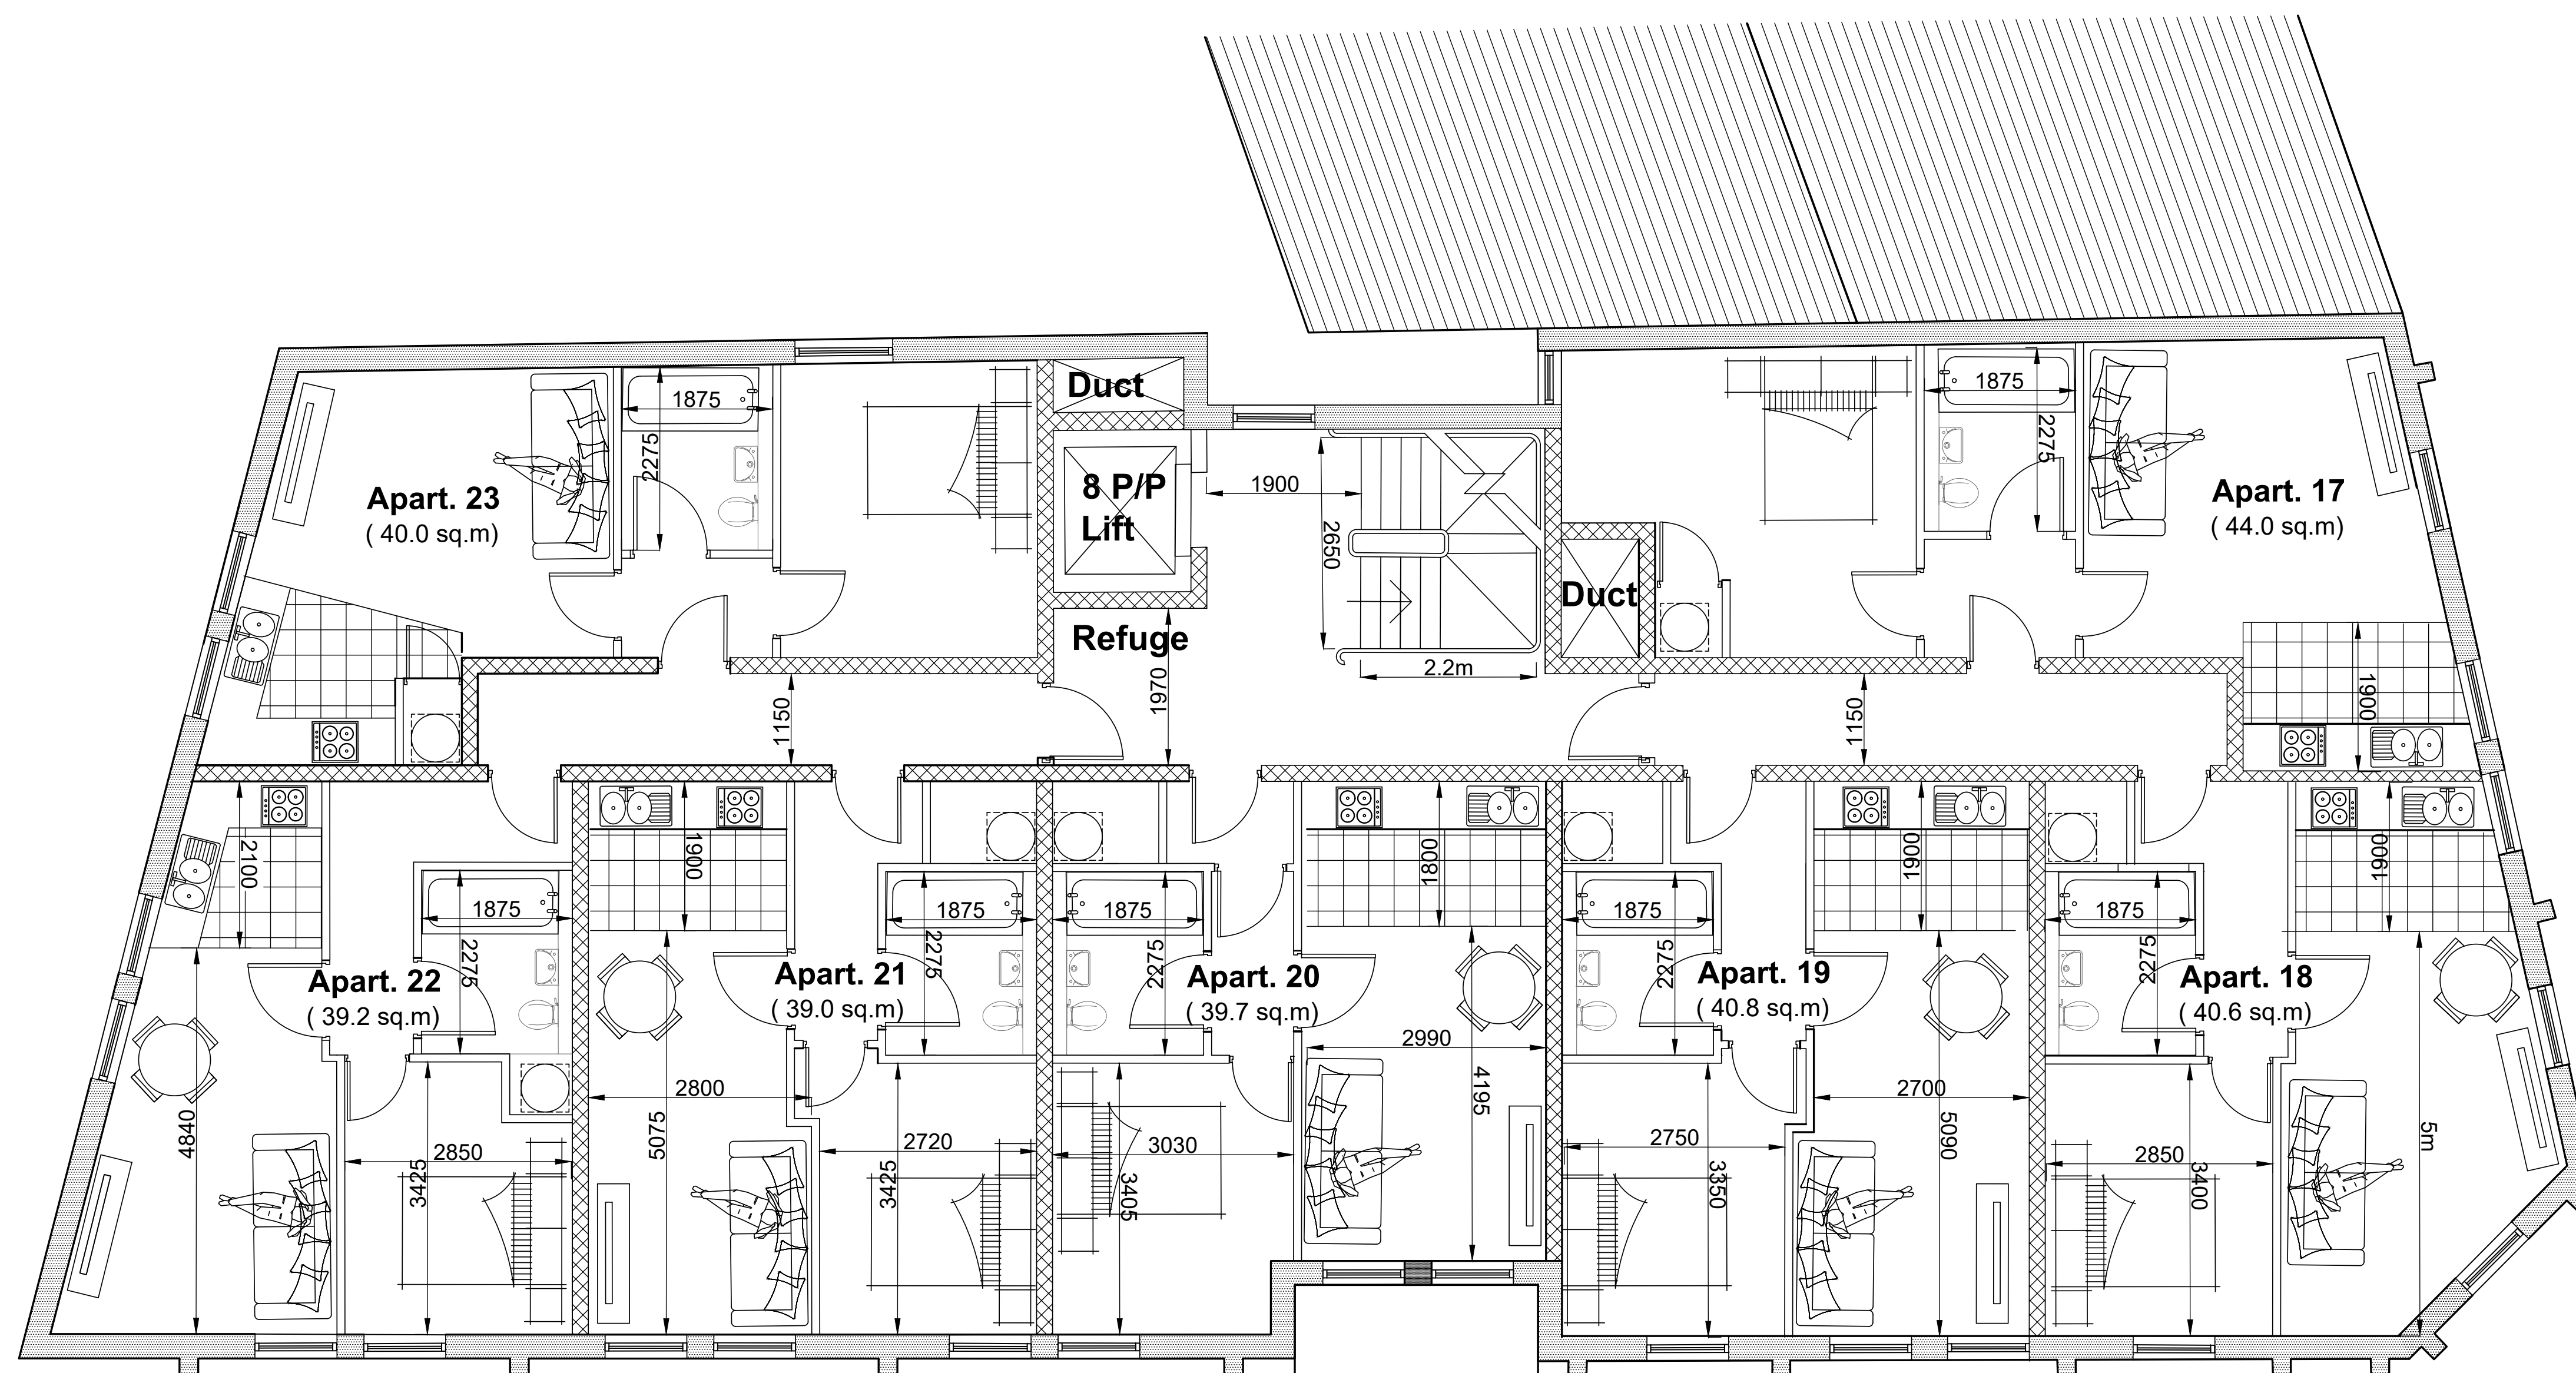

THIRD FLOOR PLAN

REV:	DATE:	DETAILS:
------	-------	----------

BM ARCHITECTURAL DESIGNS
APARTMENT 8
224 GREAT CLOWES STREET
MANCHESTER M7 2ZS
TEL: 07415 493002

PROJECT: NEW BUILDING,
42-46 DRAKE STREET
AND NELSON STREET,
ROCHDALE OL16 1NU

CLIENT: CASSEL AND FLETCHER PROPERTY
MANAGEMENT LTD.

TITLE: THIRD FLOOR PLAN

SCALE 1:50@A1 DATE: 01/ 2024 DRAWN: BM

STATUS: PLANNING

DRAWING NO: BM/0124/DRAKE/PL5 REV: