



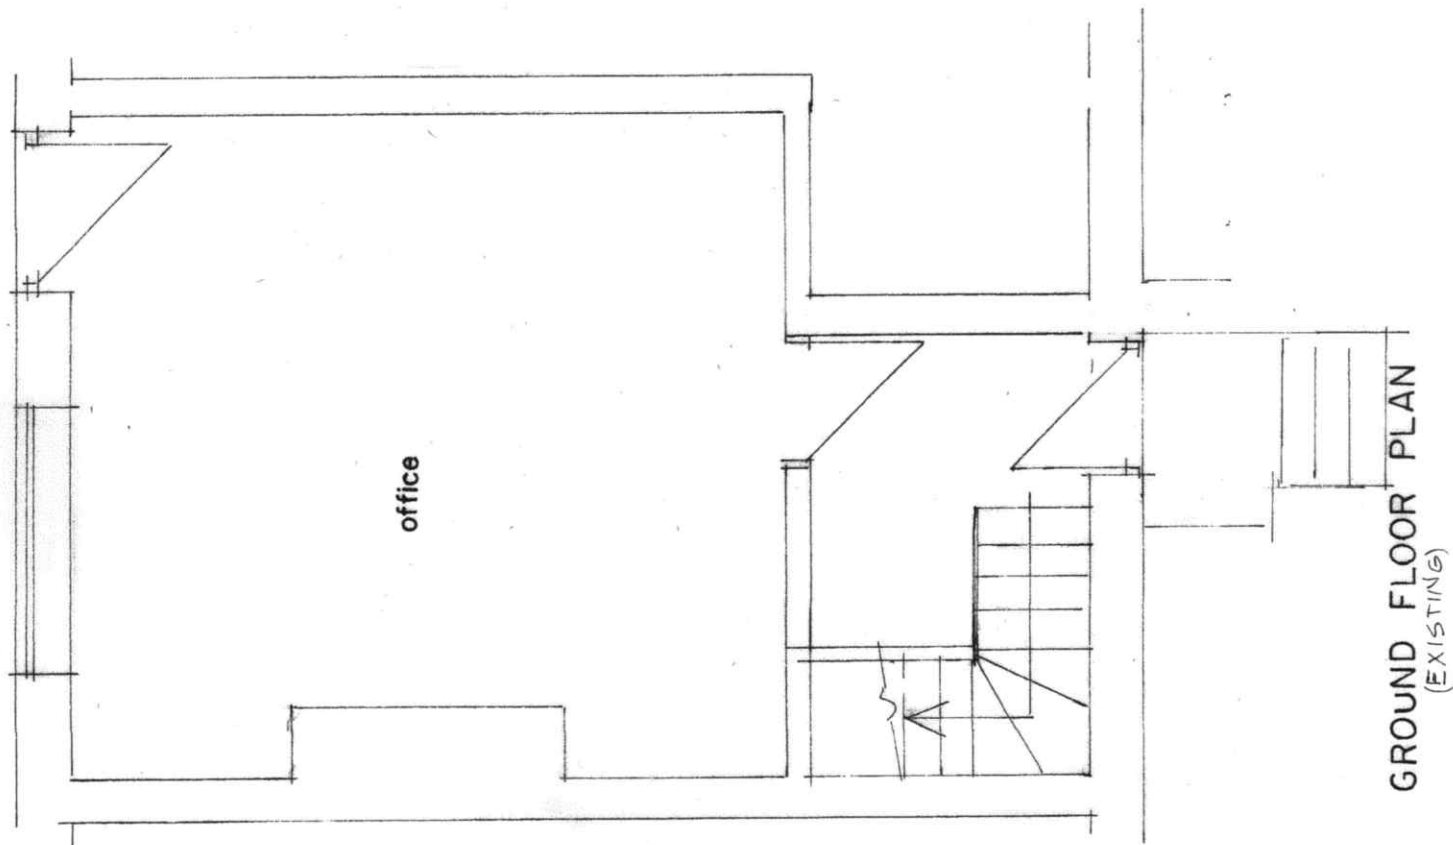

GROUND FLOOR PLAN
(EXISTING)

CHURCH STREET

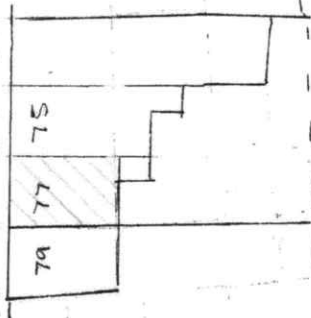

SITE PLAN SCALE 1:500
(EXISTING)

BUILDING DESIGN SERVICES

M. FAROOQ

418 Bury Road Rochdale OL11 5EU.

Tel: 01706 712231 Mob: 07967605763

CHANGE OF USE FROM OFFICE INTO PRIVATE HIRE
OPERATING CENTRE AT 77 CHURCH STREET
LITTLEBOROUGH OL15 8AB

For: Mr M RAZAQ

Plan

Scale 1:50

A 1948/1