





EXISTING FRONT ELEVATION

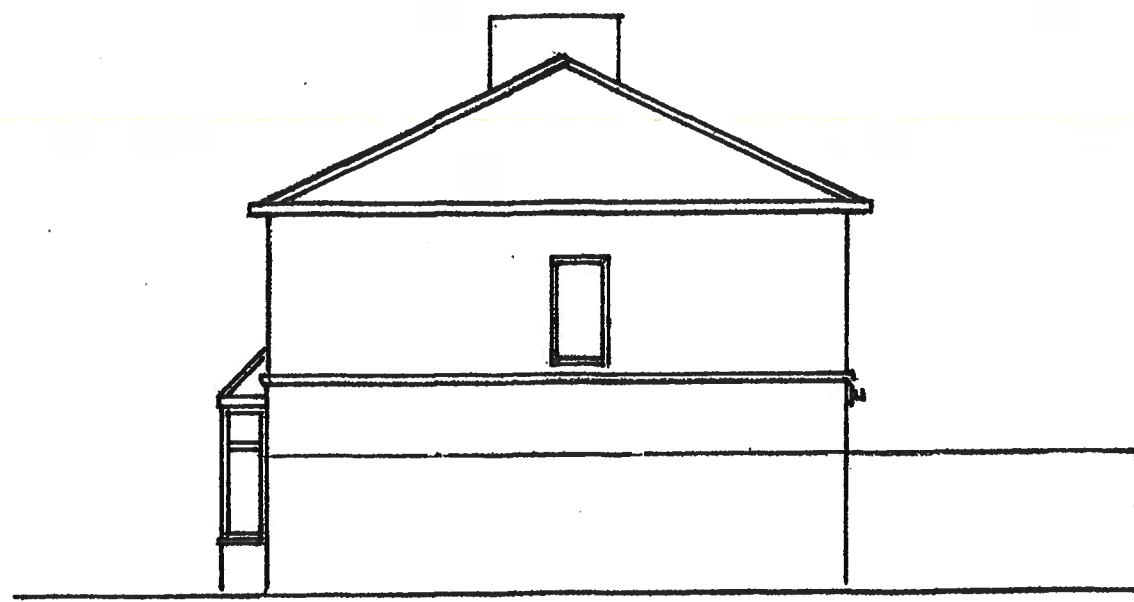


EXISTING SIDE ELEVATION



EXISTING REAR ELEVATION

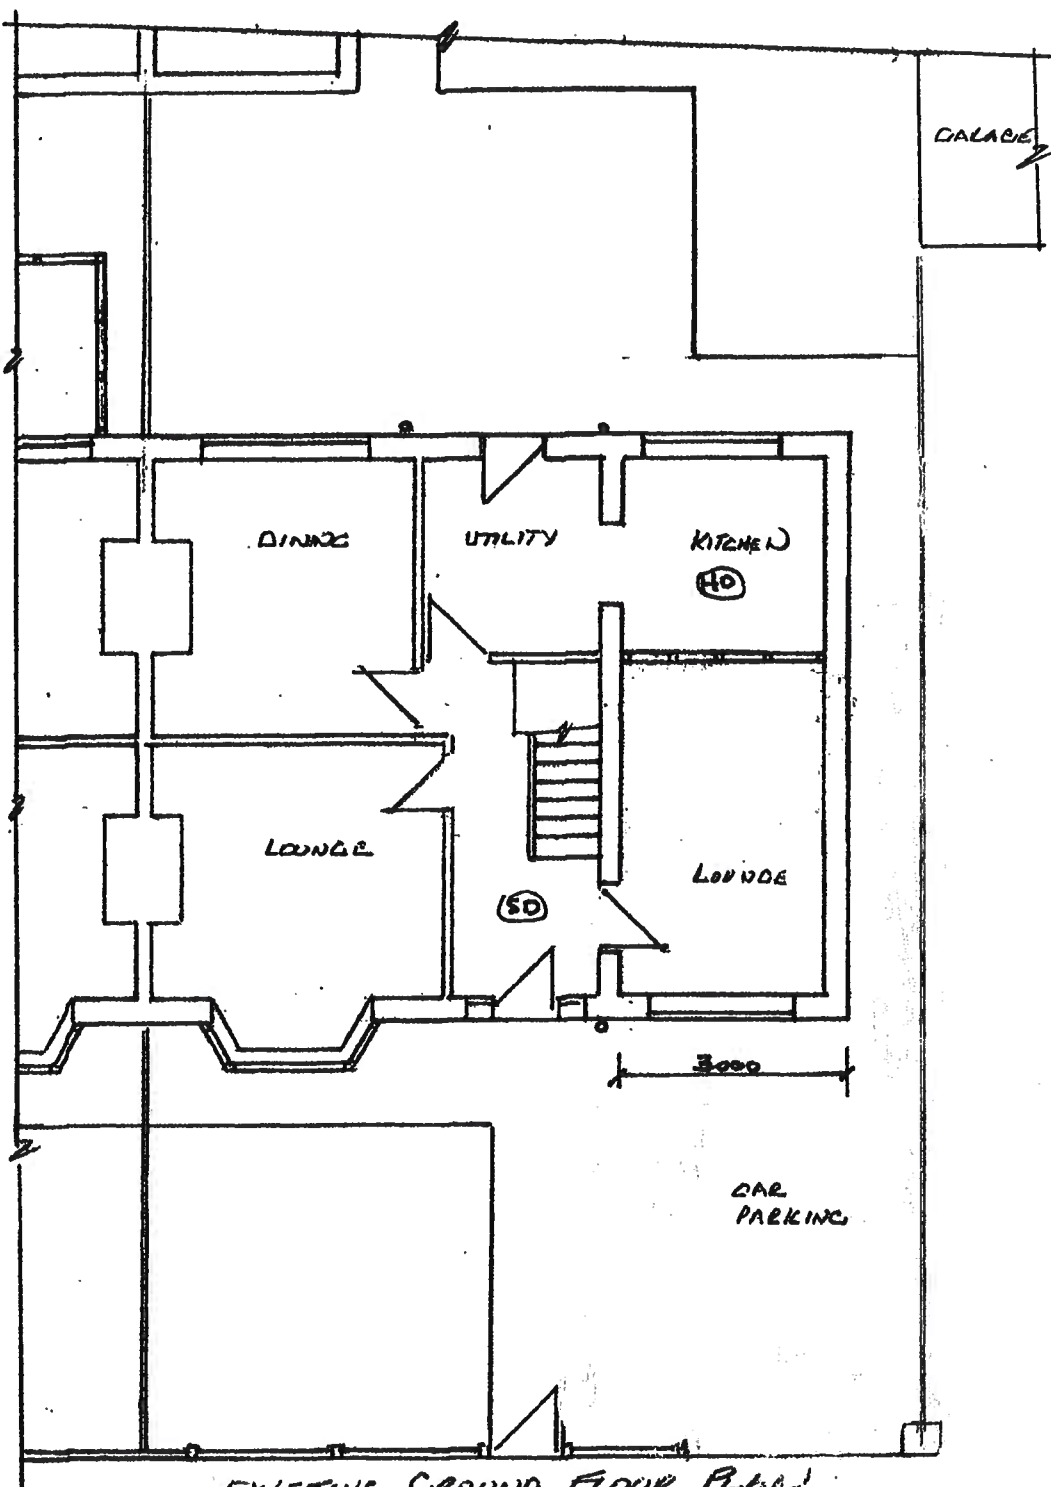

EXISTING GROUND FLOOR PLAN

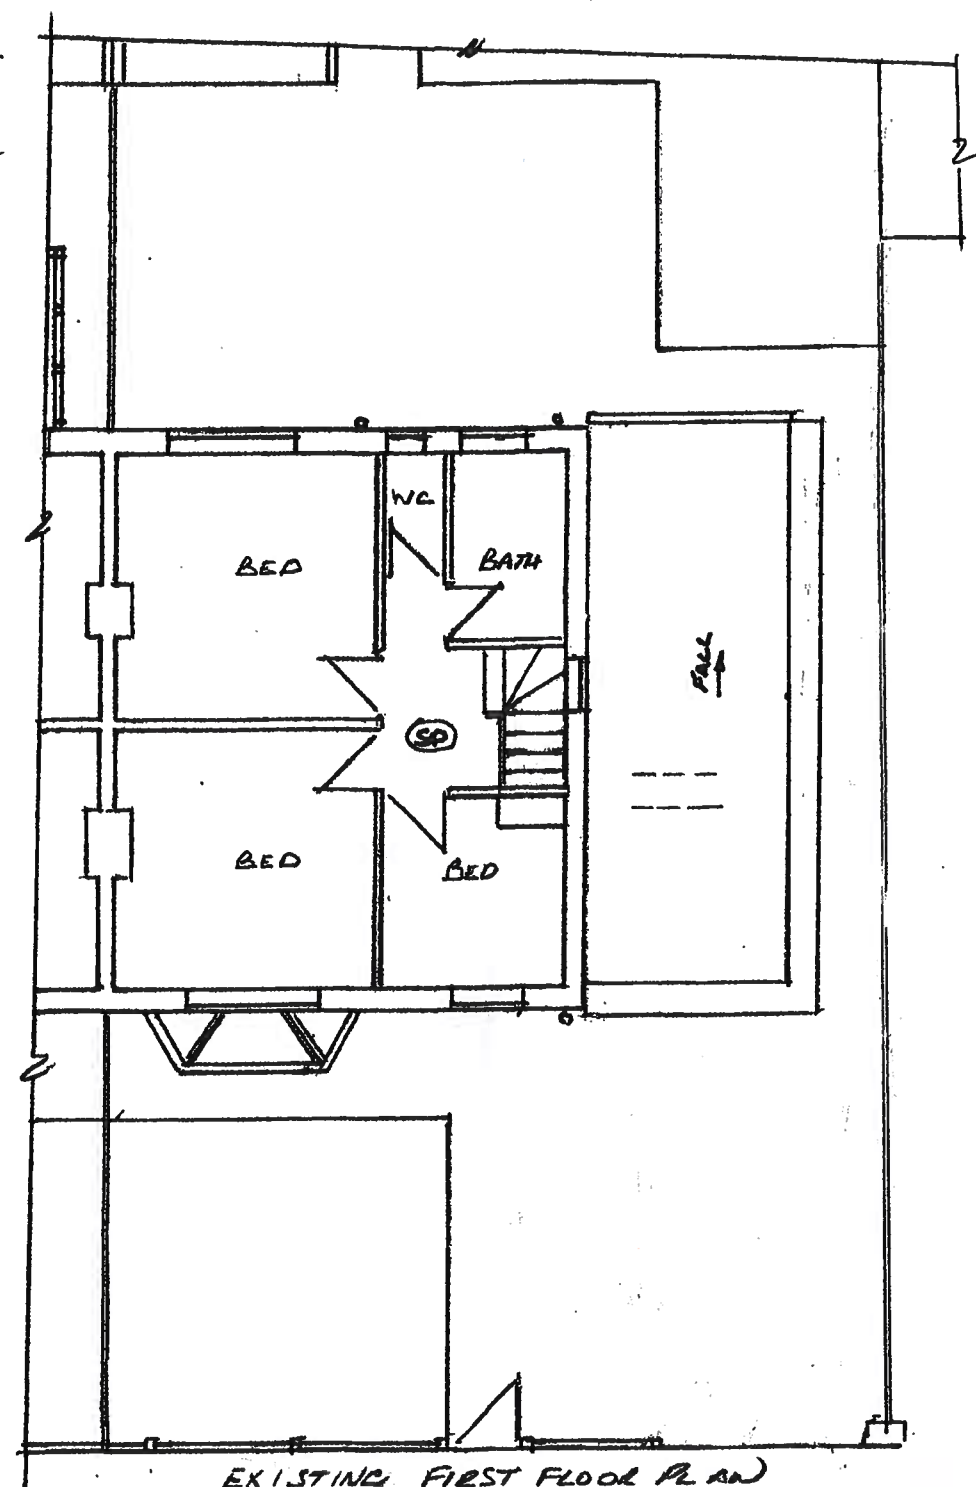

EXISTING FIRST FLOOR PLAN

Thompson Designs
 Tel 0161 705 1458 Mob 07884 318634
 Sheet 1
 Existing Plans and Elevations
 30 Kings Road
 Rochdale OL16 5HW
 Scale 1:100 @ A3 Date February 2024