



A
B
C
D
E
F
G
H
J
K
L
M

10cm


SCALE WITH CAUTION AS DISTORTION CAN OCCUR

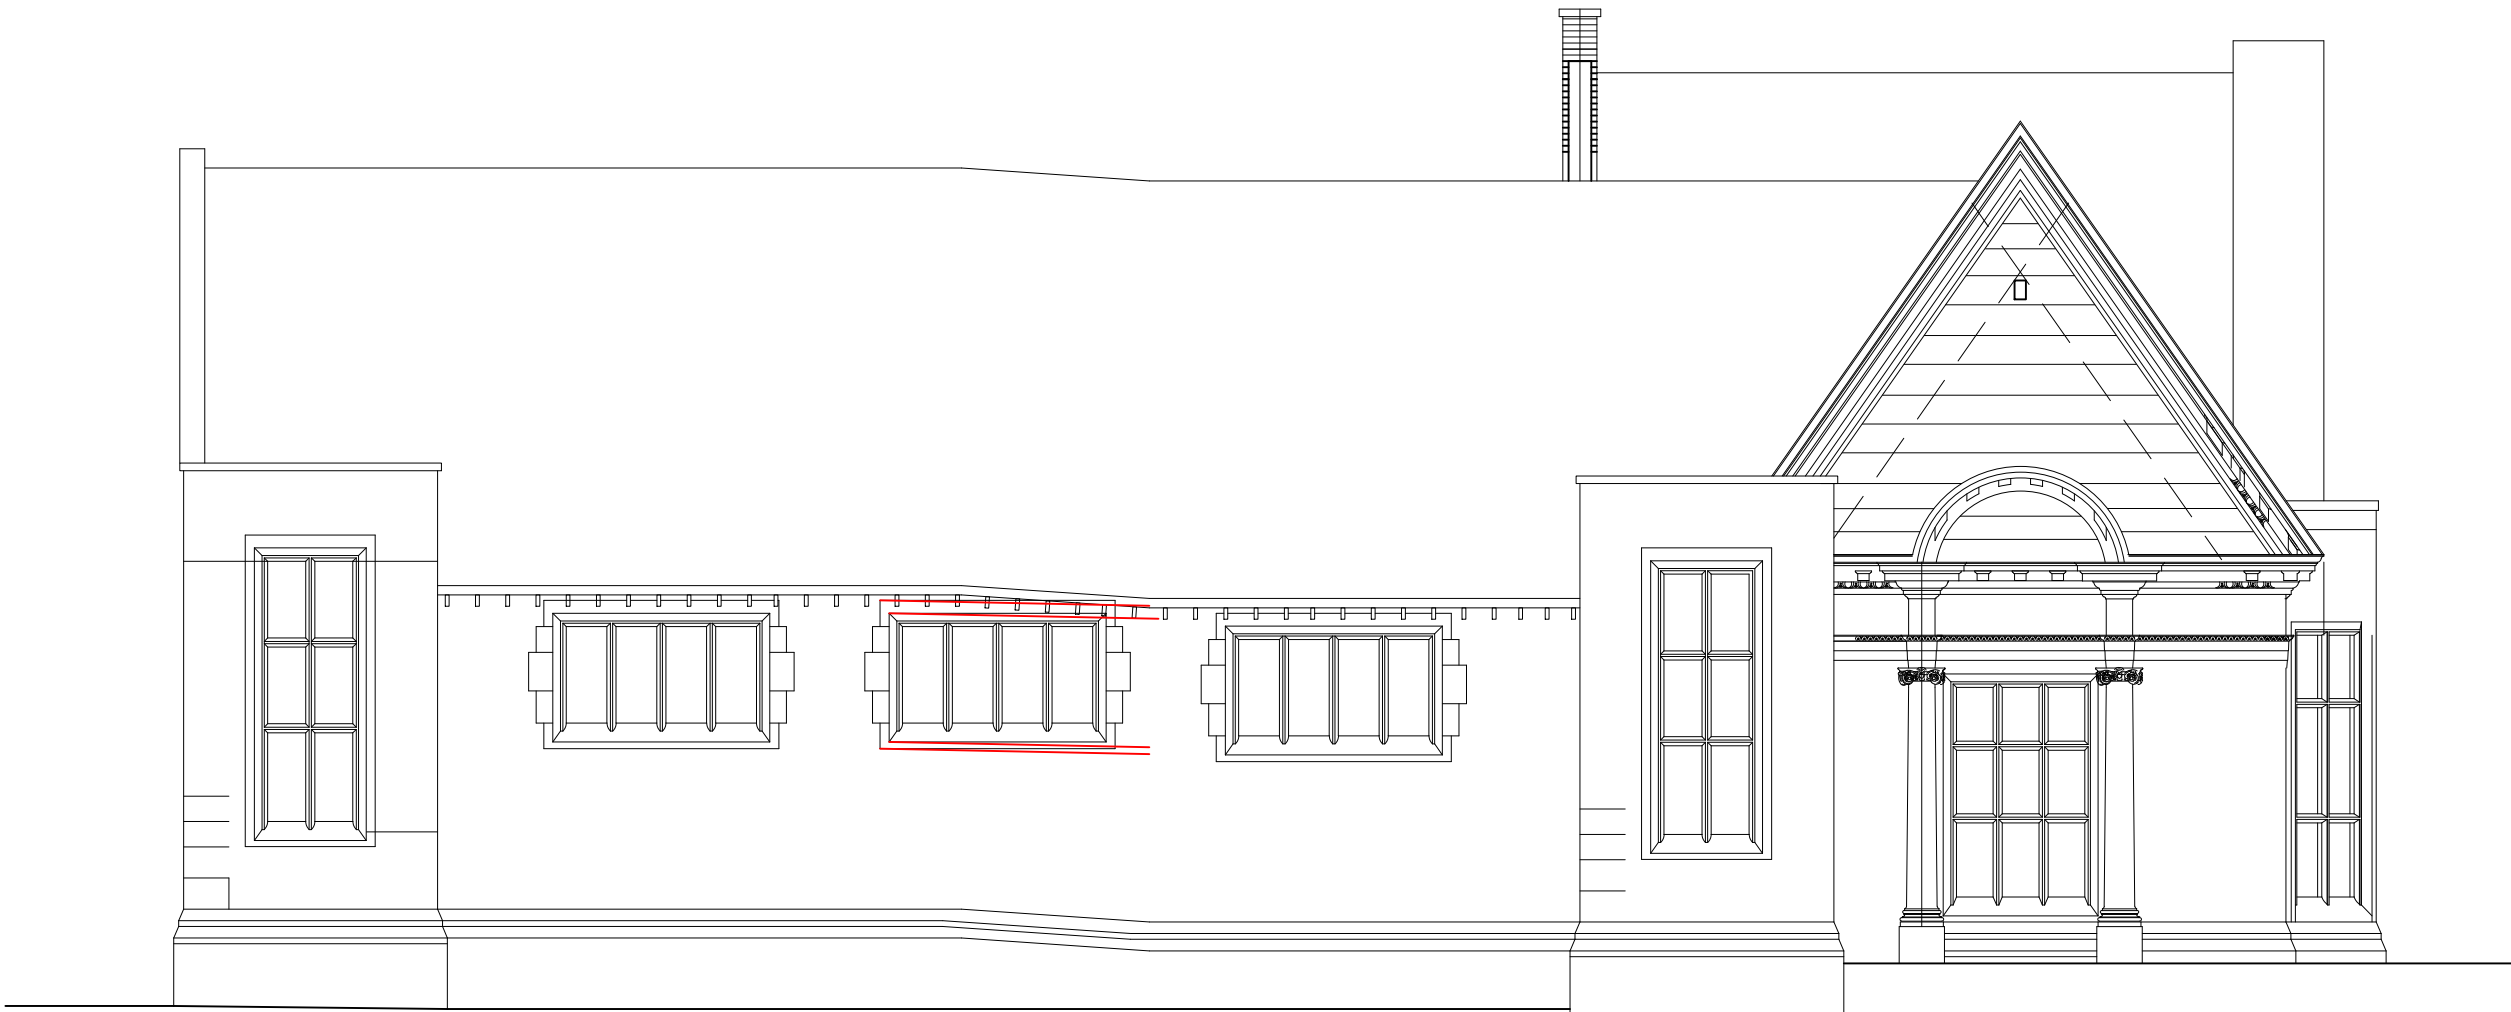


SOUTH EAST ELEVATION

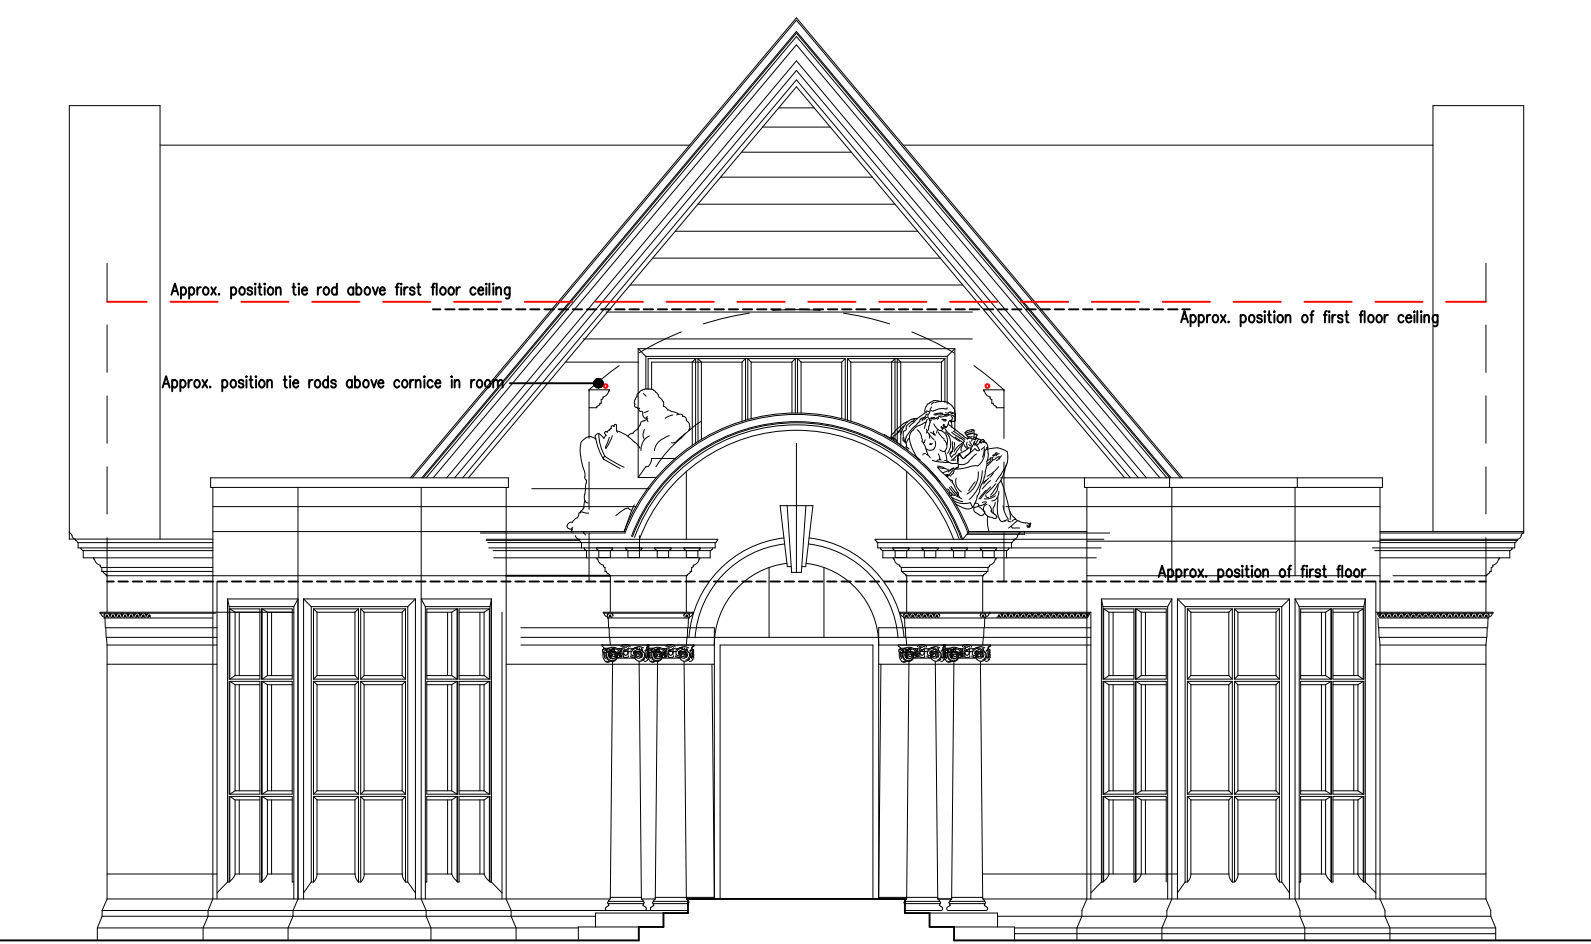

NORTH EAST ELEVATION

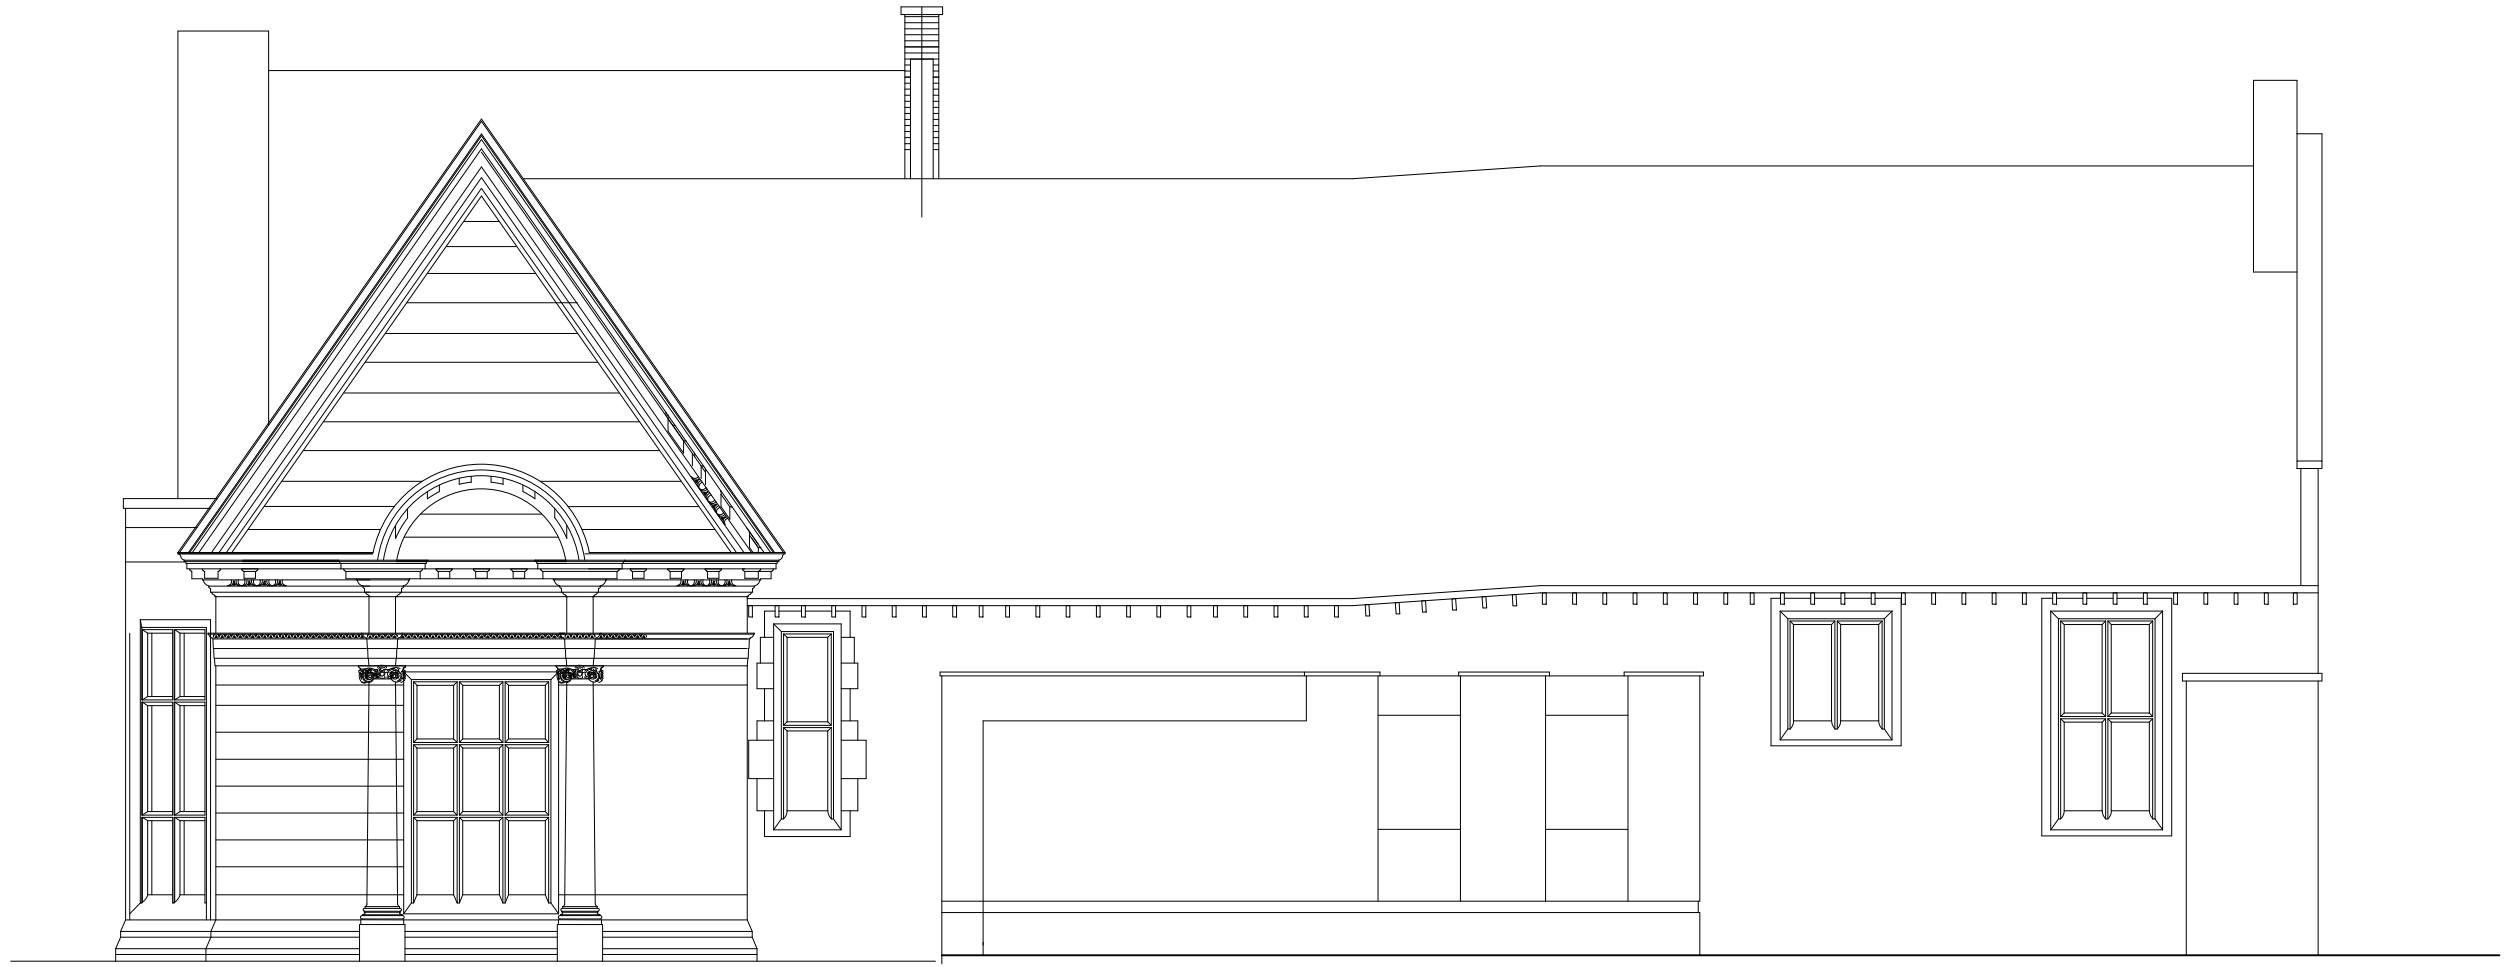


NORTH WEST ELEVATION

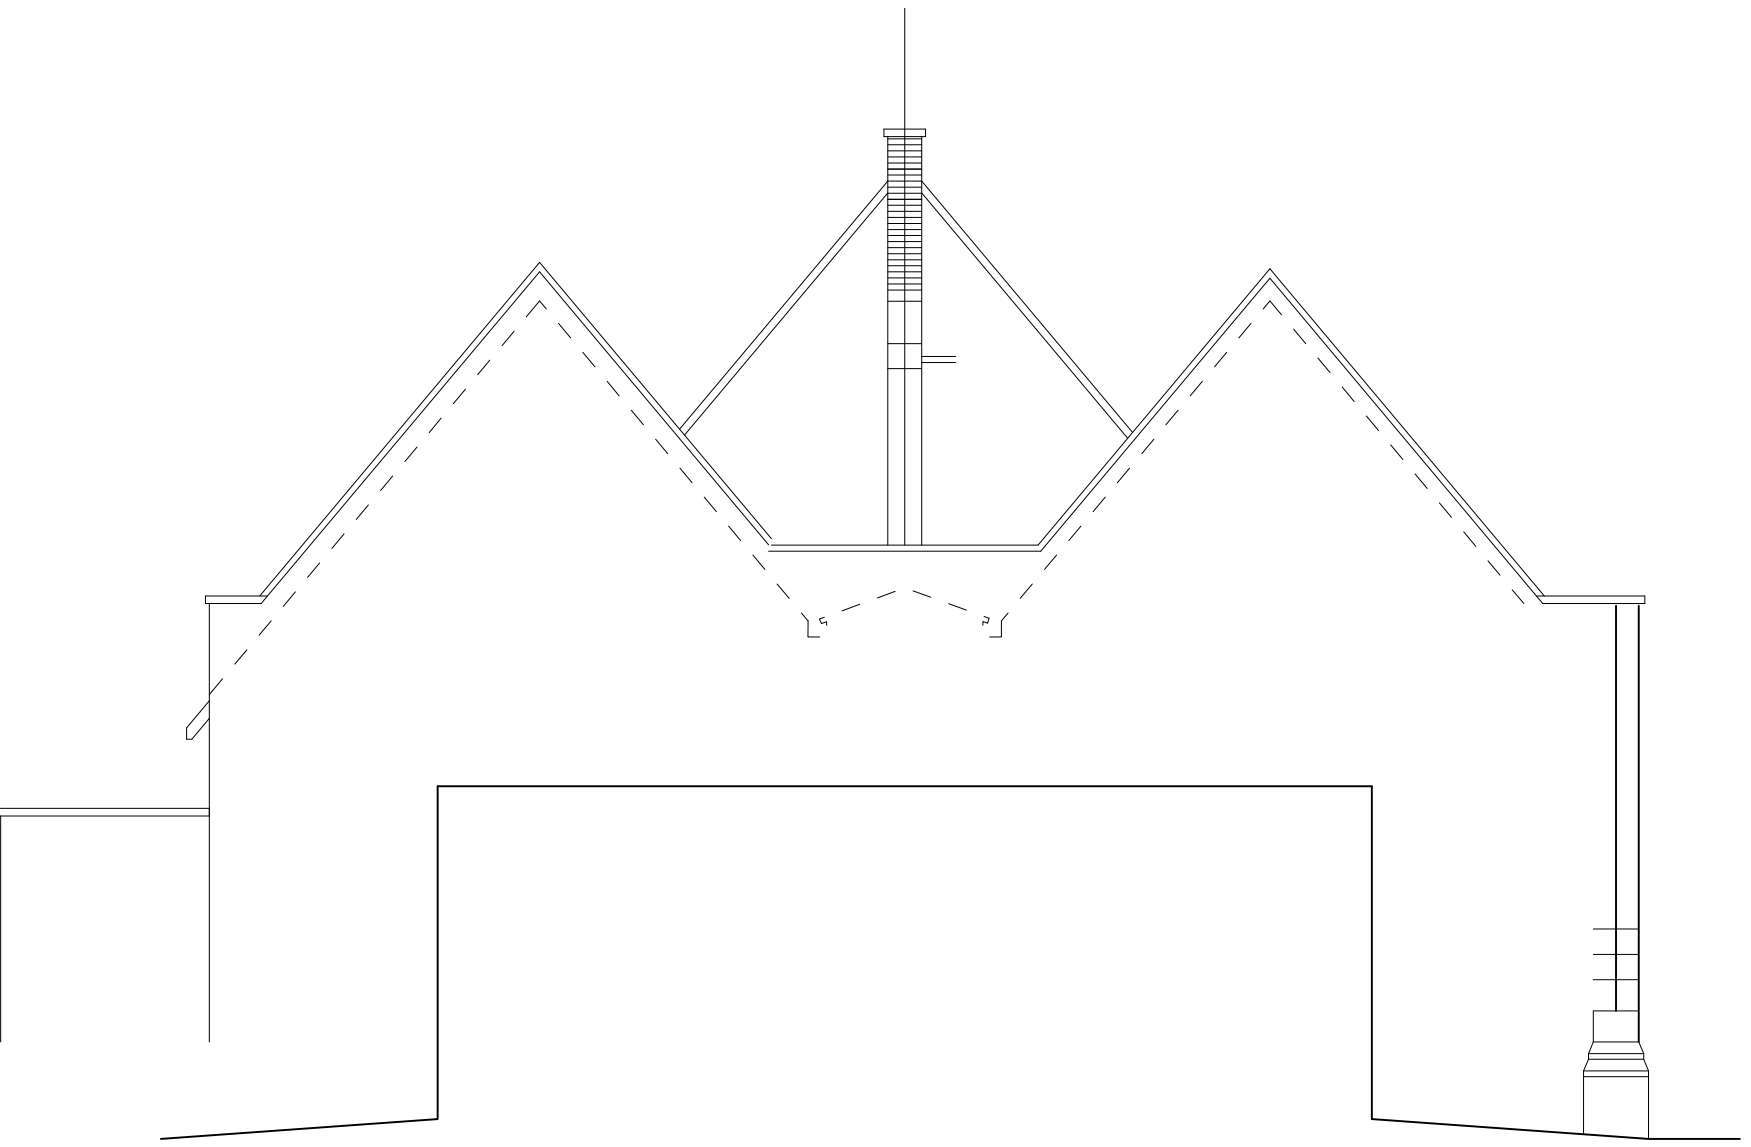

SOUTH WEST ELEVATION

1. All dimensions are in millimetres unless noted otherwise.
2. All dimensions must be taken on site and not measured off drawing.
3. All levels refer to metres Above Ordnance Datum (AOD).

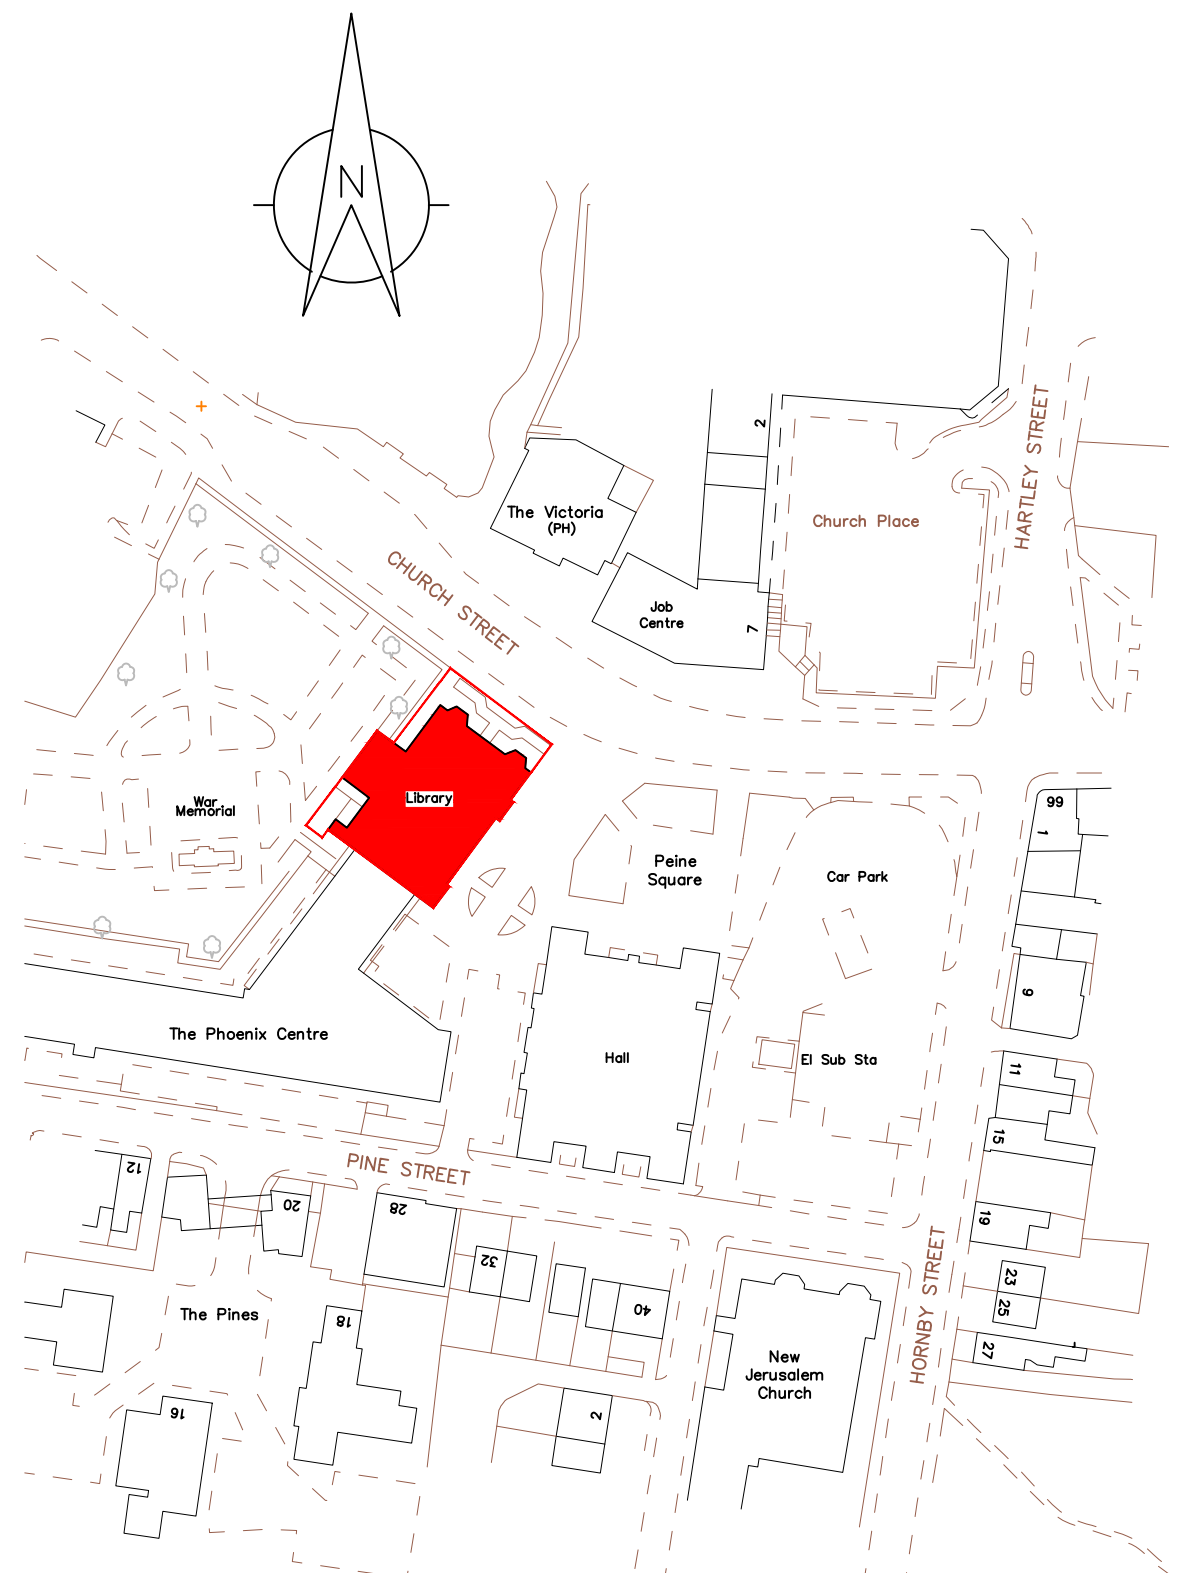

LOCATION PLAN
Scale 1:1250

*	*	*	*	**/*/*/2*	
Rev	Details of revision	By	Chkd	Date	
ROCHDALE BOROUGH COUNCIL NEIGHBOURHOODS Director: M. Widdup HIGHWAYS & PROPERTY Assistant Director: D. Bowler Project Heywood Library Title Existing Elevations Drawn IRD Checked and Approved * Safety Audit Check * Scale 1/100 Date 15/06/22 Dwg No. 15/06/22					