


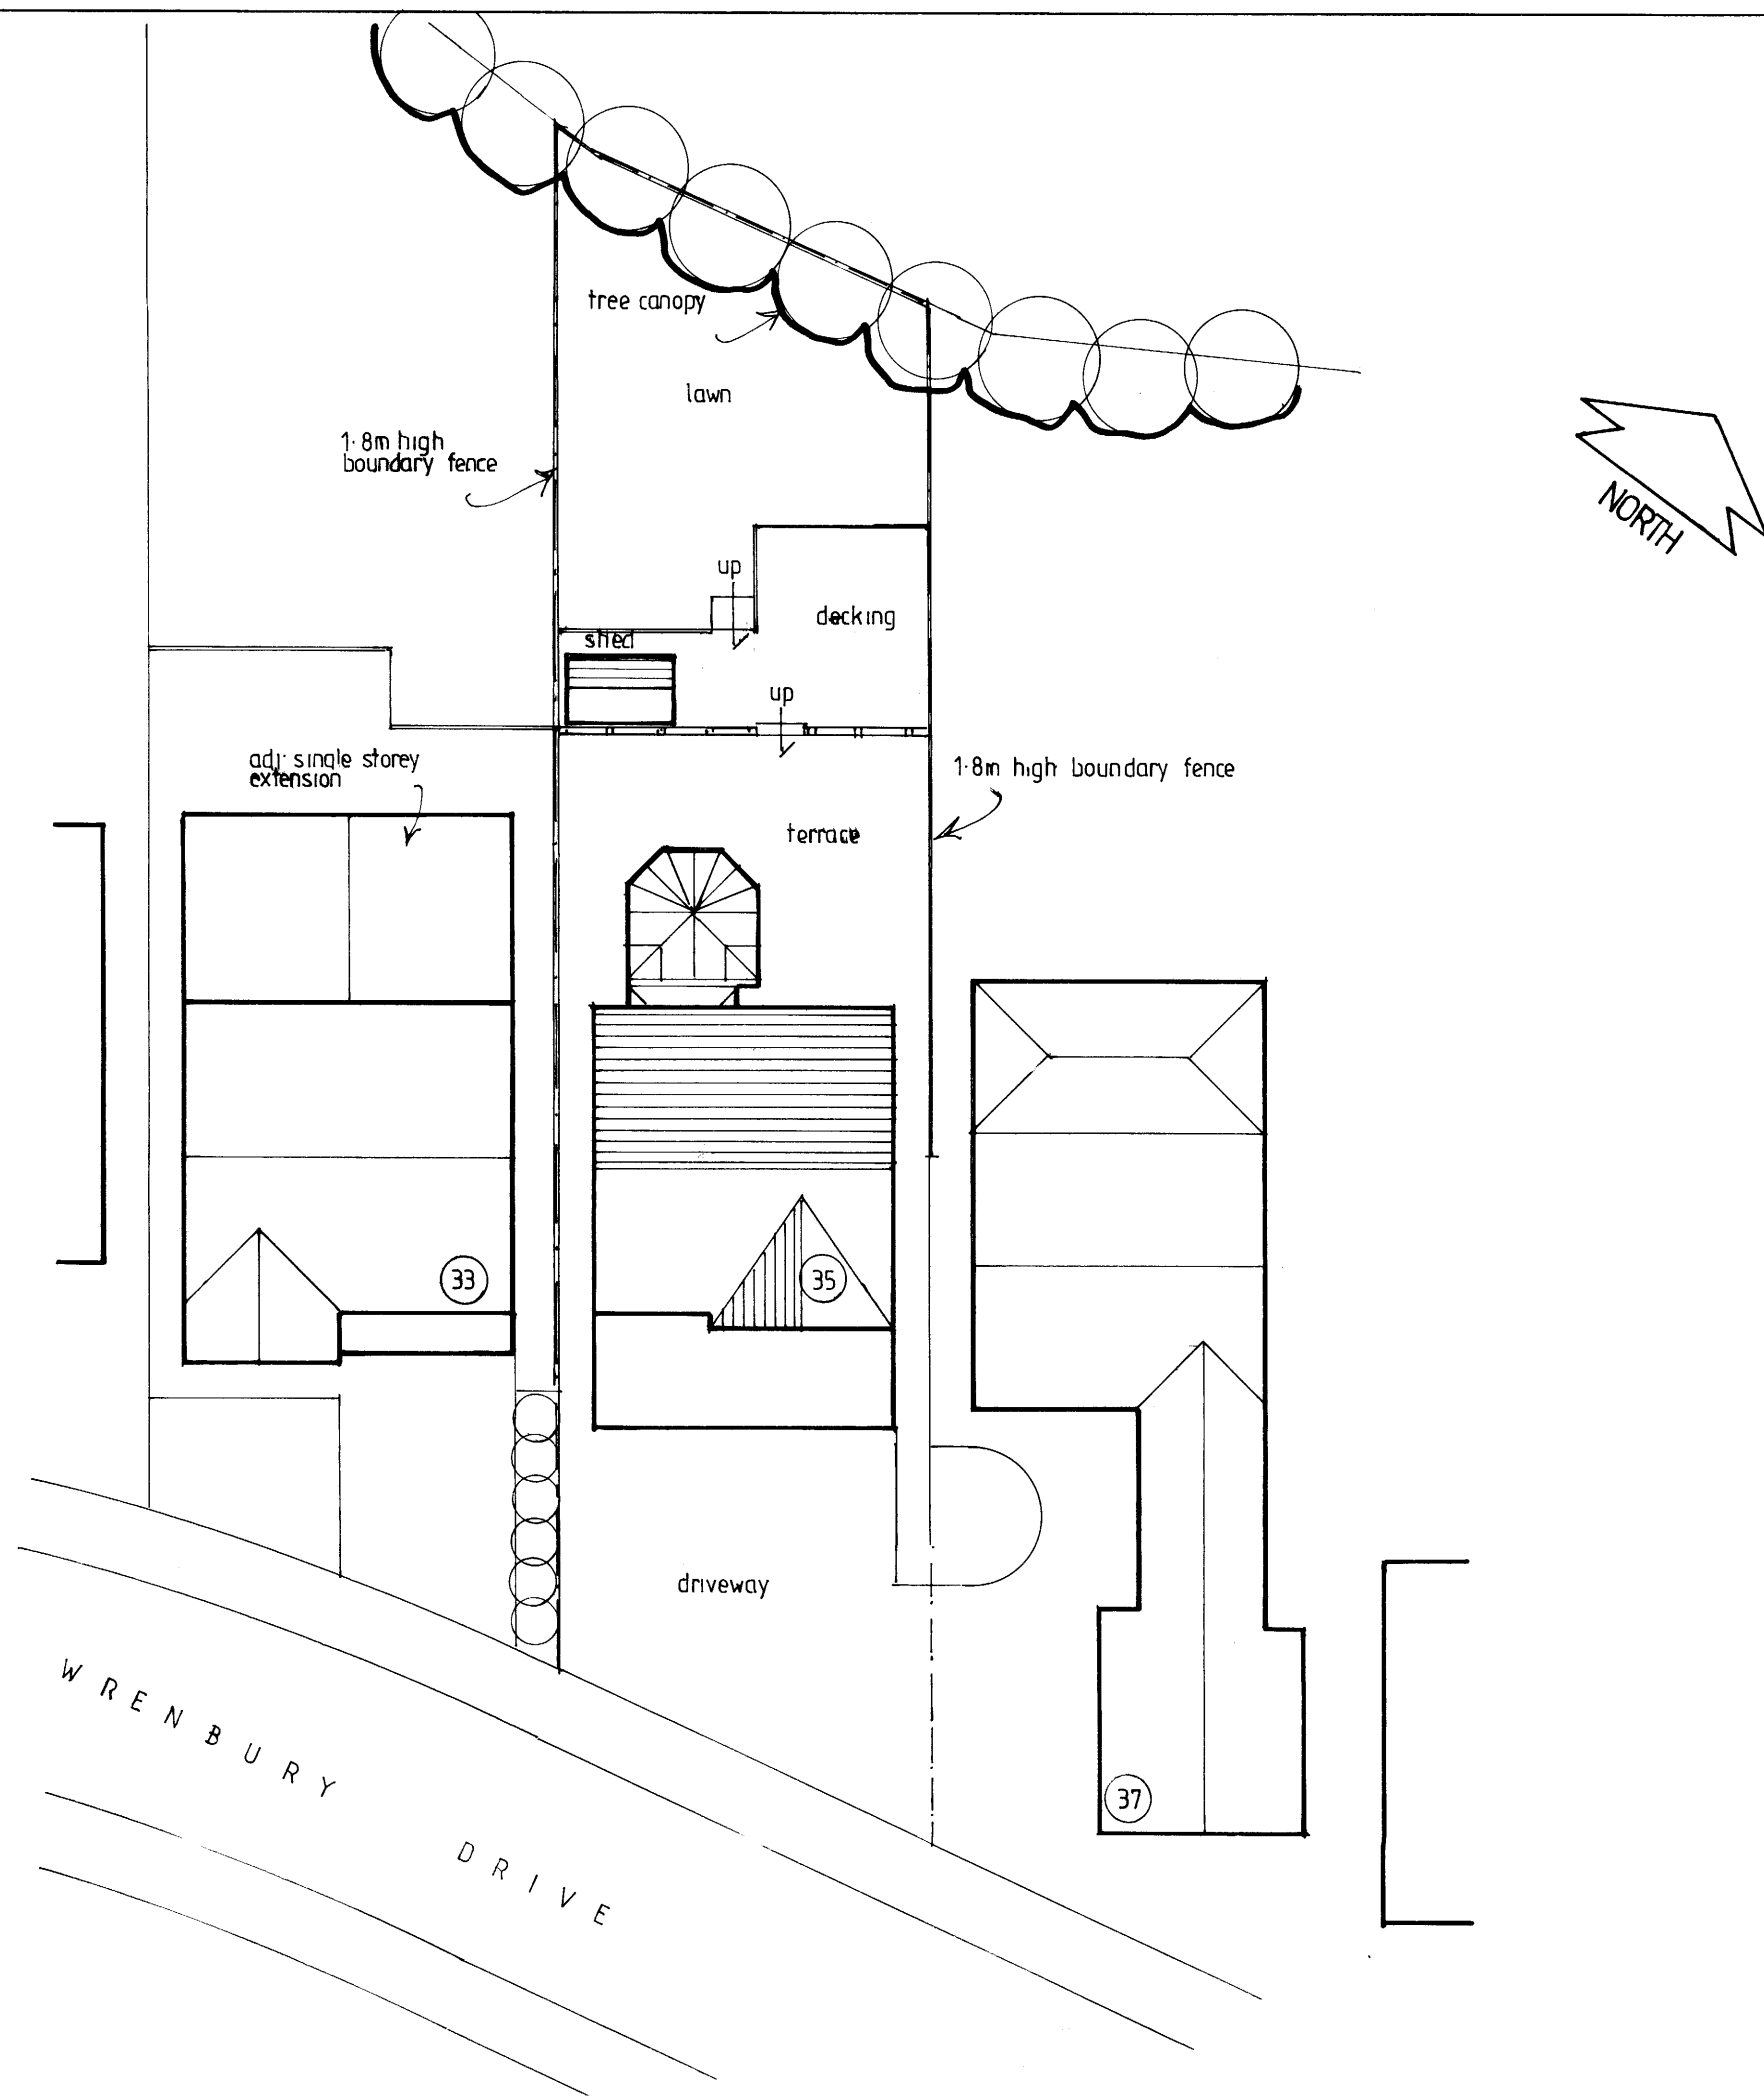

Client MR & MRS P WRIGLEY

Job REAR EXTENSION AT
35 WRENBURY DRIVE
ROCHDALE

Drawing EXISTING SITE & ROOF PLAN

Scale 1:200 A3

Dwg No 1818/2

Date JAN 24

Wildesign Limited

Building Design Services

87 Church Road
Uppermill
Oldham
OL3 6DY

Tel: 07899 942869
email: warren.greenway@sky.com