




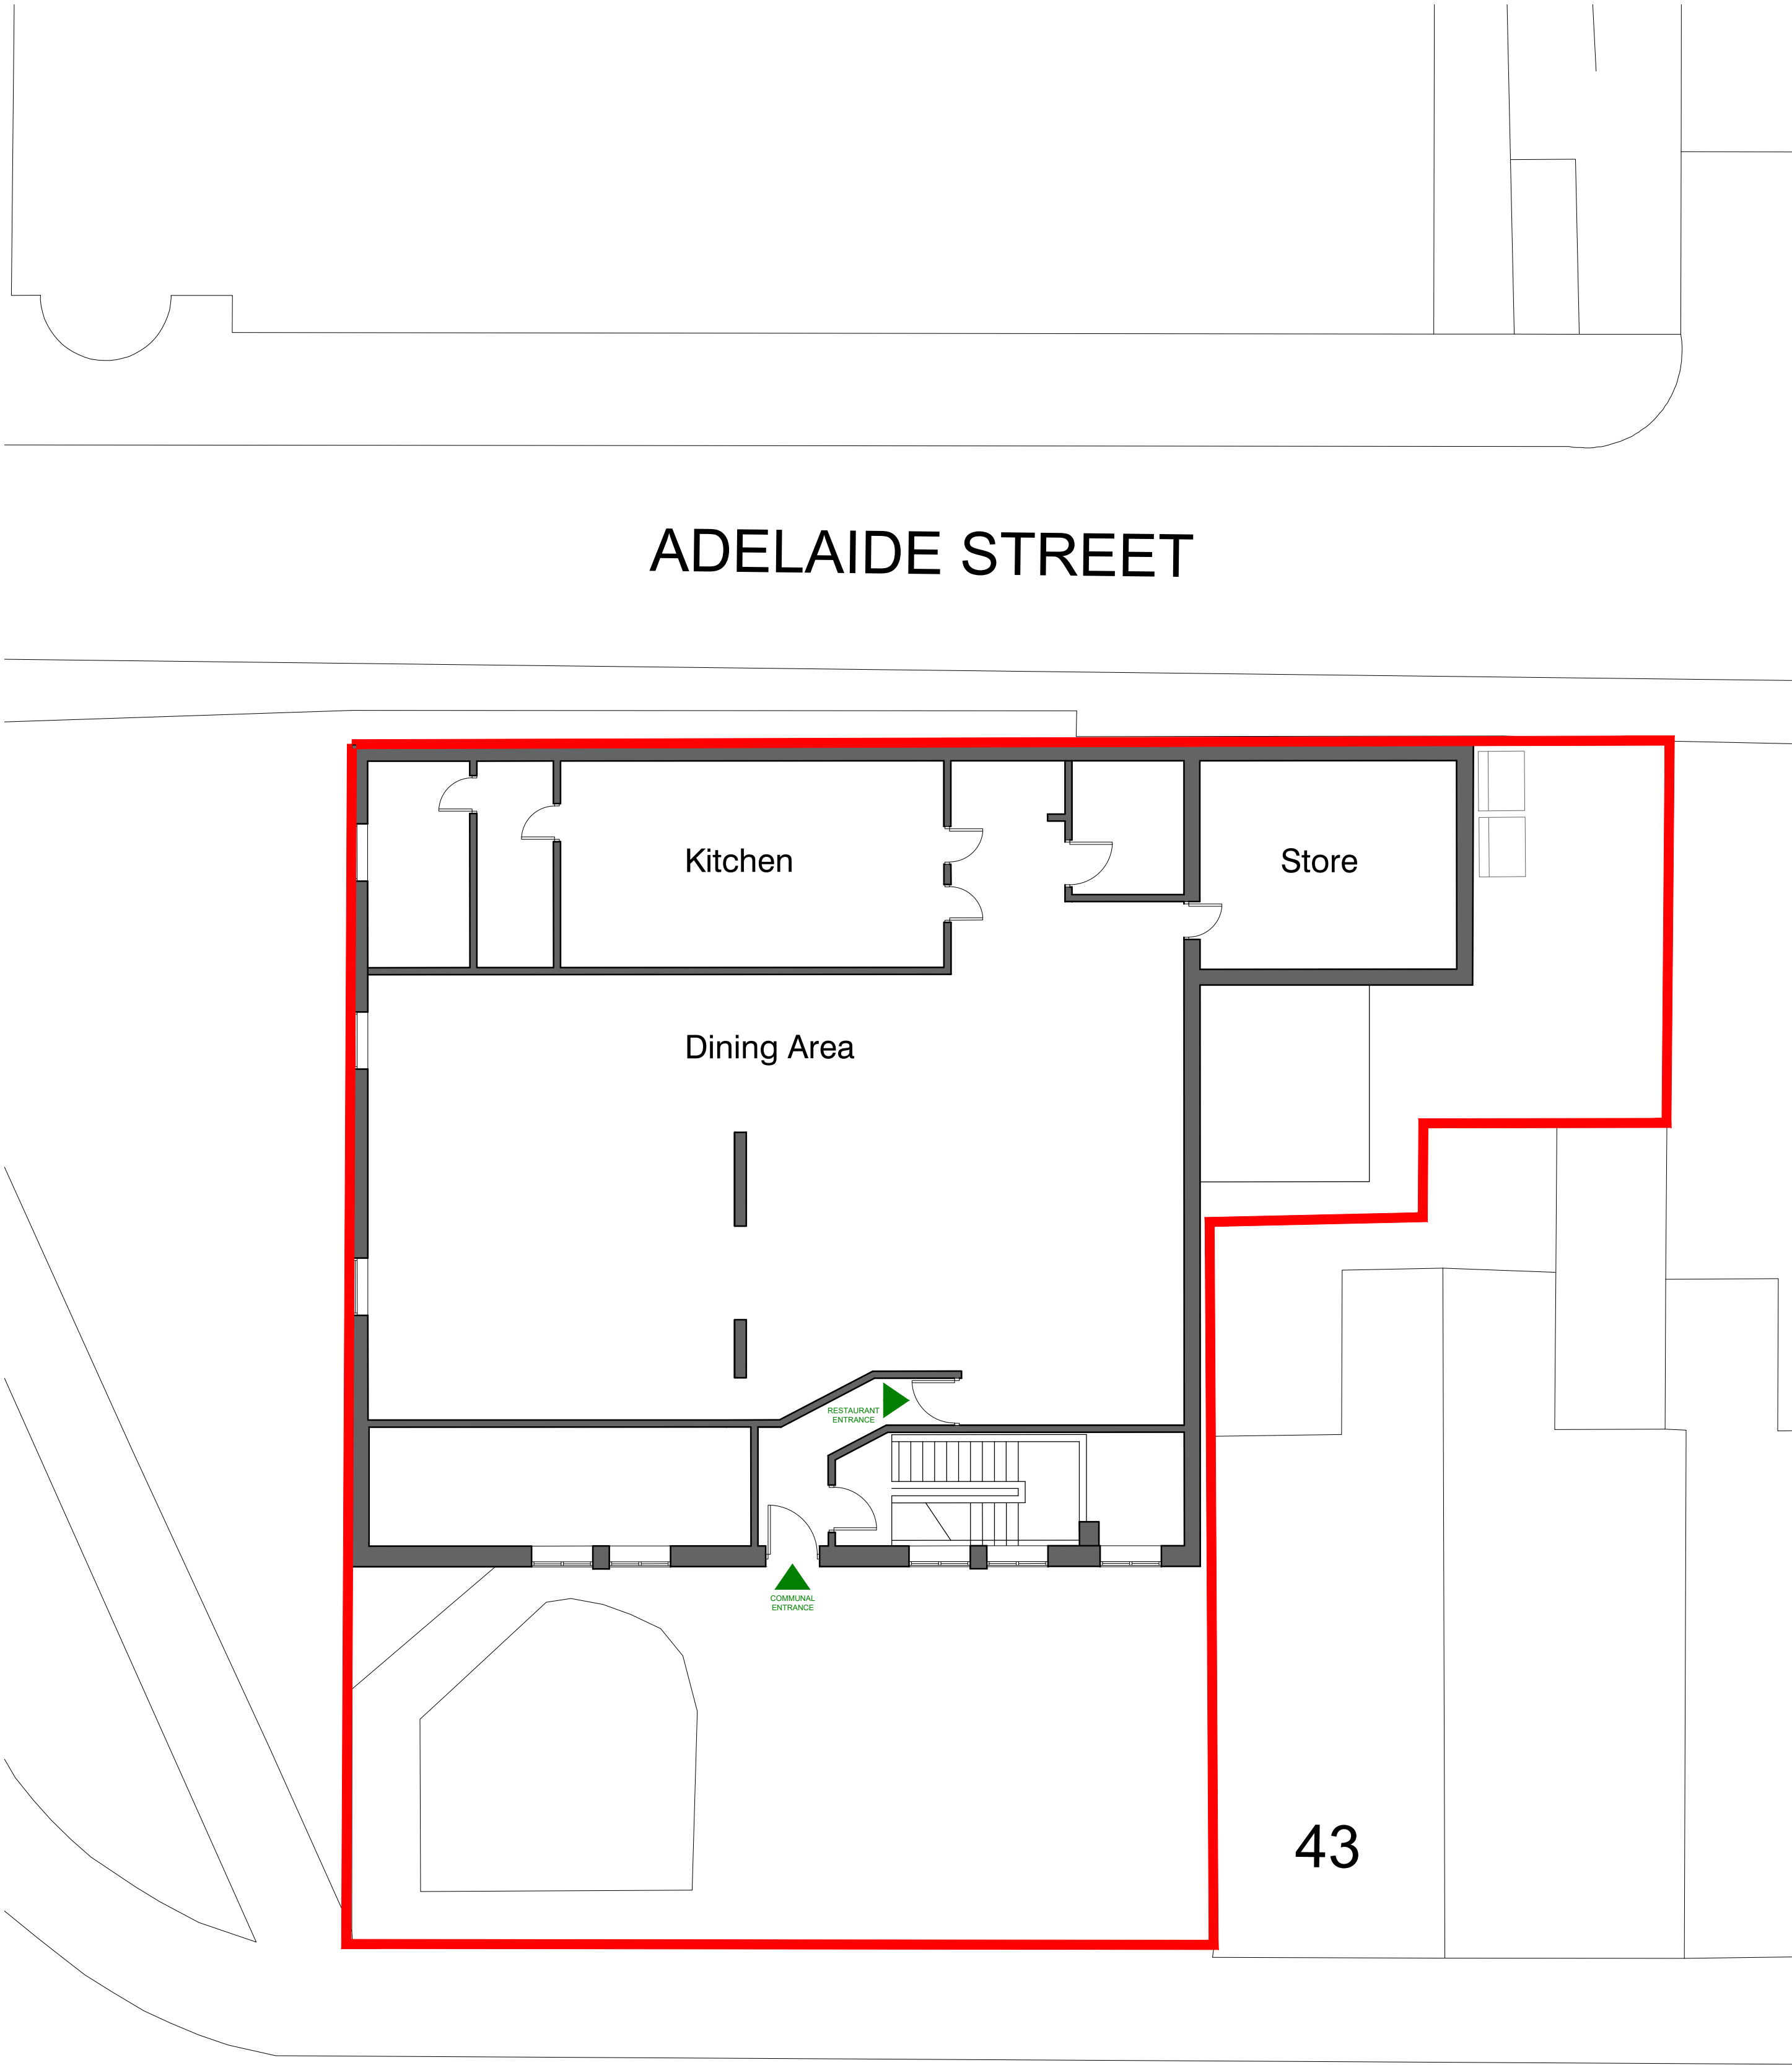

Existing Ground Floor Plan
scale 1:100

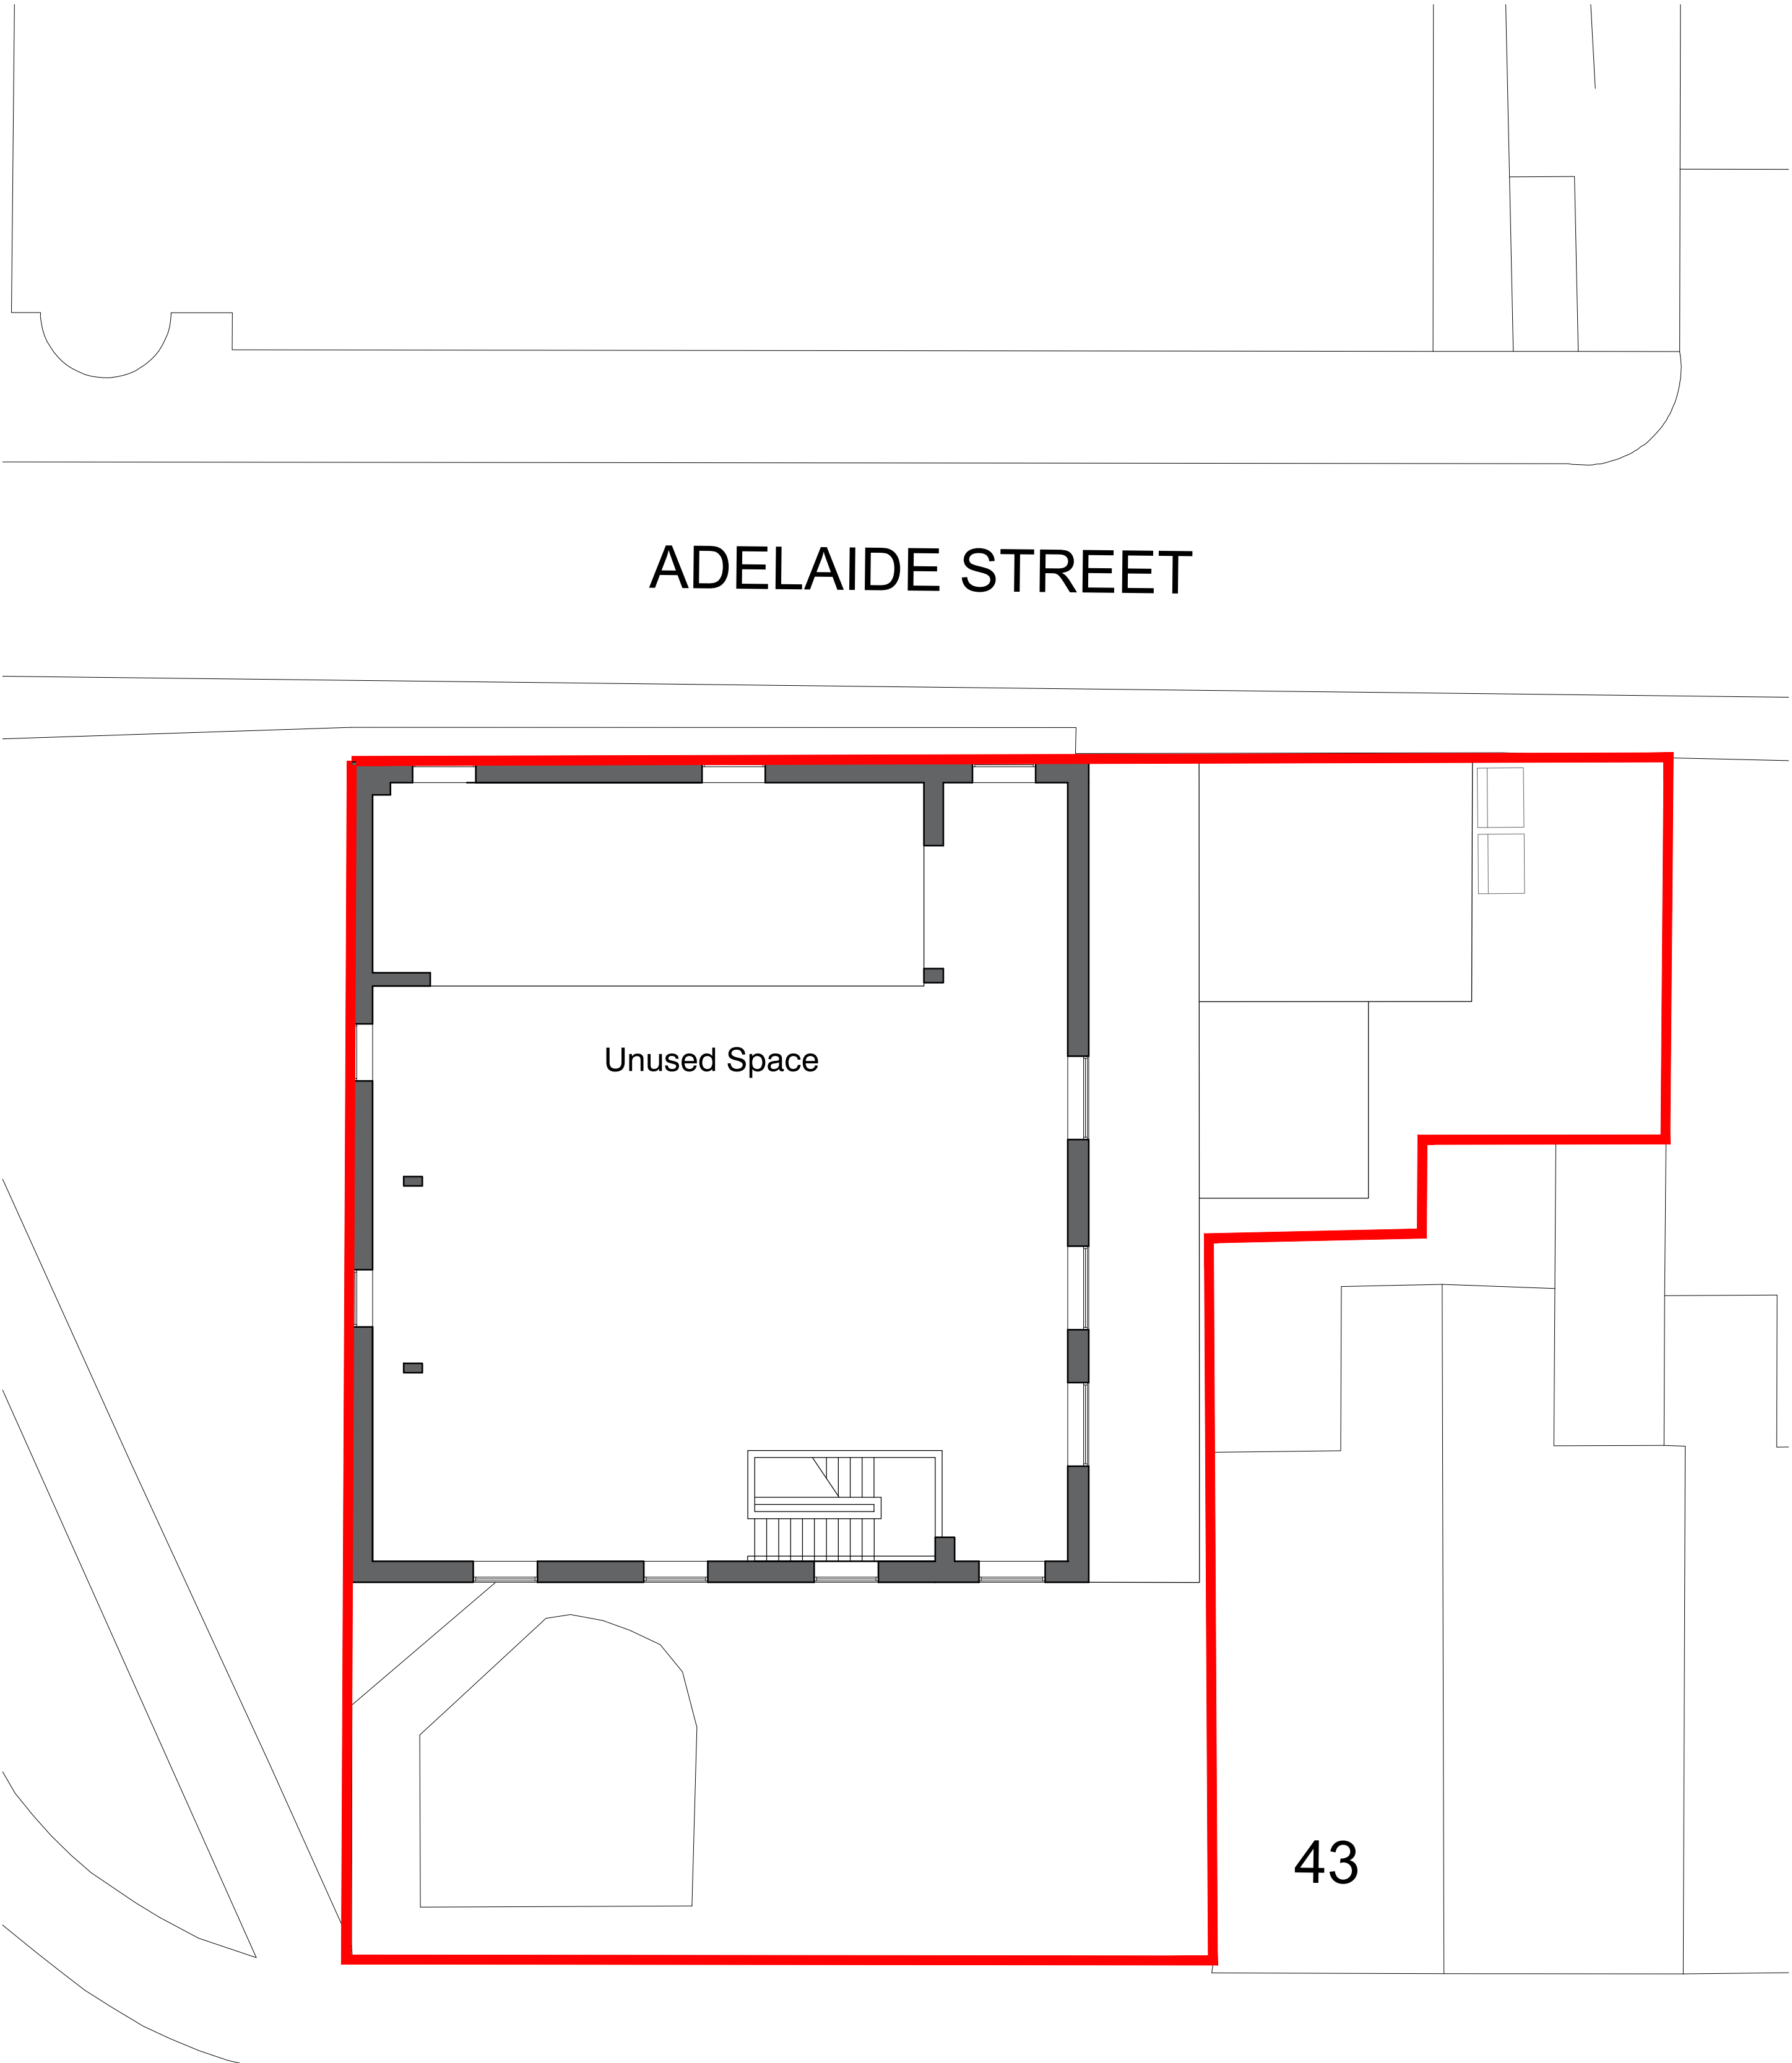

Existing First Floor Plan
scale 1:100

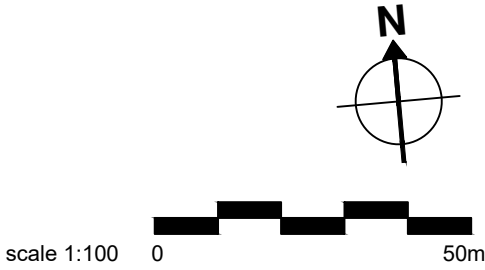

IMPORTANT NOTES: Do Not Scale from this Drawing. Use Figured Dimensions Only.			DRAWING STATUS: PLANNING			FOOTPRINT DESIGN E: info@footprintdesign.net W: www.footprintdesign.net		
REVISION	DATE	DESCRIPTION	SCALE:	DATE:		CLIENT:	REGAL DEVELOPMENTS	SCALE: 1:100@A1
						PROJECT:	41 YORK ST, HEYWOOD	DATE: 10.08.23
						DRAWING TITLE:	EXISTING PLANS	
						DRAWING NO:	A060_L(00)003	