


10cm



-

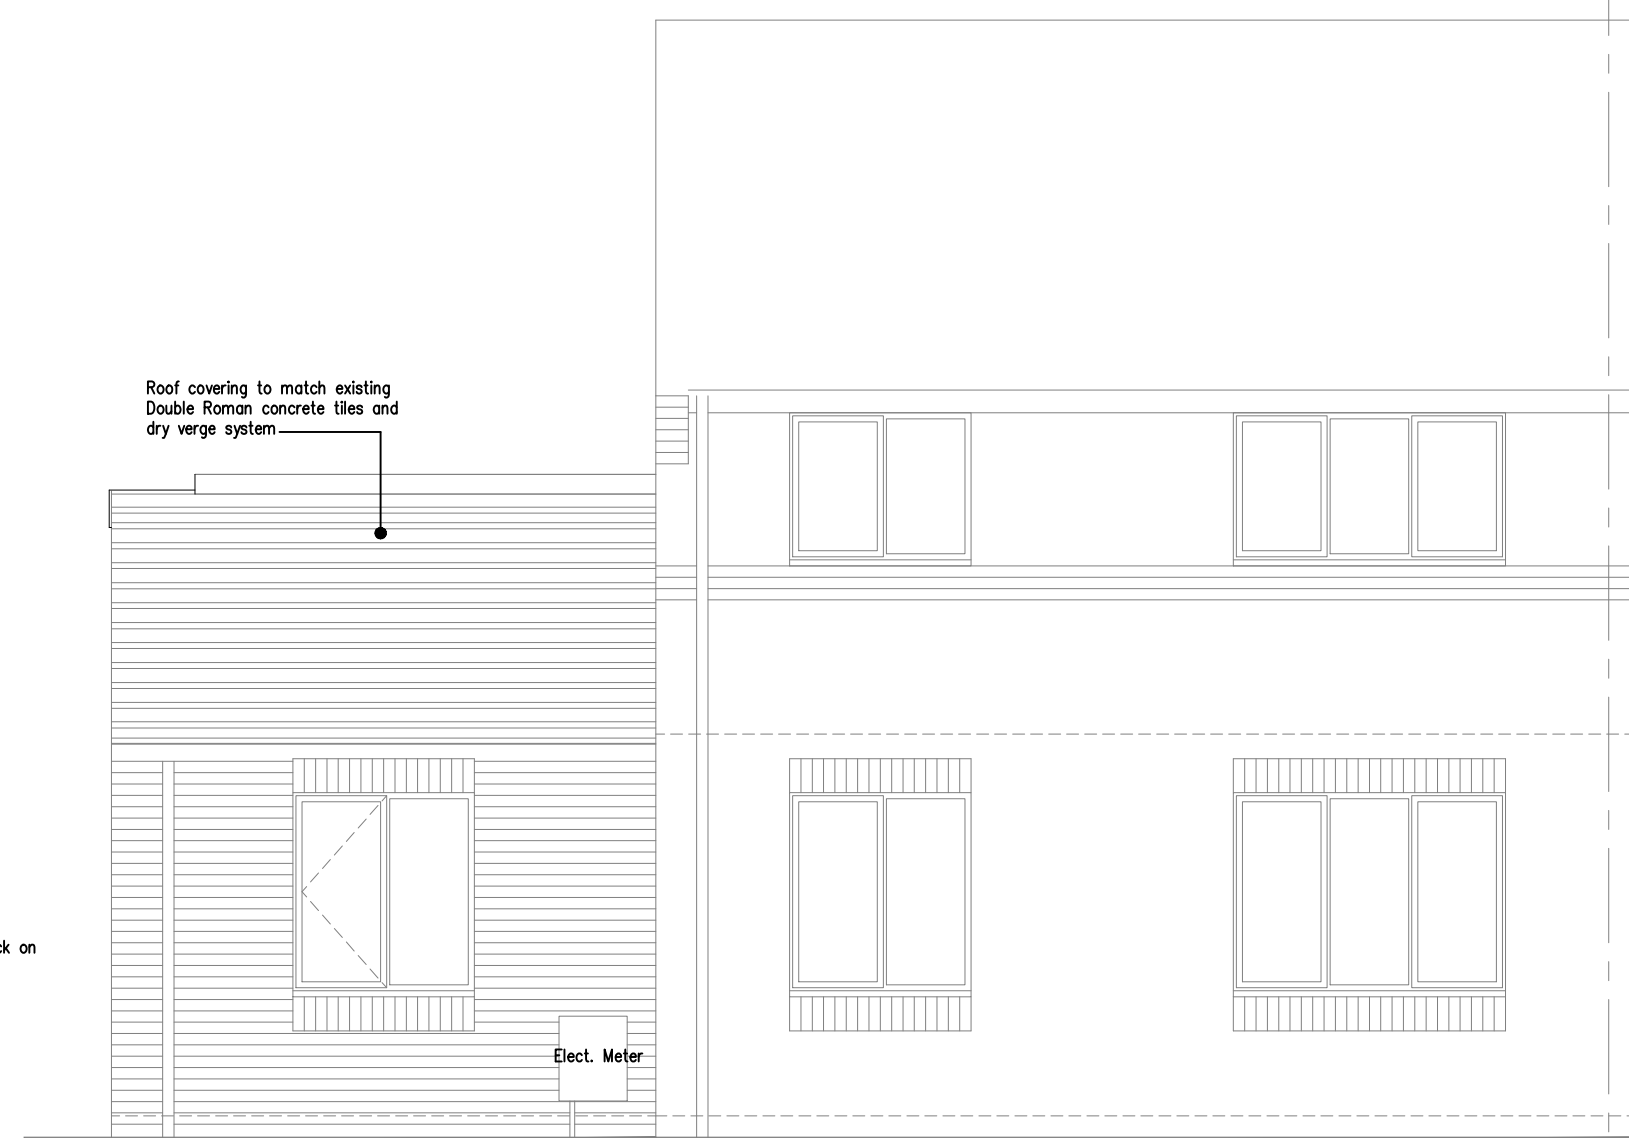

*	*	*	*	22/22/22
Rev	Details of revision	By	Chkd	Date



Project 5 Clifford Street
Rochdale
OL11 1NG

Title Ground Floor Extension
for a Disabled Person
Proposed Plan & Elevations


Drawn IBD	Checked and Approved *	Safety Audit Check *
--------------	---------------------------	-------------------------

Scale	Date
1/50	22/07/24

Dwg No.
A1/230136/01

PROPOSED FRONT ELEVATION

EXISTING FRONT ELEVATION

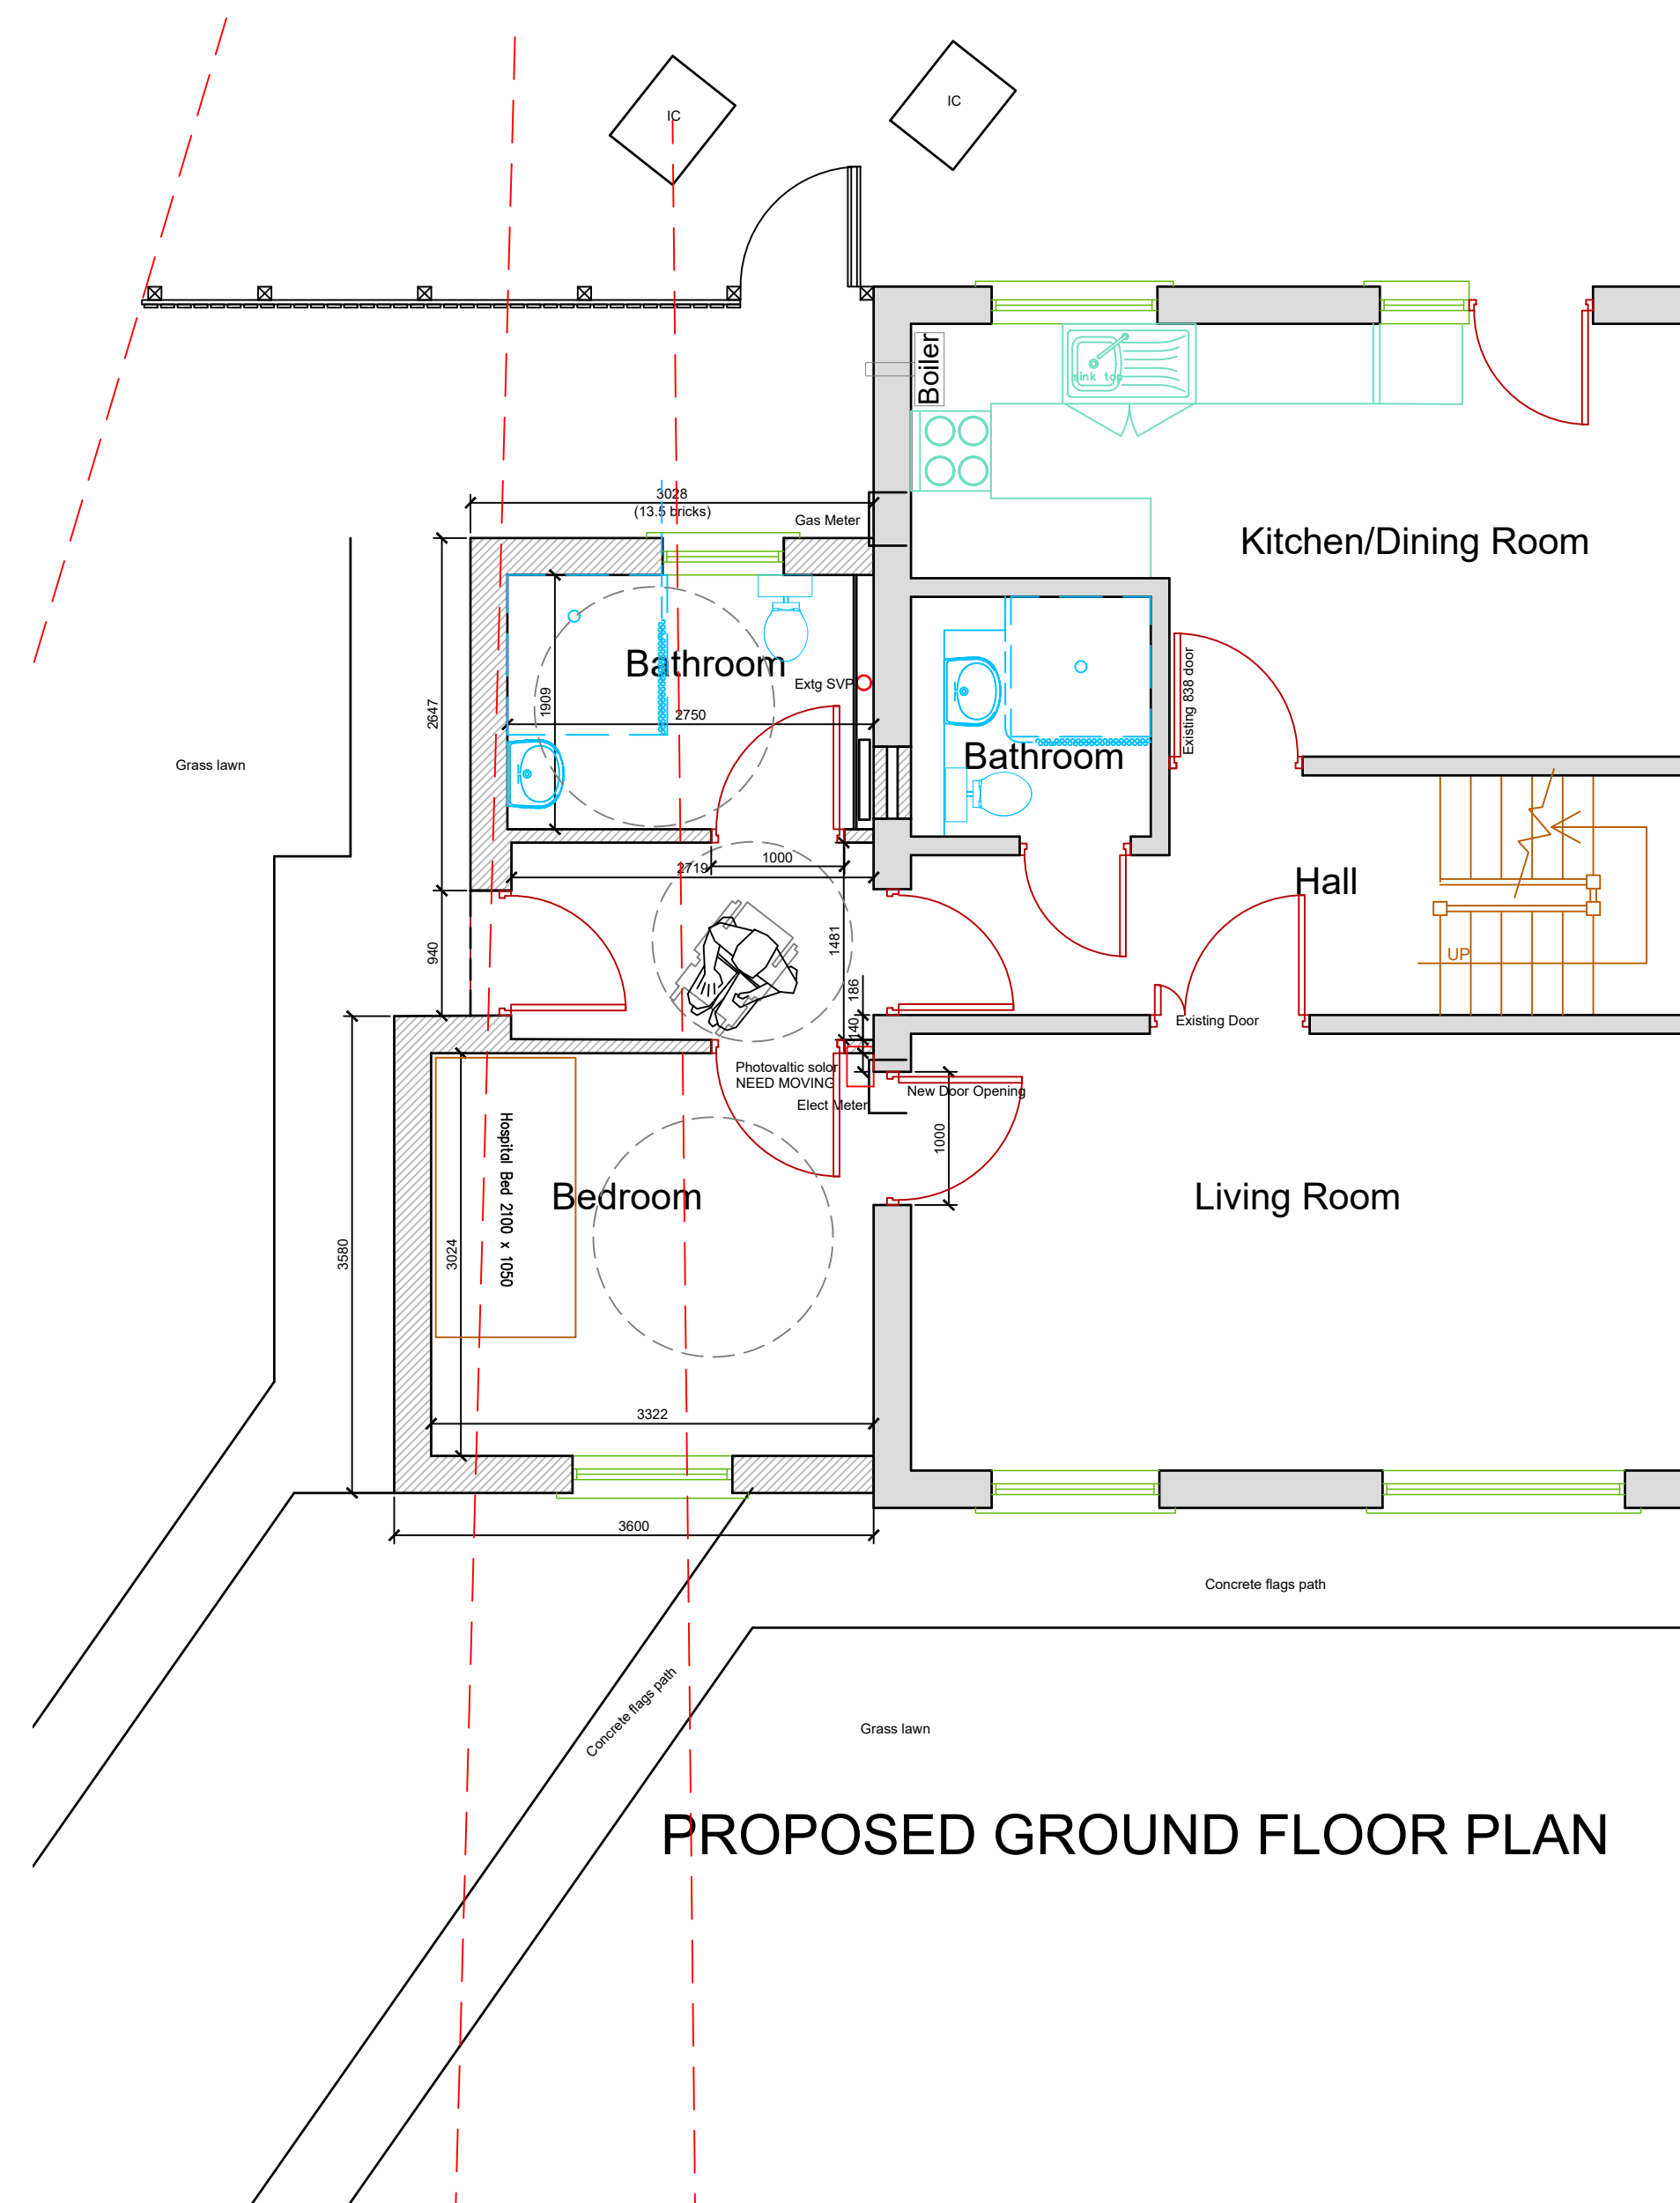

PROPOSED GROUND FLOOR PLAN

EXISTING GROUND FLOOR PLAN
Scale 1:100