



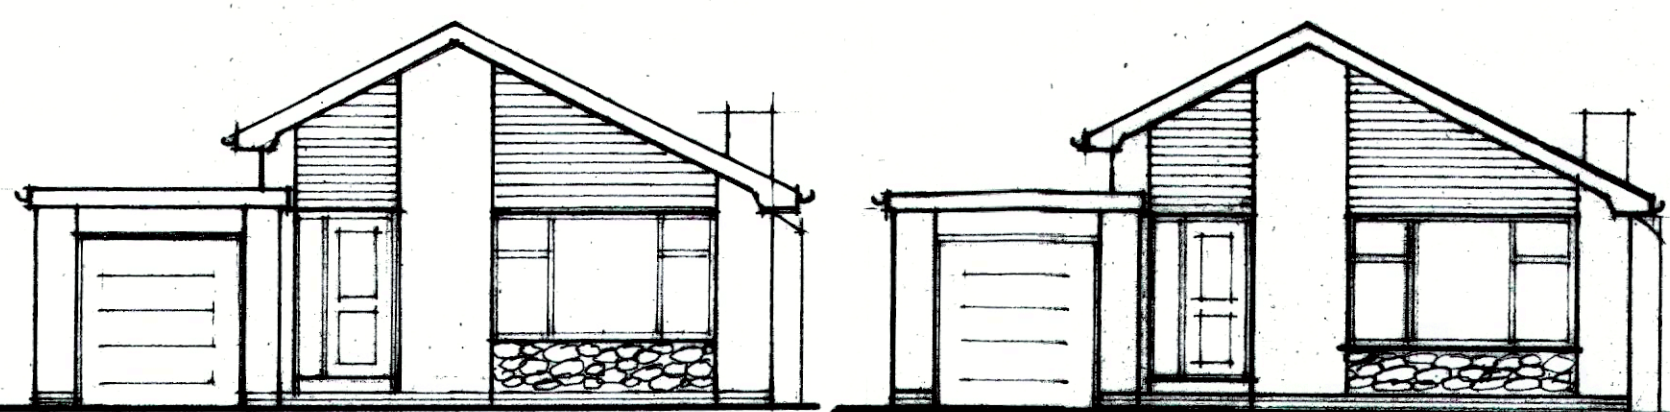


AS EXISTING FRONT ELEVATION

AS PROPOSED FRONT ELEVATION

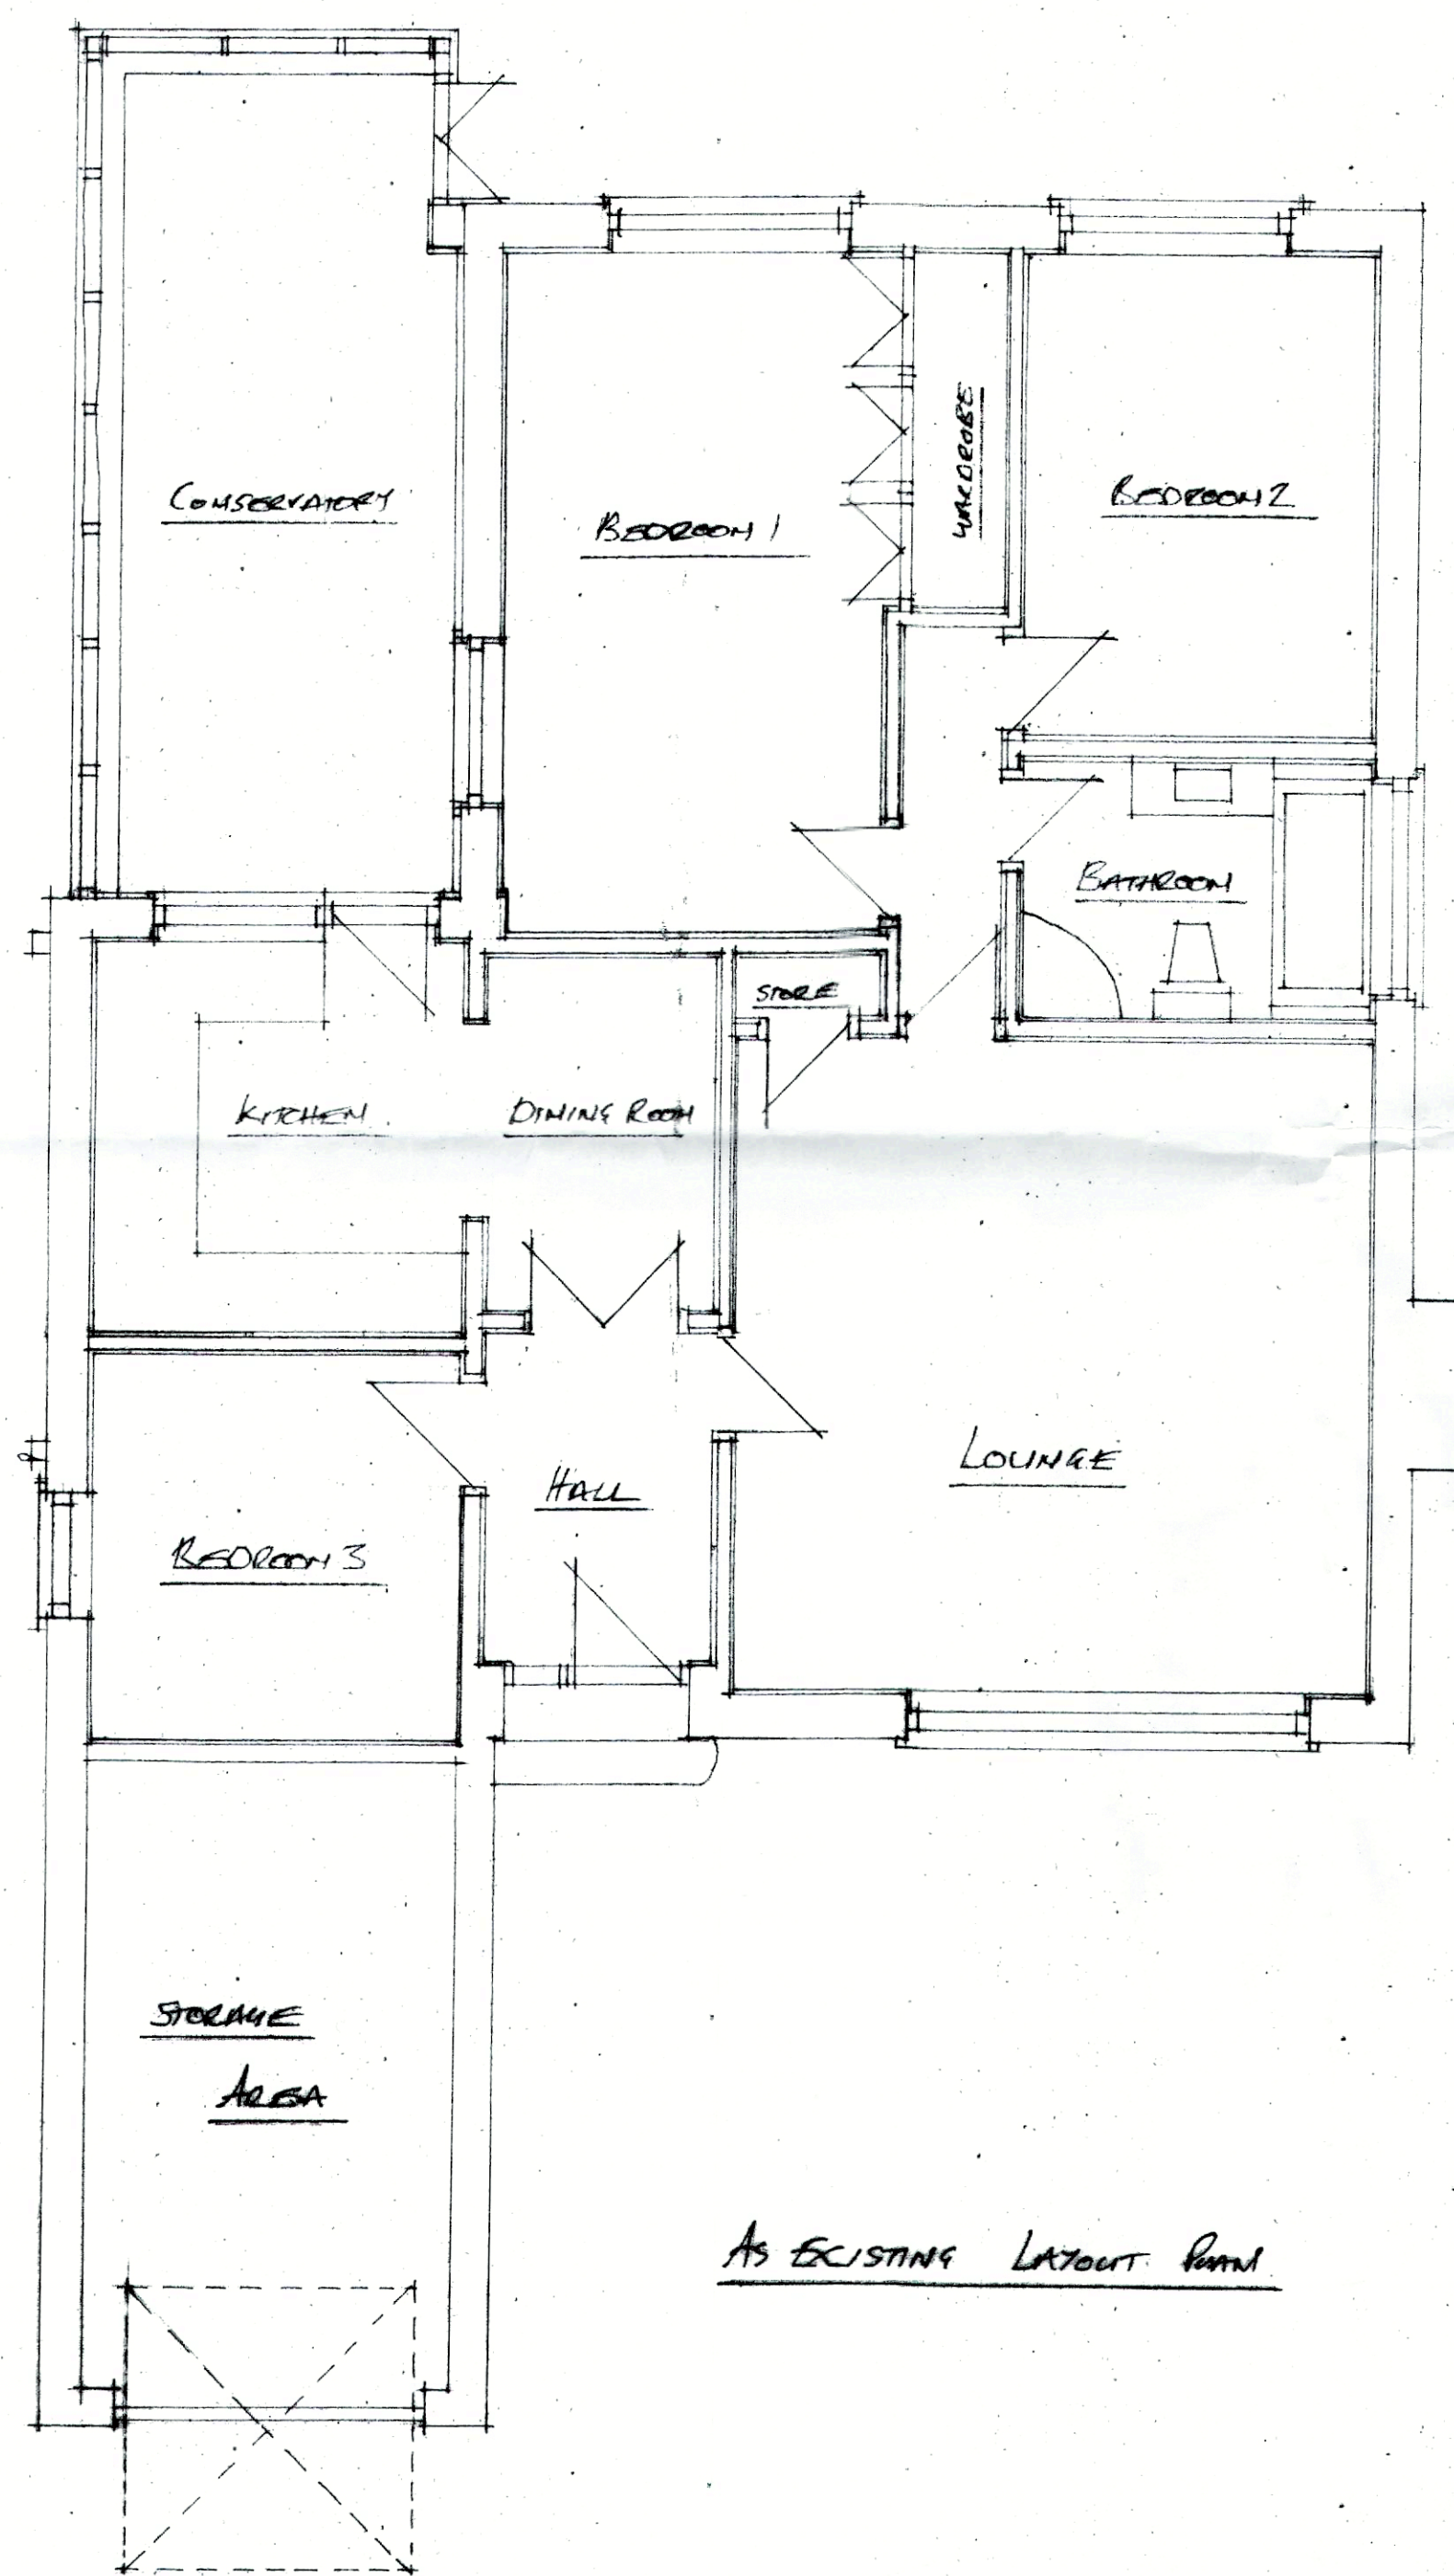


AS EXISTING LAYOUT PLAN

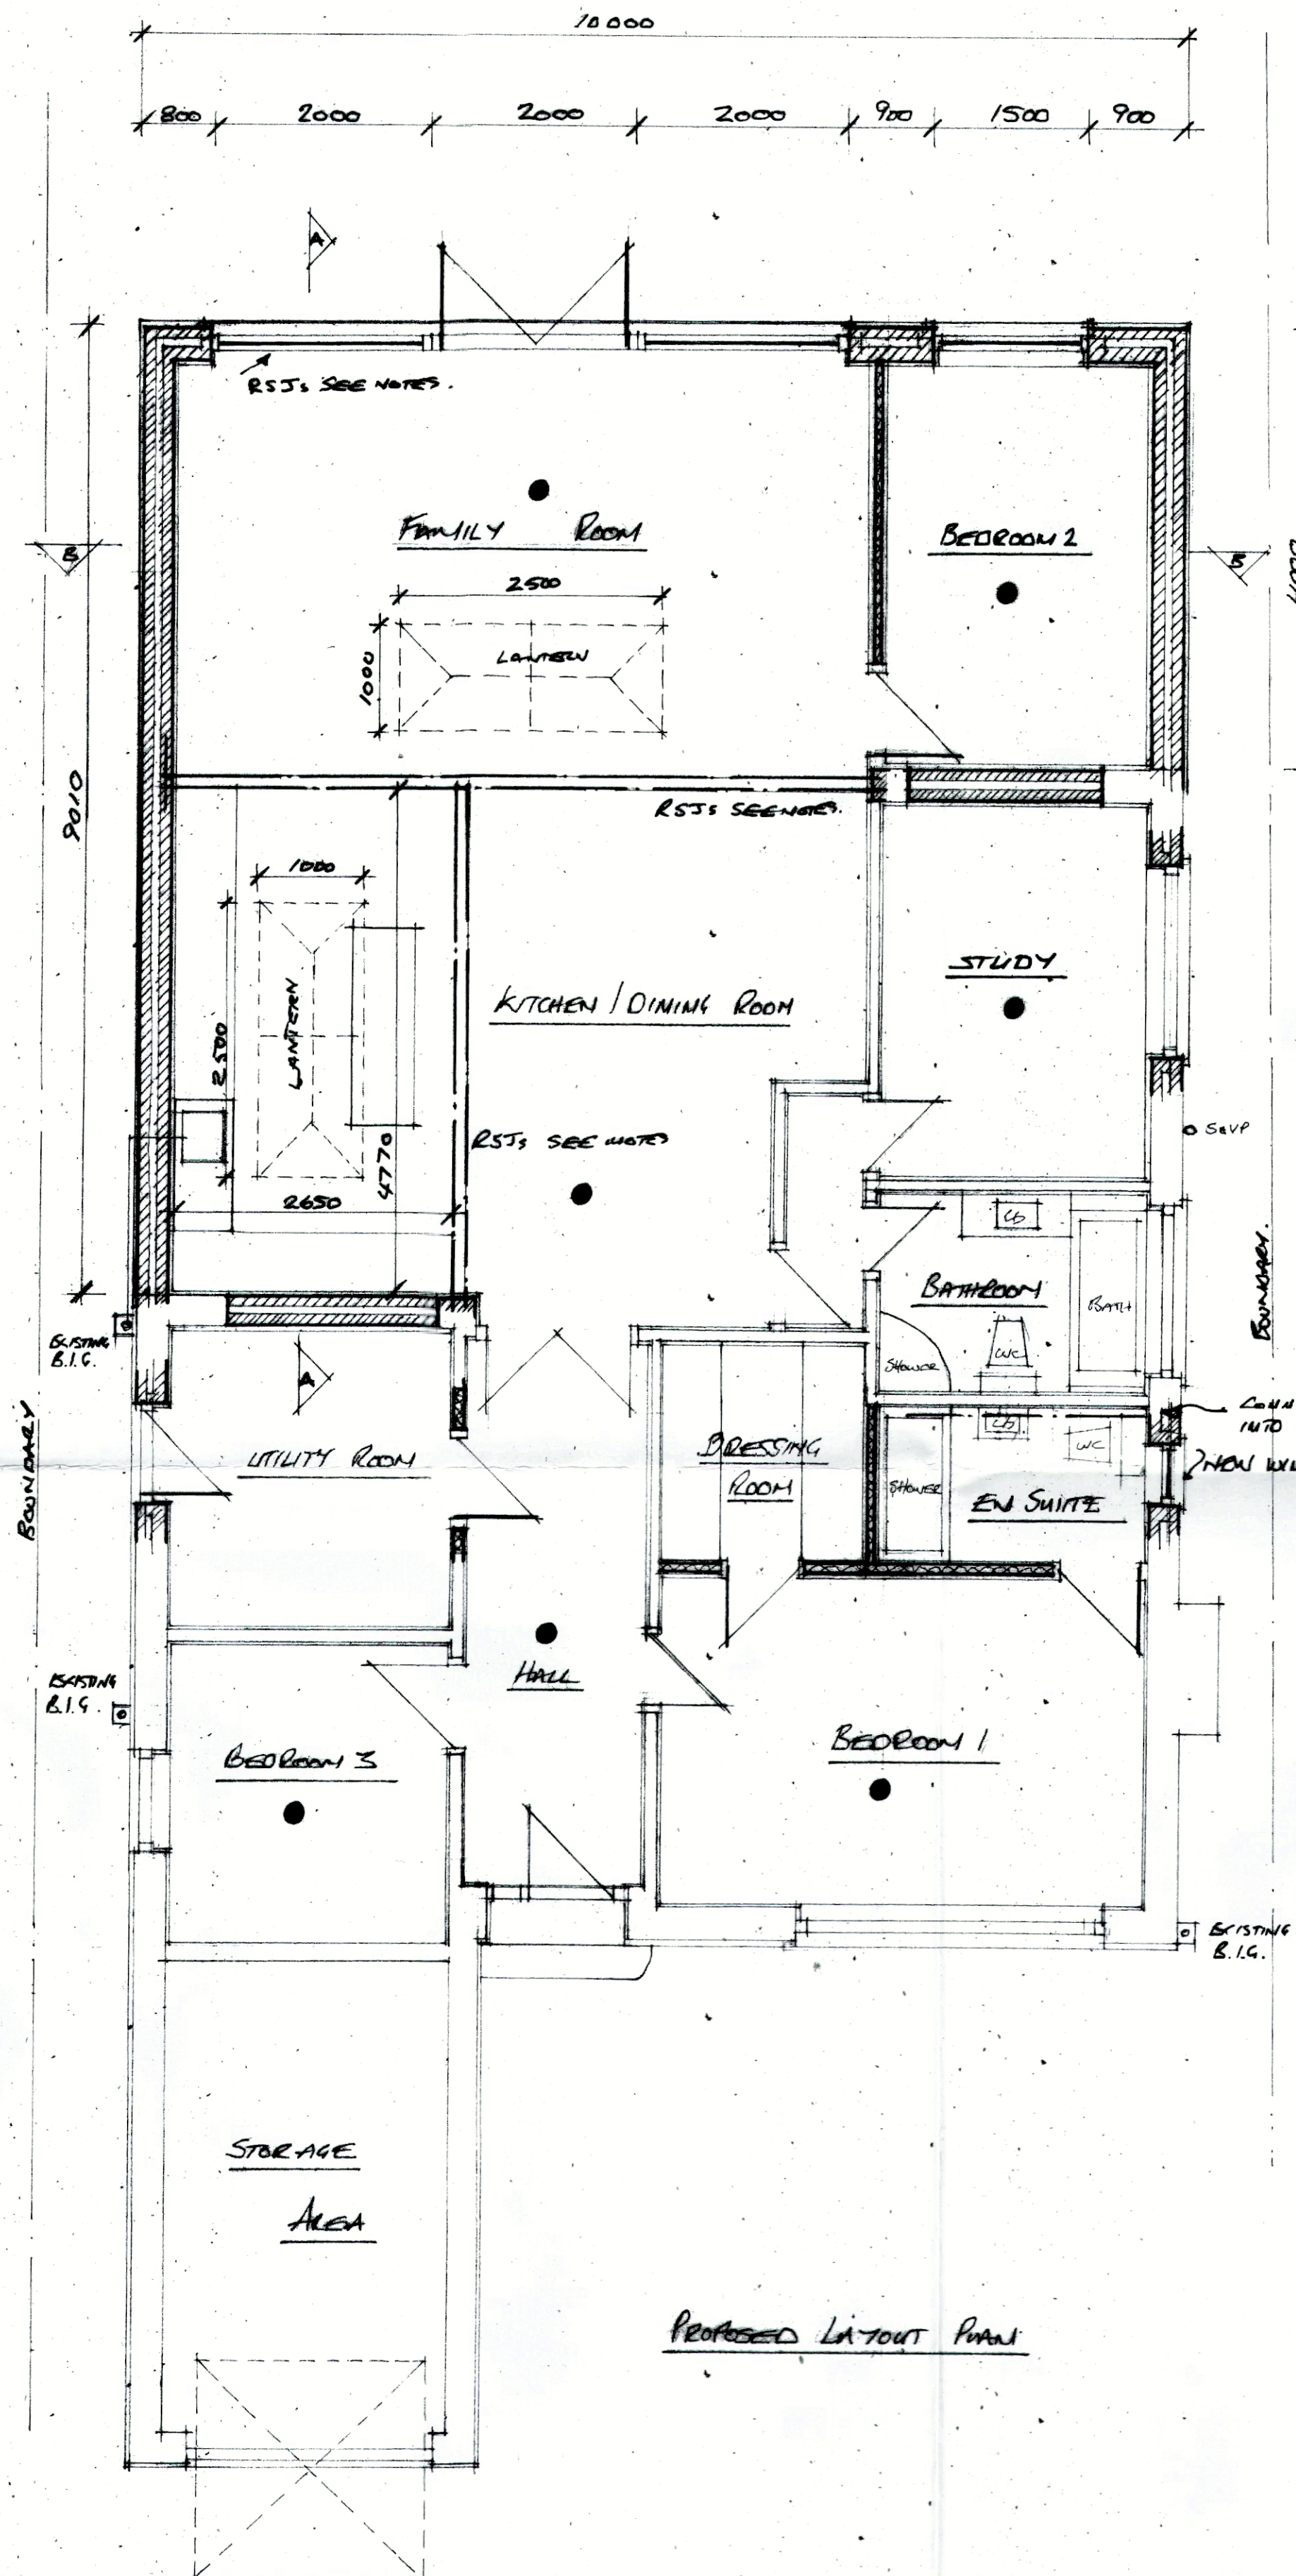


PROPOSED LAYOUT PLAN


DO NOT SCALE THIS DRAWING ALL DIMENSIONS TO BE CHECKED ON SITE BEFORE WORK COMMENCES

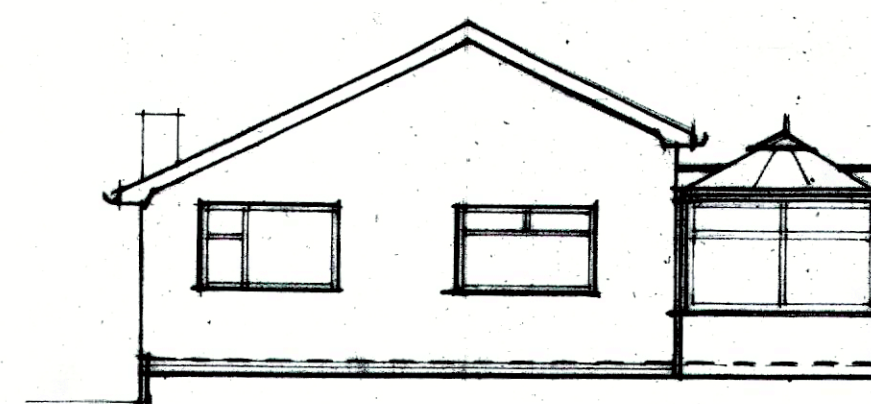


AS EXISTING REAR ELEVATION

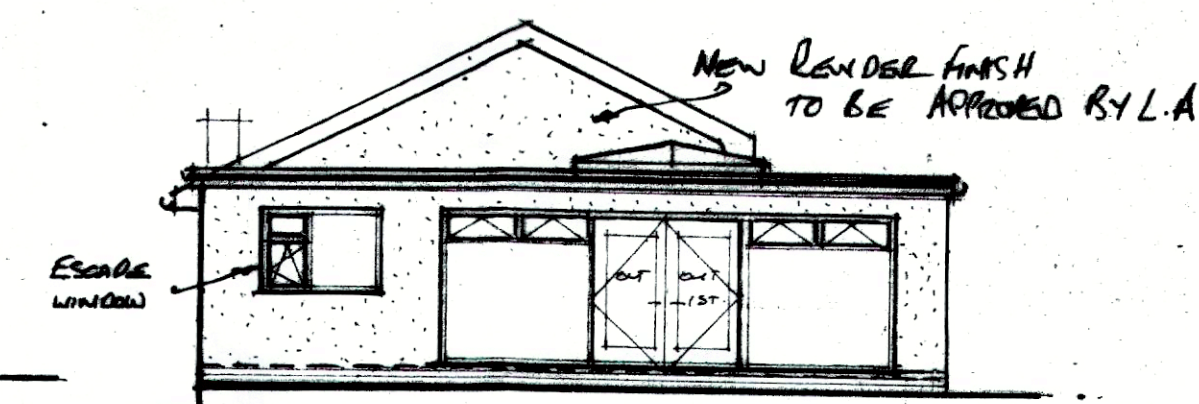


AS PROPOSED REAR ELEVATION

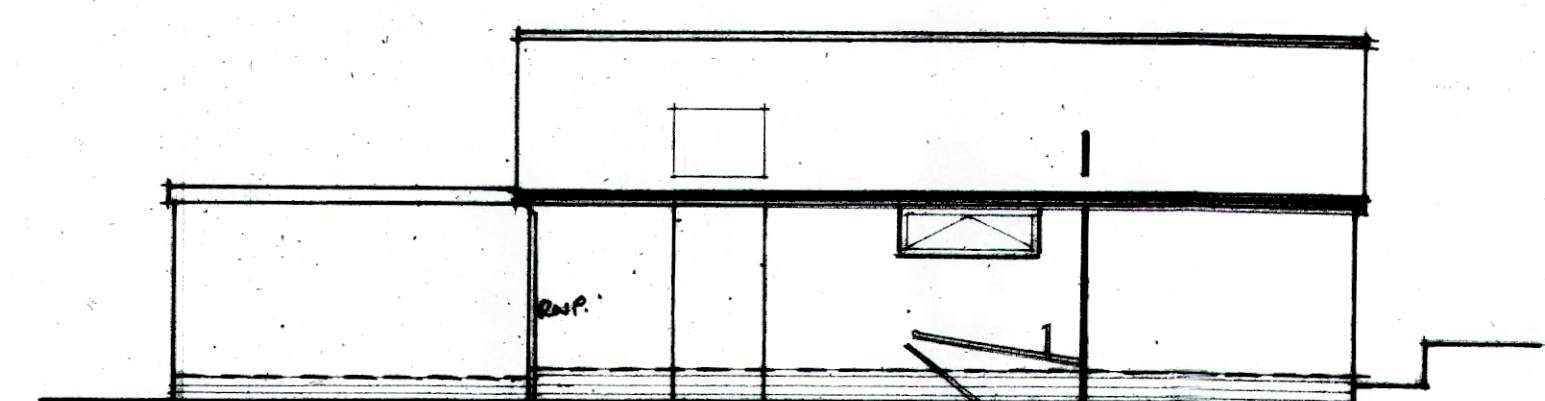


AS EXISTING RIGHT HAND SIDE ELEVATION

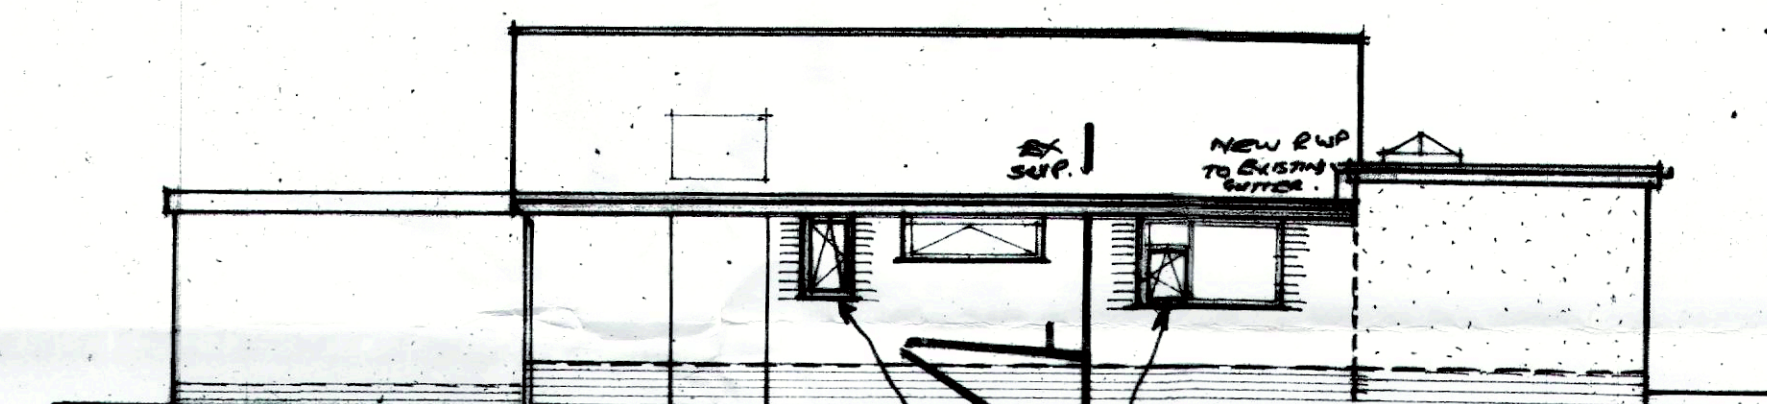

AS PROPOSED RIGHT HAND SIDE ELEVATION

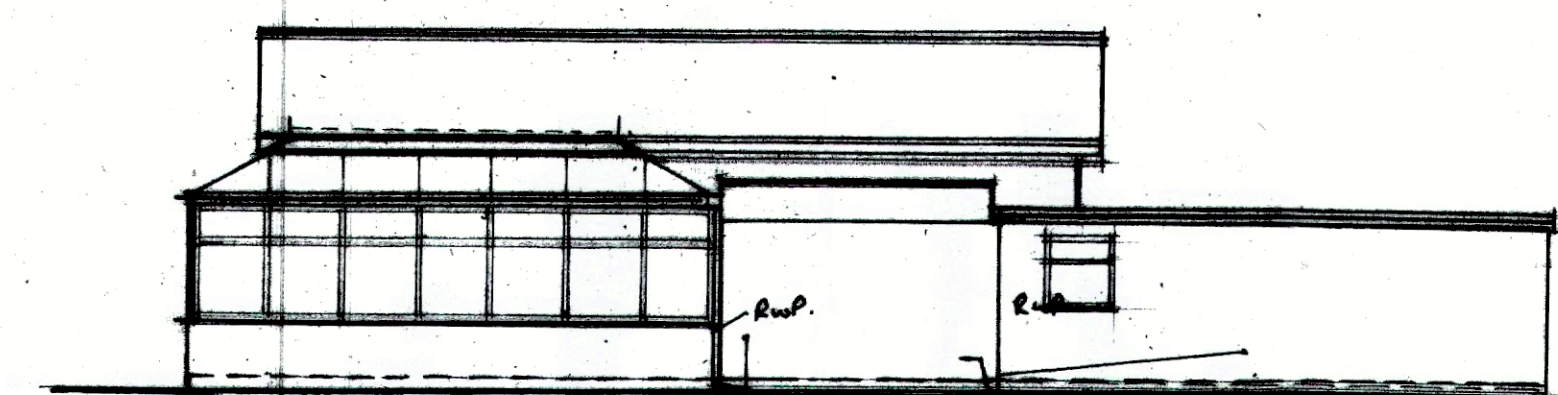

AS EXISTING LEFT HAND SIDE ELEVATION

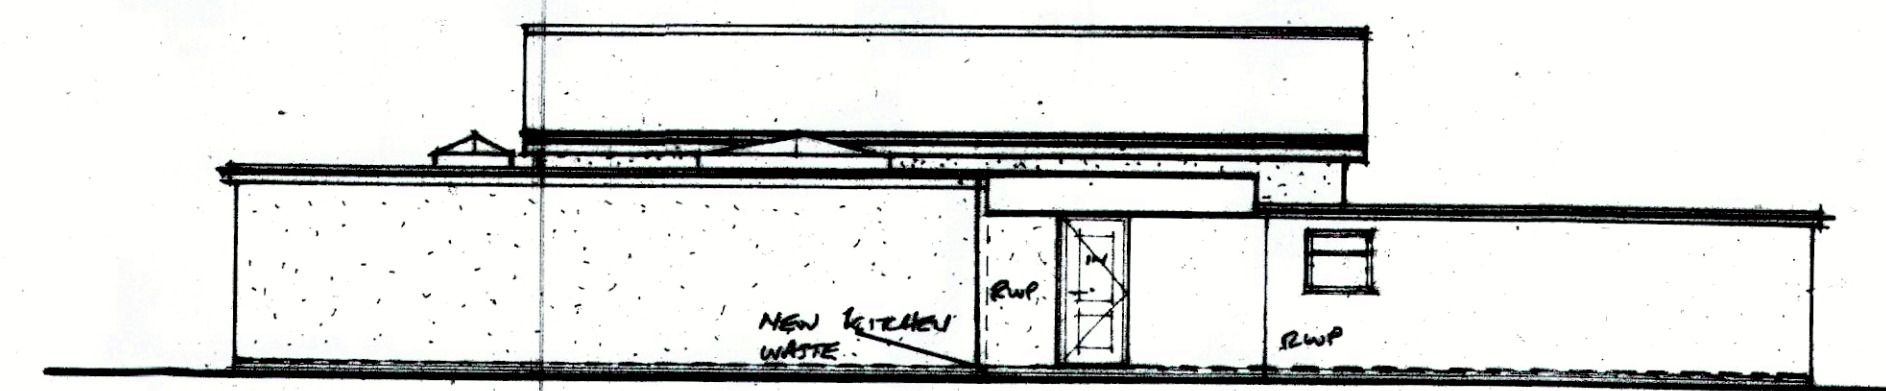

AS PROPOSED LEFT HAND SIDE ELEVATION

APPROVED 14.12.22
 PROPOSED REAR & SIDE EXTENSIONS & INTERNAL ADAPTATIONS
 FOR MR KEVIN GANNON, 42 LAWNSWOOD CASTLETON
 ROCHDALE OL11 3AB.
 SCALE: 1:100 1:50
 DATE: OCTOBER 2022