


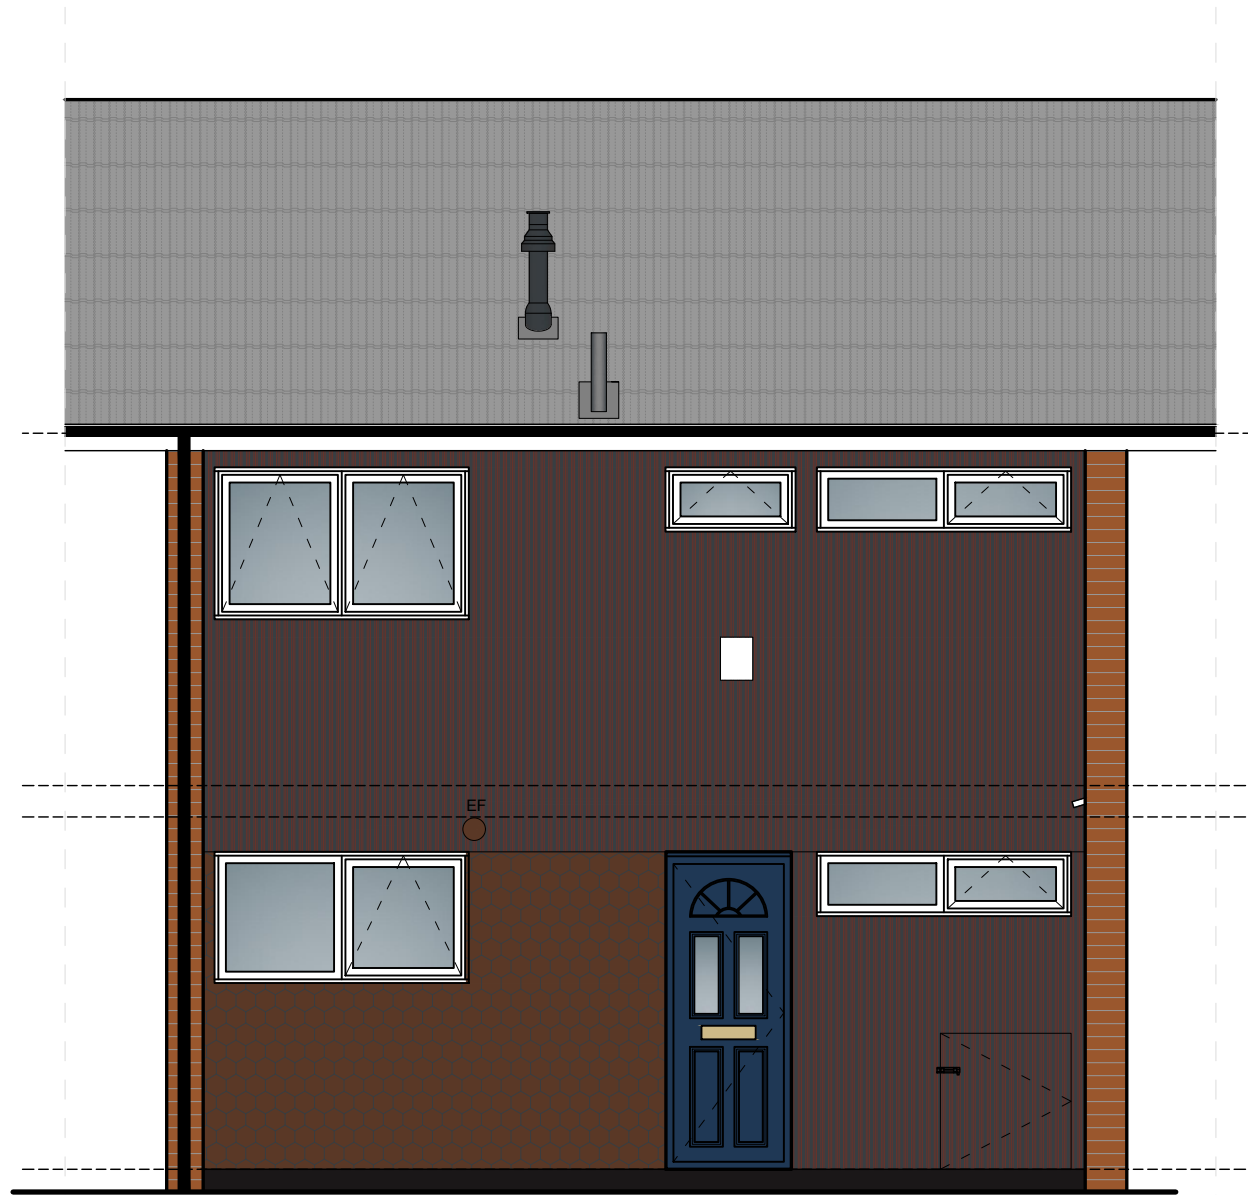


Front No. 13 Louise Close




Rear

01 Typical Existing Elevations - Type A.3 (No.13 Louise Close)
04 Scale 1:50 @ A1

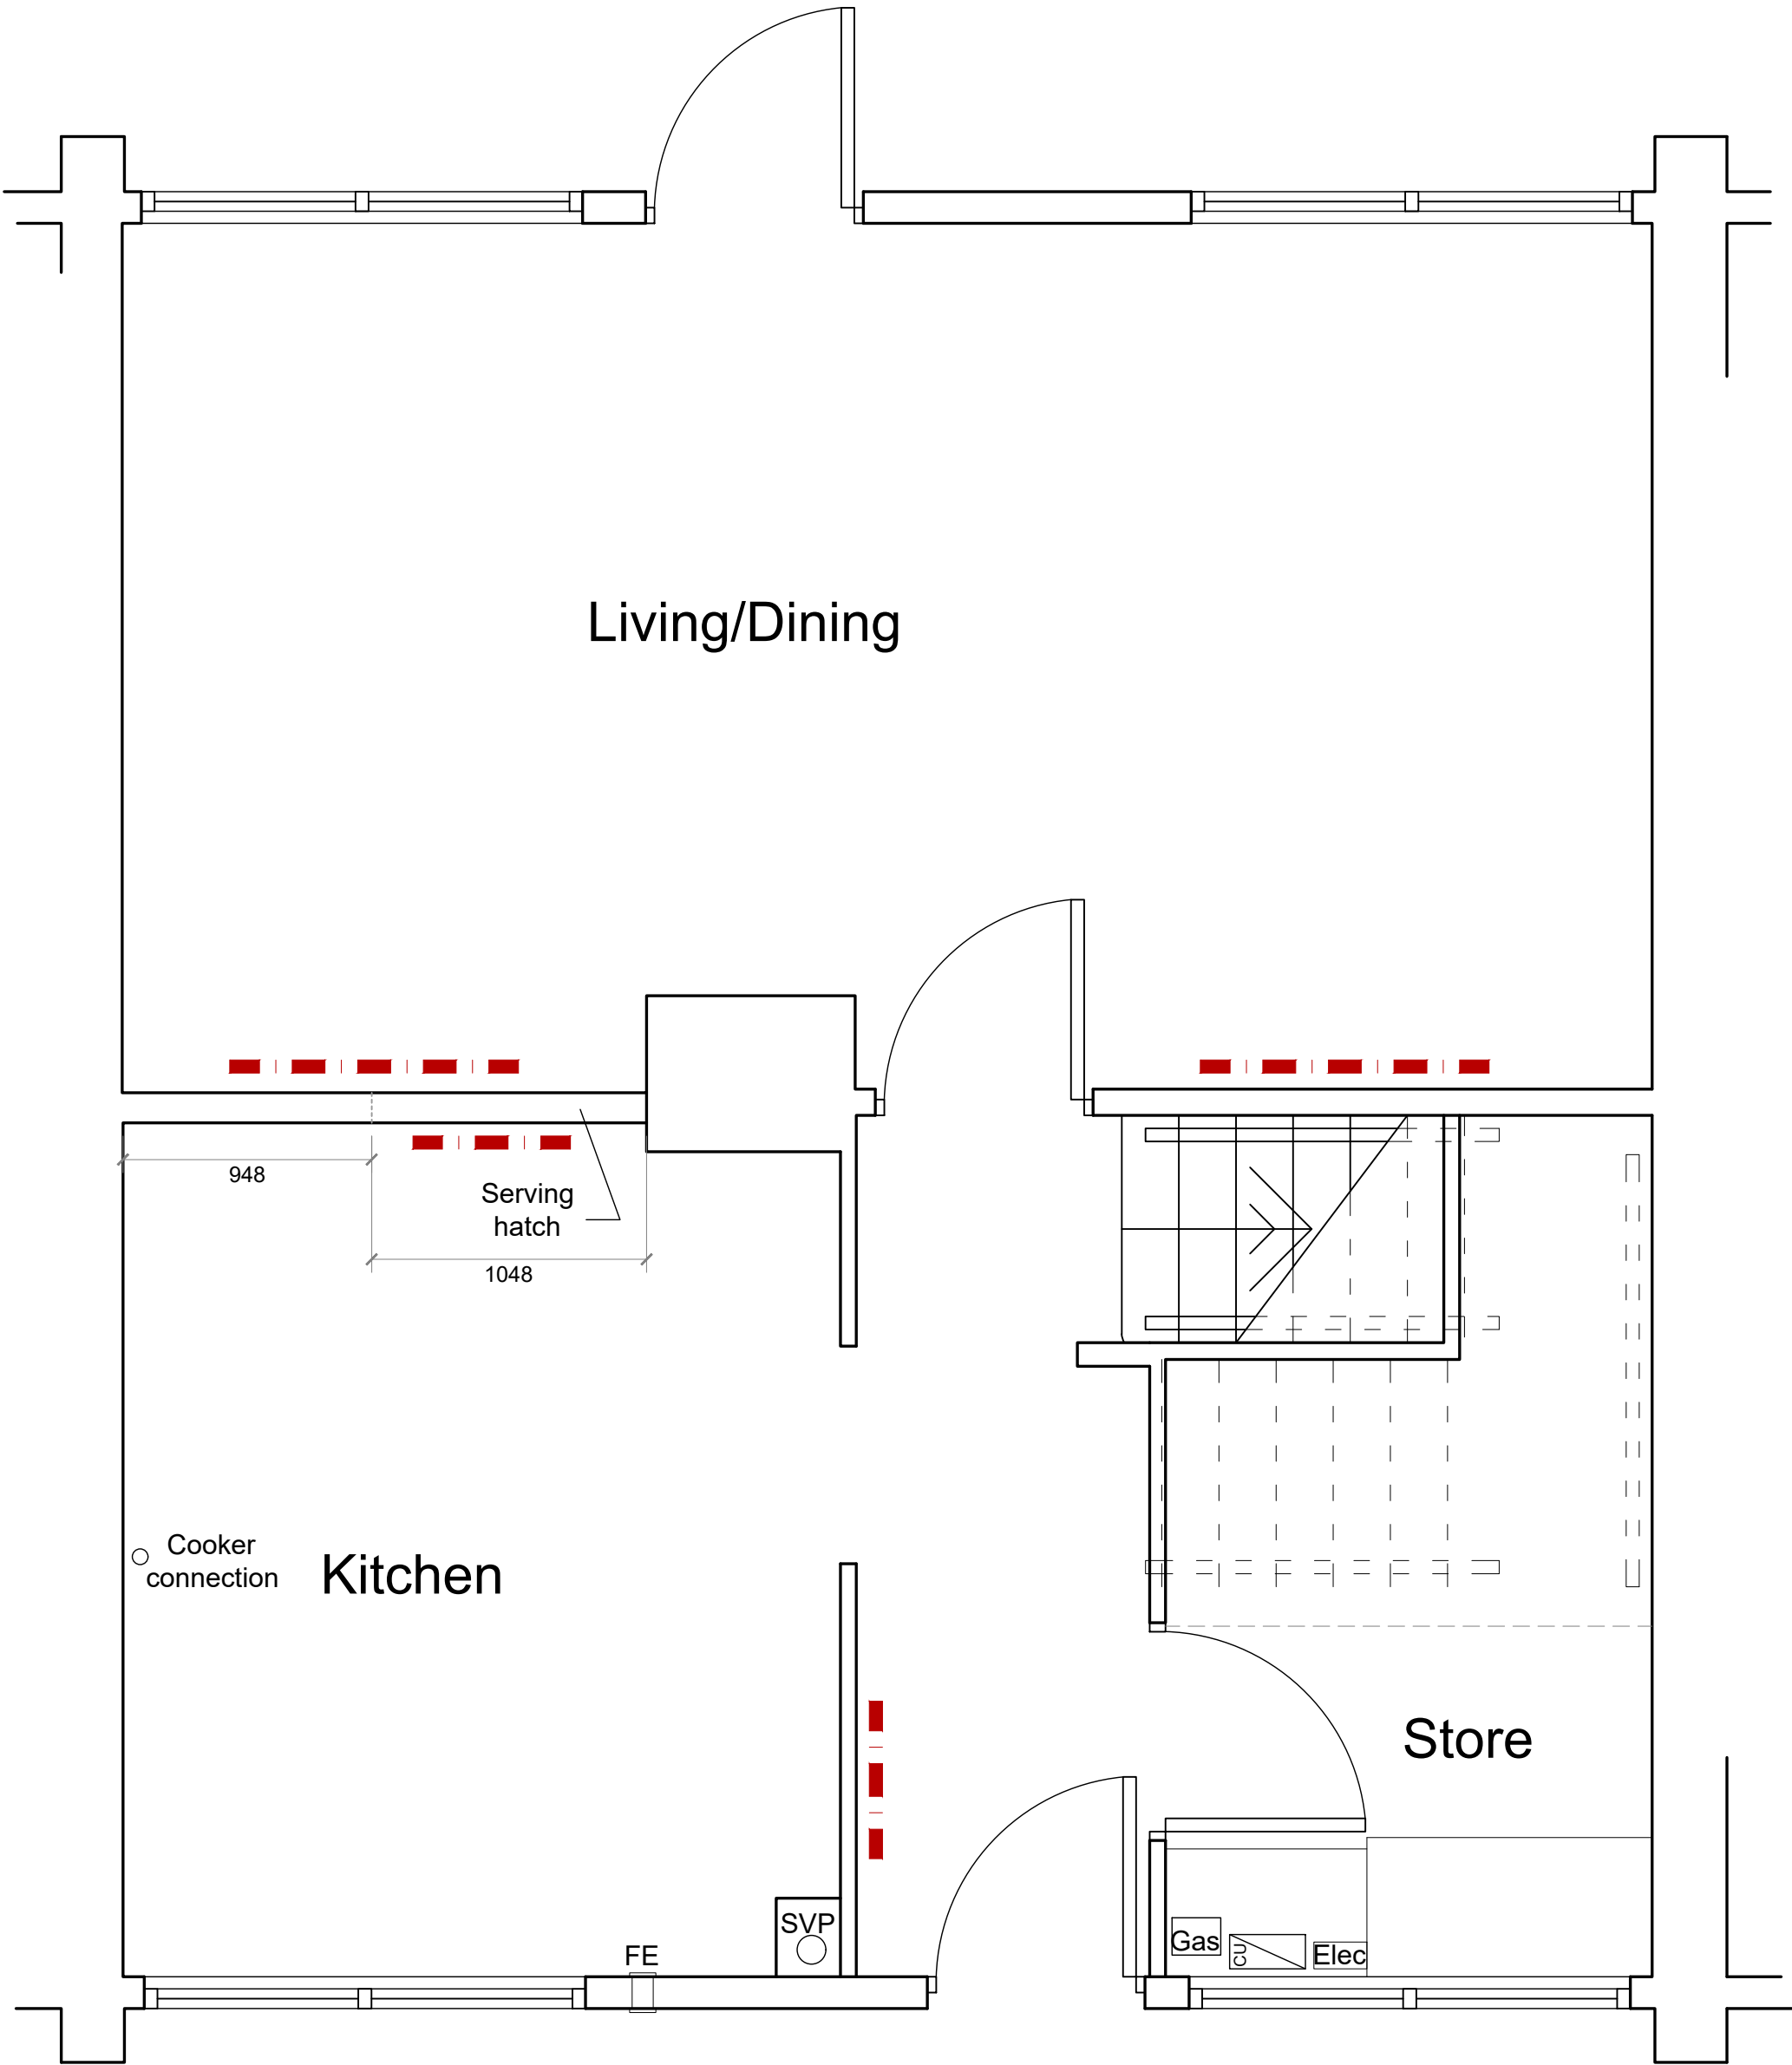

02 Typical Existing Ground Floor Plan - Type A.3 (No.13 Louise Close)
04 Scale 1:25 @ A1

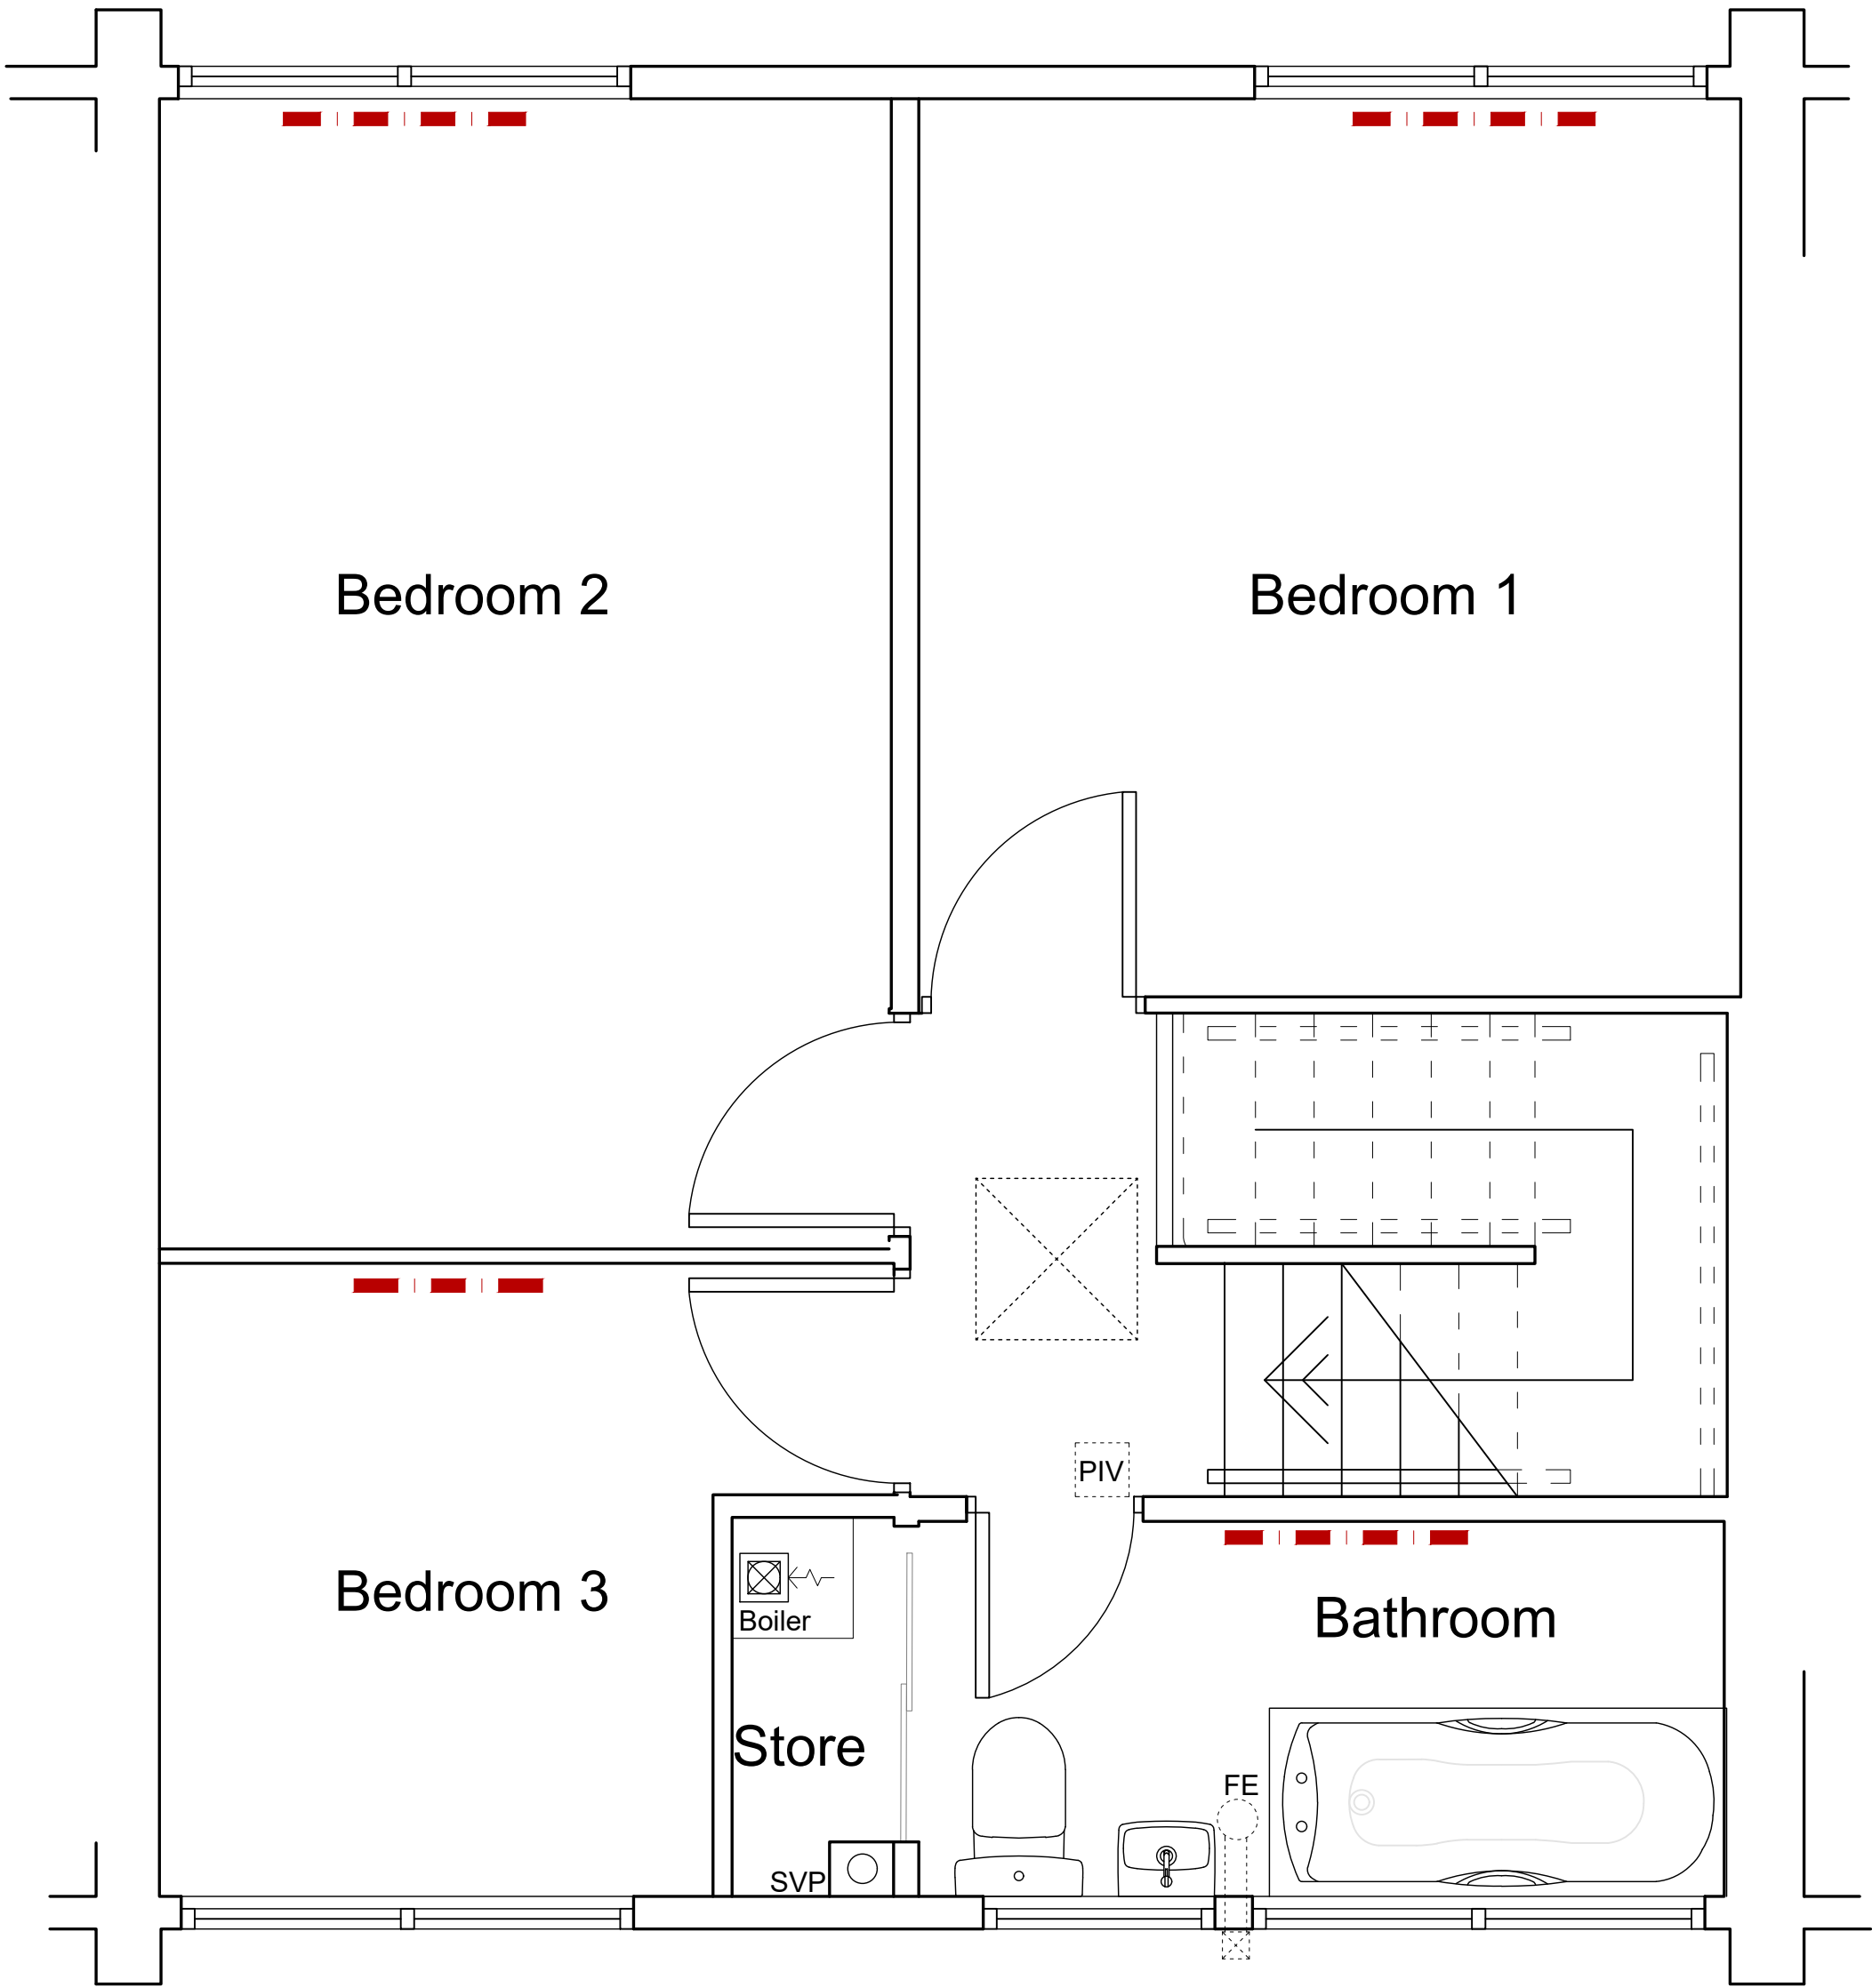

03 Typical Existing First Floor Plan - Type A.3 (No.13 Louise Close)
04 Scale 1:25 @ A1

General Notes
01: Dimensions must not be scaled from this drawing. If in doubt, please ask.
02: All dimensions are in millimetres unless noted otherwise.
03: All dimensions should be verified on site before proceeding with the work.
04: TADW Architects shall be notified in writing of any discrepancies.
05: © TADW Limited (UK) 2015

Notes

Plot type A.3: 3 bed mid terrace, no store.
Type applies to 98 & 111 Buckley View,
02, 13, 14 Louise Close, 21, 22, 36, 37,
38, 41, 42, 43, 66, 69 Louise Gardens.
Typical plans and elevations are based
on a survey of no. 13 Louise Close.

P3	1no. property omitted from scheme	24.11.22	VA	AM
P2	Updated	13.09.22	VA	AM
P1	Drawn	02.08.22	VA	AM
Issue	Description	Date	Drawn	Checked

Drawing Status
P - Planning | T - Tender | C - Construction | R - As Record

For Approval



Six St. Petersgate Stockport Cheshire SK1 1HD
Ph 0161 477 6158 Fx 0161 480 8342 mail@tadw.co.uk www.tadw.co.uk

Client Rochdale Boroughwide Housing

Job Smallbridge Decarbonisation

Title Existing Typical Elevations and Plans - Type A.3 (No13 Louise Close)

Scale 1:25, 1:50@ A1

Note - Prints from PDF files may not be to scale, check accuracy against scale
0.5 1 1.5 2.5m
1:25

Job Number 221316	Drawing Number 04	Issue P3
----------------------	----------------------	-------------