


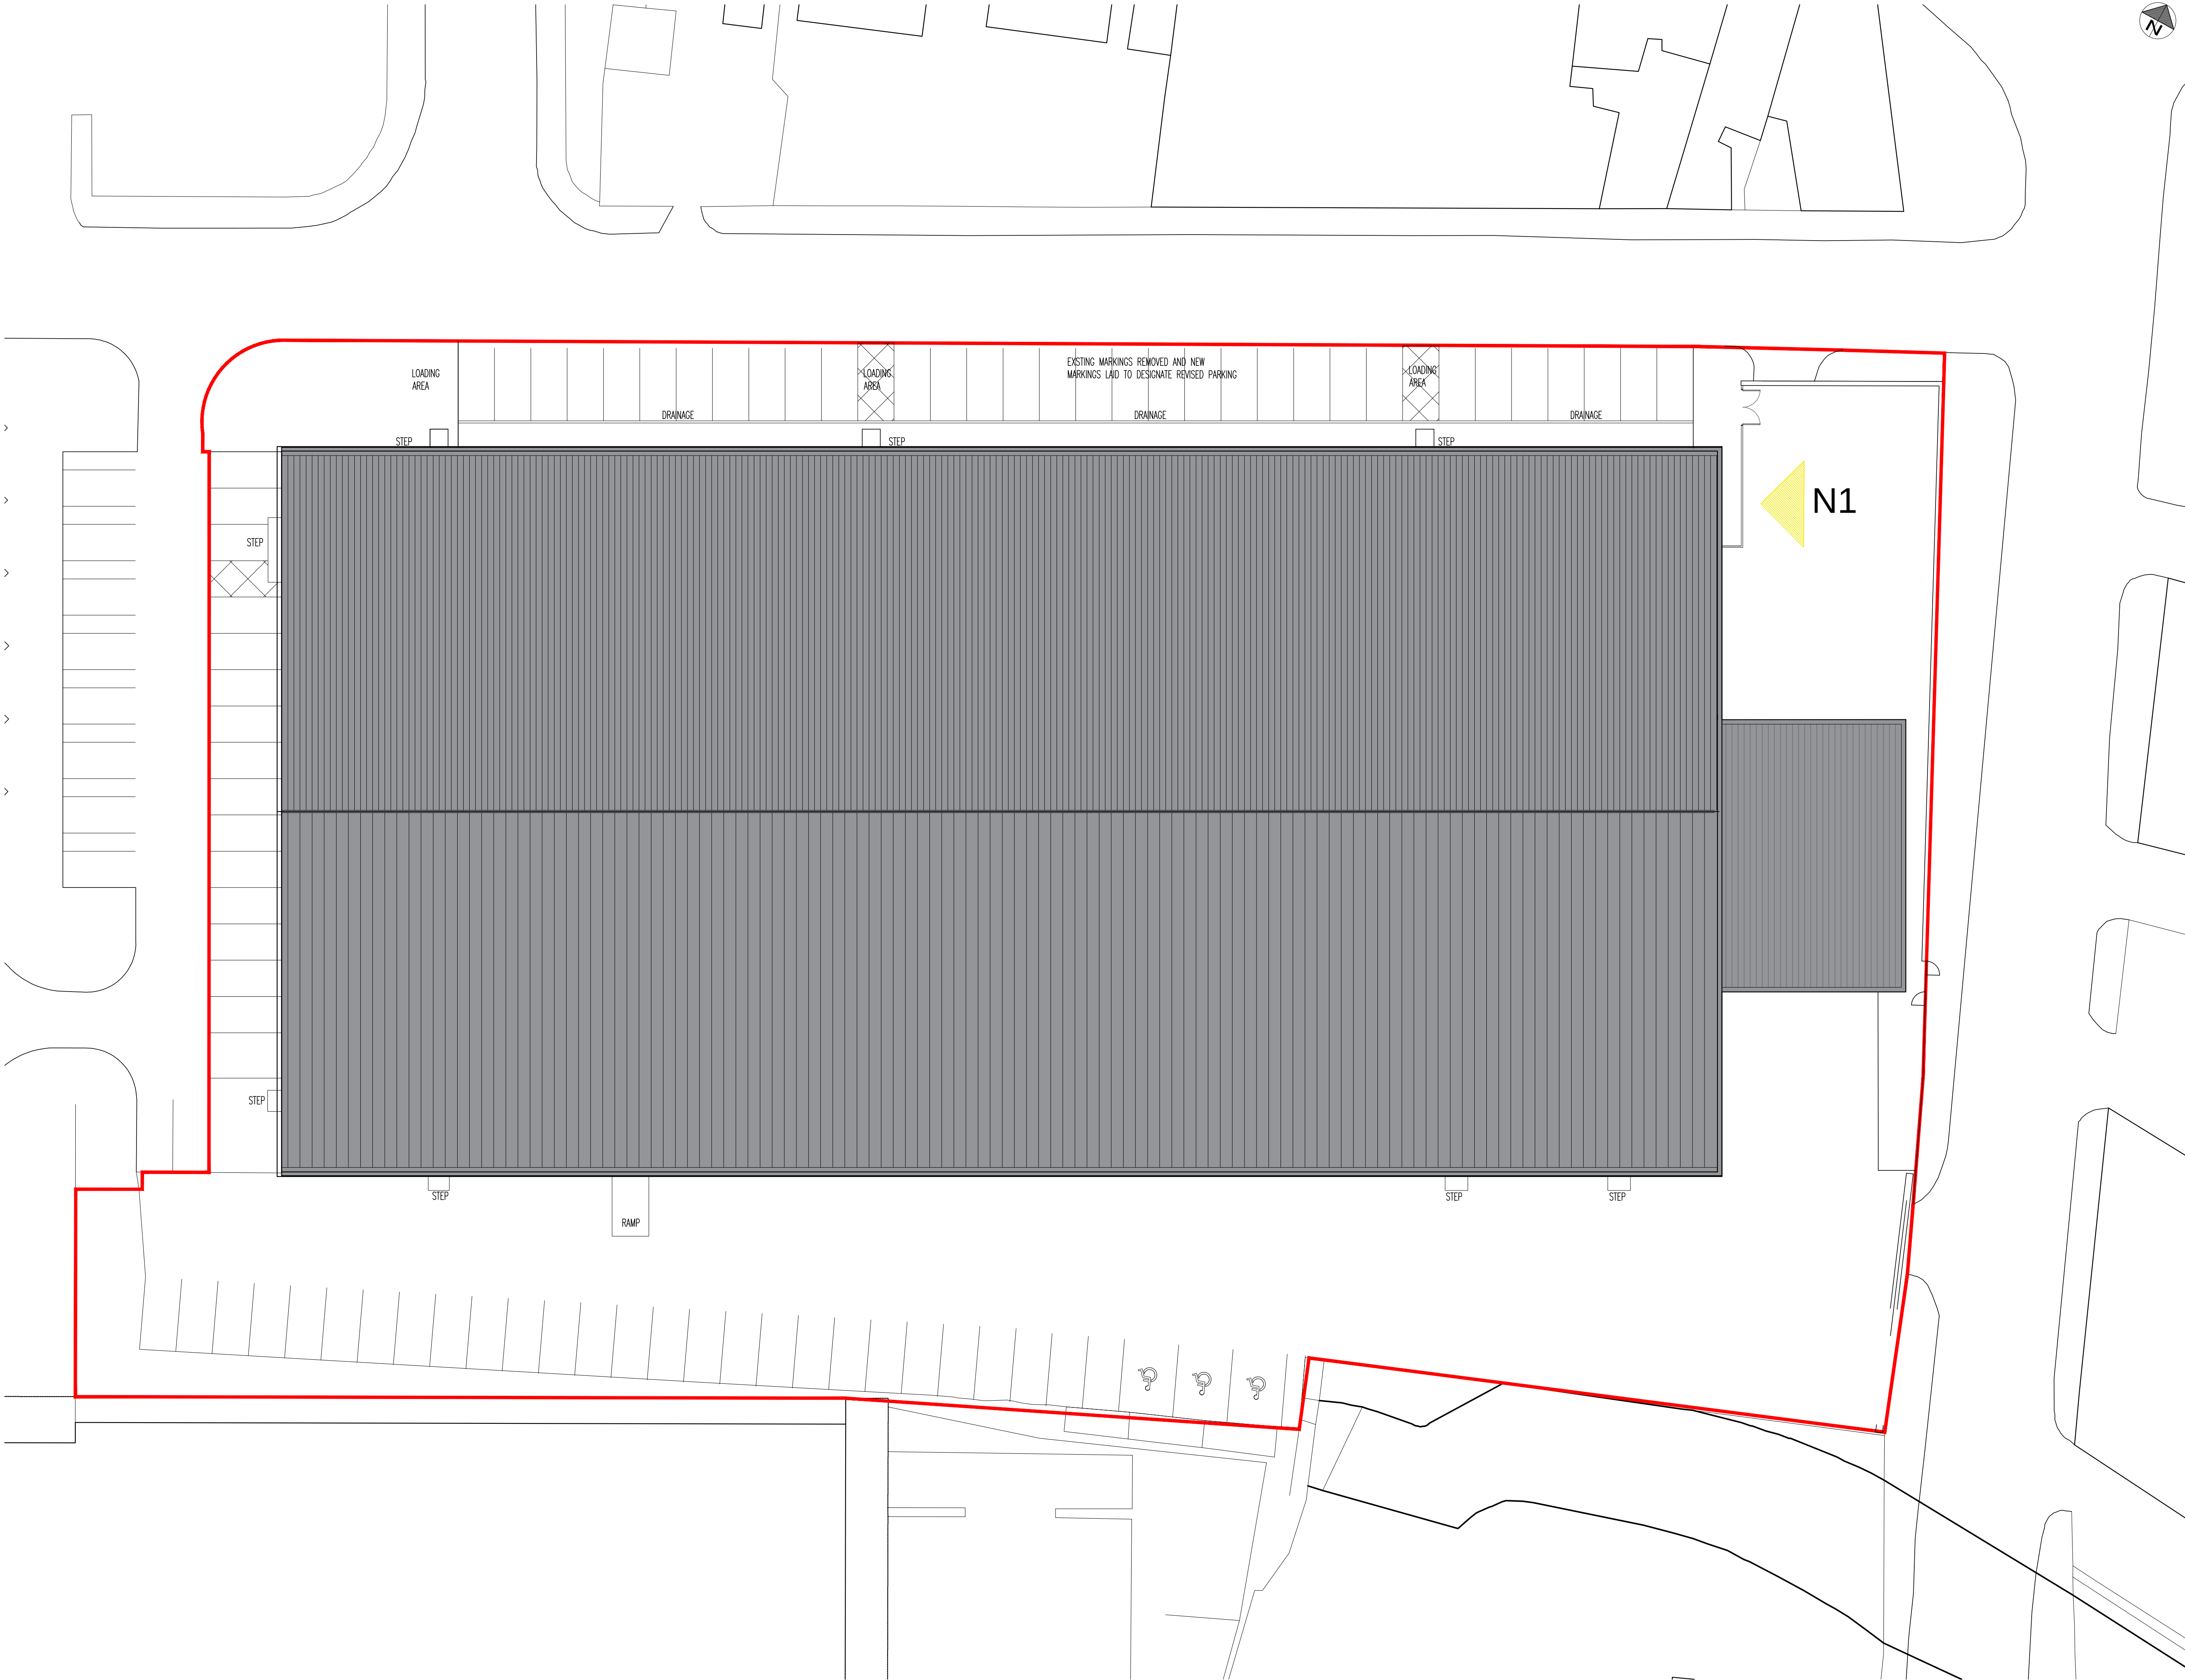

| SCHEDULE OF ACCOMMODATION:        |                               |  |
|-----------------------------------|-------------------------------|--|
| <div></div> SITE AREA             | 1.98 Acres                    |  |
|                                   | 0.81 Hectares                 |  |
| PROPOSED CAR PARKING SPACES       |                               |  |
| HARBORD STREET                    | 16 no.                        |  |
| OLD HALL STREET                   | 32 no.                        |  |
| PARKING ENTER FROM TOWNLEY STREET | 30 no.                        |  |
| TOTAL PARKING:                    | 78 no. inc.3 Disabled Parking |  |

| Rev | Description                   | Date     | By  | Chk |
|-----|-------------------------------|----------|-----|-----|
| F   | SIGN REF. TO TOWNLEY ST. ONLY | 12.05.23 | PS  | GB  |
| E   | AMENDS TO REDUCE SCOPE.       | 27.03.23 | DC  | GB  |
| D   | PARKING REVISED.              | 11.10.22 | PS  | GB  |
| C   | BOUNDARY WALL REVISED.        | 04.05.22 | DL  | GB  |
| B   | N2 SIGNAGE ADDED.             | 15.11.21 | ACN | GB  |
| A   | SIGNAGE KEY ADDED.            | 02.11.21 | ACN | GB  |

| Status       |                                            | Purpose for Issue        |          |
|--------------|--------------------------------------------|--------------------------|----------|
| Planning     | <input checked="" type="checkbox"/> Tender | <input type="checkbox"/> |          |
| Construction | <input type="checkbox"/> As Built          | <input type="checkbox"/> | PLANNING |

Client  
STORAGE WORLD

Contract  
PROPOSED ALTERATIONS  
STORAGE WORLD  
MIDDLETON

Drawing  
PROPOSED SITE PLAN

bateandtaylor

architects

www.bate-taylor.co.uk

macintosh house  
4a cambridge street  
manchester m1 5gg  
tel: 0161 236 0999  
fax: 0161 236 0404  
mail@bate-taylor.co.uk

|             |            |          |         |
|-------------|------------|----------|---------|
| Drawing No. | MH1313-105 | Revision | F       |
| Scales      | 1:200 @ A1 | Date     | OCT '21 |
| Drawn       | PJ         | Checked  | GB      |

This drawing is the copyright of the Architect and may not be reproduced without licence.  
DO NOT scale from this drawing.

