


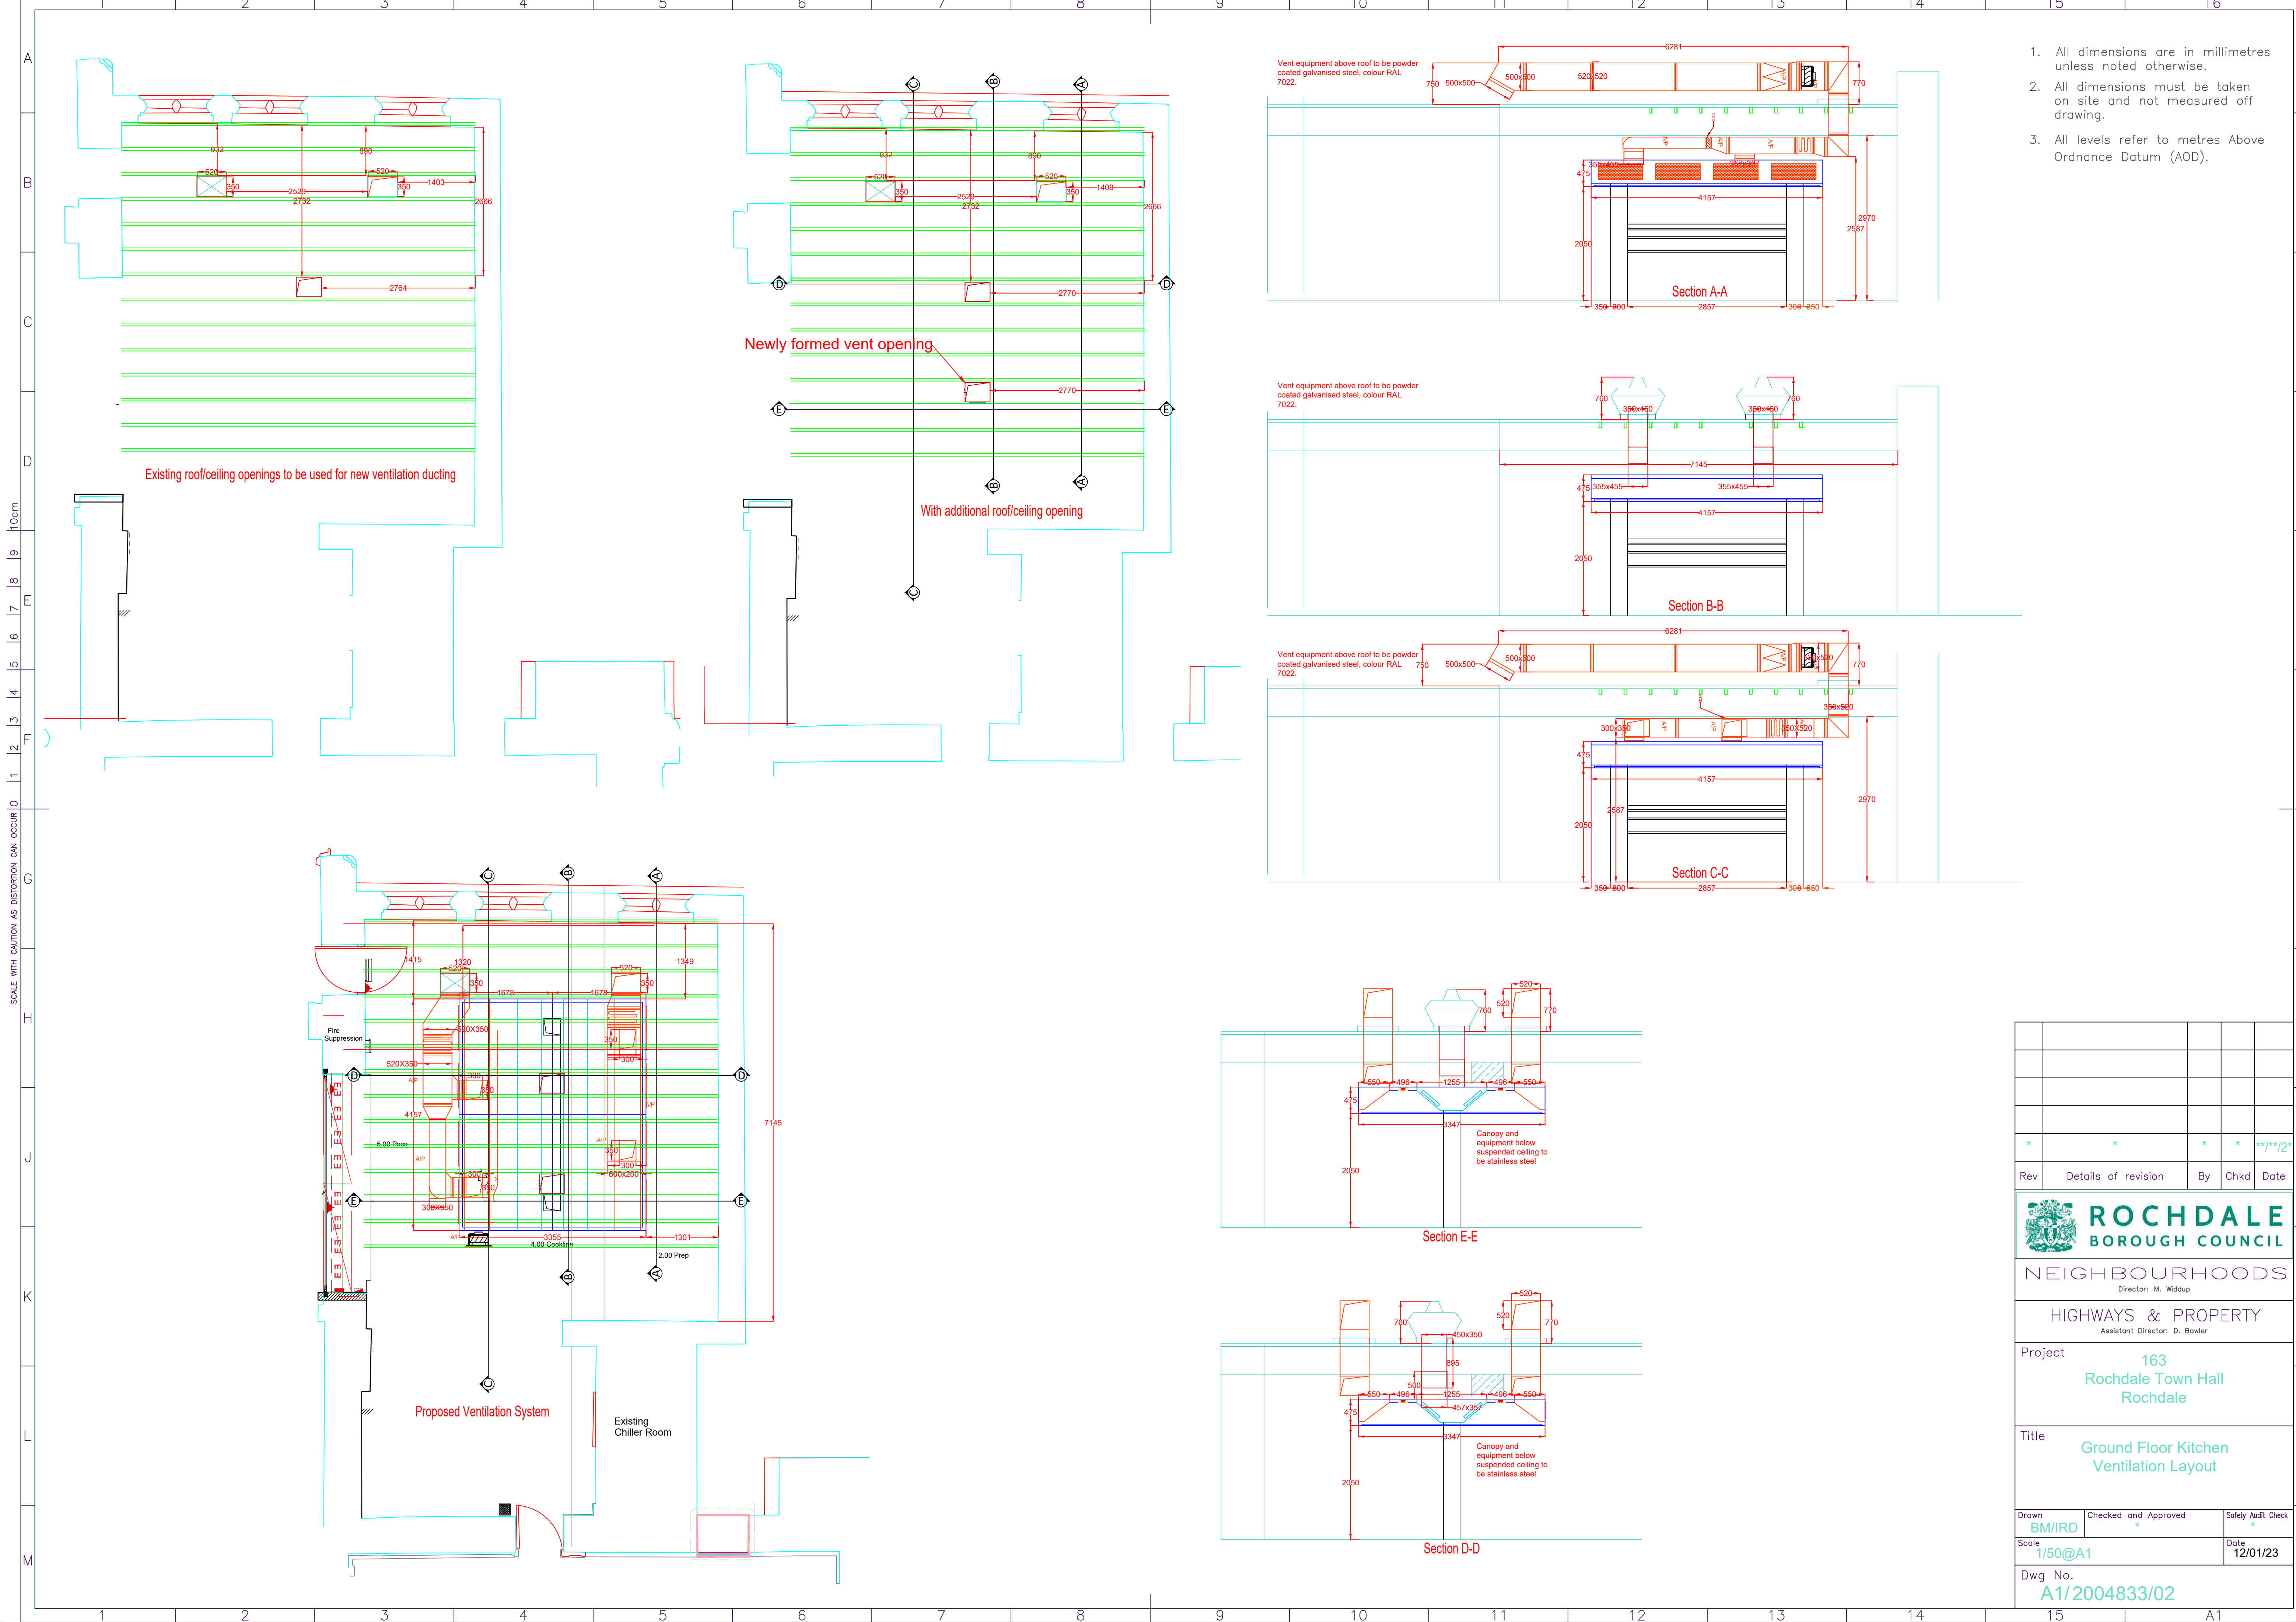

1. All dimensions are in millimetres unless noted otherwise.
2. All dimensions must be taken on site and not measured off drawing.
3. All levels refer to metres Above Ordnance Datum (AOD).

Rev	Details of revision	By	Chkd	Date
*	*	*	*	**/**/2*

ROCHDALE BOROUGH COUNCIL
NEIGHBOURHOODS
Director: M. Widdup

HIGHWAYS & PROPERTY
Assistant Director: D. Bowler

Project **163**
Rochdale Town Hall
Rochdale

Title **Ground Floor Kitchen**
Ventilation Layout

Drawn BM/IRD	Checked and Approved *	Safety Audit Check *
Scale 1/50@A1	Date 12/01/23	
Dwg No. A1/2004833/02		