



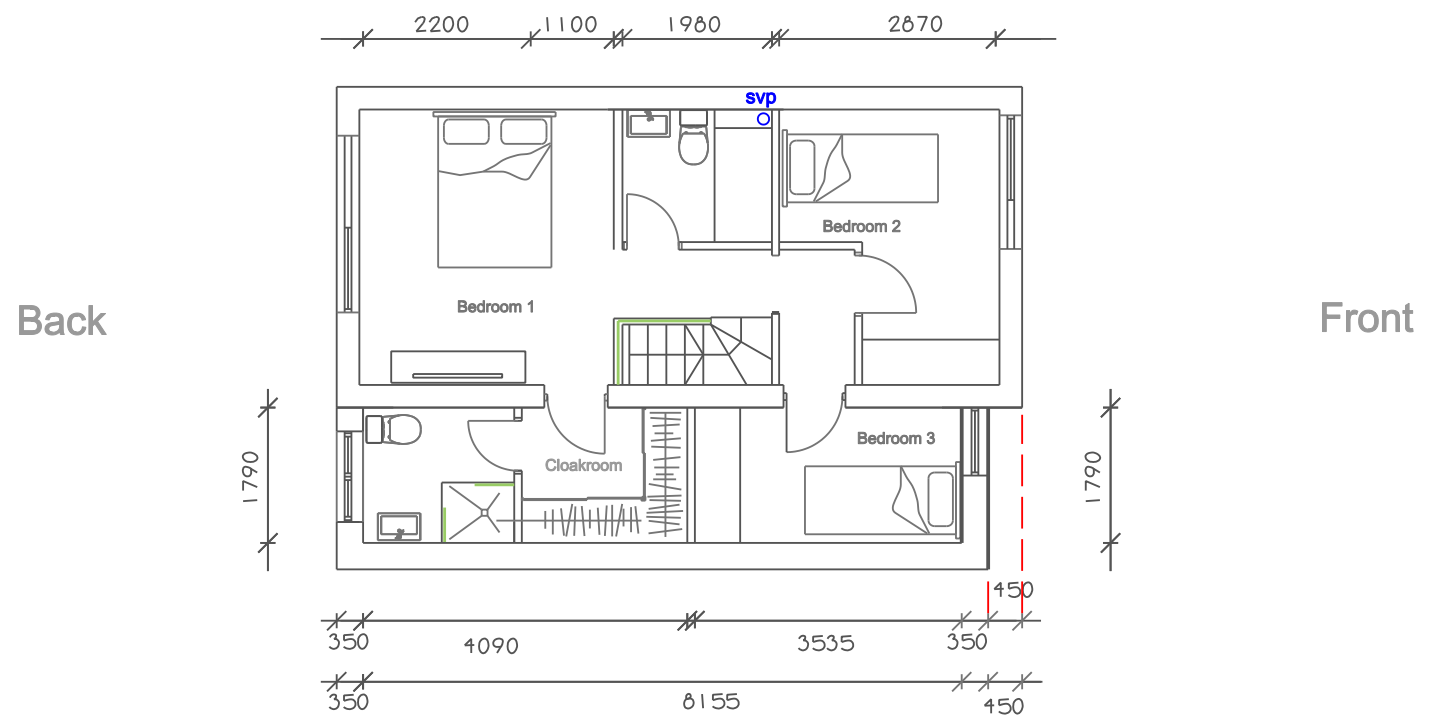

First Floor Plan

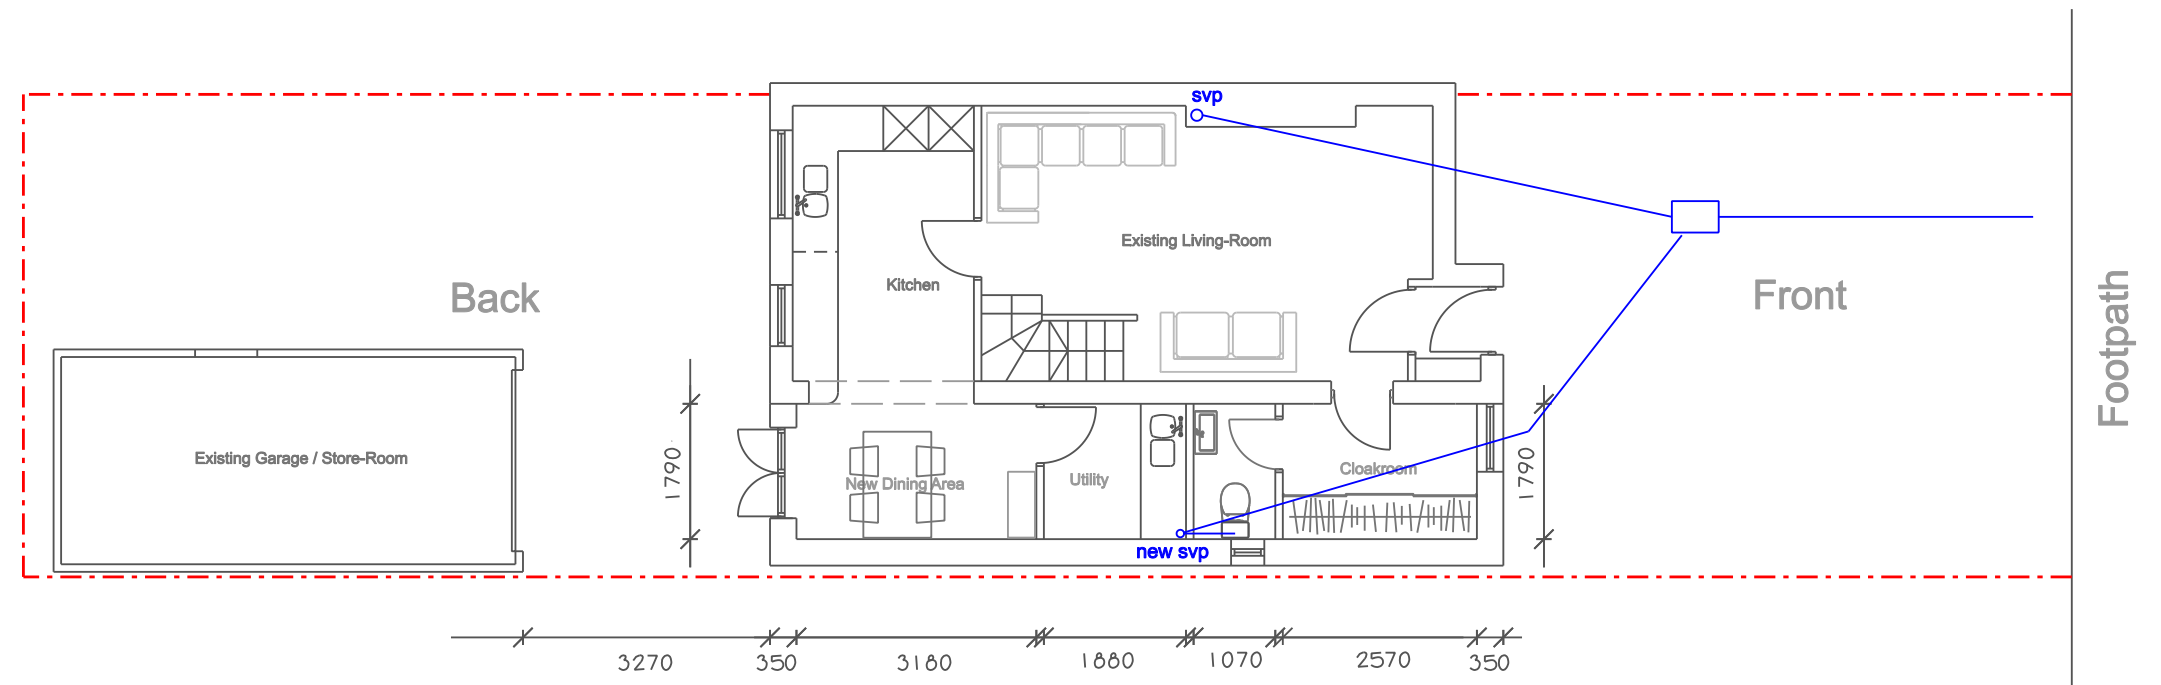

Ground Floor Plan

Rev B 7-9-23 Front 1st floor extension stepped back 450mm
 Rev A 24-8-23 Front elevation extension stepped back 225mm

Building Design and Working Drawings
 remain copyright of PK-Architecture

PK Architecture Architectural Design & Planning Services Scalehill Congleton Road Alderley Edge Cheshire SK9 7AB M 07971 280592 T 01625 582341 peter.kelly@pk-architecture.co.uk	Proposed Floor Plans 29 Arden Avenue Middleton M24 1PN	Drwg No.: PK109 - 002B Date: April 2023 Scale: 1:100 @ A3
--	---	---