


am Station)

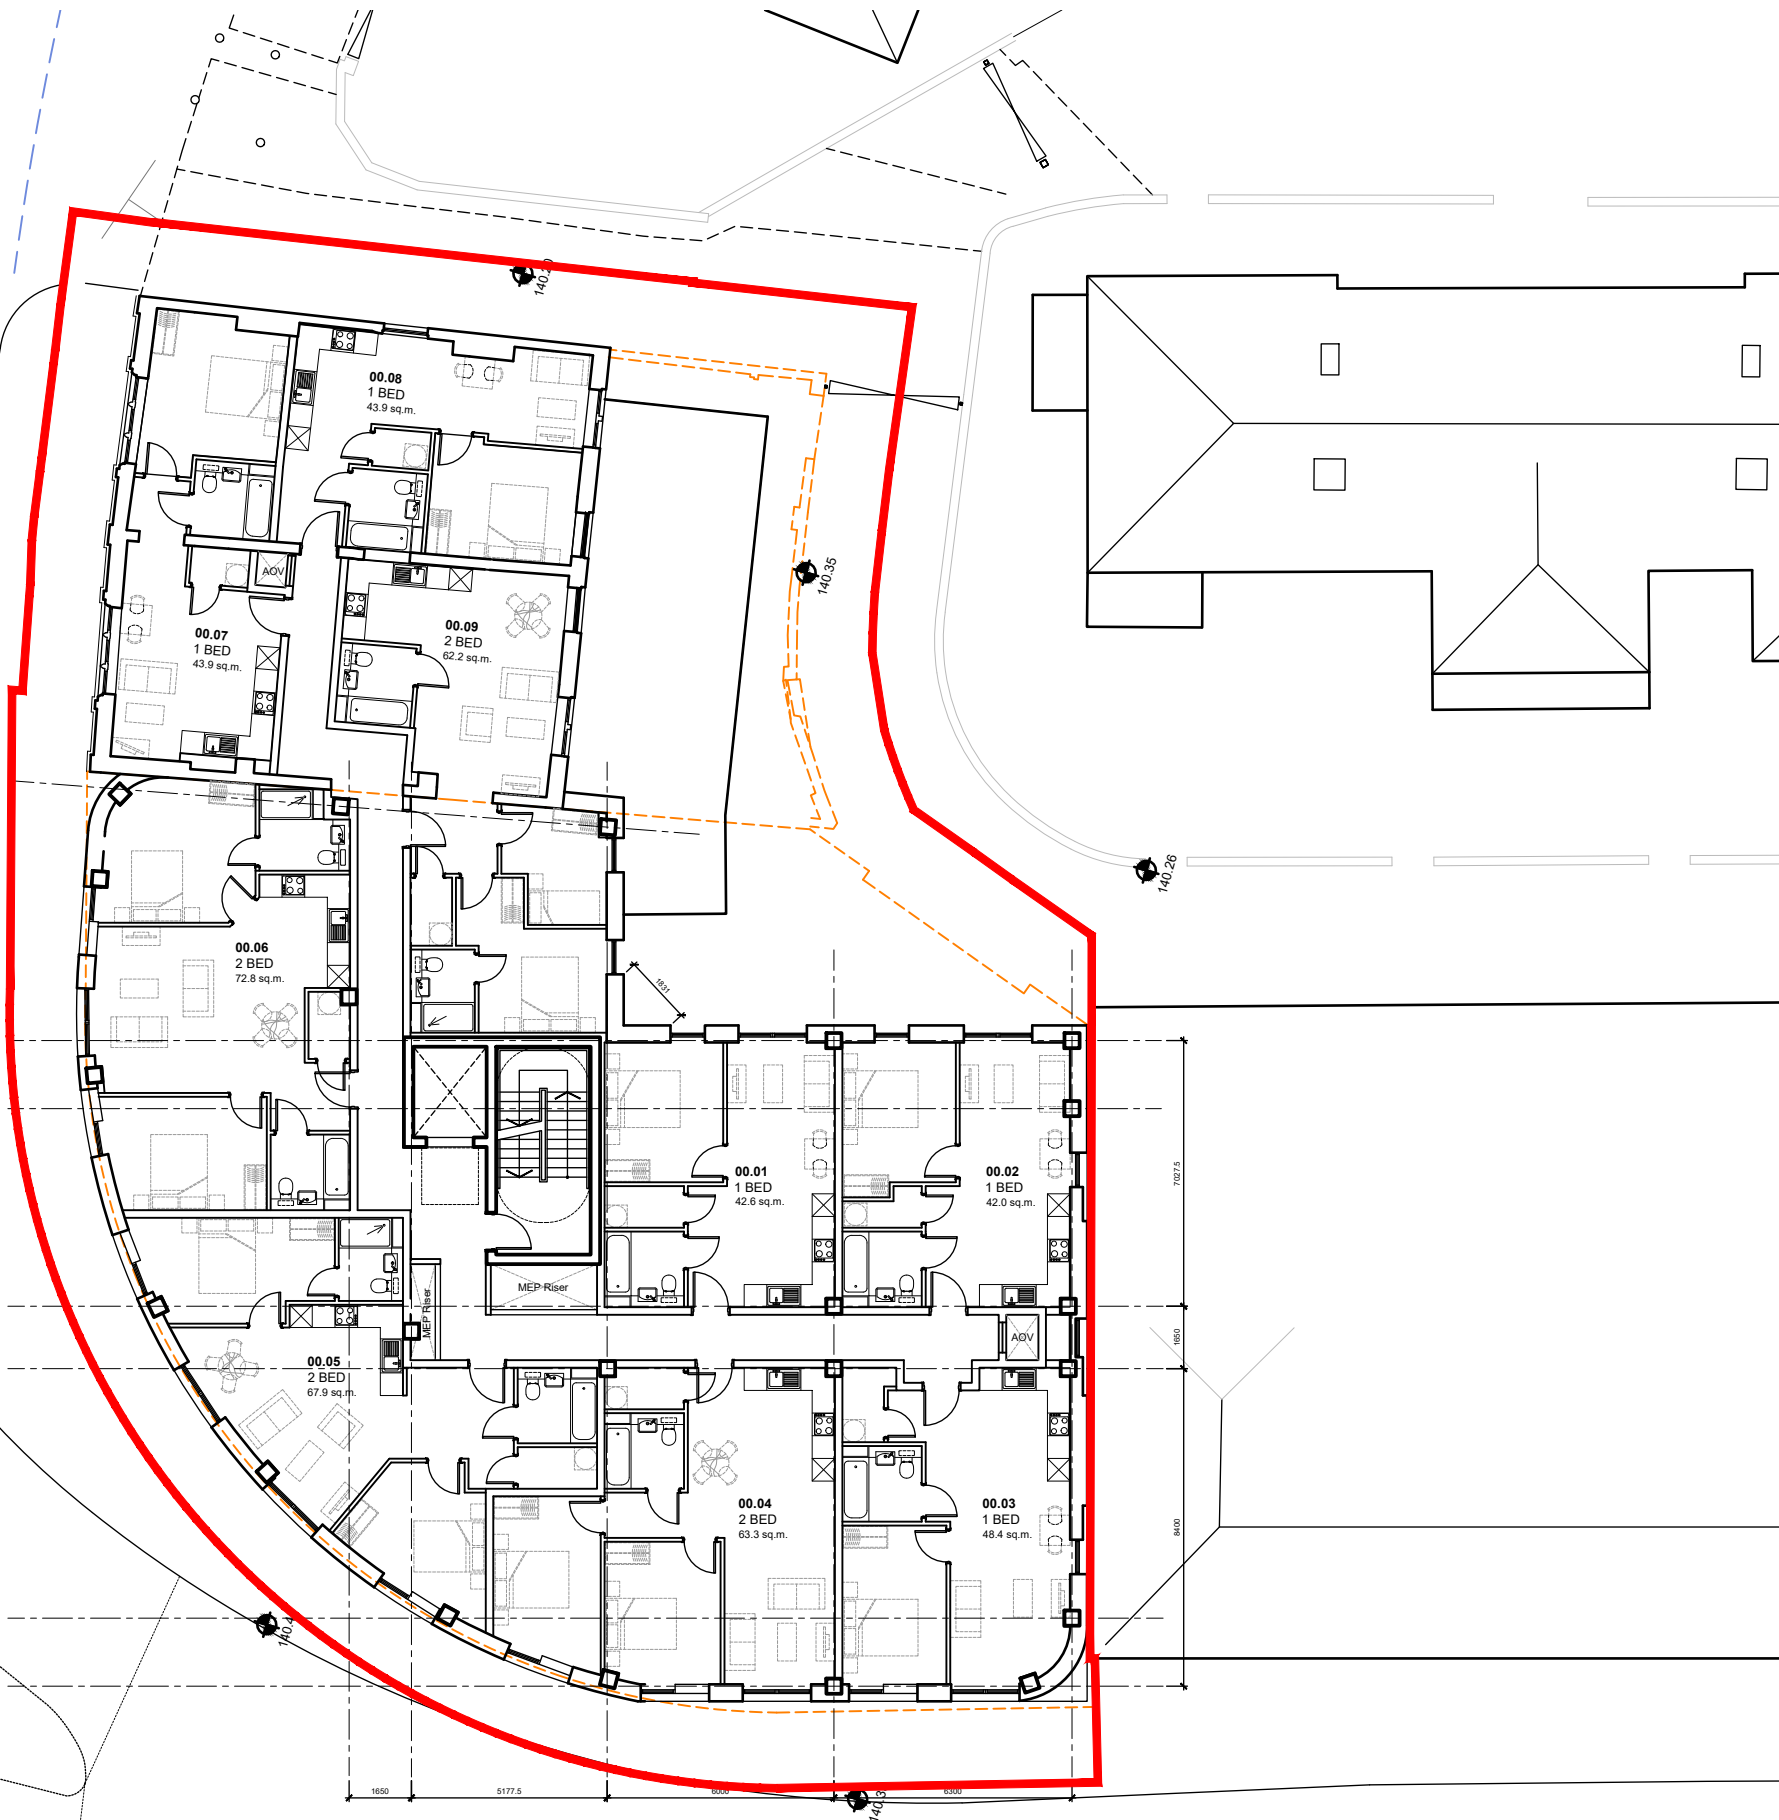

STATION ROAD

GENERAL NOTES:

ALL DIMENSIONS ARE TO BE CHECKED ON SITE WITH ANY DISCREPANCIES REPORTED TO THE ARCHITECT PRIOR TO THE WORKS BEING CARRIED OUT.

ALL WORKS ARE TO BE IN ACCORDANCE WITH THE PLANNING APPROVAL AND ANY SUBSEQUENT APPROVED LOCAL AUTHORITY PLANNING CORRESPONDENCE INCLUDING DRAWINGS, DOCUMENTS AND REPORTS.

ALL WORKS ARE TO COMPLY WITH THE BUILDING REGULATIONS, BRITISH STANDARDS, CODE OF PRACTICE, AND ANY LOCAL STATUTORY REQUIREMENTS.

ALL WORKS ARE TO COMPLY WITH CURRENT HEALTH AND SAFETY LEGISLATION, H.S.E. RECOMMENDATIONS/GUIDANCE AND THE CURRENT C.D.M. REGULATIONS.



P05	Windows Amended	JDC	CJG	05.03.24
P04	Existing Context Shown	PN	JC	11.12.23
P03	Structure Amendment	TT	CJG	24.11.23
P02	Revised in line with comments from Fire, Structure & MEP	JDC	CJG	24.10.23
P01	FIRST ISSUE	TT	CJG	16.10.23
rev	description	drwn	auth	date

DO NOT SCALE OFF THIS DRAWING © LEACH RHODES WALKER 2001

LeachRhodesWalker
Architects

info@lrw.co.uk | www.lrw.co.uk
H.Q. 50 Dearmans Place Manchester M3 5LH
Manchester +44 (0)161 833 0211 **London** +44 (0)207 993 1363

CLIENT ROCHDALE DEVELOPMENT AGENCY			
PROJECT ROCHDALE STATION			
DOCUMENT NAME 8337-LRW-ZZ-02-DR-A-00-188			
DESCRIPTION PROPOSED SECOND FLOOR PLAN			
REVISION P05	SCALE 1:200@ A3		
LRW PROJECT No. 8337	DATE CREATED 16.10.23	CREATED BY TT	AUTHORISED BY CJG
PURPOSE OF ISSUE PLANNING ☐ BUILDING REGS ☐ TENDER ☐ PRELIM.COMMENT ☐ APPROVAL ☒ CONSTRUCTION ☐			