

This drawing is to be read in conjunction with the following DLA Architecture drawings numbers.

2022-052-20000 GROUND AND FIRST FLOOR G.A.
2022-052-20002 ROOF PLAN
2022-052-20010 G.A. ELEVATIONS AND SECTION


This Drawing is for planning only, it is not be used for any other purpose.

NOTE: THIS IS A COLOUR DRAWING, IN ORDER TO ENSURE ANY SUBSEQUENT REPRODUCTION IS VIEWED CORRECTLY IT IS TO BE RE-PRINTED IN FULL COLOUR


INFORMATION CONTAINED IN THIS DRAWING IS THE
SOLE COPYRIGHT OF DLA ARCHITECTURE LTD AND IS
NOT TO BE REPRODUCED WITHOUT PERMISSION

REVISIONS

P 01	PLANNING ISSUE	14/07/22 BG
P 02	UPDATED FOR PLANNING SUBMISSION	18/08/22 CF PT

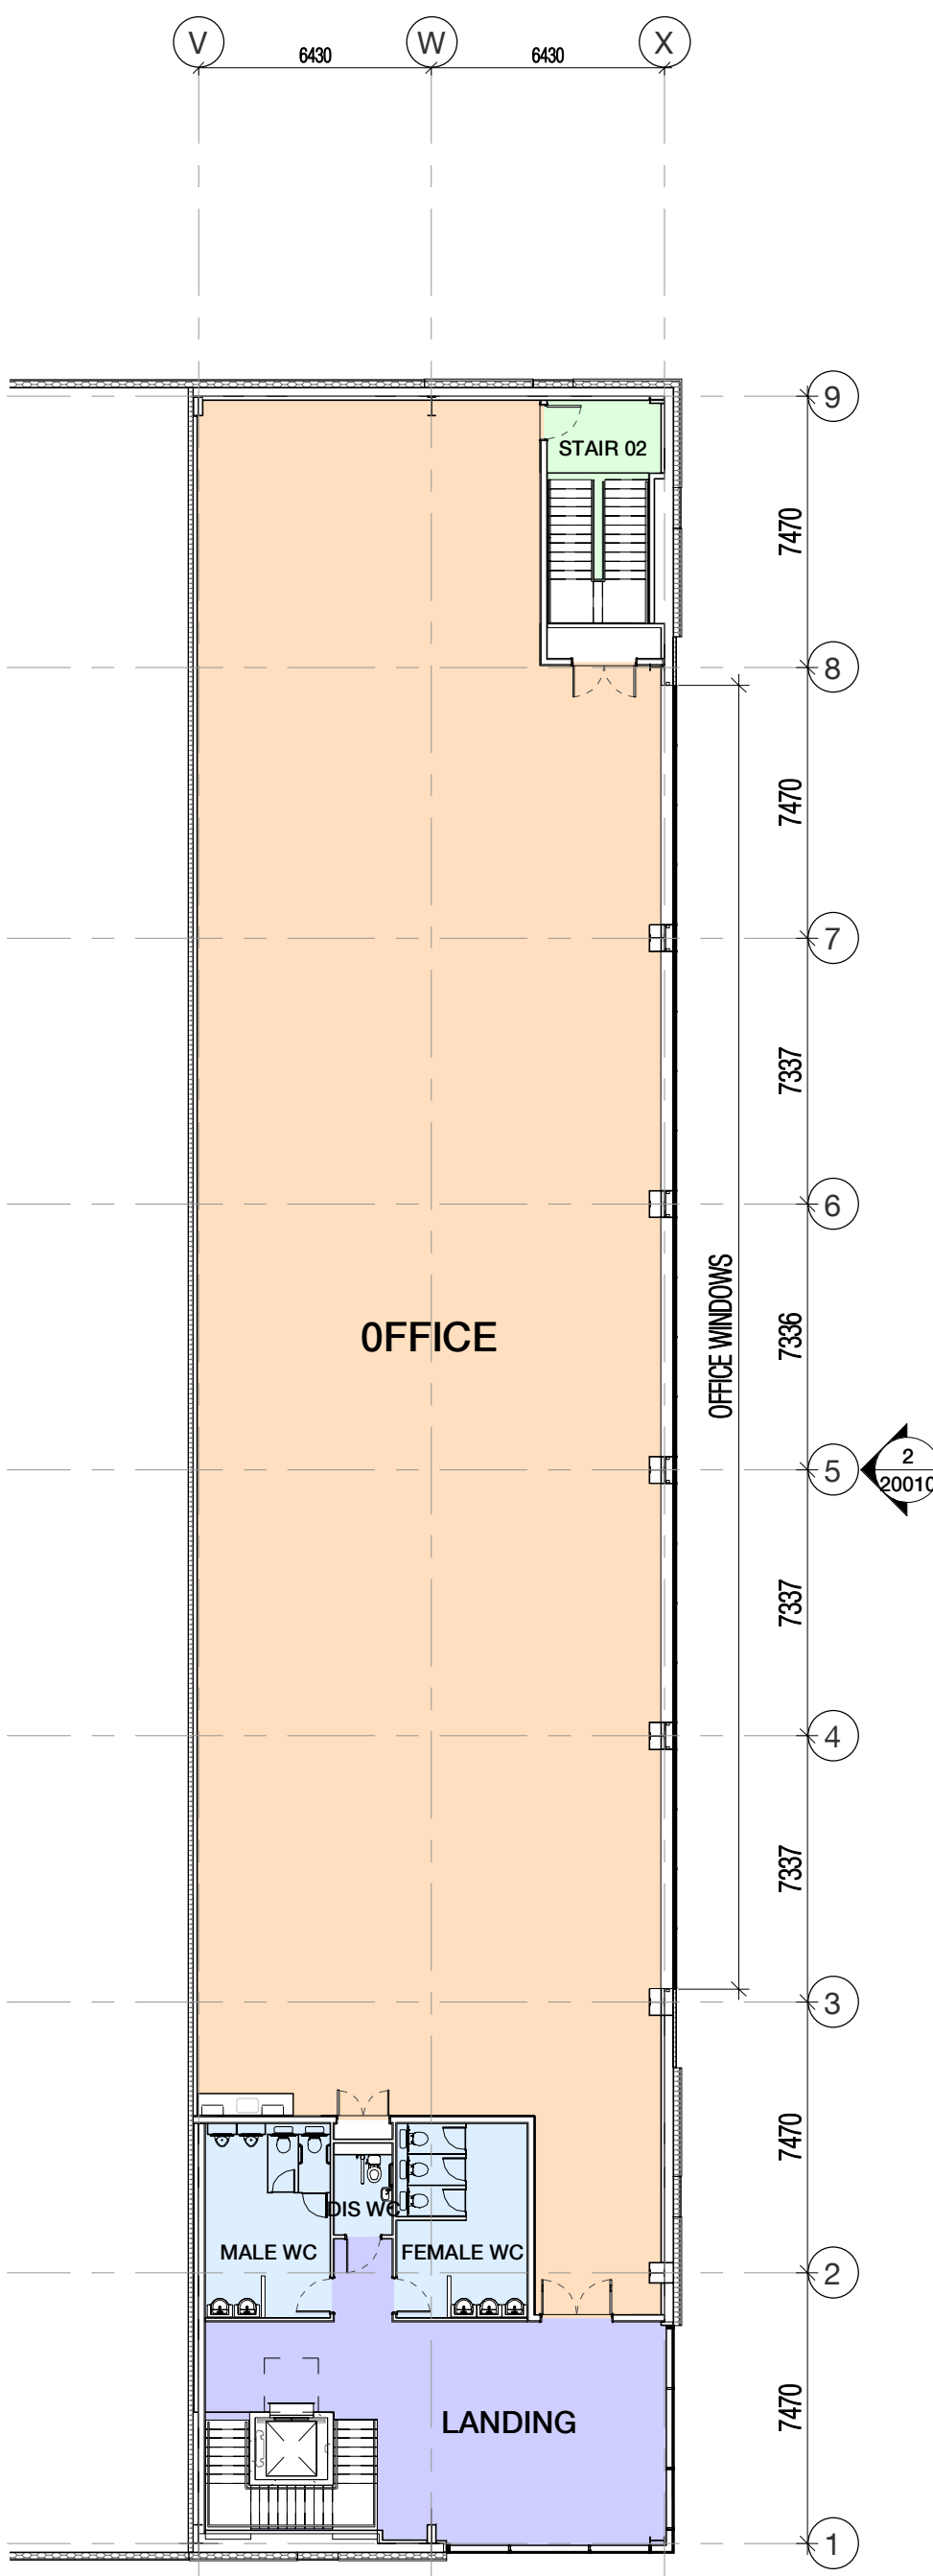

FIRST FLOOR
1 : 200

 

55 St Pauls Street | Leeds | LS1 2TE
0113 887 3100
www.dla-architecture.co.uk

PROJECT
KINGSWAY PLOT J

TITLE
**UNIT J1 GROUND &
FIRST FLOOR GA**

SCALE 1 : 200 @ A0 DATE 18/05/22

DLA REF	DRAWN	REVIEWED
2022-052	CF	PT

PROJECT	ORIGIN'R	ZONE	LEVEL	TYPE	ROLE	NUMBER
KPJ	DLA	J1	XX	DR	A	20000

STATUS	REVISION
PLANNING	P 02