


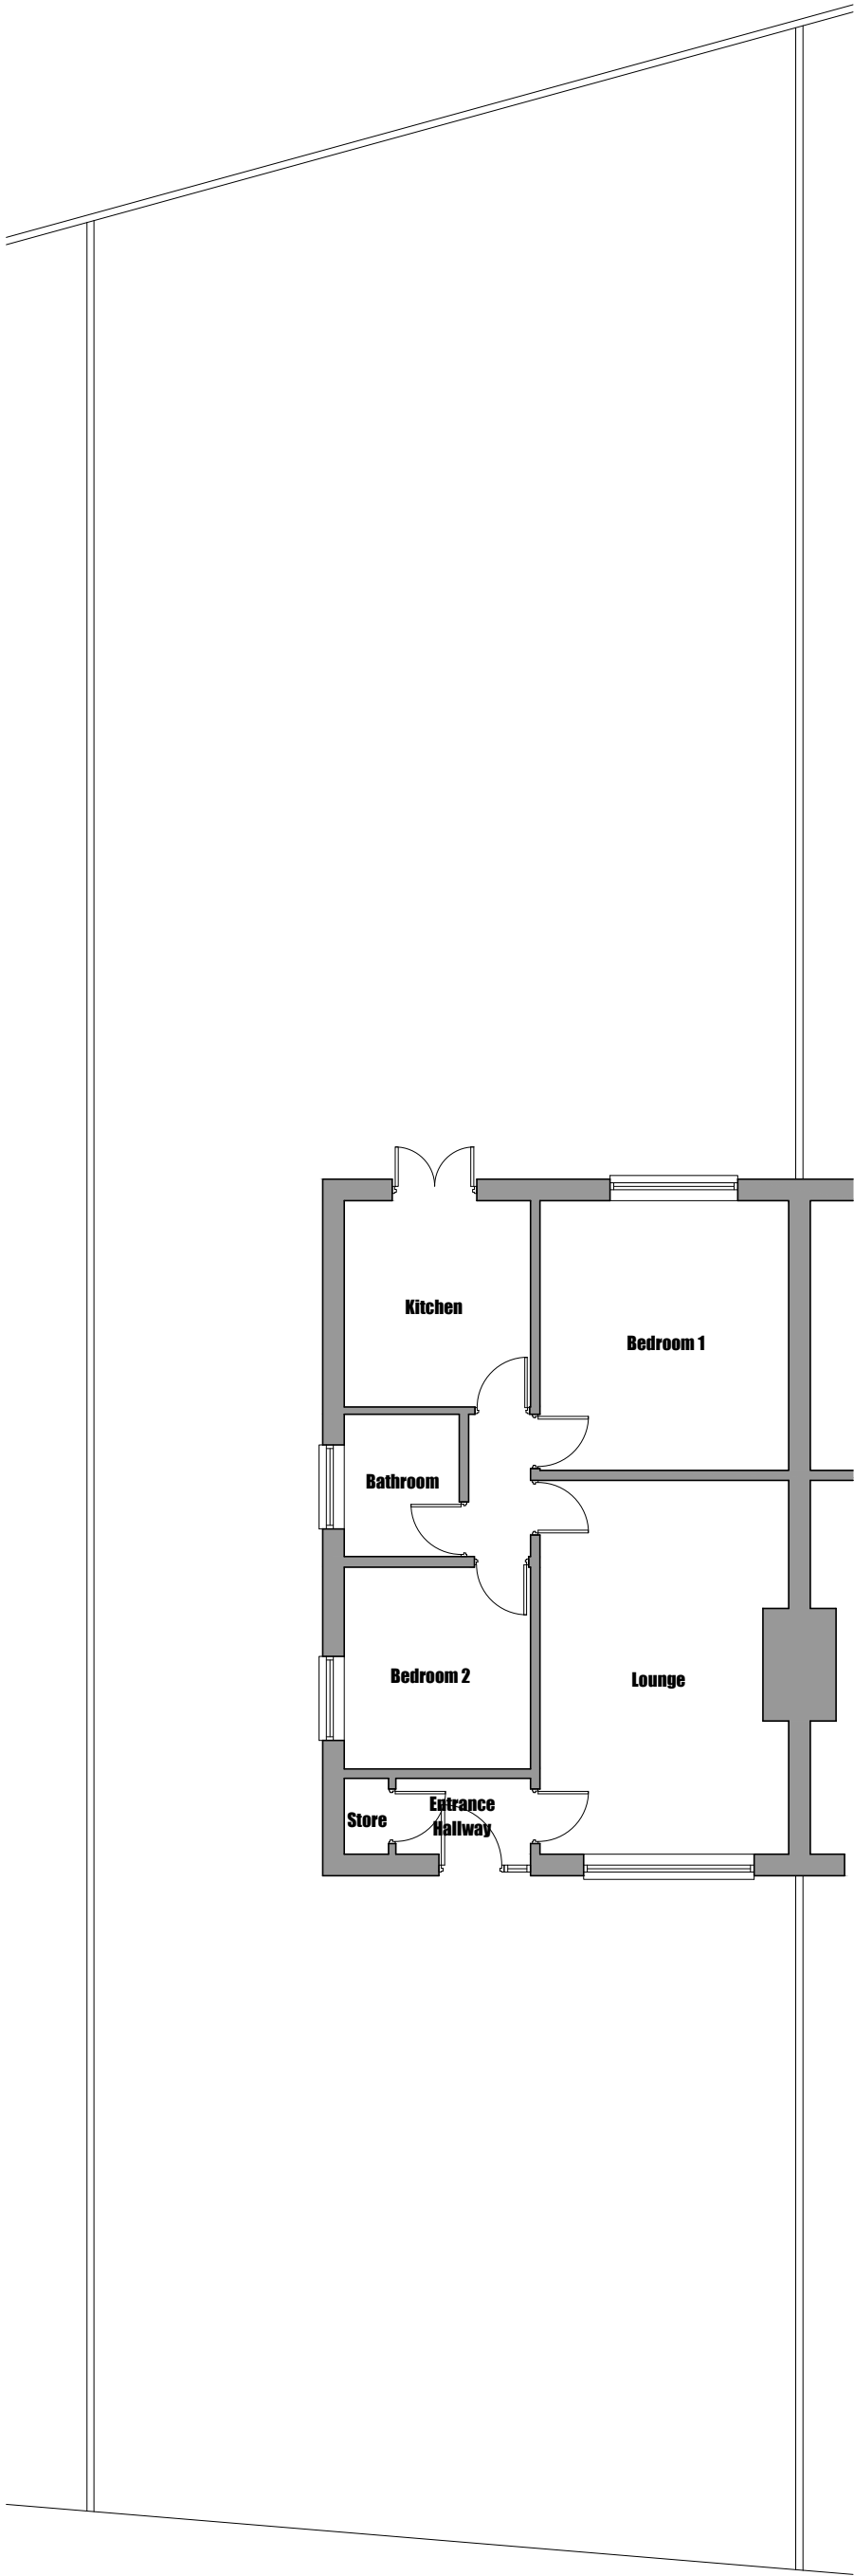


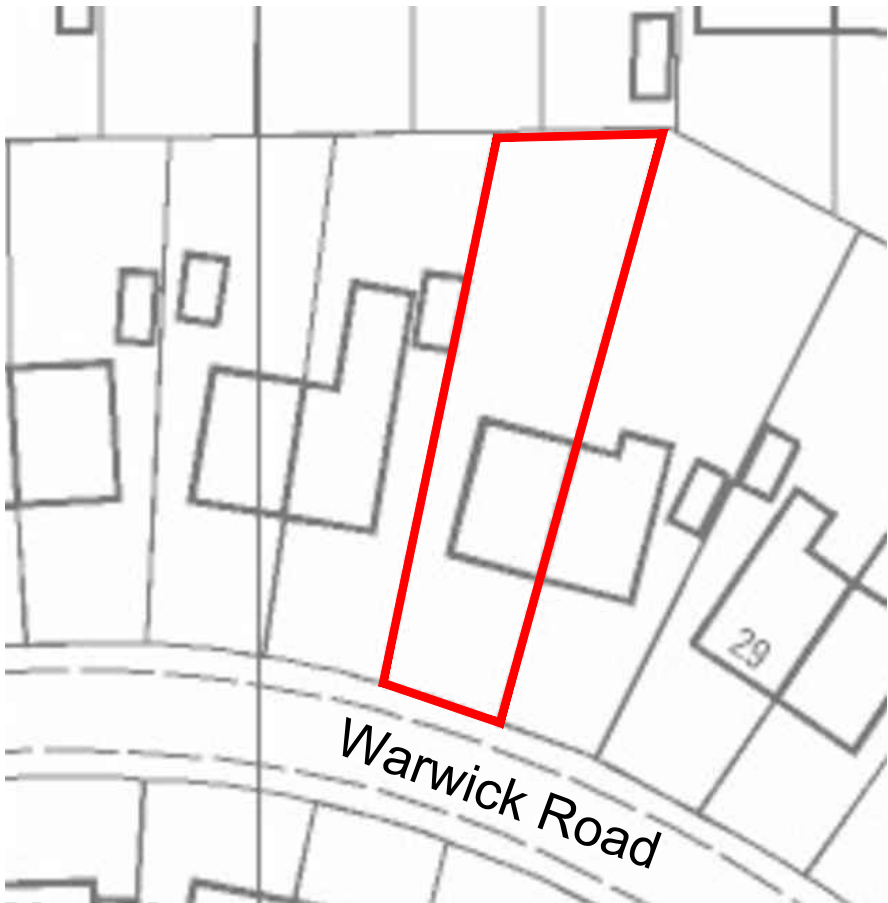

Site Plan
Scale 1:100

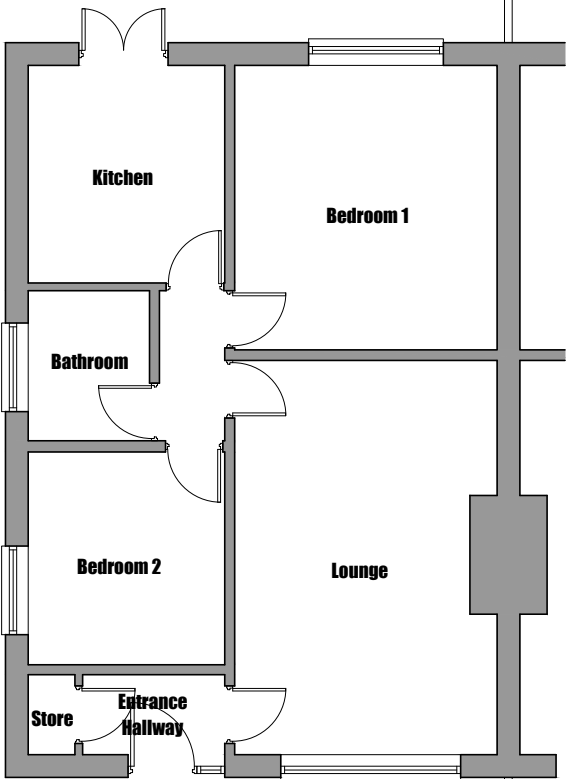

Block Plan
Scale 1:500

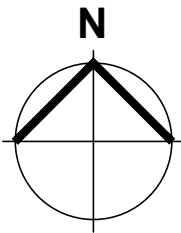

Location Plan
Scale 1:1250



6 Conway Close
Alkington
Middleton
Manchester, M24 1EW
E: conway-design@outlook.com

JOB TITLE : Rear Extension And Loft Conversion
ADDRESS : 25 Warwick Road, Alkington
DRAWING TITLE : Site, Block And Location Plan
SCALE : As Noted @ A3
DRAWN : xxx DATE : 19.09.24

JOB NO./ DWG NO. 889-01A