


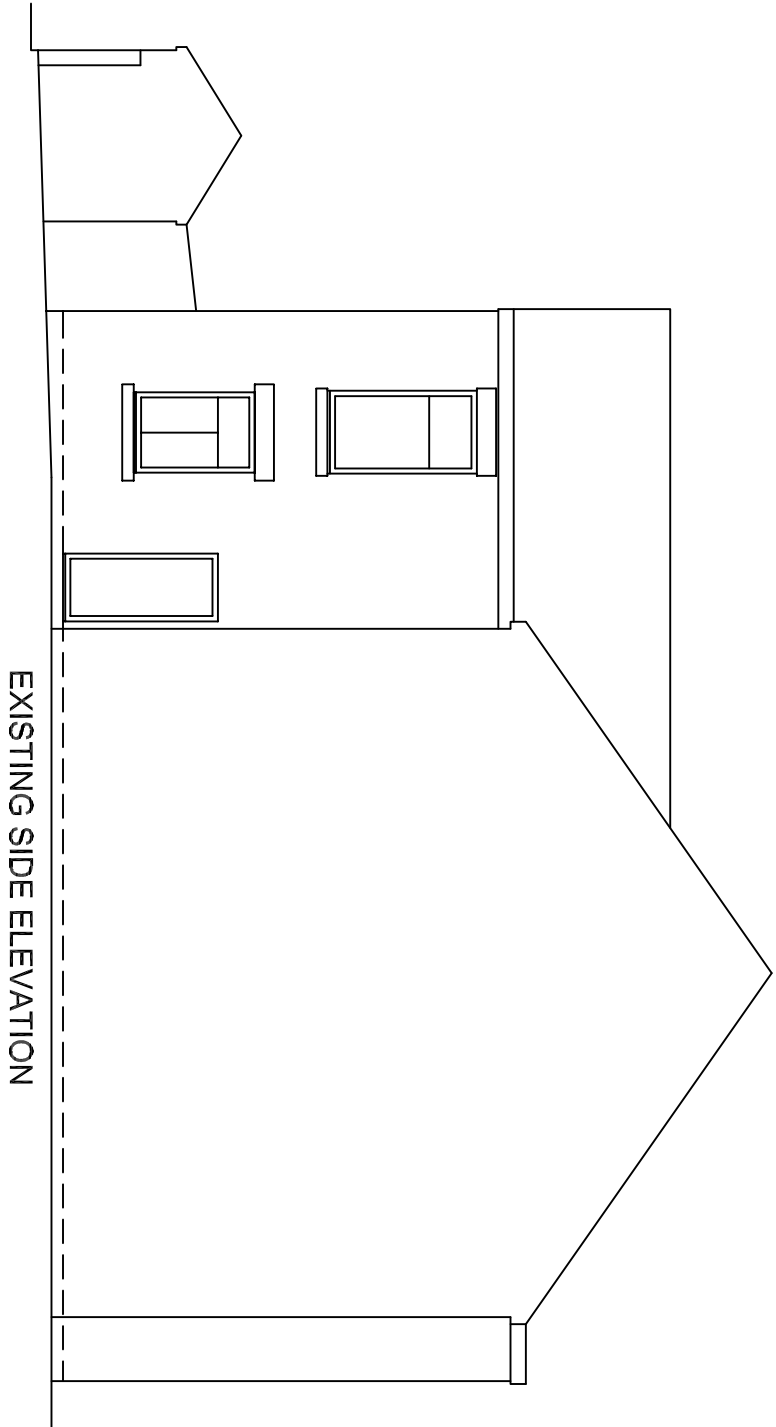


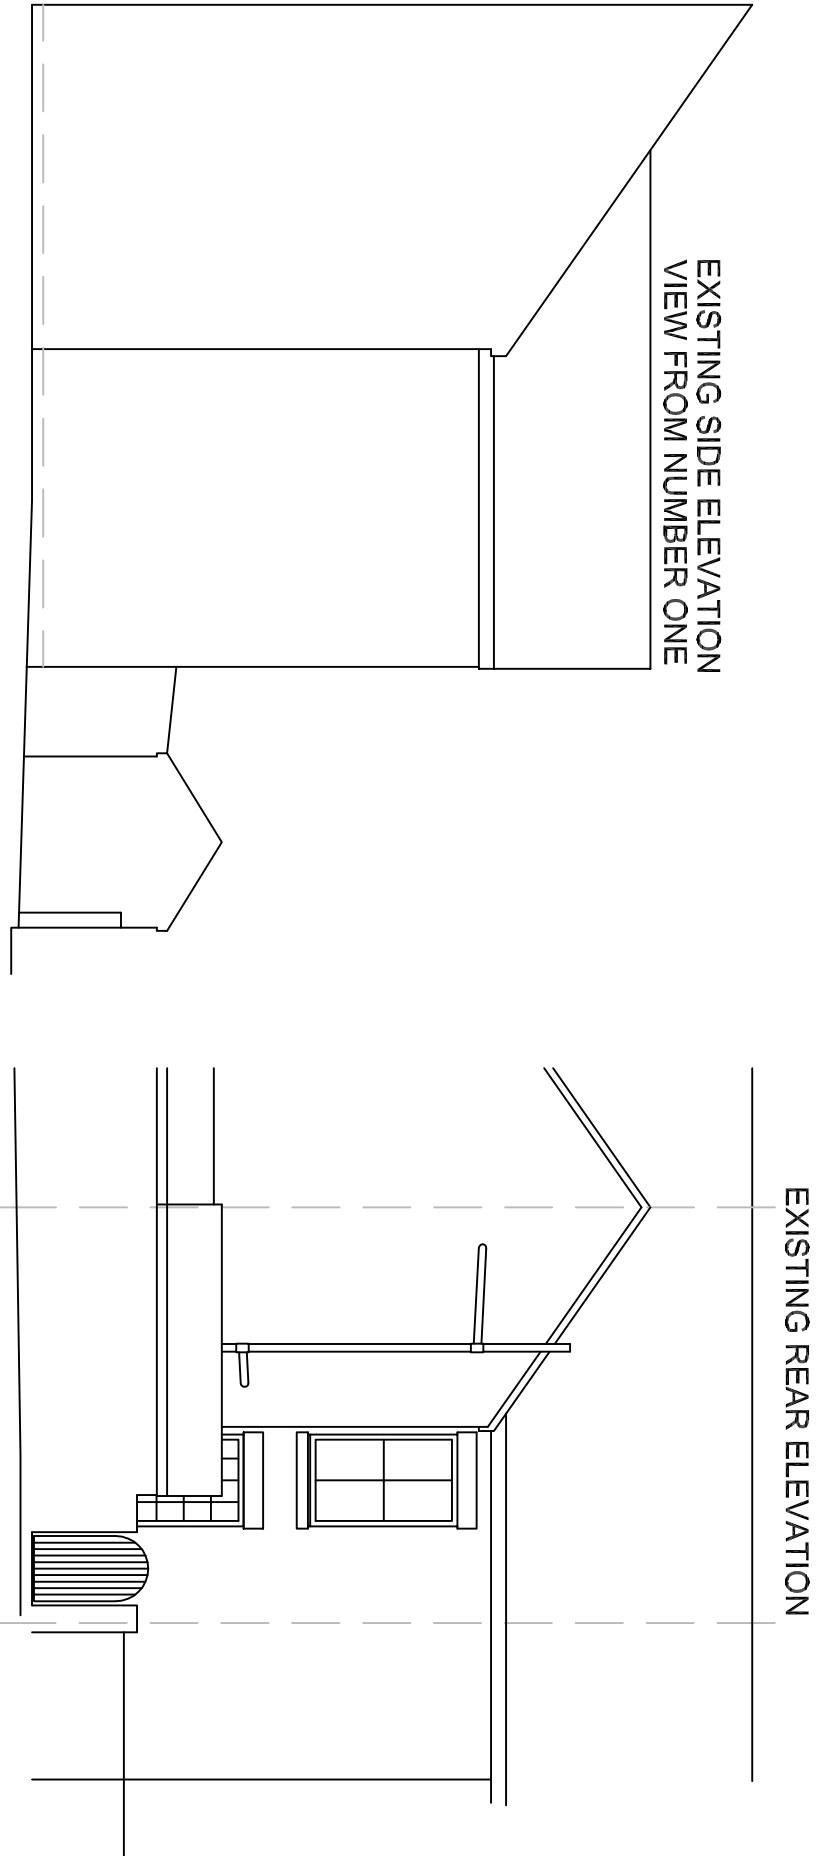

EXISTING GROUND FLOOR PLAN

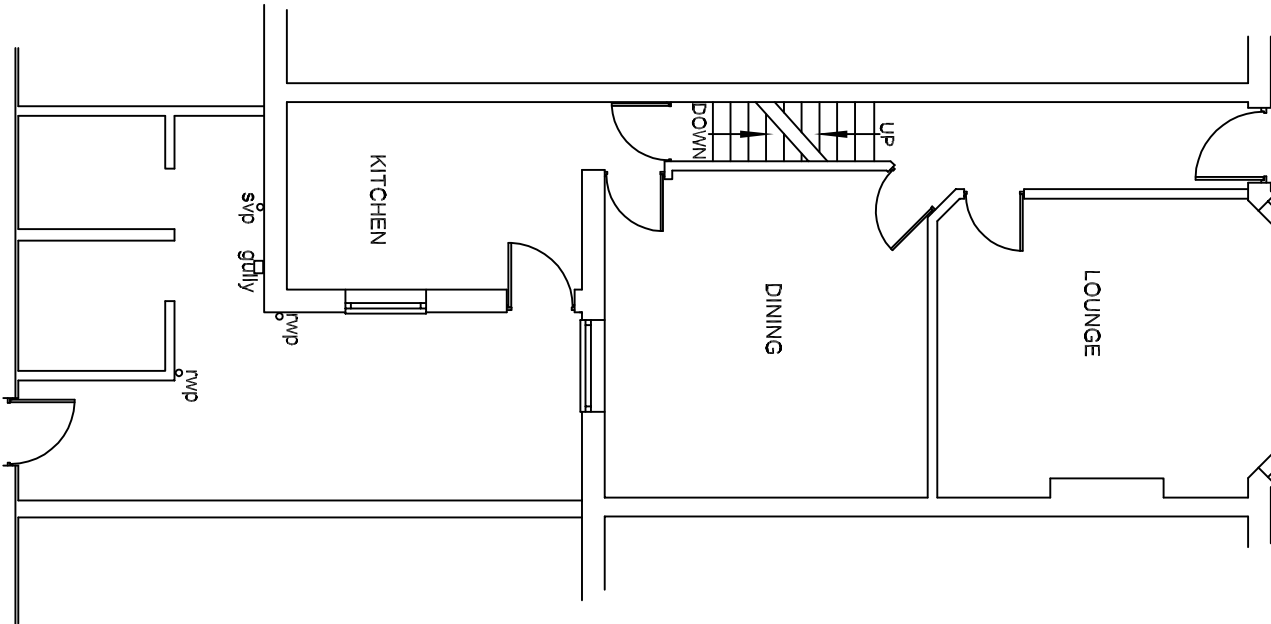

EXISTING BLOCK PLAN @ 1:500

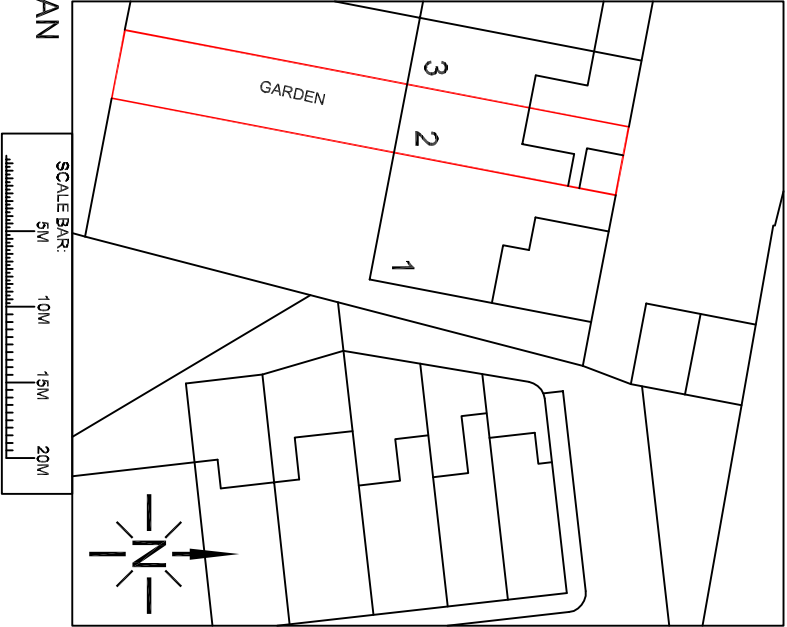

Work carried out prior to all necessary Approvals is considered to be at the applicants own risk.  
The designer is not responsible for any drains, voids or other underground obstructions under or near the site.  
Notification under the Party Wall Act and the exact boundary location is the responsibility of the client.



**SLW DESIGNS**

Tel: 0161-678 2035  
Mob: 07796-617845

e-mail: [brian\\_slwdesigns@talktalk.net](mailto:brian_slwdesigns@talktalk.net)

ADDRESS: 2 TENBY GROVE  
ROCHDALE  
OL12 7EN

PROJECT: SINGLE STOREY  
REAR EXTENSION.

DRAWING: SLW/DK/01/PA

SCALE 1:100

DATE 07:09:2023