




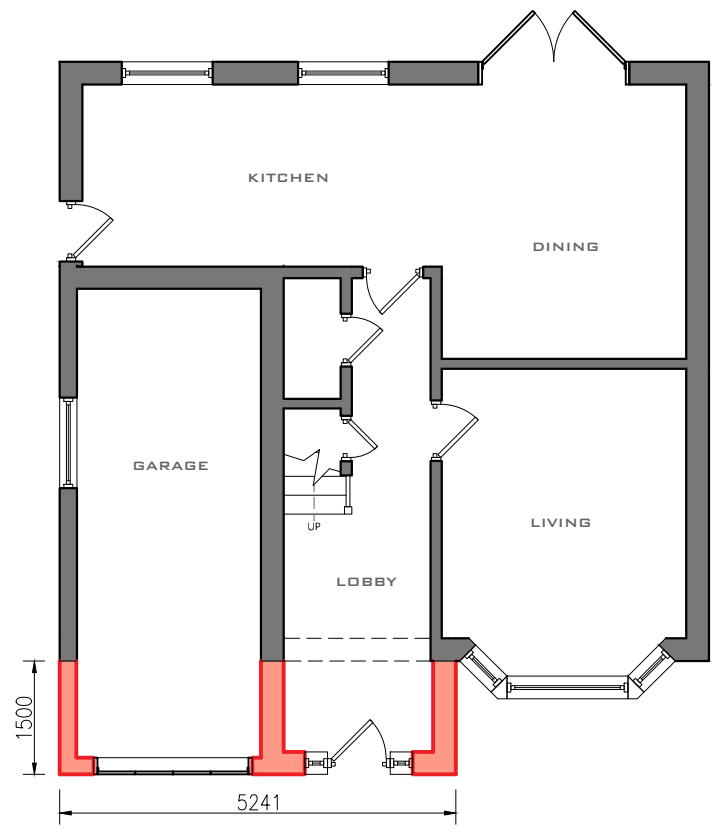

GROUND FLOOR PLAN
Sc.1:100

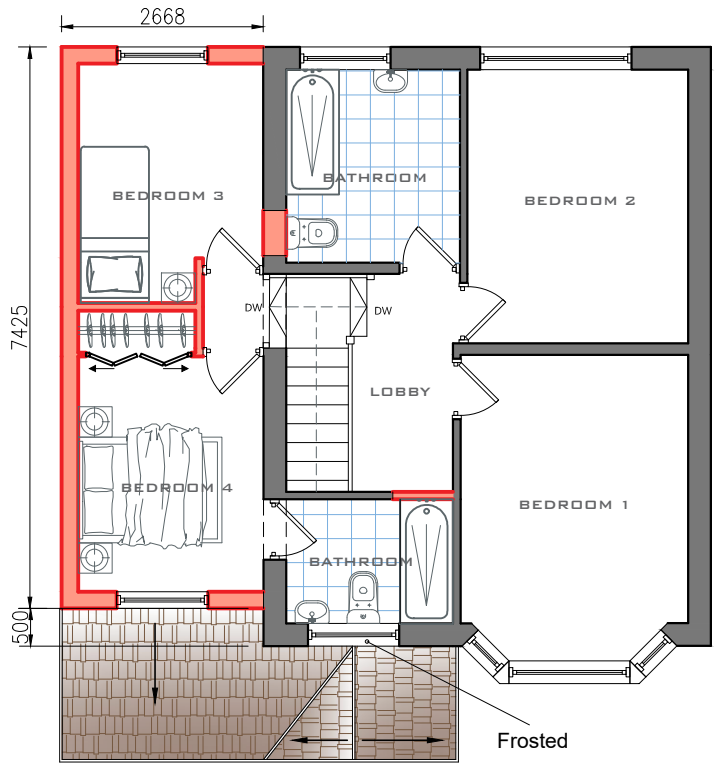

FIRST FLOOR PLAN
Sc.1:100

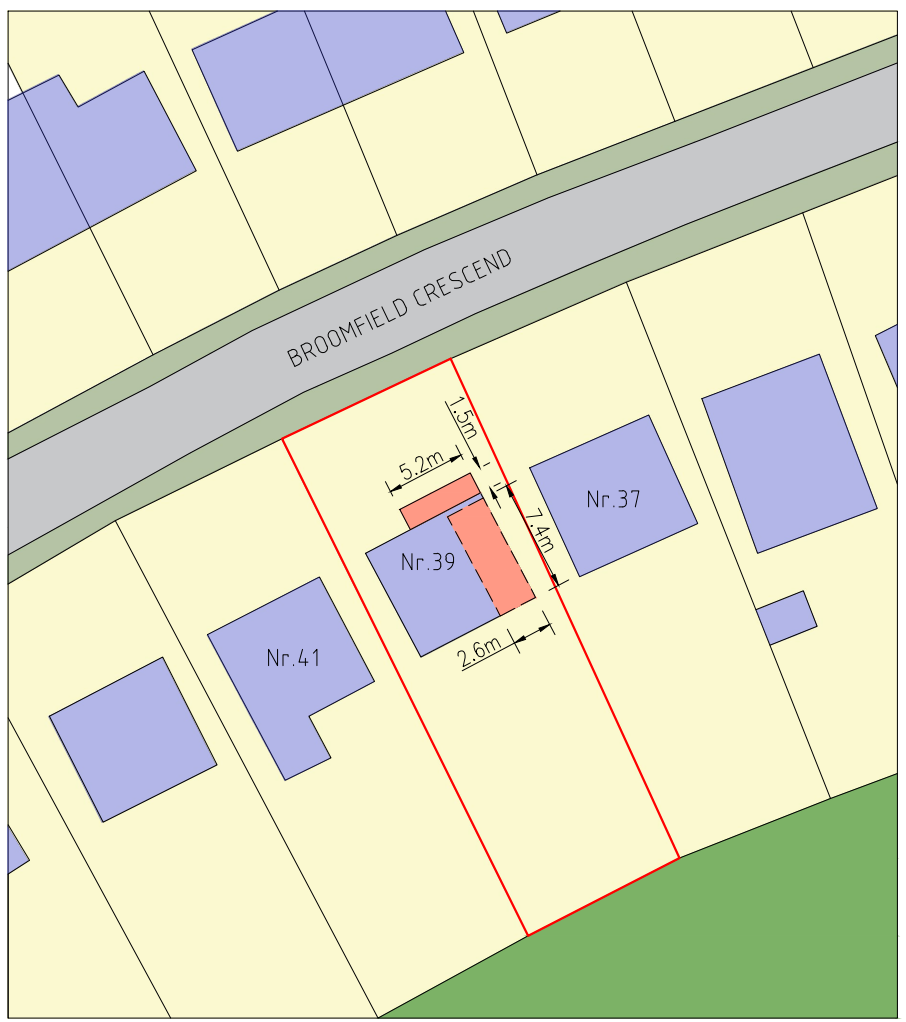

BLOCK PLAN,
SCALE 1:500

This drawing is not for CONSTRUCTION purposes. If no dimension is given, we take no responsibility for any dimension obtained by measuring or scaling from this drawing. This drawing is the property of Maplin Studio Limited. It is copyright protected and is not to be reproduced, disclosed or copied without written permission.

Reference drawings					
Drawing No.	Rev	Drawing title			
0		PROPOSED PLANS AND BLOCK PLAN			
Rev	Description	Drawn by	Checked by	Appd by	Date
0	PROPOSED PLANS AND BLOCK PLAN	NN	OM	TA	28/02/2025
Please check scale bar before scaling this drawing				A3	Scale (at full size)
Project					
HOUSE EXTENSION					
Location					
39 BROOMFIELD CRESCEND M244EP					
Title					
PROPOSED PLANS AND BLOCK PLAN					
 Office 203b, Us&Co Stratford, 11 Burford Rd, London E15 2ST Tel. +44(0)203 4755544 projects@maplinworld.com					
Dwg No.	Phase:	Sheet	Rev.		
31203	PLANNING	1 of 1	0		