

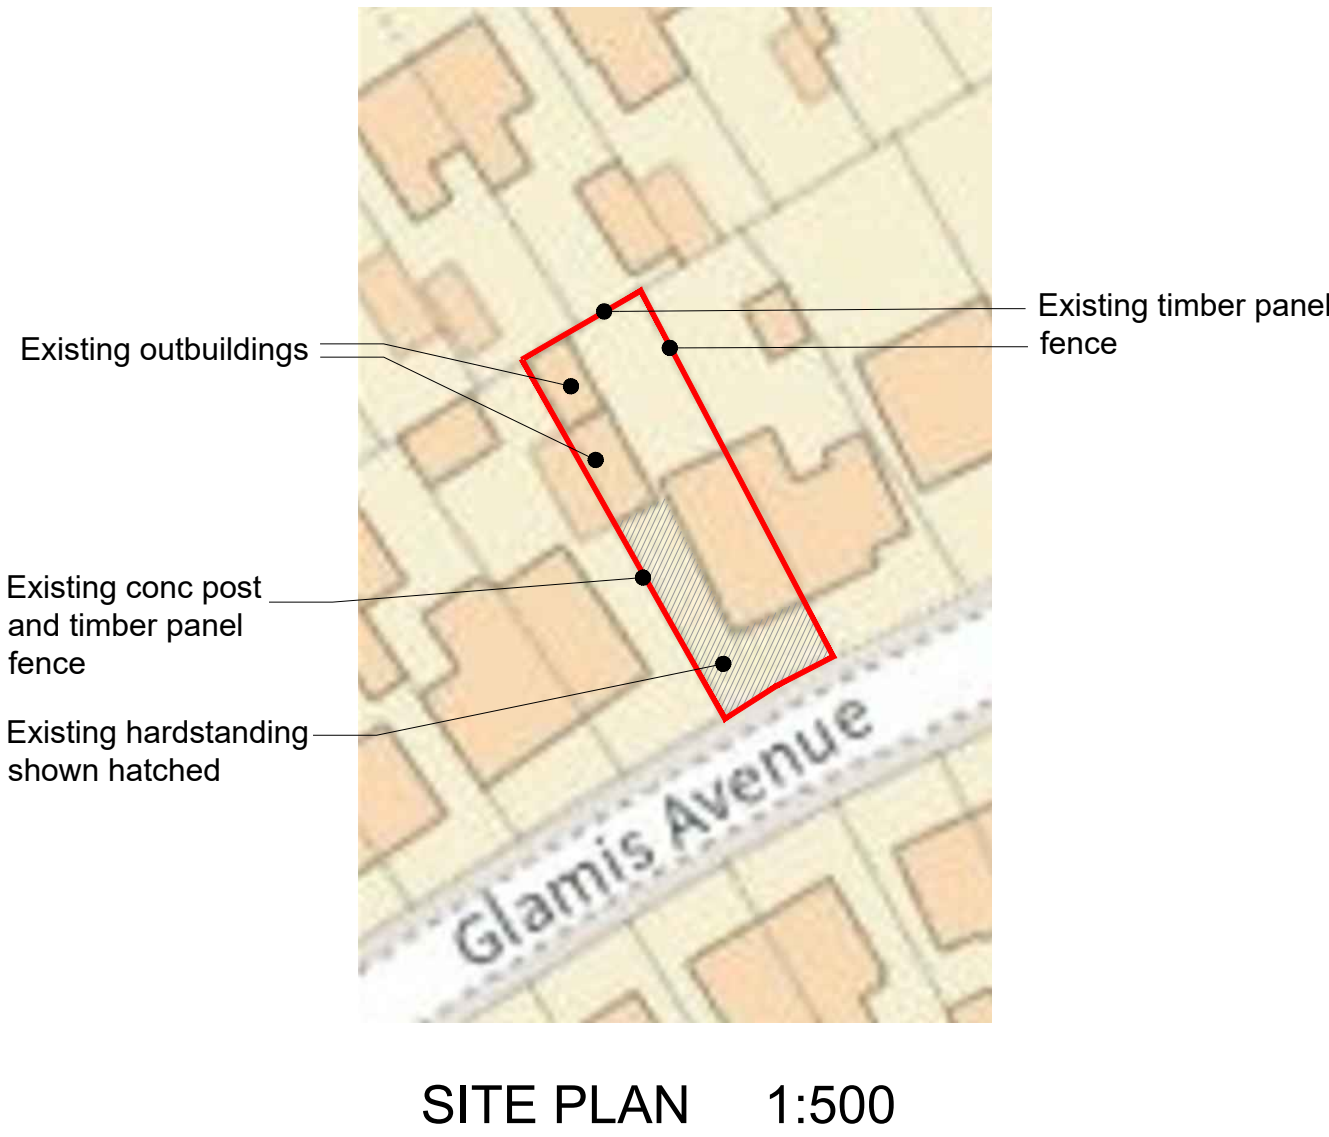
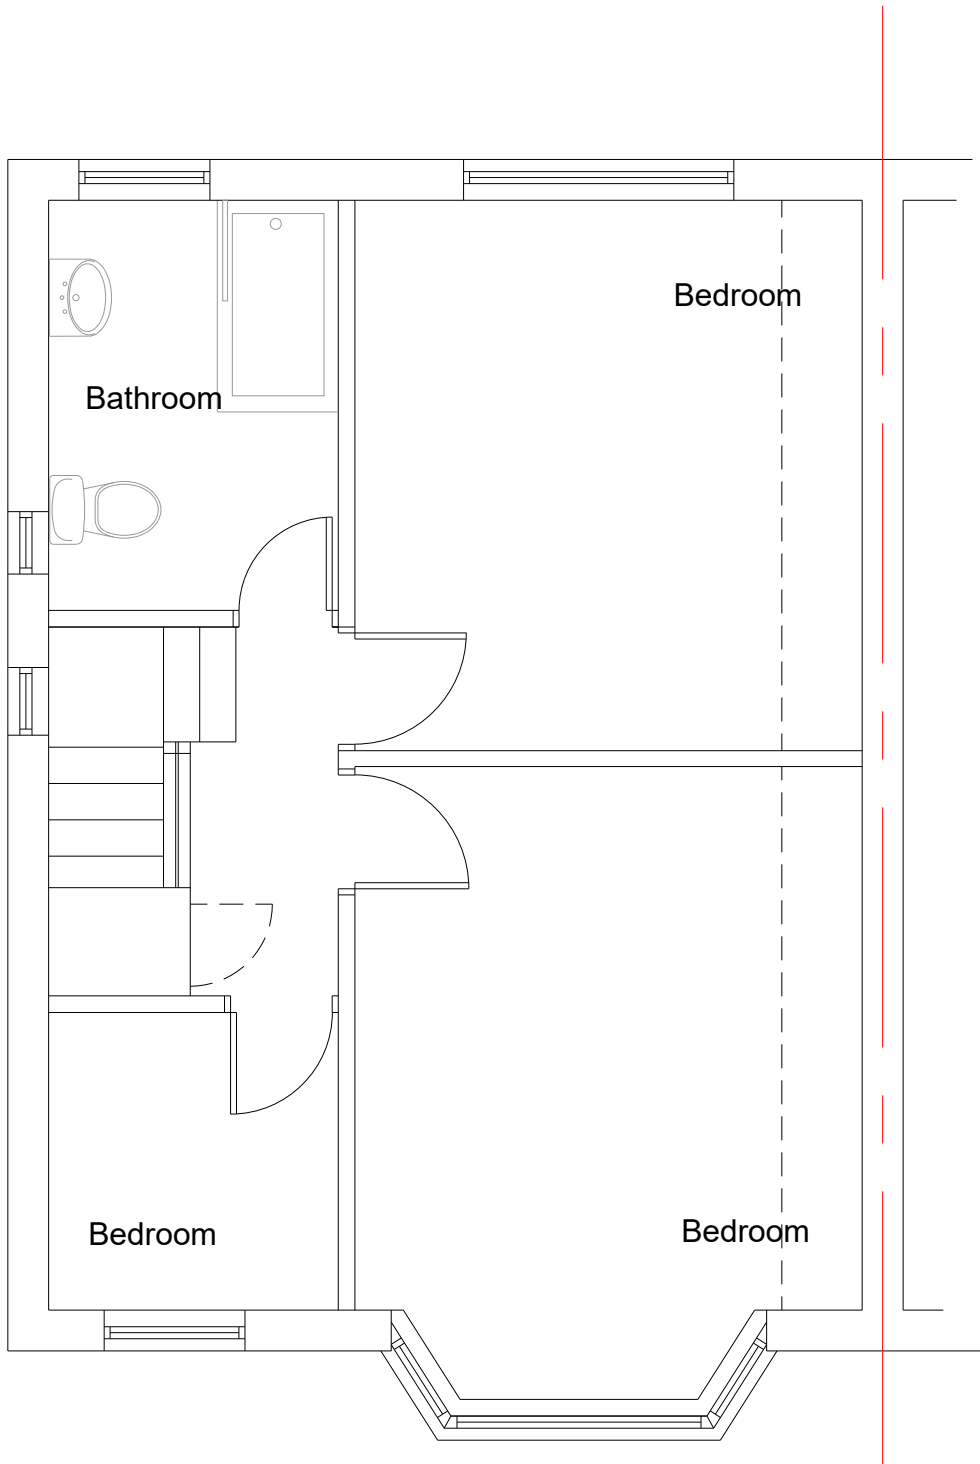
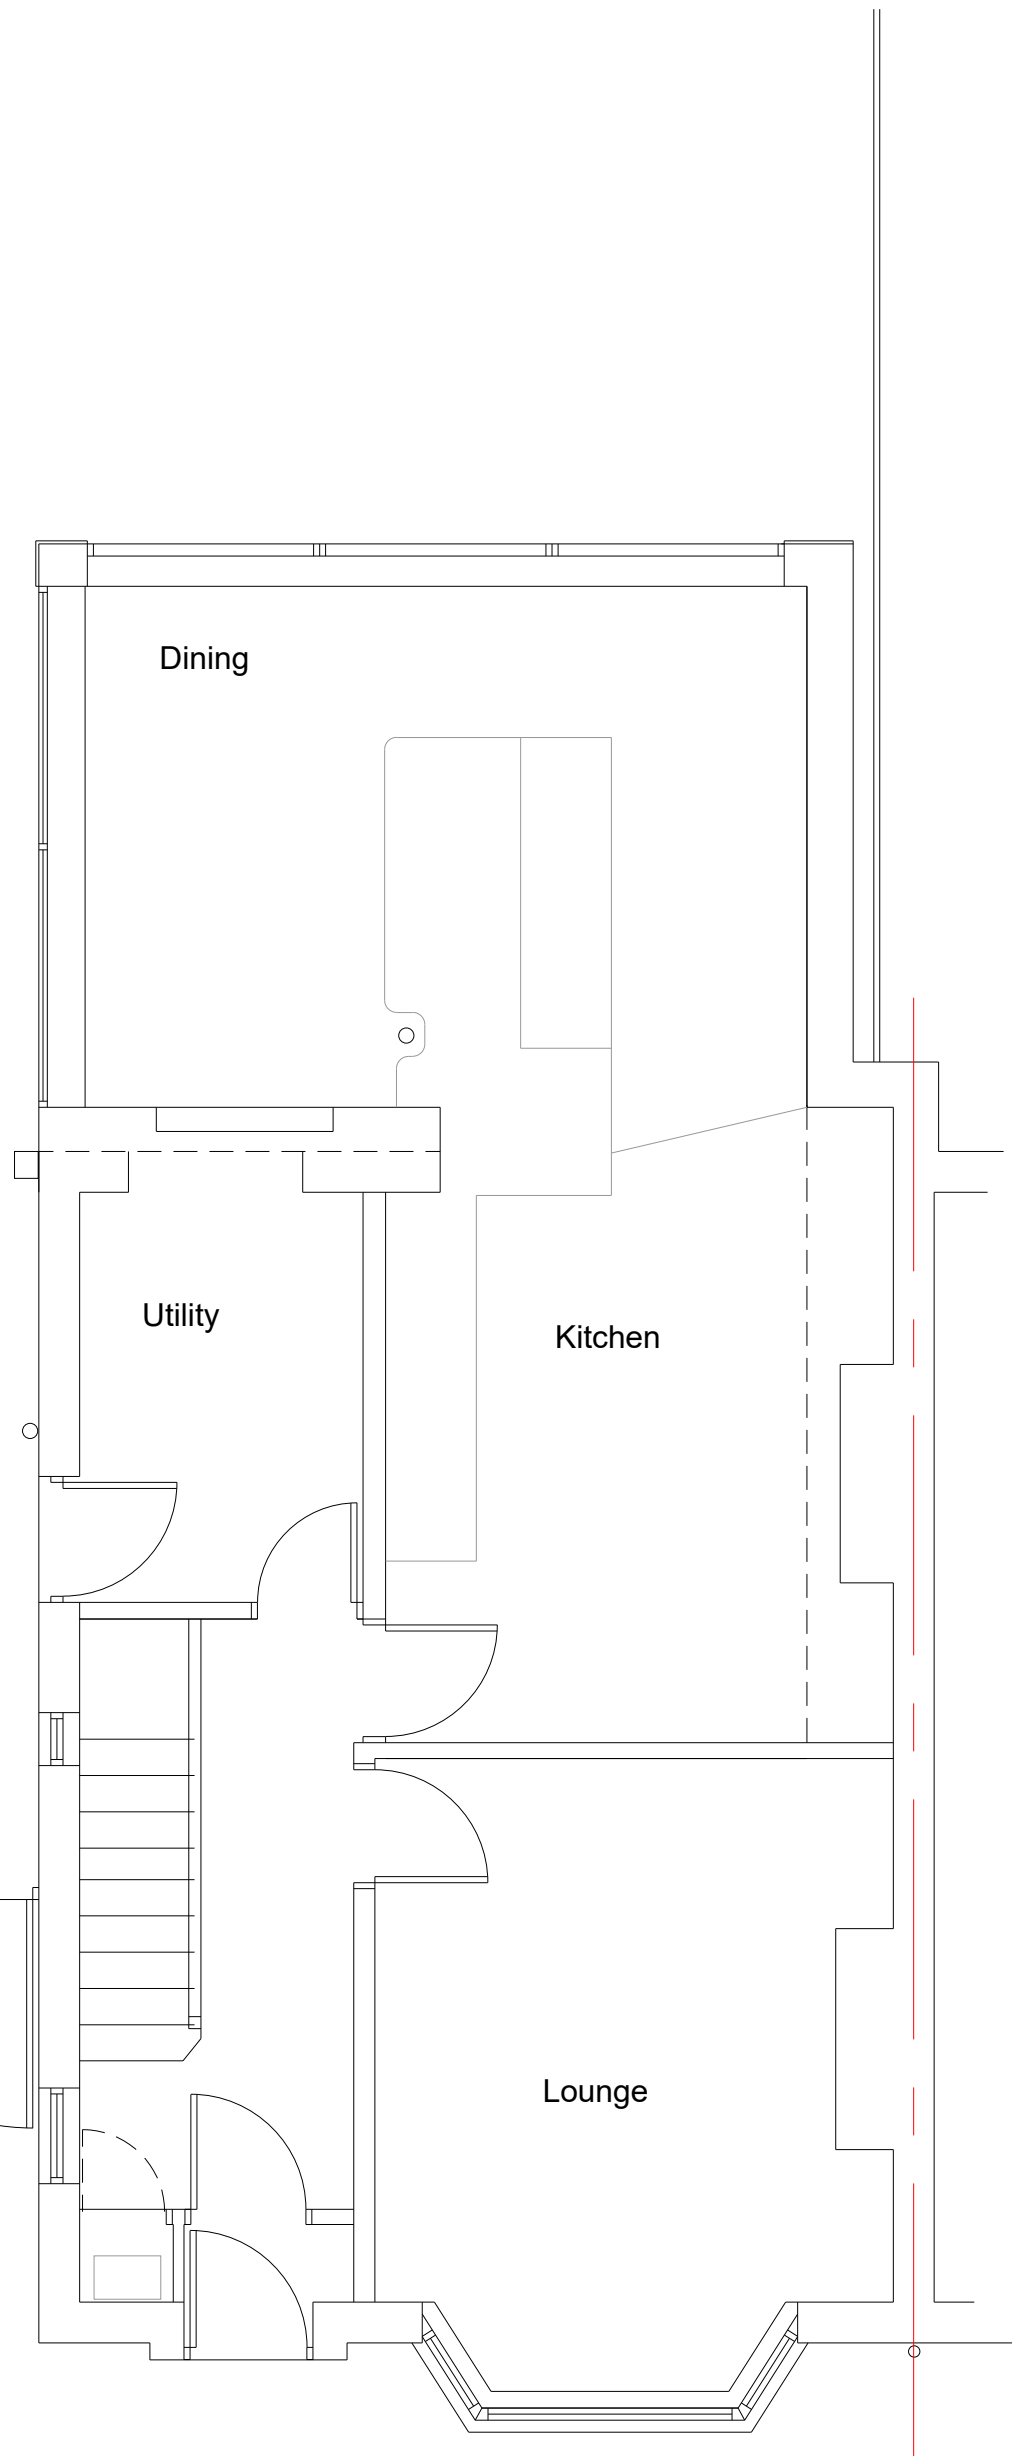


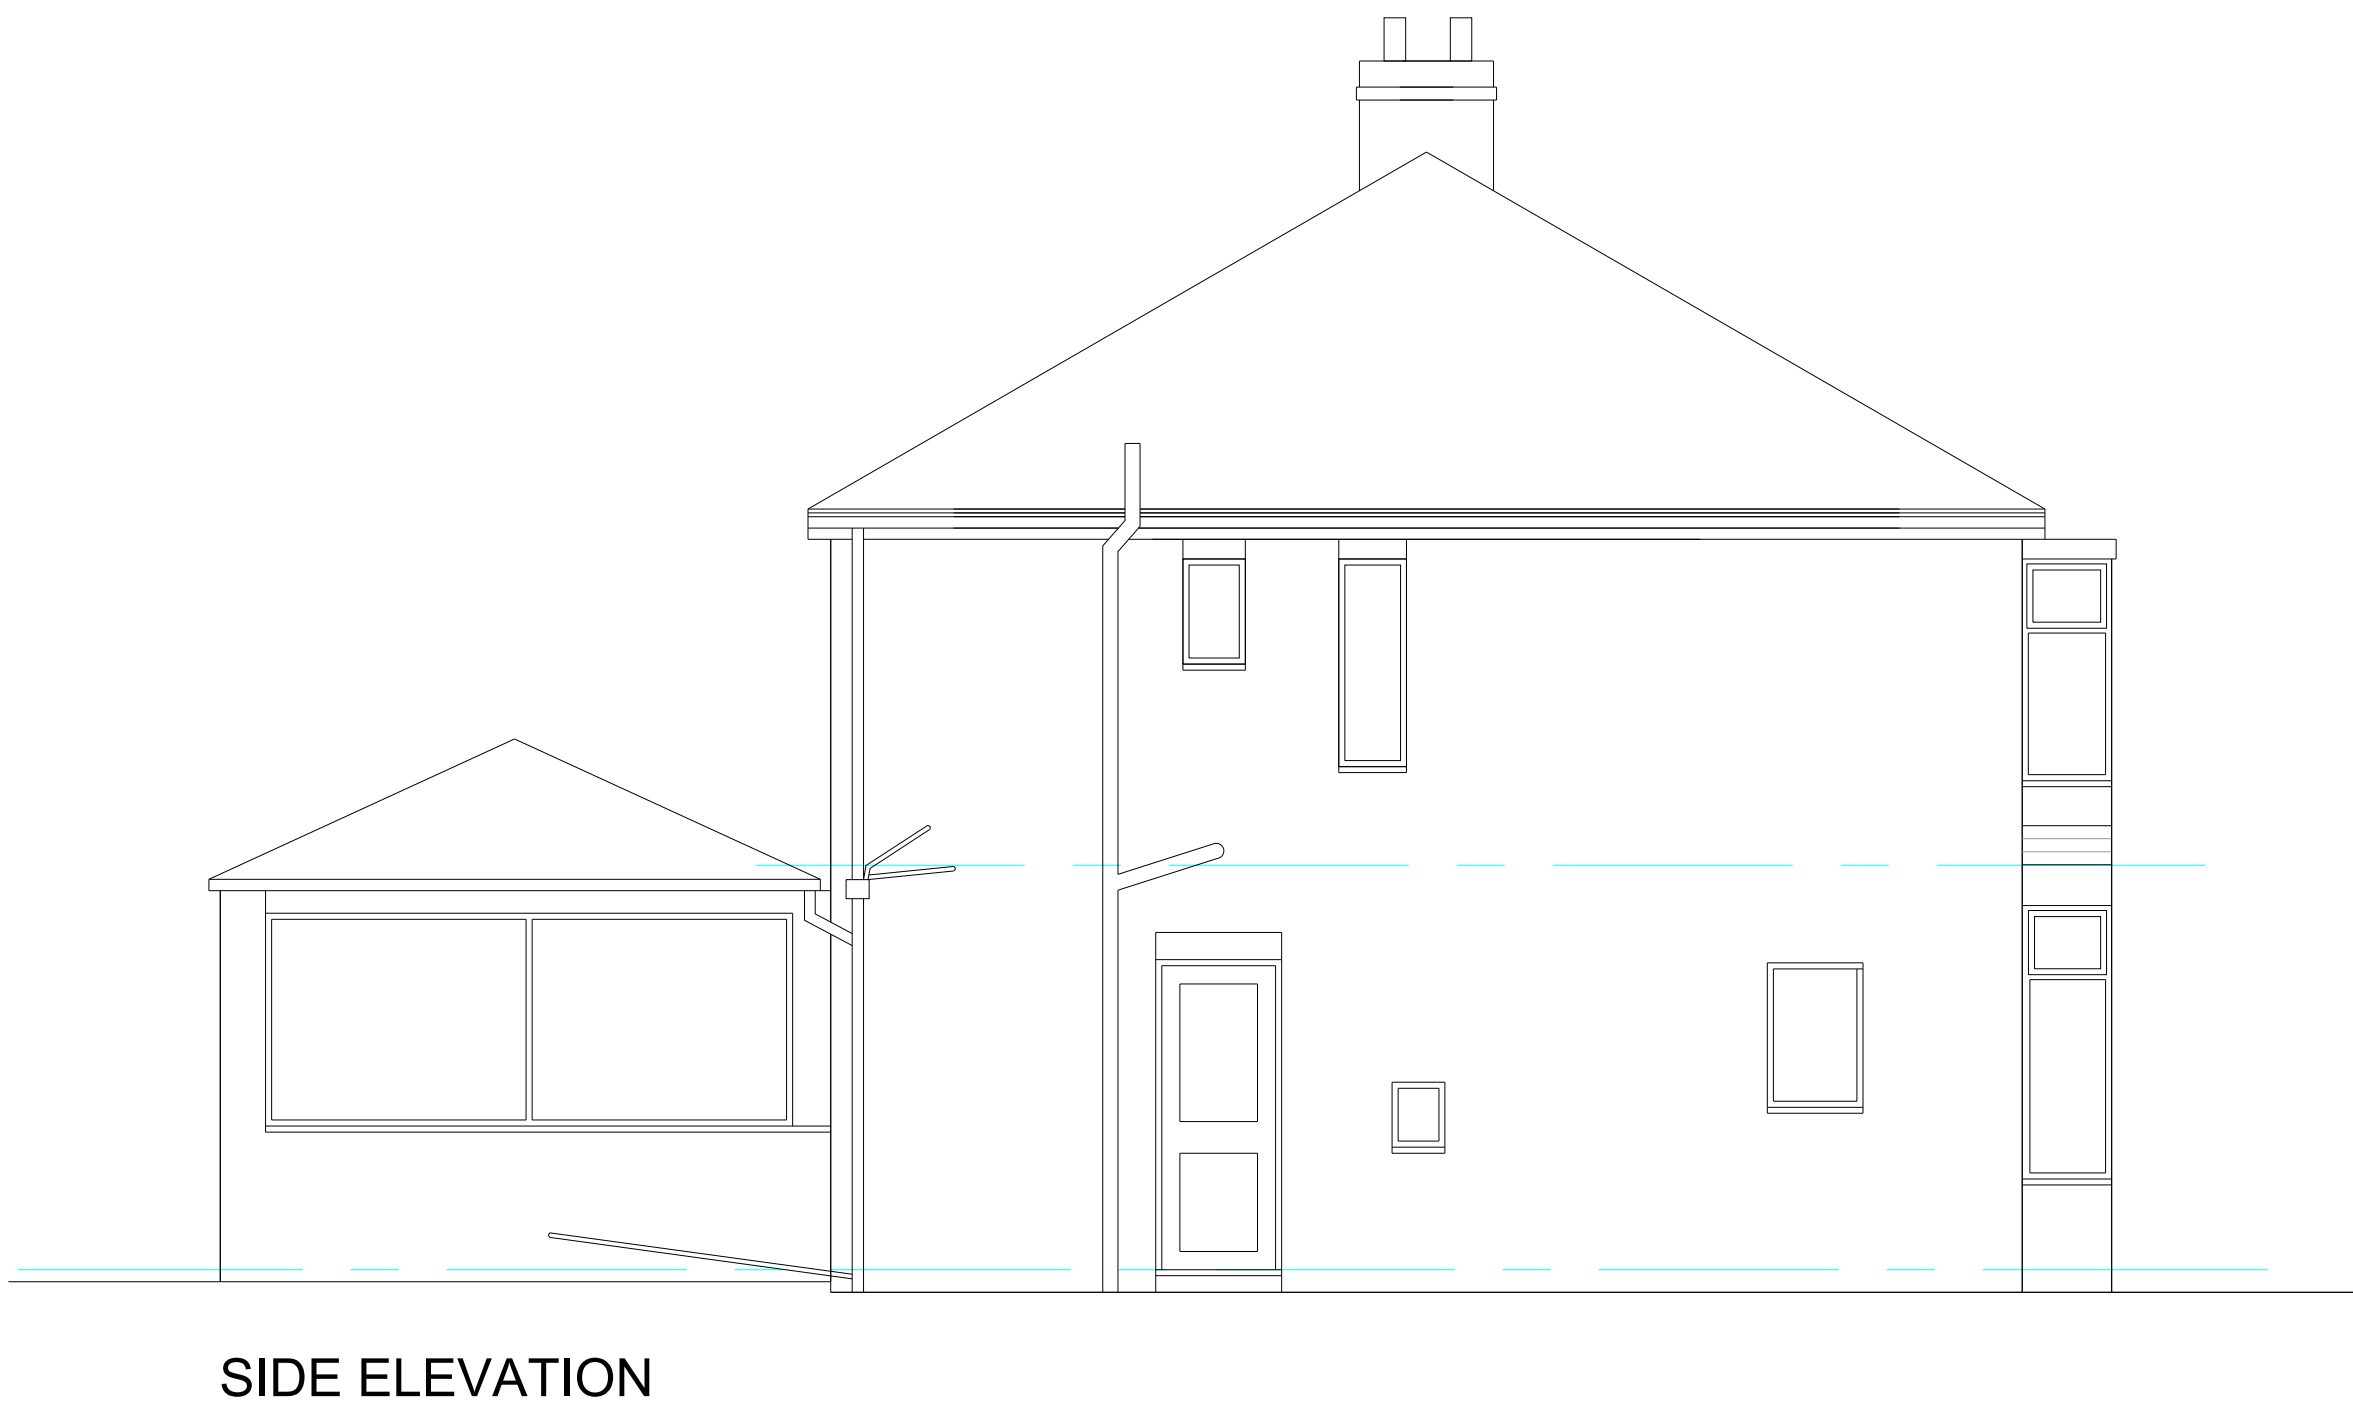

A	9-3-23	Site plan added at L.A. request
rev:	date:	description

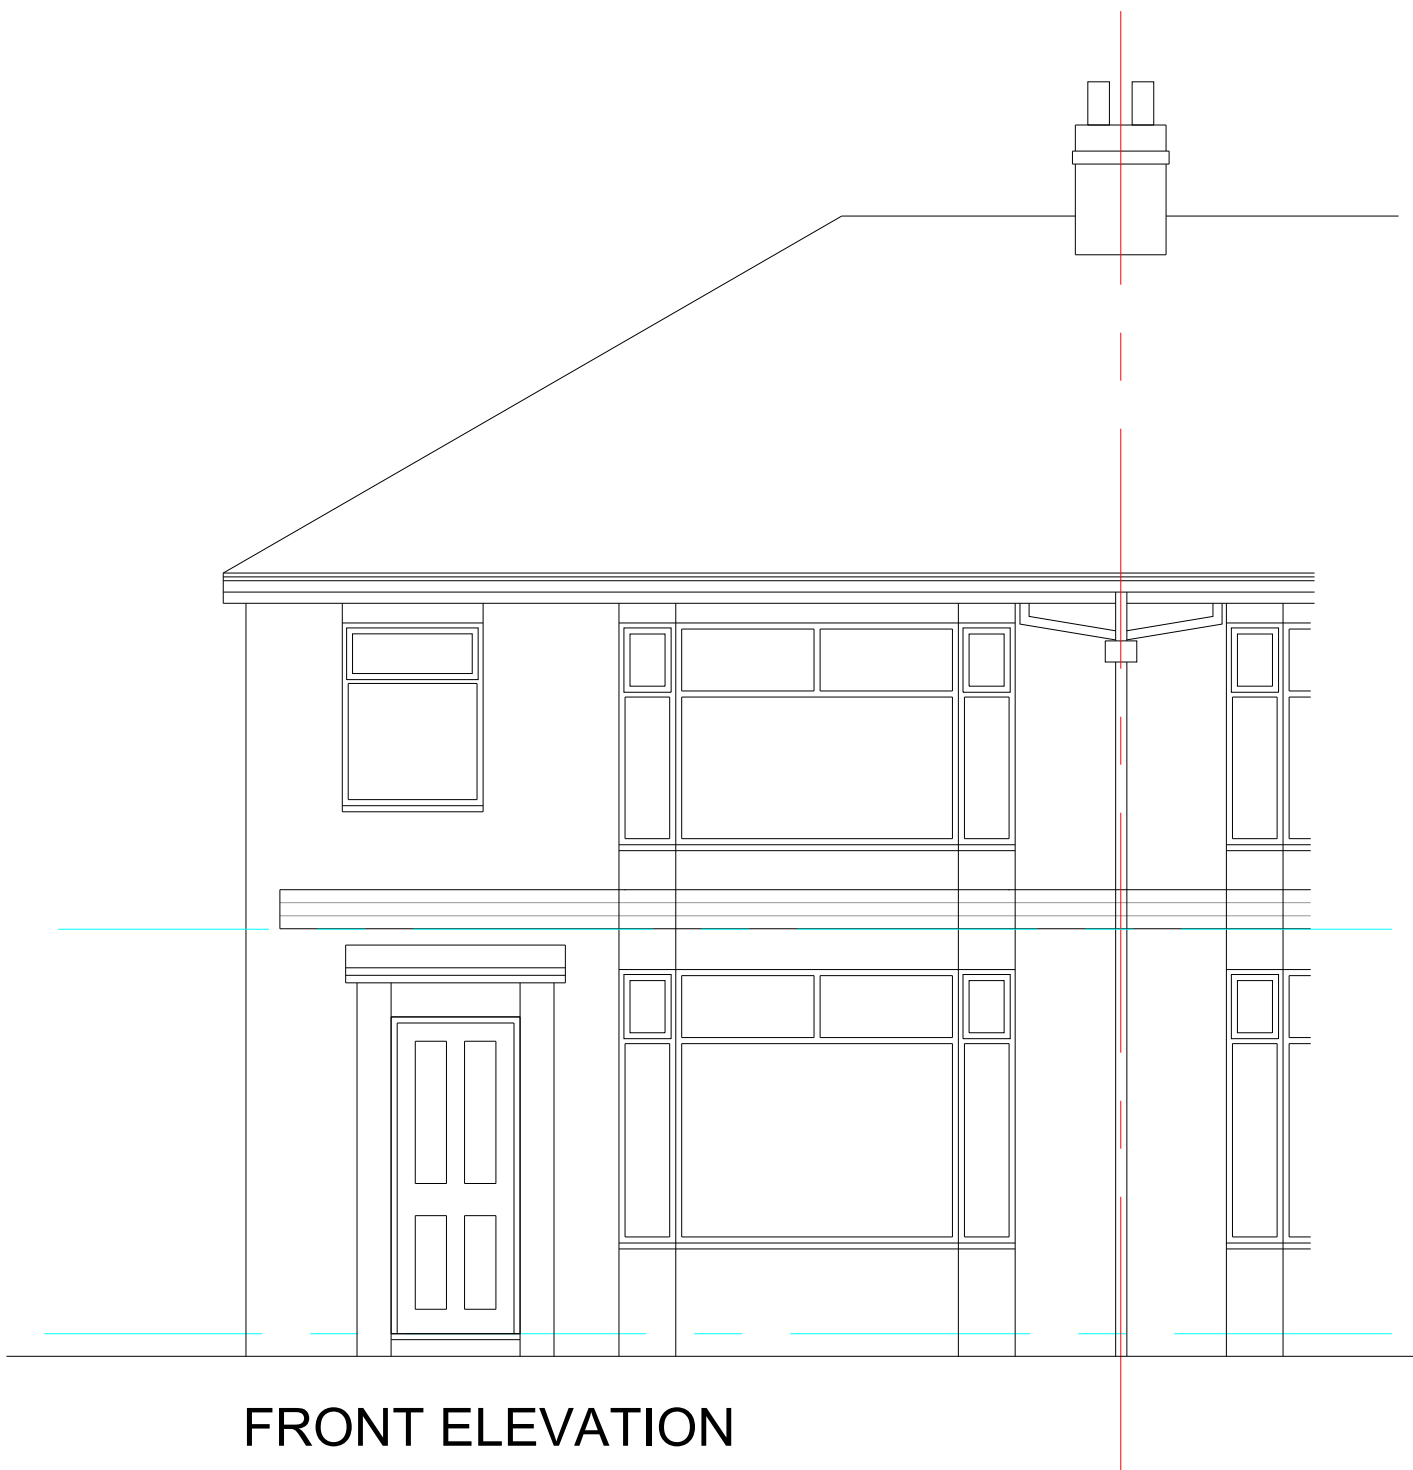

AJ COCKER ASSOCIATES
CHARTERED BUILDING SURVEYORS

New Century House
176 Drake Street
Rochdale
OL16 1UP
Tel: 01706 764880
Fax: 01706 764881
www.ajcockerassociates.co.uk
mail@ajcockerassociates.co.uk



RICS
the mark of
property
professionalism
worldwide

Project: 25 Glamis Avenue Heywood	scale: 1:50
Survey	date: Jan. 23
Client: Mr.&Mrs Richardson	drawn: NL
	Dwg. Nr. R450-01-A