


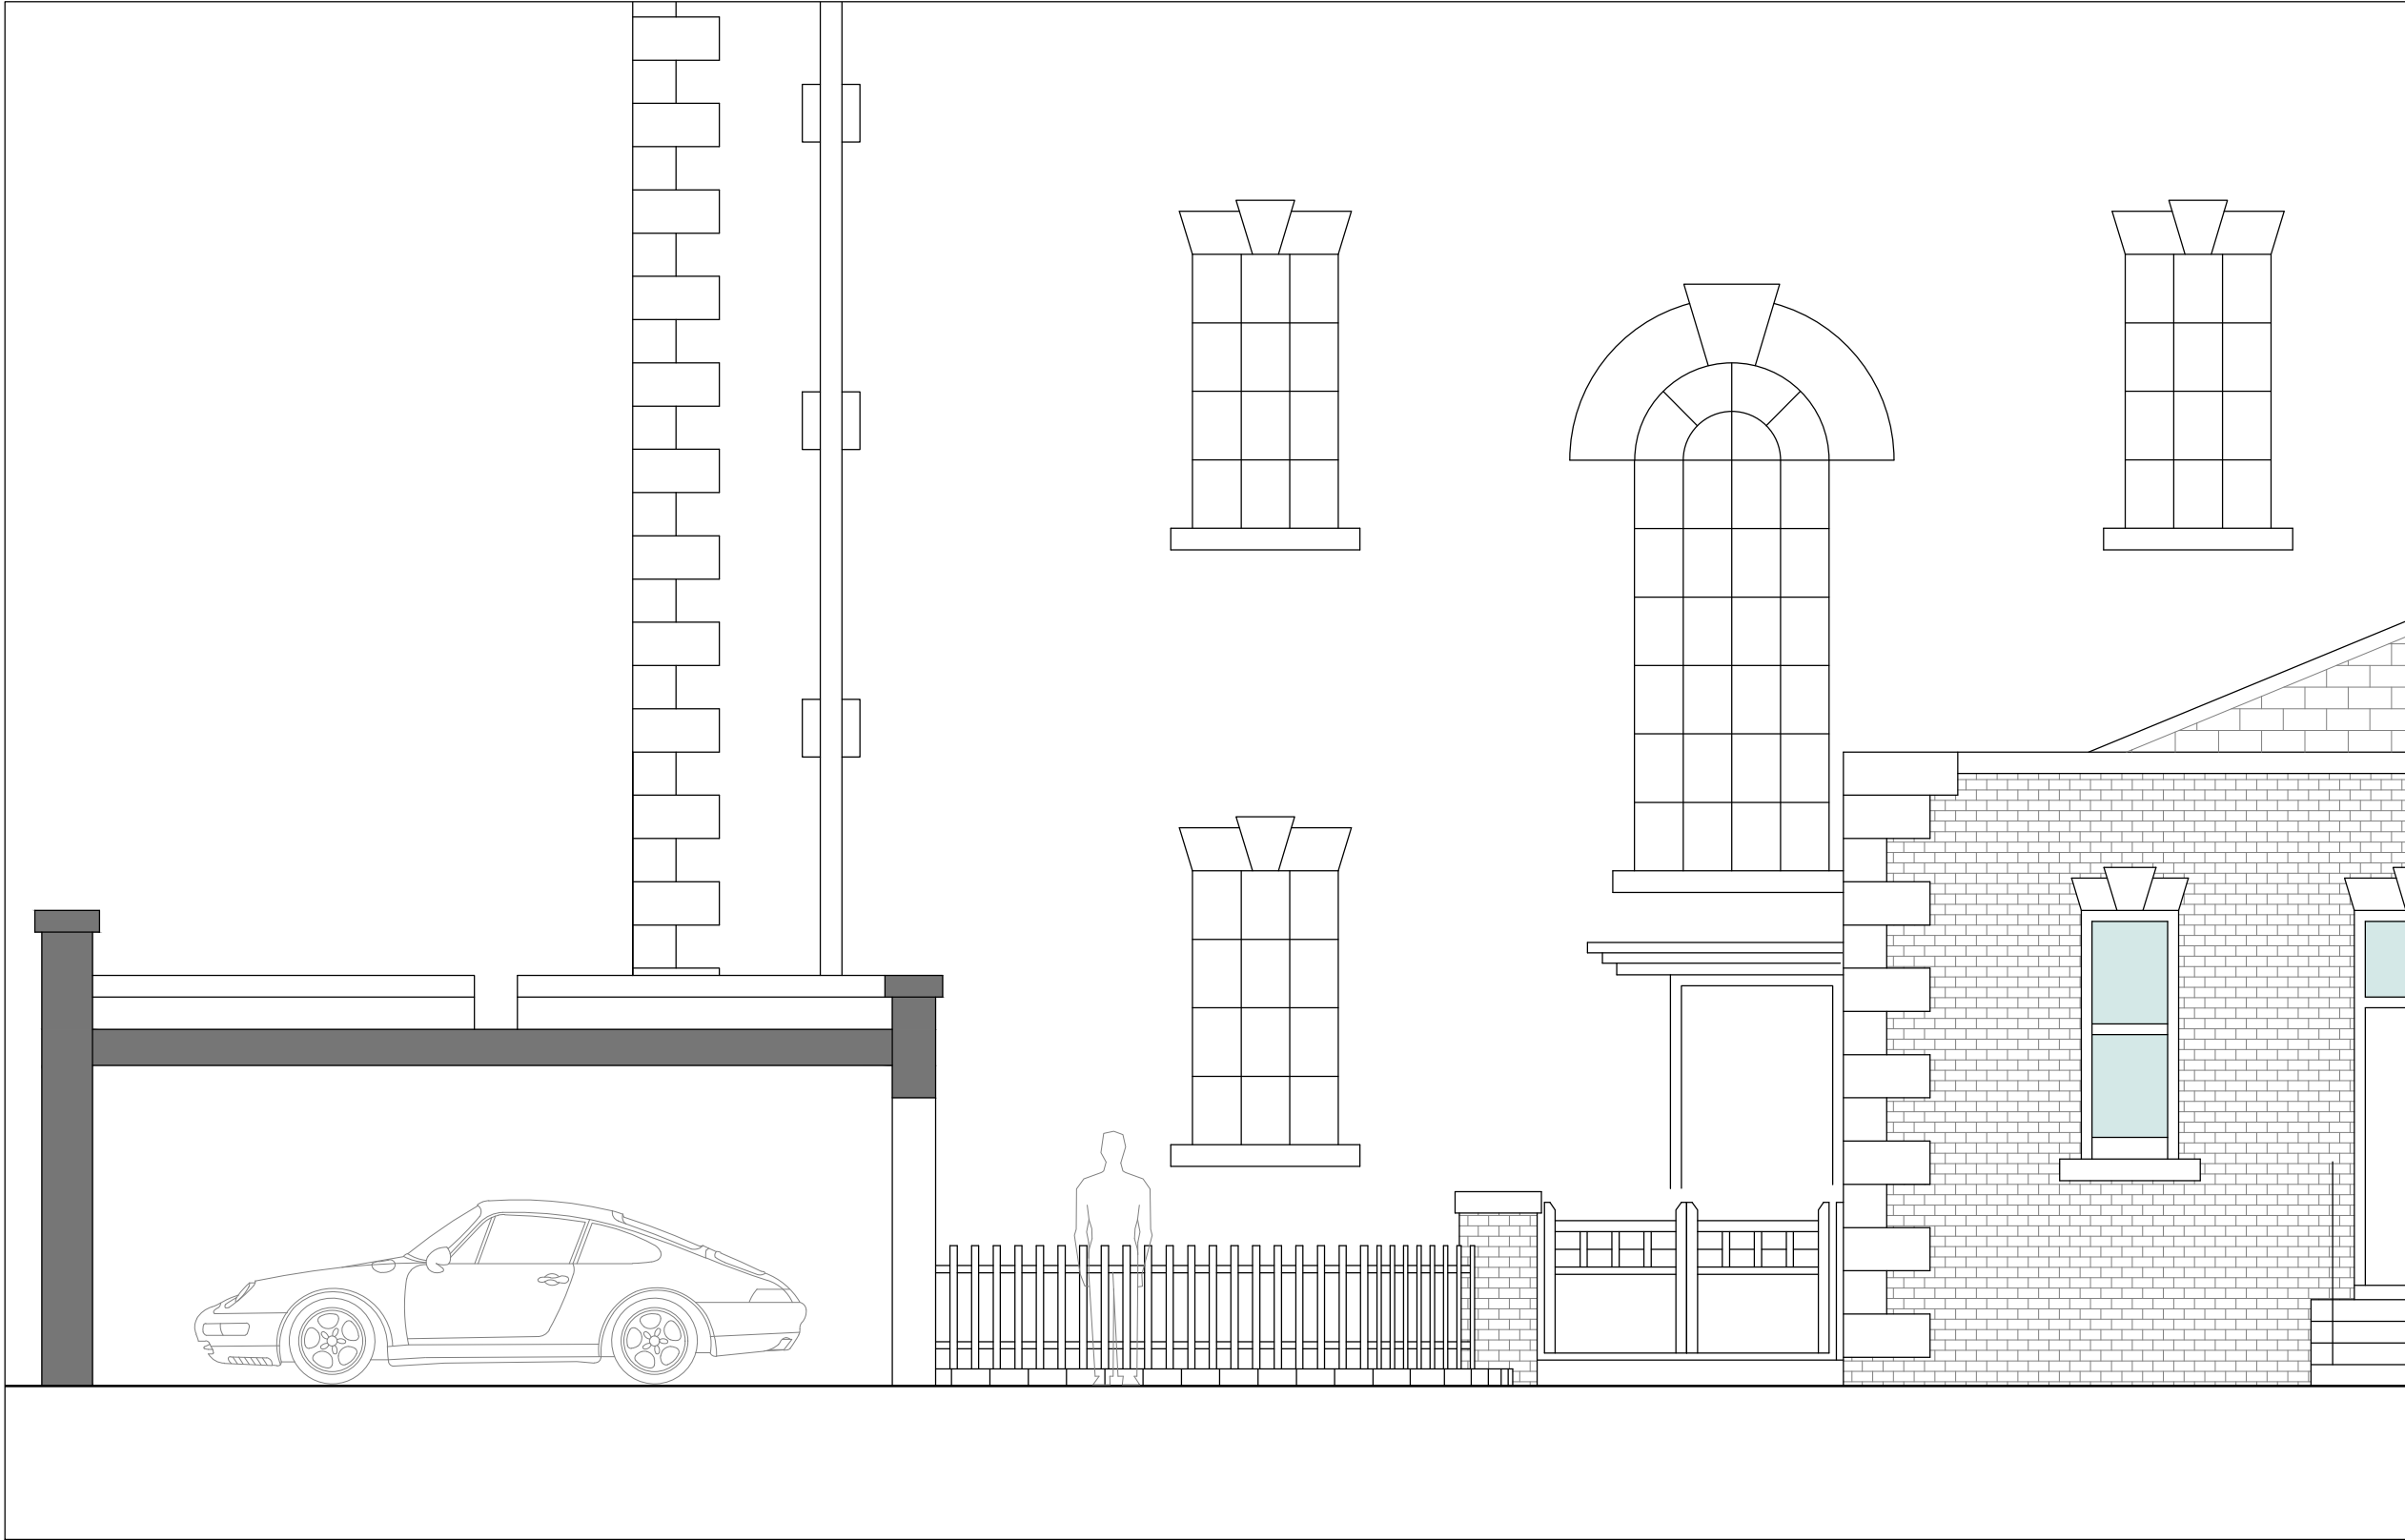

Ian Bright Architects
Chartered Architects – Conservation Architects

Short House
1-5 Short Street
Macclesfield
SK11 6JY

RIBA 
Chartered Practice

t : 0161 818 2225
m: 0777 56 88825
w: www.ianbrightarchitects.com
e : ib@ianbrightarchitects.com

arb 
Architects Registration Board

job title
Alkrington Hall East

drawing title
**Garden East Elevation
Existing**

drawing purpose
**Planning and Listed
Building Consent**

drawing status
Submission

scale
1:50

job no.
2529

sheet print size
A3



drawing no.
5-1-51-1

date of this issue
09/03/2023

drawn by
ITB

rev
A

revisions record			
rev	date	details	by
A	09/03/23	Rescale drawing	ITB

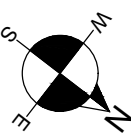 

Do not scale from this drawing. Use figured dimensions only. This drawing must only be used for the purpose for which it is supplied. The copyright of this drawing remains with Ian Bright Architects Ltd and cannot be used by any other party for any purpose without prior written agreement.