



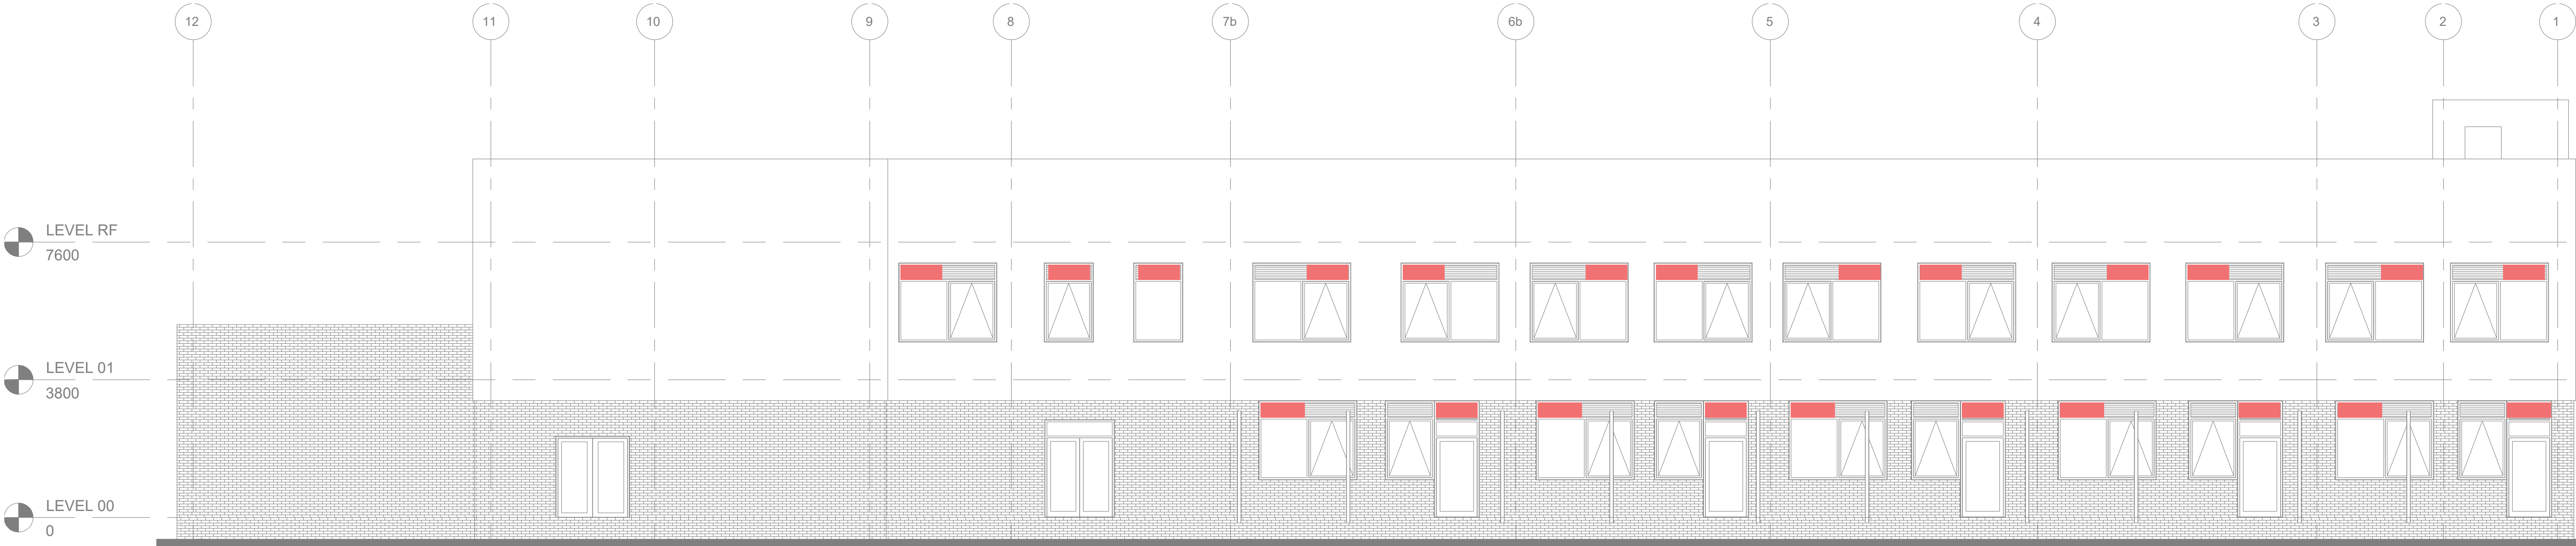

NORTH ELEVATION
SCALE 1:100

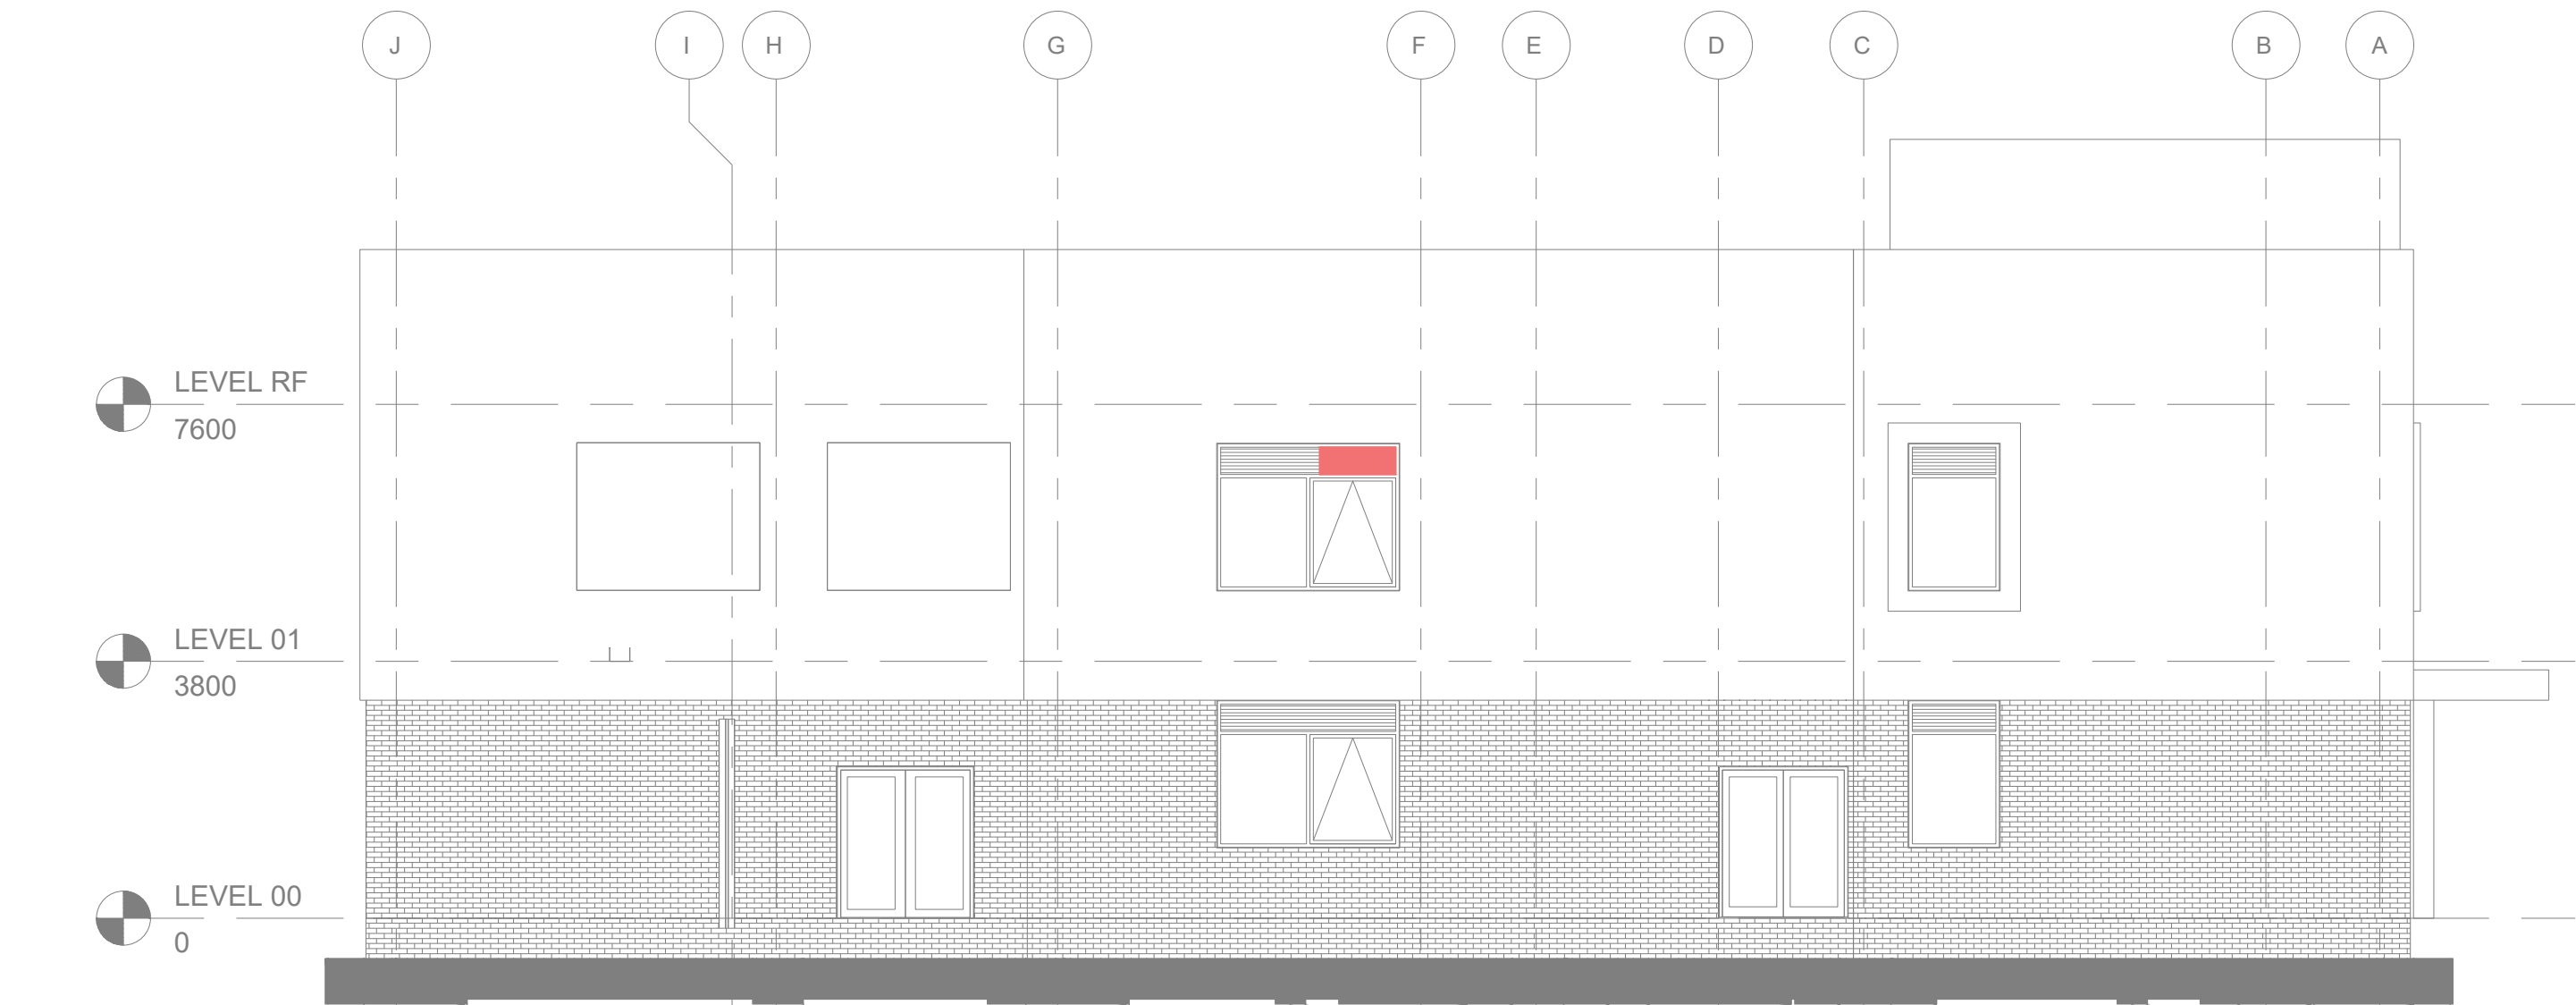

WEST ELEVATION
SCALE 1:100



EAST ELEVATION
SCALE 1:100



SOUTH ELEVATION
SCALE 1:100

NOTES:

- DO NOT SCALE FROM DRAWINGS, USE FIGURED DIMENSIONS ONLY. IF IN DOUBT ASK. ALL DIMENSIONS ARE IN MILLIMETRES (mm) UNLESS NOTED OTHERWISE.
- THIS DRAWING IS TO BE READ IN CONJUNCTION WITH ALL RELEVANT ARCHITECTS AND ALL ENGINEERS DRAWINGS AND SPECIFICATIONS.
- LAYOUT SHOWS LOUVRE LOCATIONS ONLY AND DOES NOT SHOW THE EXACT DIMENSIONS OF EACH OF THE LOUVERS.

LEGEND

HORIZONTAL LOUVRE LOCATION

LOUVERED DOOR LOCATION

P02	27.07.23	ISSUED FOR INFORMATION	CA/IC	DH
P01	14.07.23	PLANNING INFORMATION	CA/IC	DH
REV	DATE	DESCRIPTION	CHK	APP
© This drawing is the property of Kennedy Redford Limited and the information can only be reproduced with their prior permission.				
 Kennedy Redford MANAGING VISION				
CLIENT				
 Tilbury Douglas				
PROJECT NAME				
ROCHDALE SEND SCHOOL				
DRAWING TITLE				
MECHANICAL SERVICES EXTERNAL LOUVRE LOCATIONS ELEVATION LAYOUT				
DATE	SCALE	SHEET SIZE	REV	
07.07.23	1:100	A1	P02	
DRAWING STATUS				
S2 - ISSUED FOR INFORMATION				
DRAWING NUMBER				
FS0911 - KRD - ZZ - XX - D - M- 5010				